

AMENDED PLAN

Ref.


A)

3.4m +


3.4m +

HALMER GATE

Cycle Path

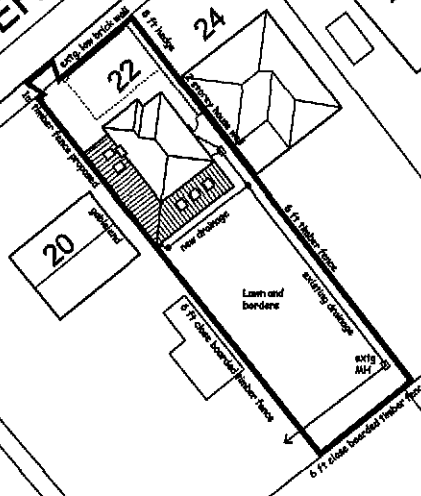

GRANGE DRIVE

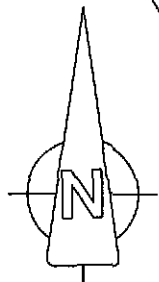


SHDC
Planning & Development

14 DEC 2009

Ref: 0873-09

Site Plan 1:500

 

Rev C Dec 2009 Side extension to be single storey only
Rev B Nov 2009 Updated after meeting with client


Jenny McIntee Architectural Design www.jennymcintee.co.uk info@jennymcintee.co.uk Tel 07821 003153			
Project:	Alterations & Extensions	Date:	Oct 2009
Address:	22 Halmer Gate Spalding, Lincs PE11 2DS	Scale:	1:500 on A3
Client:	Mr & Mrs Woodley	Job No:	0932
Drawing Title:	Site Block Plan	Dwg No:	02 C

SHDC
Planning & Development
14 DEC 2009
Ref: 0873-09


AMENDED PLAN
Ref. A1




Front Elevation - North West

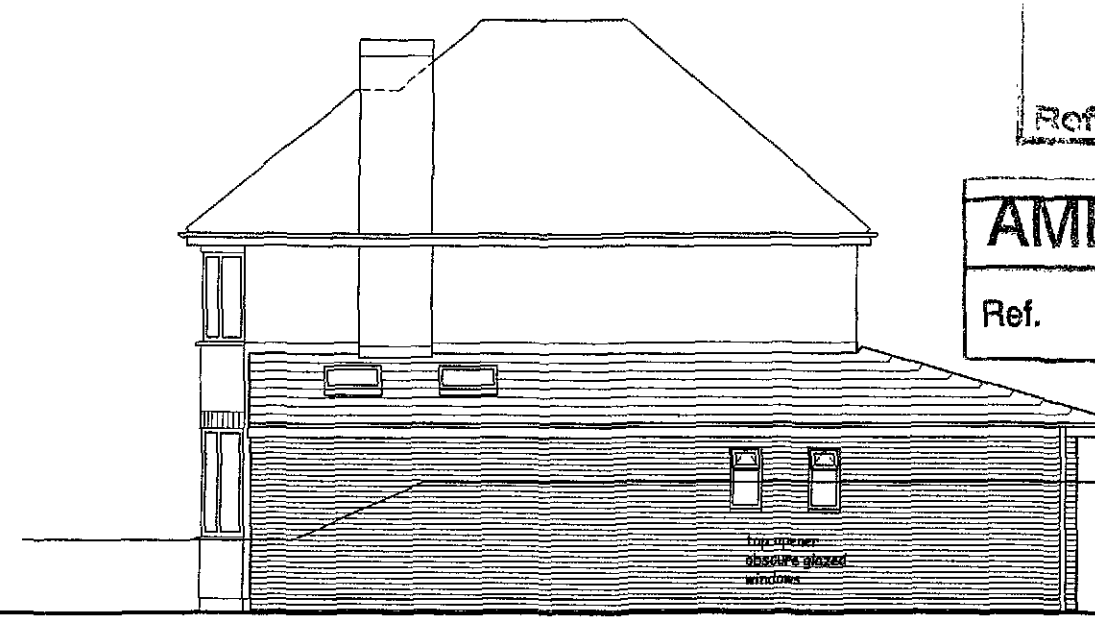

Side Elevation - South West

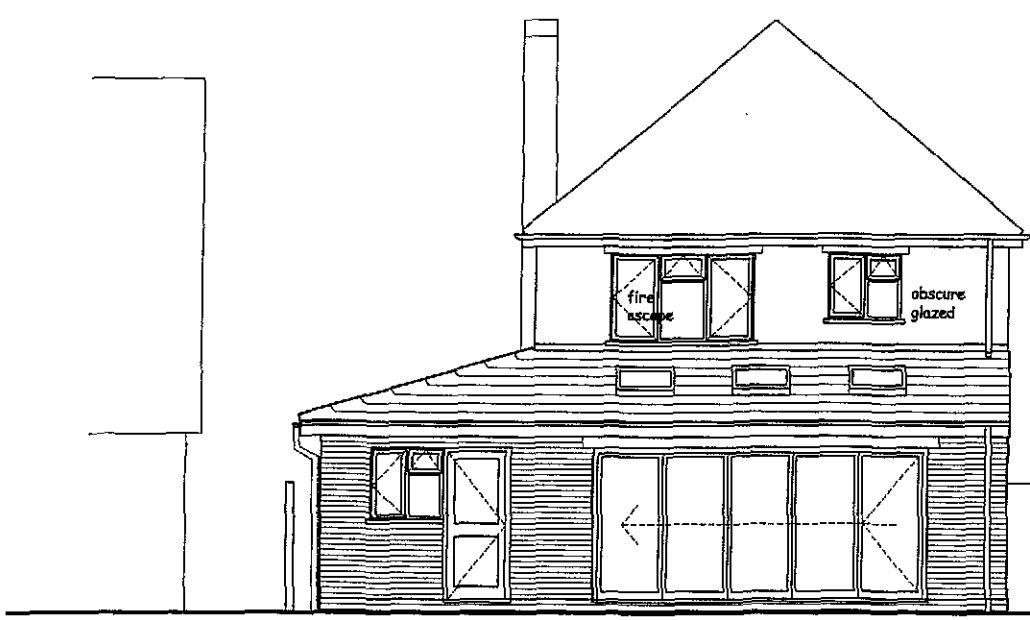

Rear Elevation - South East

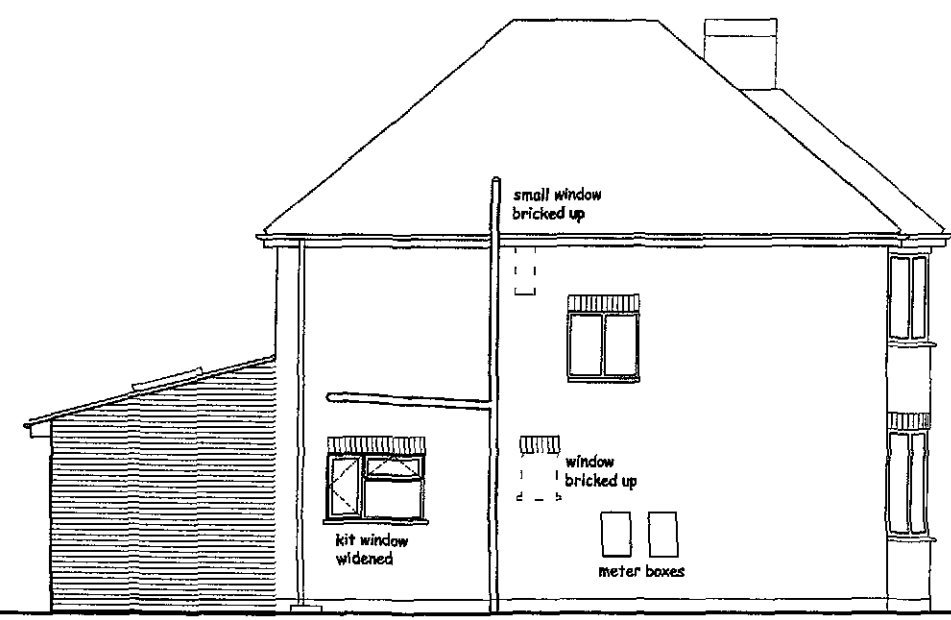


Side Elevation - North East



MATERIALS
Roof - New Single storey roof to be sandtoft 20-20 interlocking plain tile in similar colour to the main roof
Walls - Brick to match existing
Windows, doors and roof lights - White PVCu
Fascias & soffits - White PVCu or decorate existing
Rainwater goods & SVPs - Change from grey to Black half round PVCu
New meter boxes to be white

Rev F Dec 2009 Garage revised
Rev E Dec 2009 Redesigned so that side extension is only single storey
Rev D Nov 2009 Rear Extension roof pitch 15 degrees

Elevations As Proposed

 

Jenny McIntee Architectural Design www.jennymcintee.co.uk info@jennymcintee.co.uk Tel 07921 003153			
Project:	Alterations & Extensions	Date:	Oct 2009
Address:	22 Halmer Gate Spalding, Lincs PE11 2DS	Scale:	1:100 on A3
Client:	Mr & Mrs Woodley	Job No:	0932
Drawing Title:	Proposed Elevations	Dwg No:	06 F

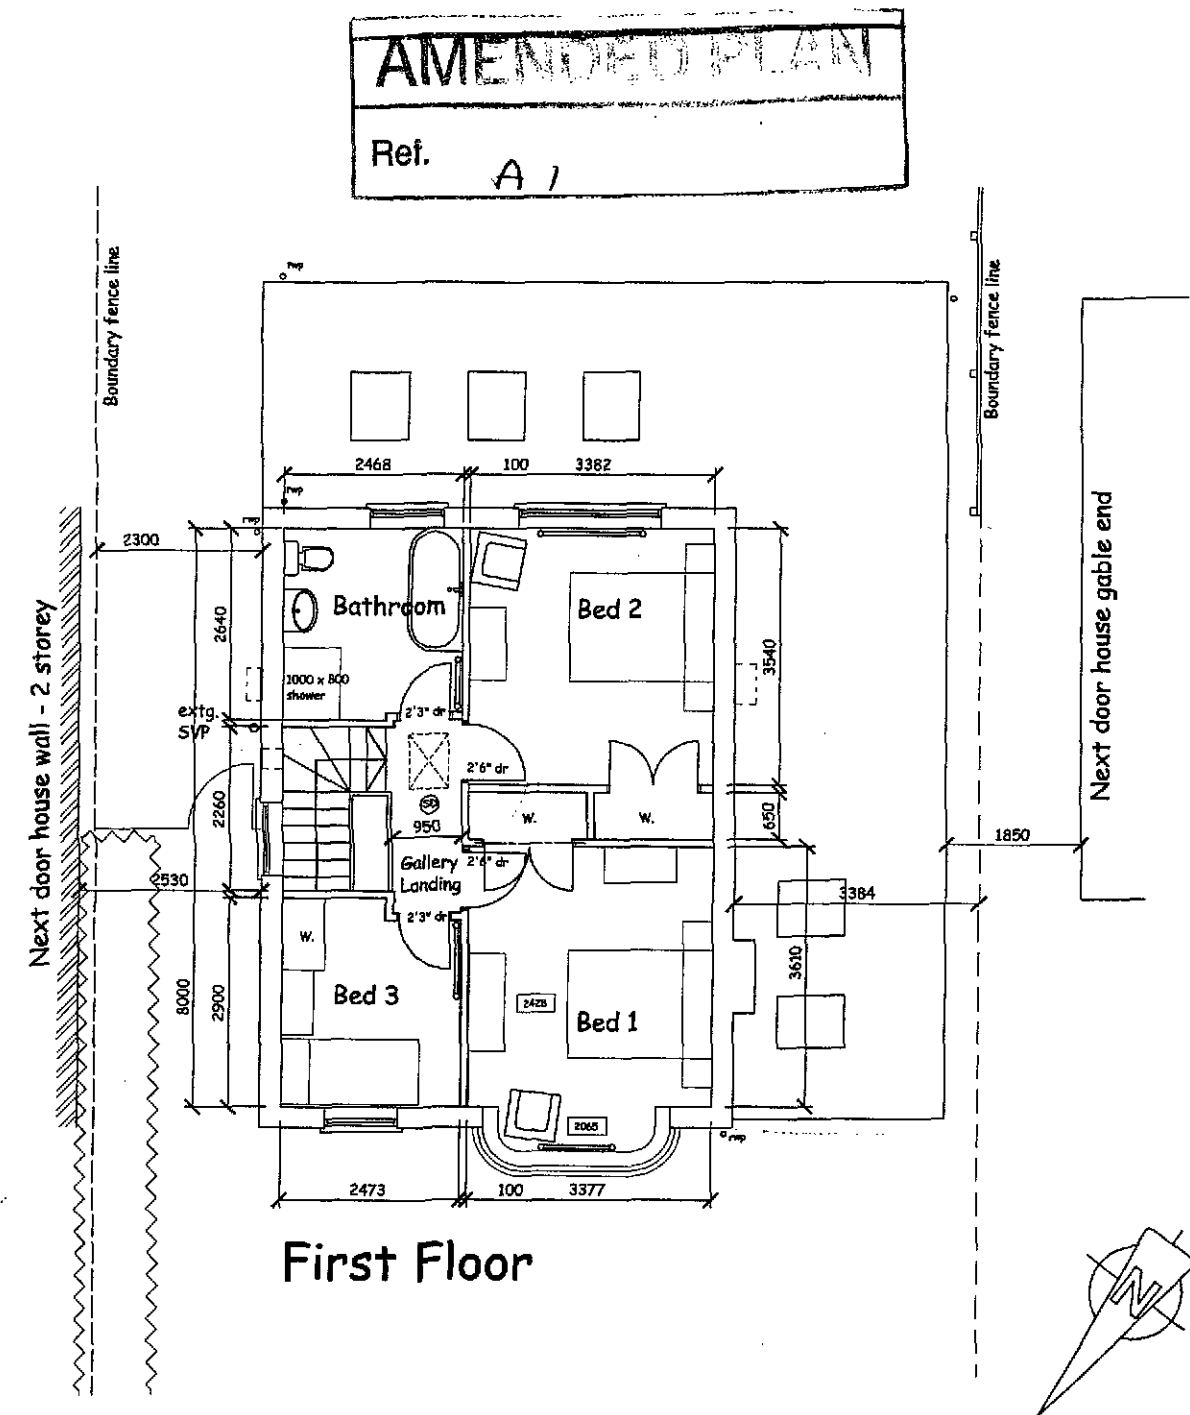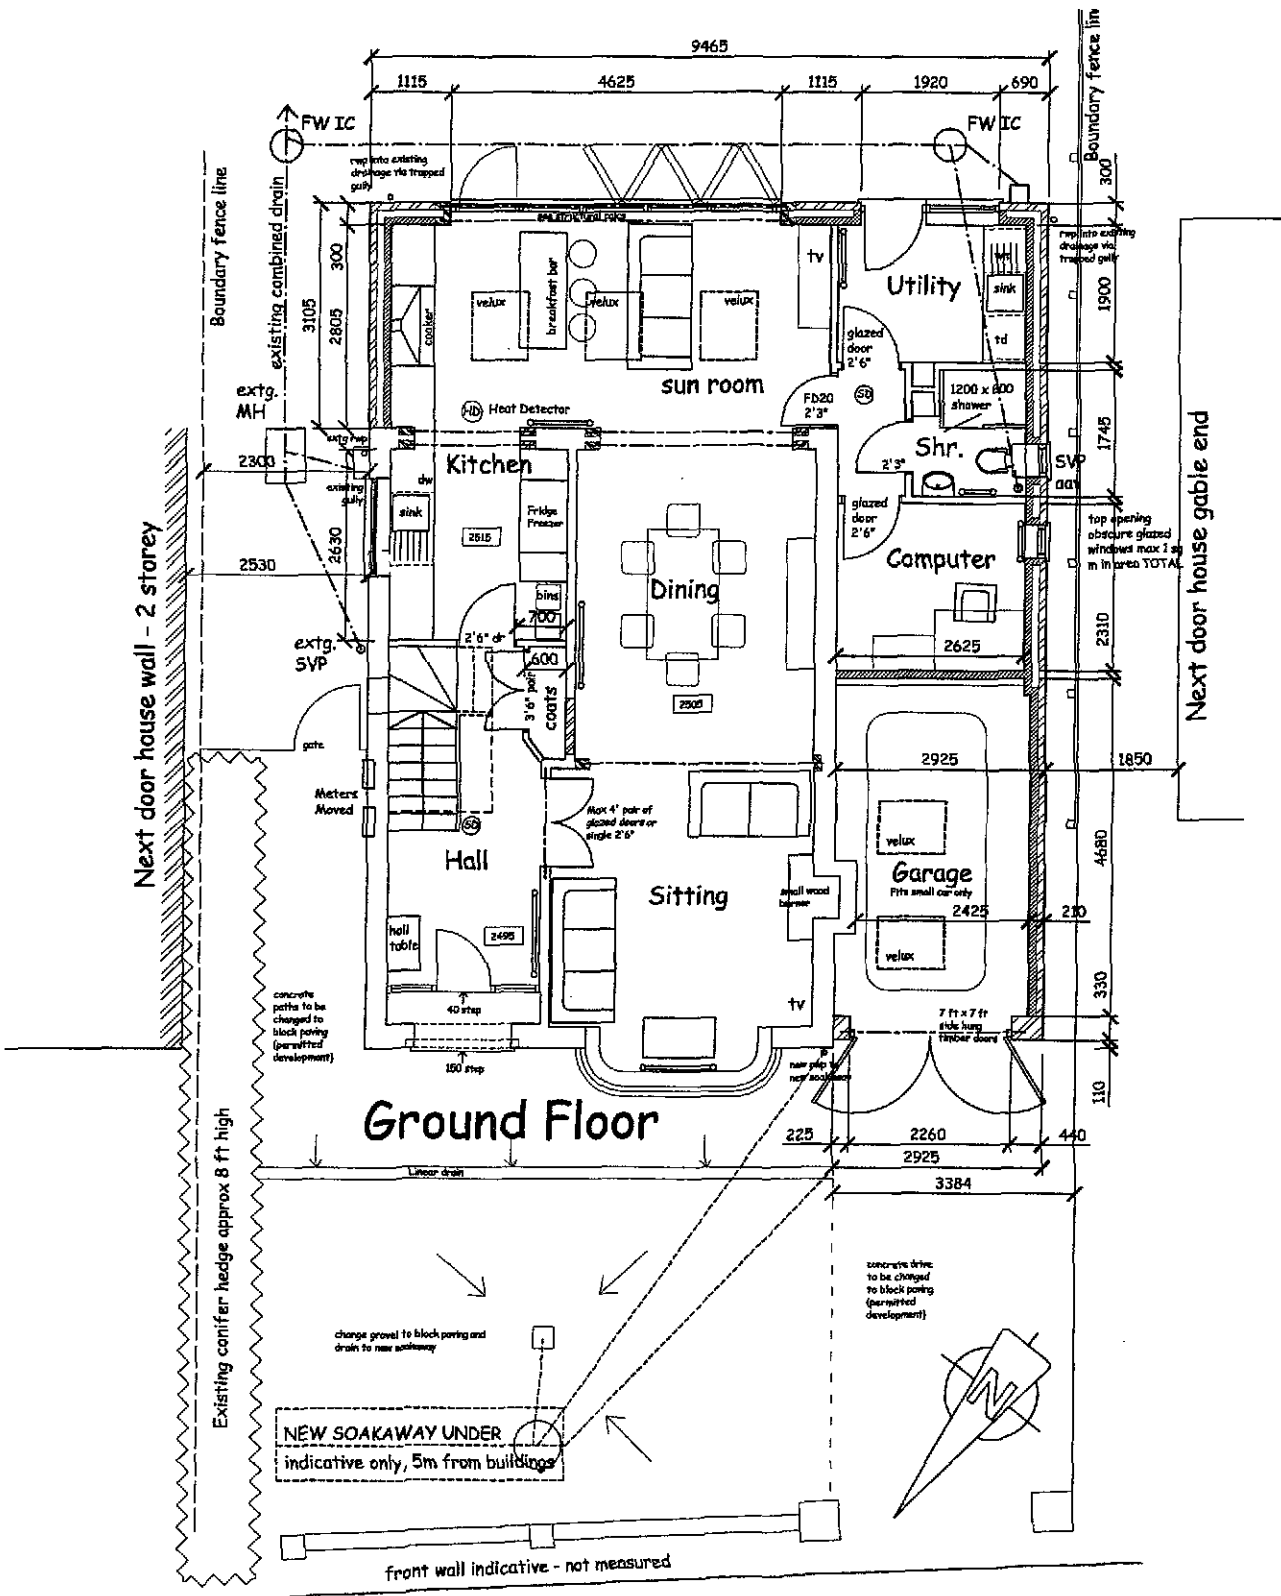

SHDC
Planning & Development
14 DEC 2009
Ref: 0873-09

Rev E Dec 2009 Garage revised
Rev D Dec 2009 Redesigned so that side extension is only single storey
Rev C Nov 2009 heat detector in kitchen, fire door to lobby, beams and padstones updated
Rev B Nov 2009 Updated after meeting with client

Jenny McIntee Architectural Design			
www.jennymcintee.co.uk info@jennymcintee.co.uk Tel 07921 003153			
Project:	Alterations & Extensions	Date:	Oct 2009
Address:	22 Halmer Gate Spalding, Lincs PE11 2DS	Scale:	1:100 on A3 1:50 on A1
Client:	Mr & Mrs Woodley	Job No:	0932
Drawing Title:	Proposed Floor Plans	Dwg No:	05 E

Floor Plans As Proposed