






© Crown Copyright 2009. All rights reserved. Licence number 100020449

OS Location Plan @ 1:1250

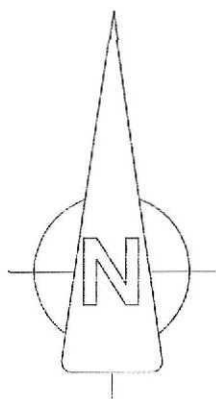


Jenny McIntee Architectural Design www.jennymcintee.co.uk info@jennymcintee.co.uk Tel 07921 003153			
Project:	Alterations & Extensions	Date:	Oct 2009
Address:	22 Halmer Gate Spalding, Lincs PE11 2DS	Scale:	1:1250 on A4
Client:	Mr & Mrs Woodley	Job No:	0932
Drawing Title:	OS Location Plan	Sheet No:	01

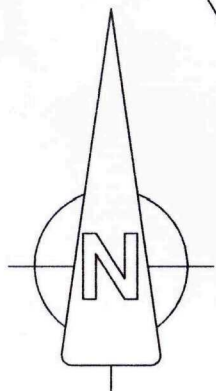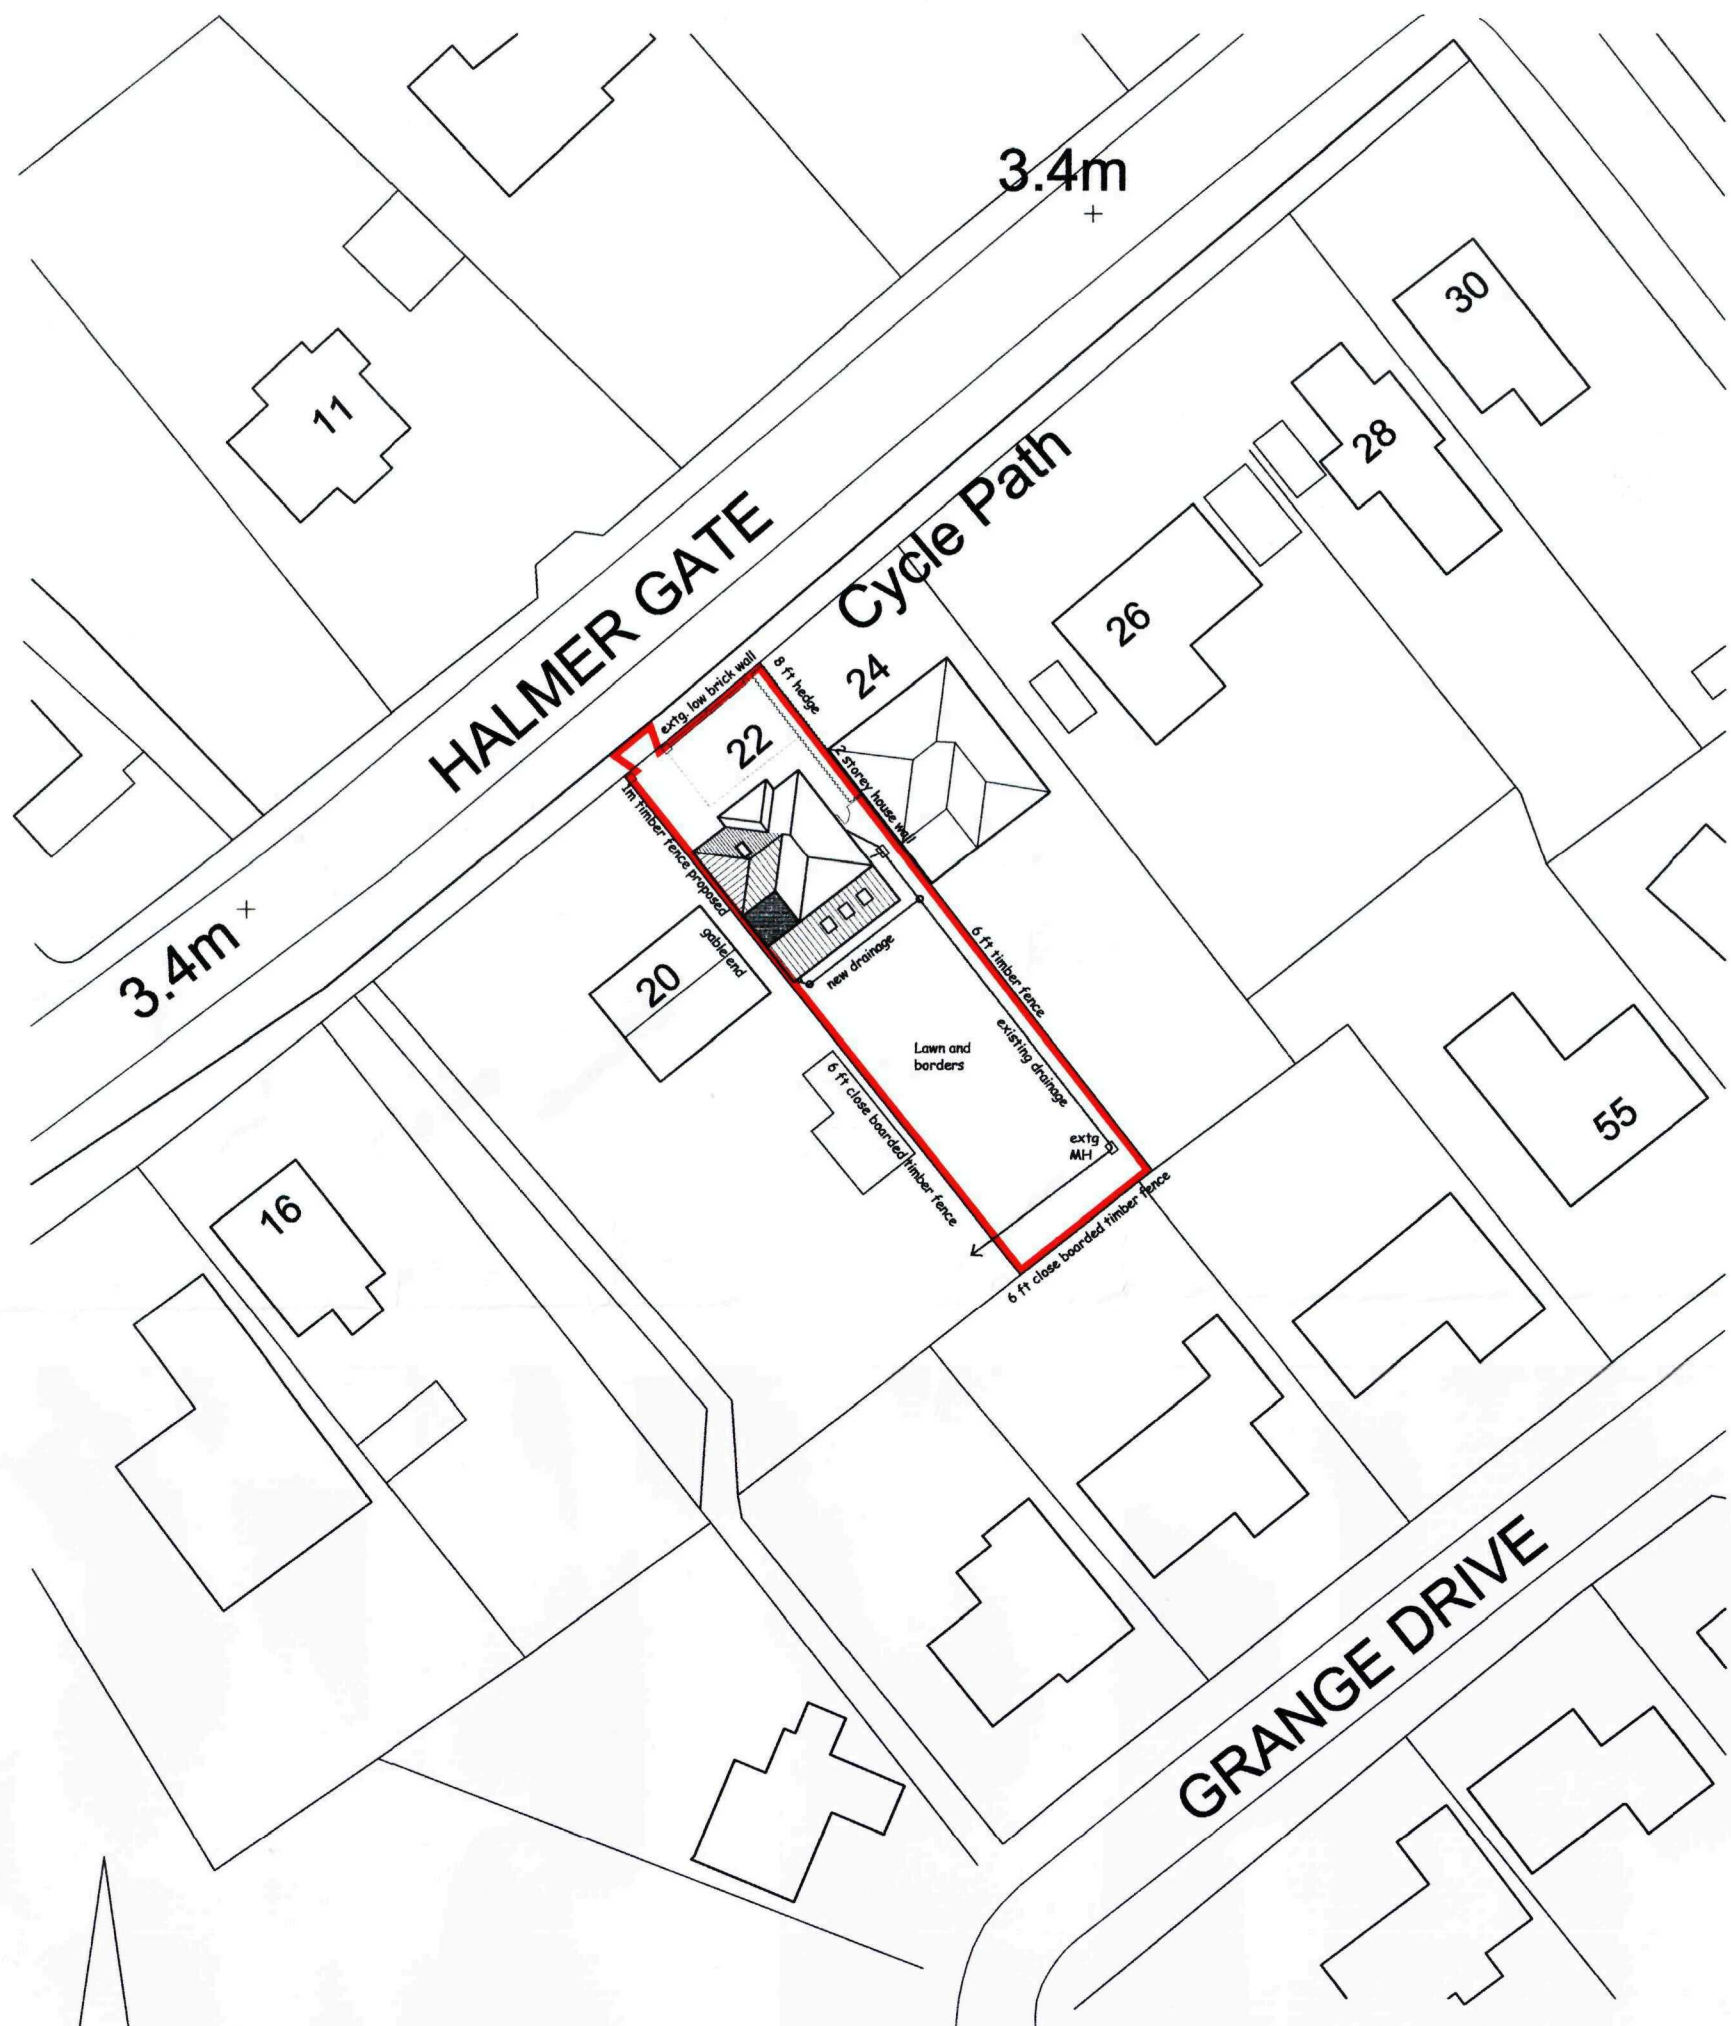



SHDC
Planning & Development
- 5 NOV 2009
Ref: 0873-09

Site Plan 1:500

 

Rev B Nov 2009 Updated after meeting with client

Jenny McIntee Architectural Design www.jennymcintee.co.uk info@jennymcintee.co.uk Tel 07921 003153			
Project:	Alterations & Extensions	Date:	Oct 2009
Address:	22 Halmer Gate Spalding, Lincs PE11 2DS	Scale:	1:500 on A3
Client:	Mr & Mrs Woodley	Job No:	0932
Drawing Title:	Site Block Plan	Dwg No:	02 B

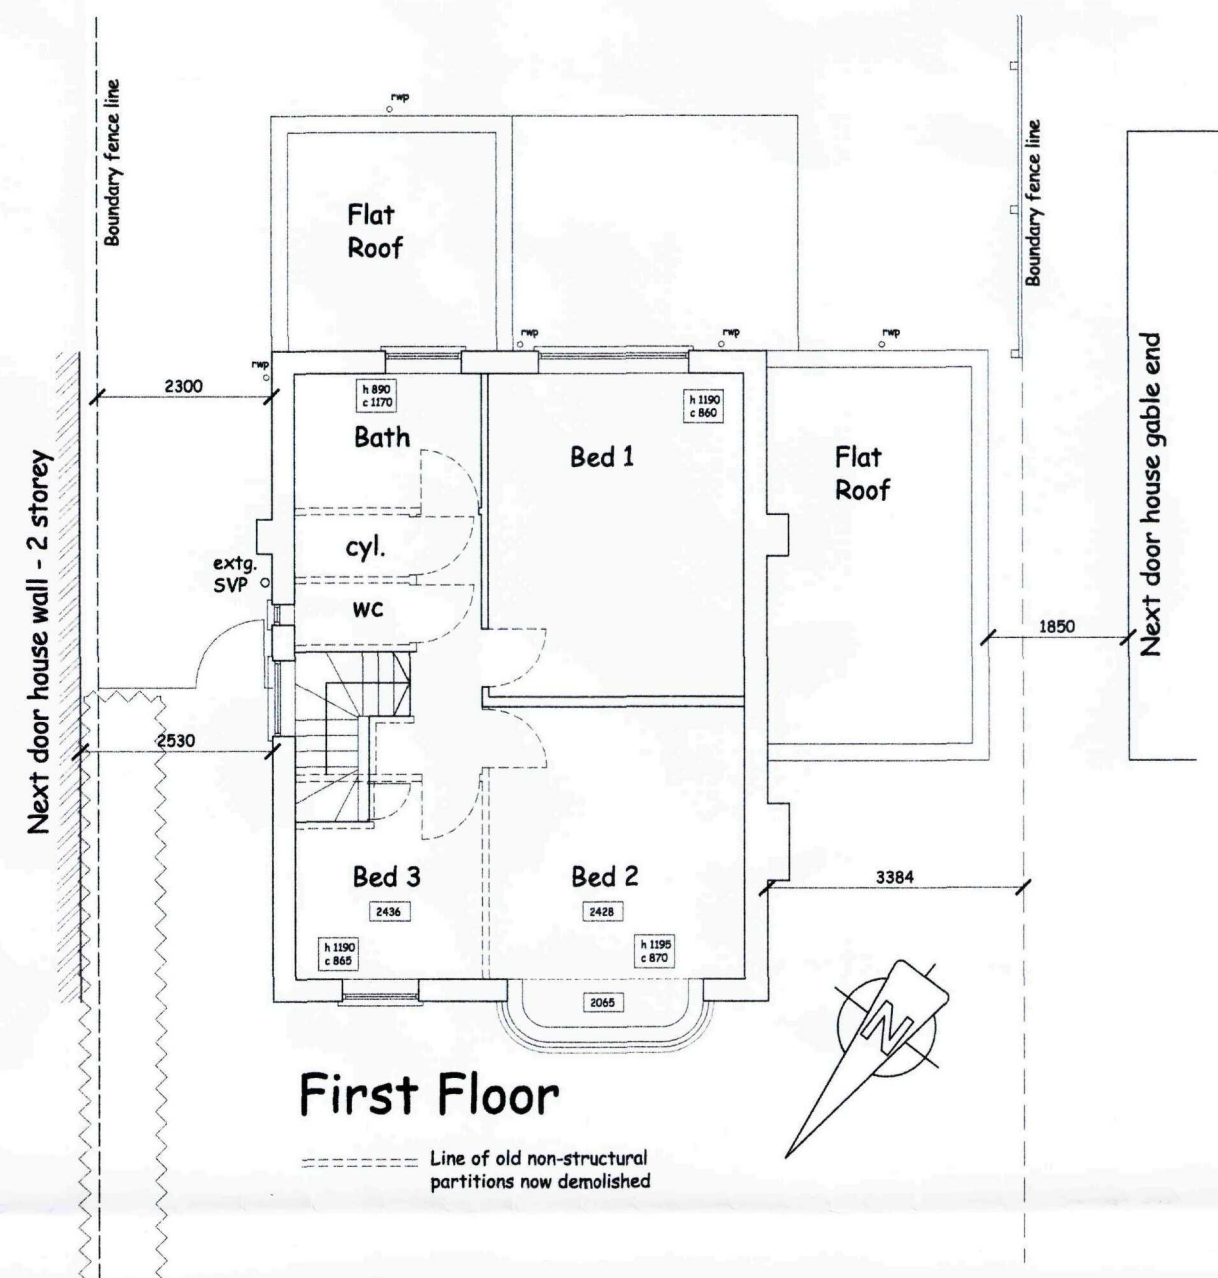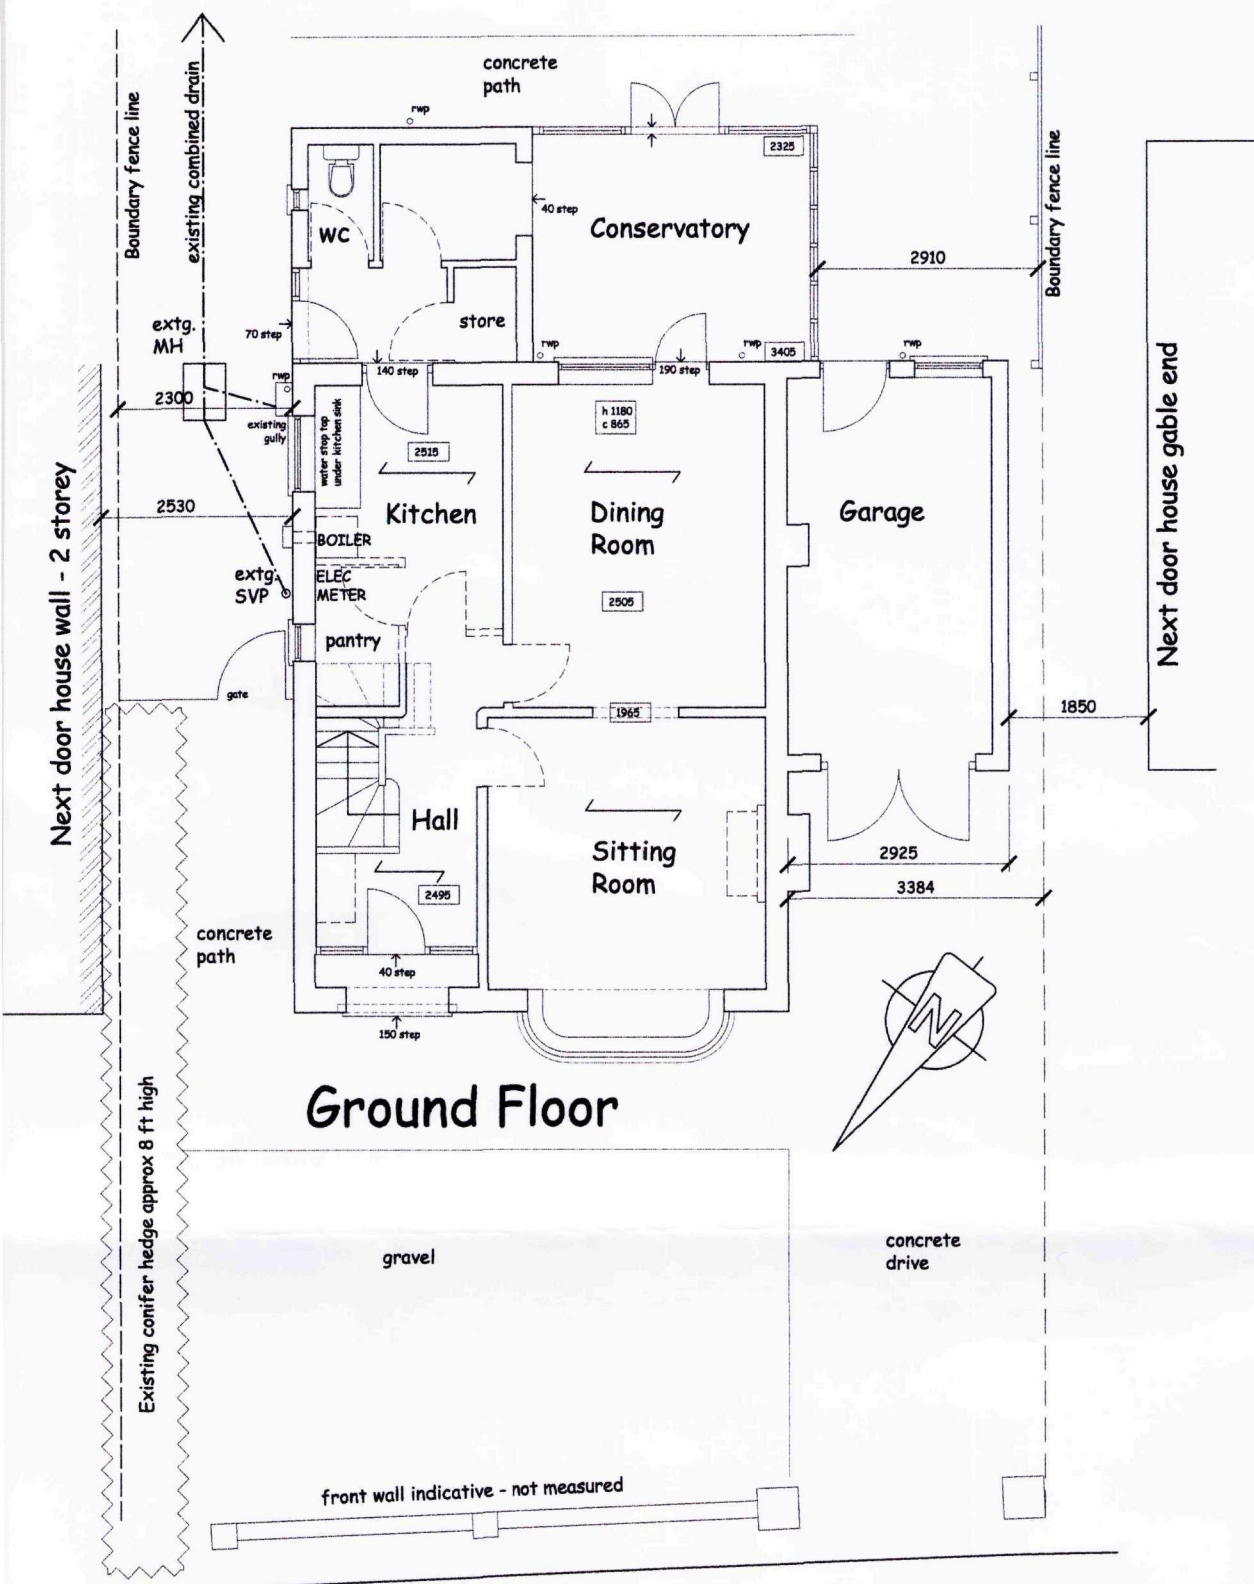

Floor Plans As Existing


Rev B Nov 2009 Updated since demolition of non-structural partitions

Jenny McIntee Architectural Design www.jennymcintee.co.uk info@jennymcintee.co.uk Tel 07921 003153			
Project:	Alterations & Extensions	Date:	Oct 2009
Address:	22 Halmer Gate Spalding, Lincs PE11 2DS	Scale:	1:100 on A3
Client:	Mr & Mrs Woodley	Job No:	0932
Drawing Title:	Existing Floor Plans	Dwg No:	03 A

SHDC
Planning & Development
05 NOV 2009
Ref: 0573-09



Front Elevation - North West

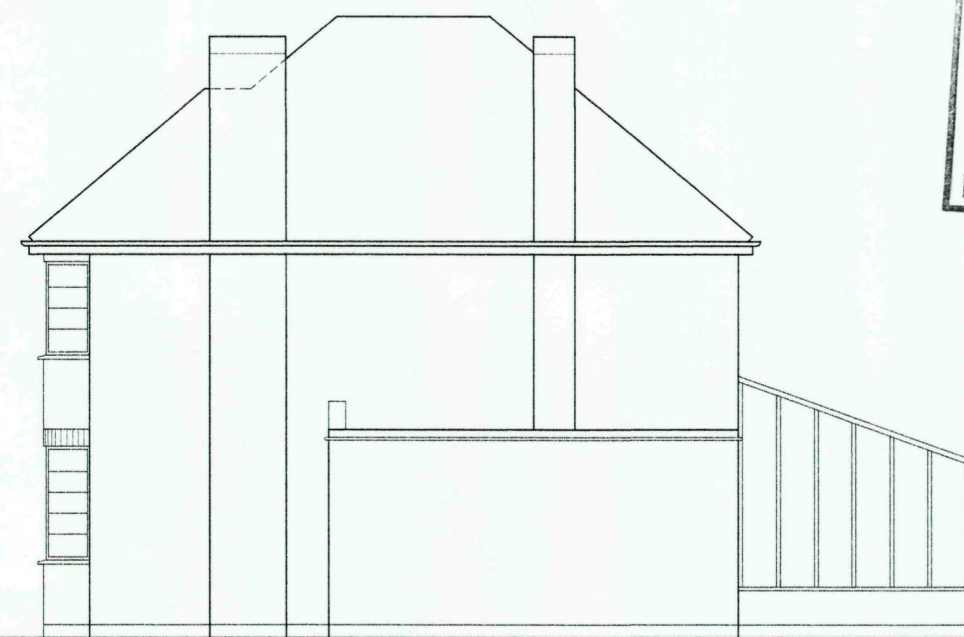


Side Elevation - South West



Rear Elevation - South East





Side Elevation - North East

 

Elevations As Existing


Jenny McIntee Architectural Design www.jennymcintee.co.uk info@jennymcintee.co.uk Tel 07921 003153			
Project:	Alterations & Extensions	Date:	Oct 2009
Address:	22 Halmer Gate Spalding, Lincs PE11 2DS	Scale:	1:100 on A3
Client:	Mr & Mrs Woodley	Job No:	0932
Drawing Title:	Existing Elevations	Dwg No:	04

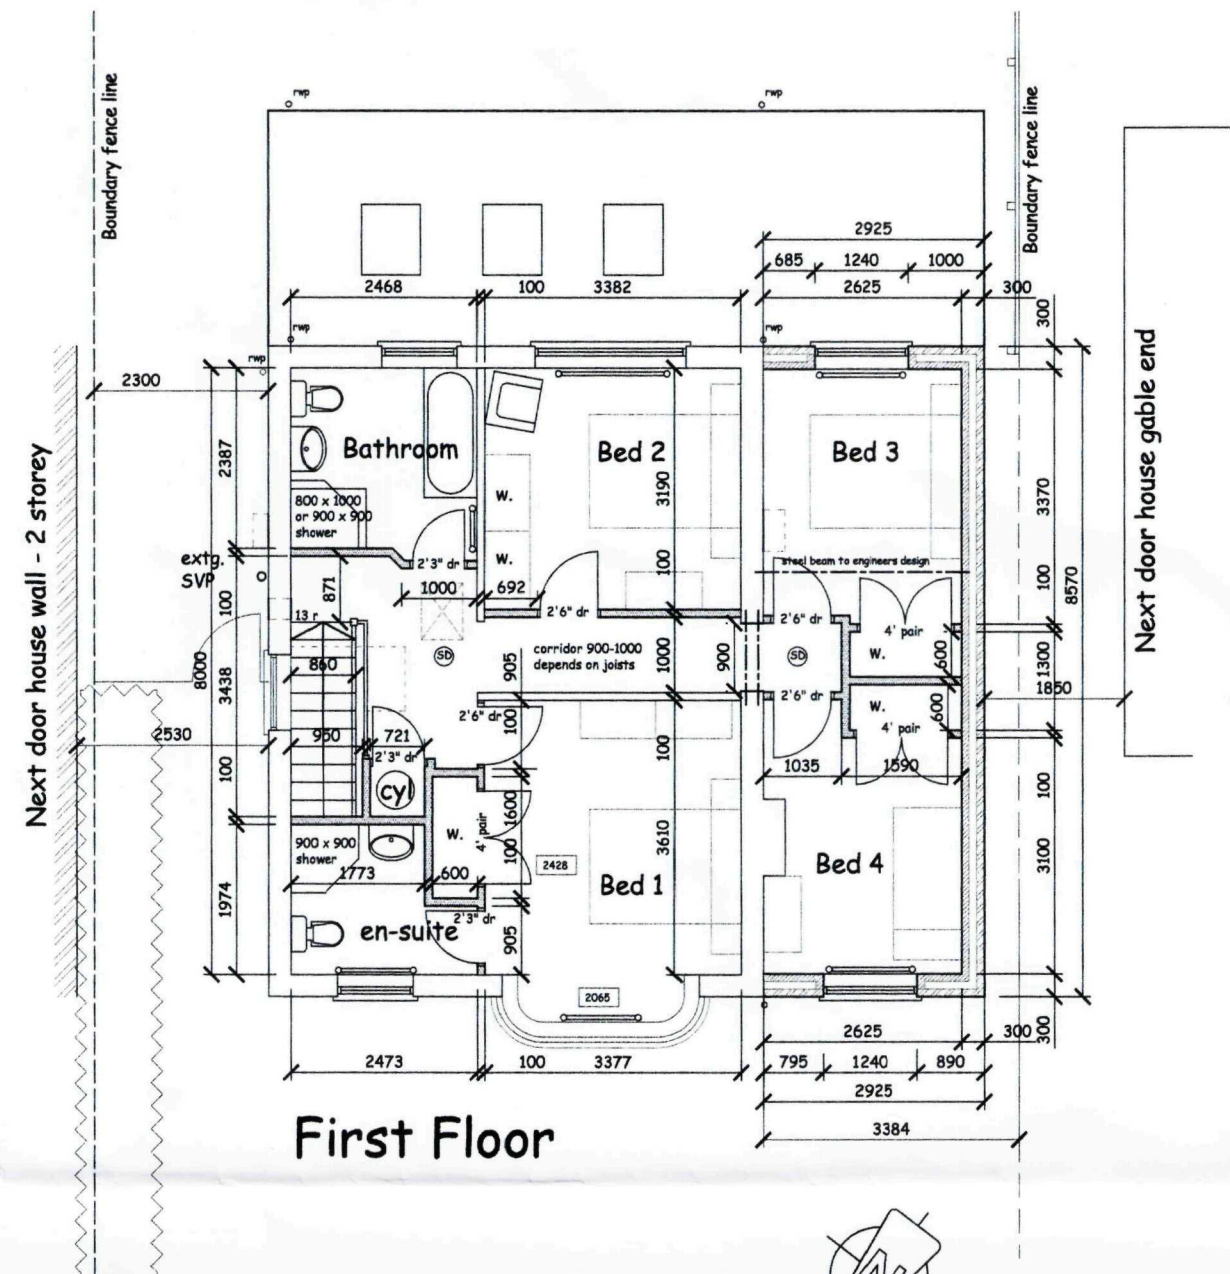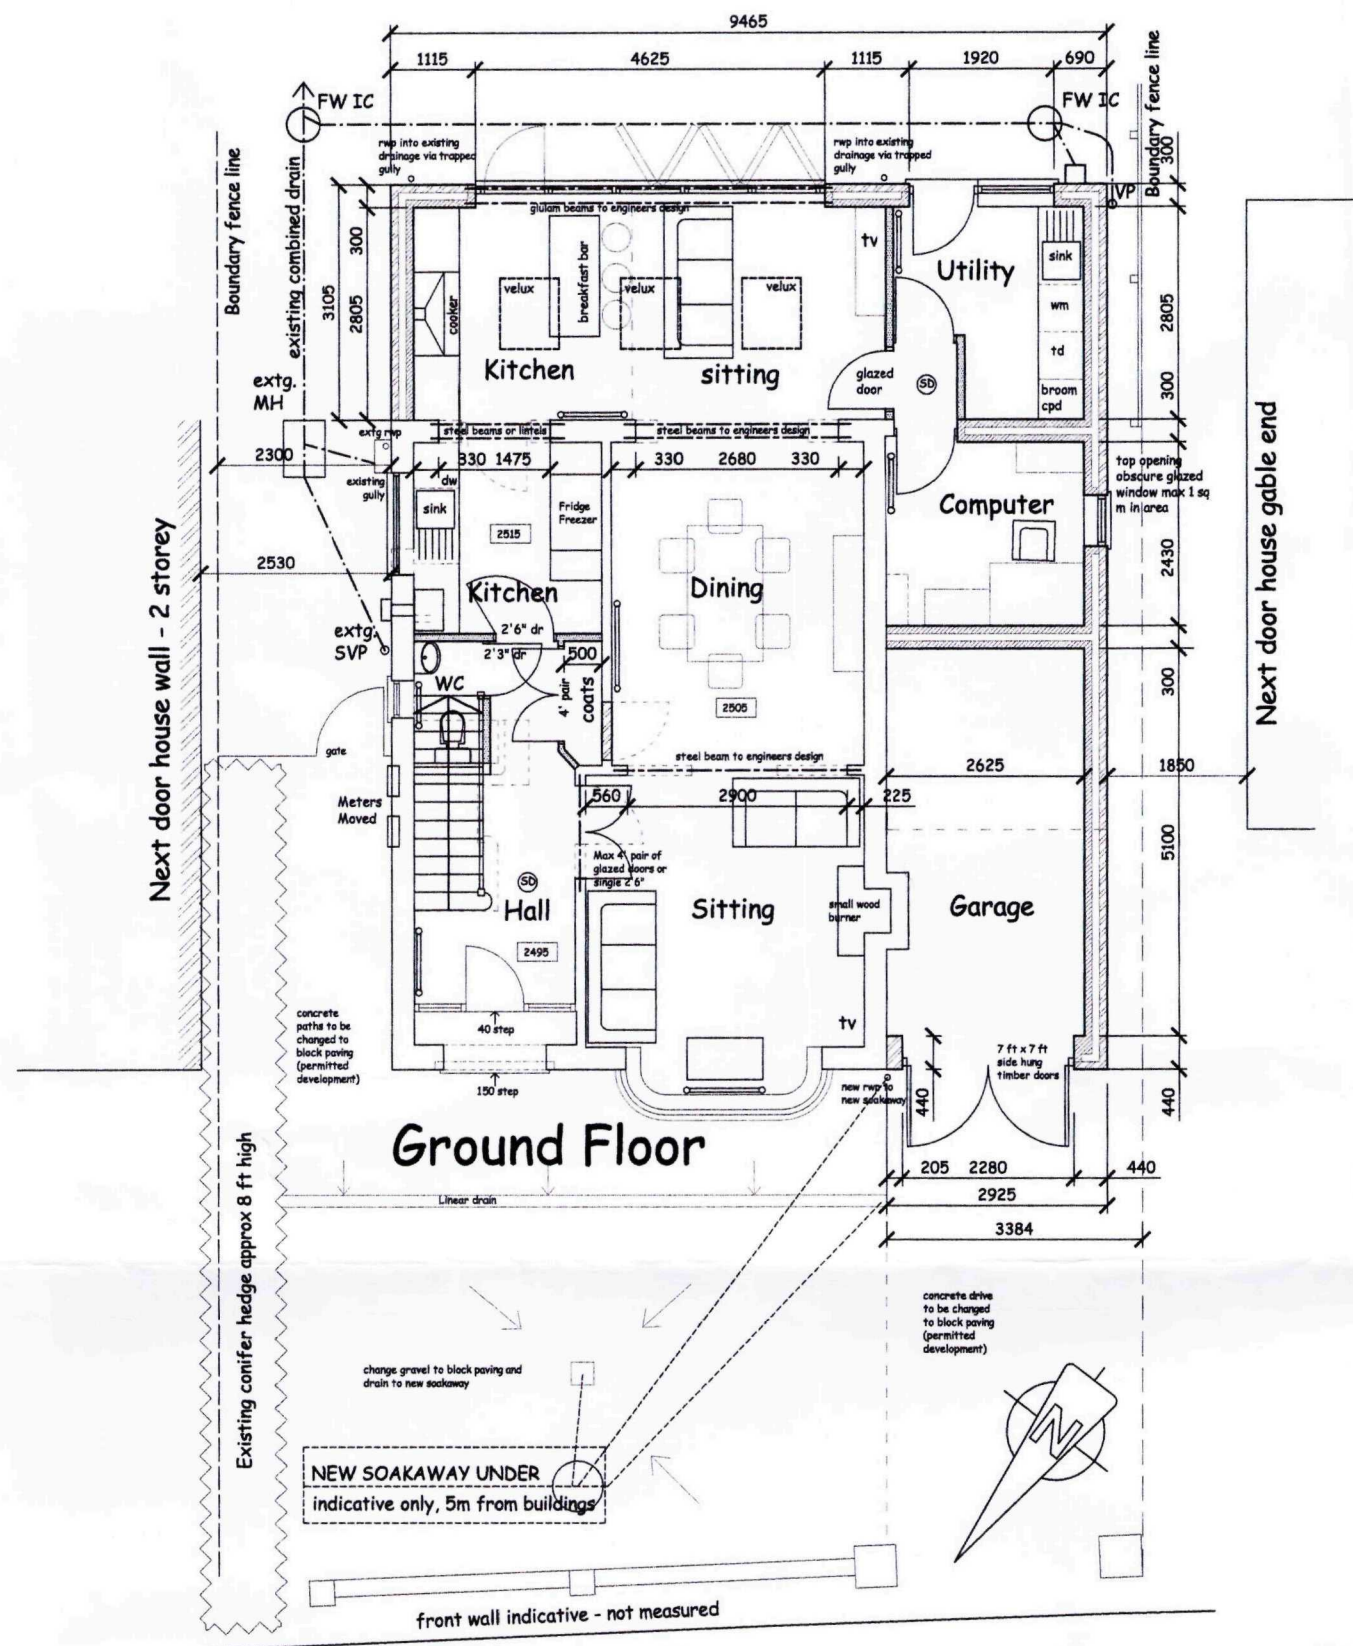

SHDC
 Planning & Development
 05 NOV 2009
 Ref: 0873-09

Rev B Nov 2009 Updated after meeting with client

Jenny McIntee Architectural Design www.jennymcintee.co.uk info@jennymcintee.co.uk Tel 07921 003153			
Project:	Alterations & Extensions	Date:	Oct 2009
Address:	22 Halmer Gate Spalding, Lincs PE11 2DS	Scale:	1:100 on A3 1:50 on A1
Client:	Mr & Mrs Woodley	Job No:	0932
Drawing Title:	Proposed Floor Plans	Dwg No:	05 B

 


Floor Plans As Proposed

SHDC
Planning & Development
05 NOV 2009
Ref: 0873-09




Front Elevation - North West

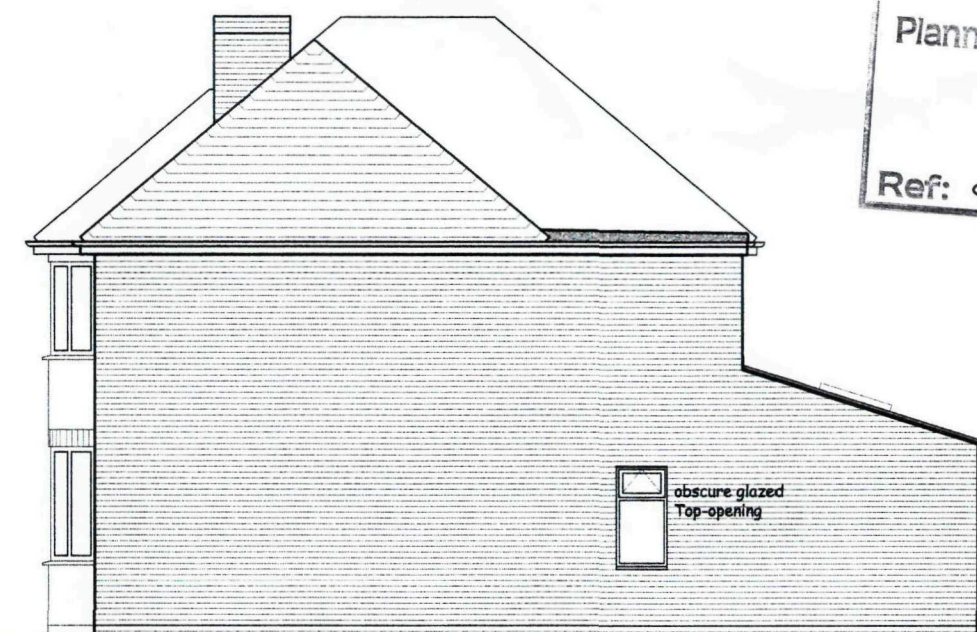

Side Elevation - South West




Rear Elevation - South East

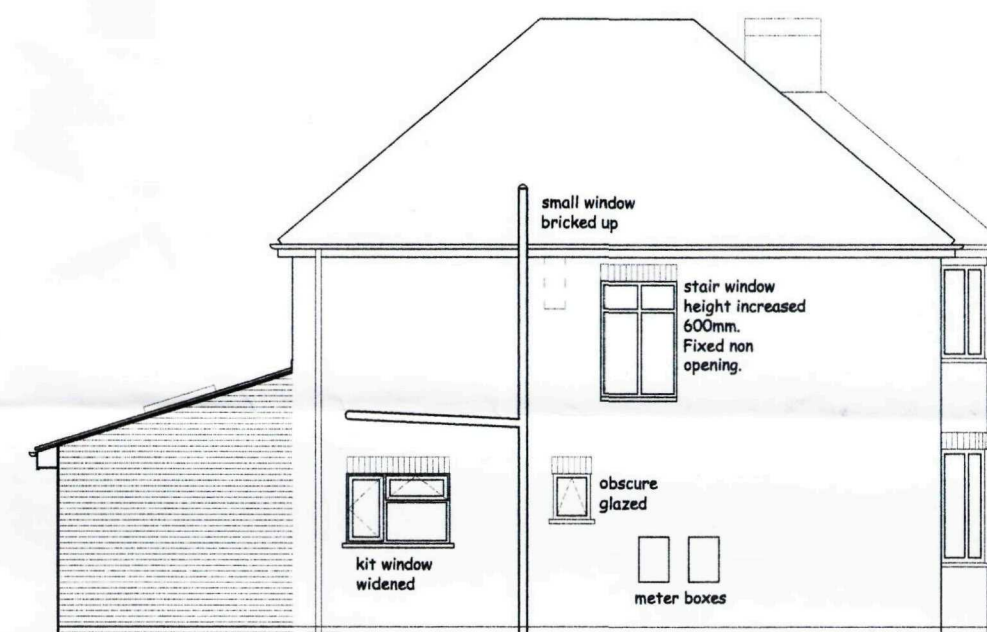

Side Elevation - North East

MATERIALS

Roof - Two storey to be real plain tile to match existing with a small area of grey GRP flat roof. Rear single storey roof to be an interlocking plain tile that can be laid to 17.5° in similar colour to the main roof
Walls - Brick to match existing
Windows, doors and roof lights - White PVCu
Fascias & soffits - White PVCu or decorate existing
Rainwater goods & SVPs - Change from grey to Black half round PVCu
New meter boxes to be white

 

Elevations As Proposed

Jenny McIntee Architectural Design www.jennymcintee.co.uk info@jennymcintee.co.uk Tel 07921 003153			
Project:	Alterations & Extensions	Date:	Oct 2009
Address:	22 Halmer Gate Spalding, Lincs PE11 2DS	Scale:	1:100 on A3
Client:	Mr & Mrs Woodley	Job No:	0932
Drawing Title:	Proposed Elevations	Dwg No:	06 C