



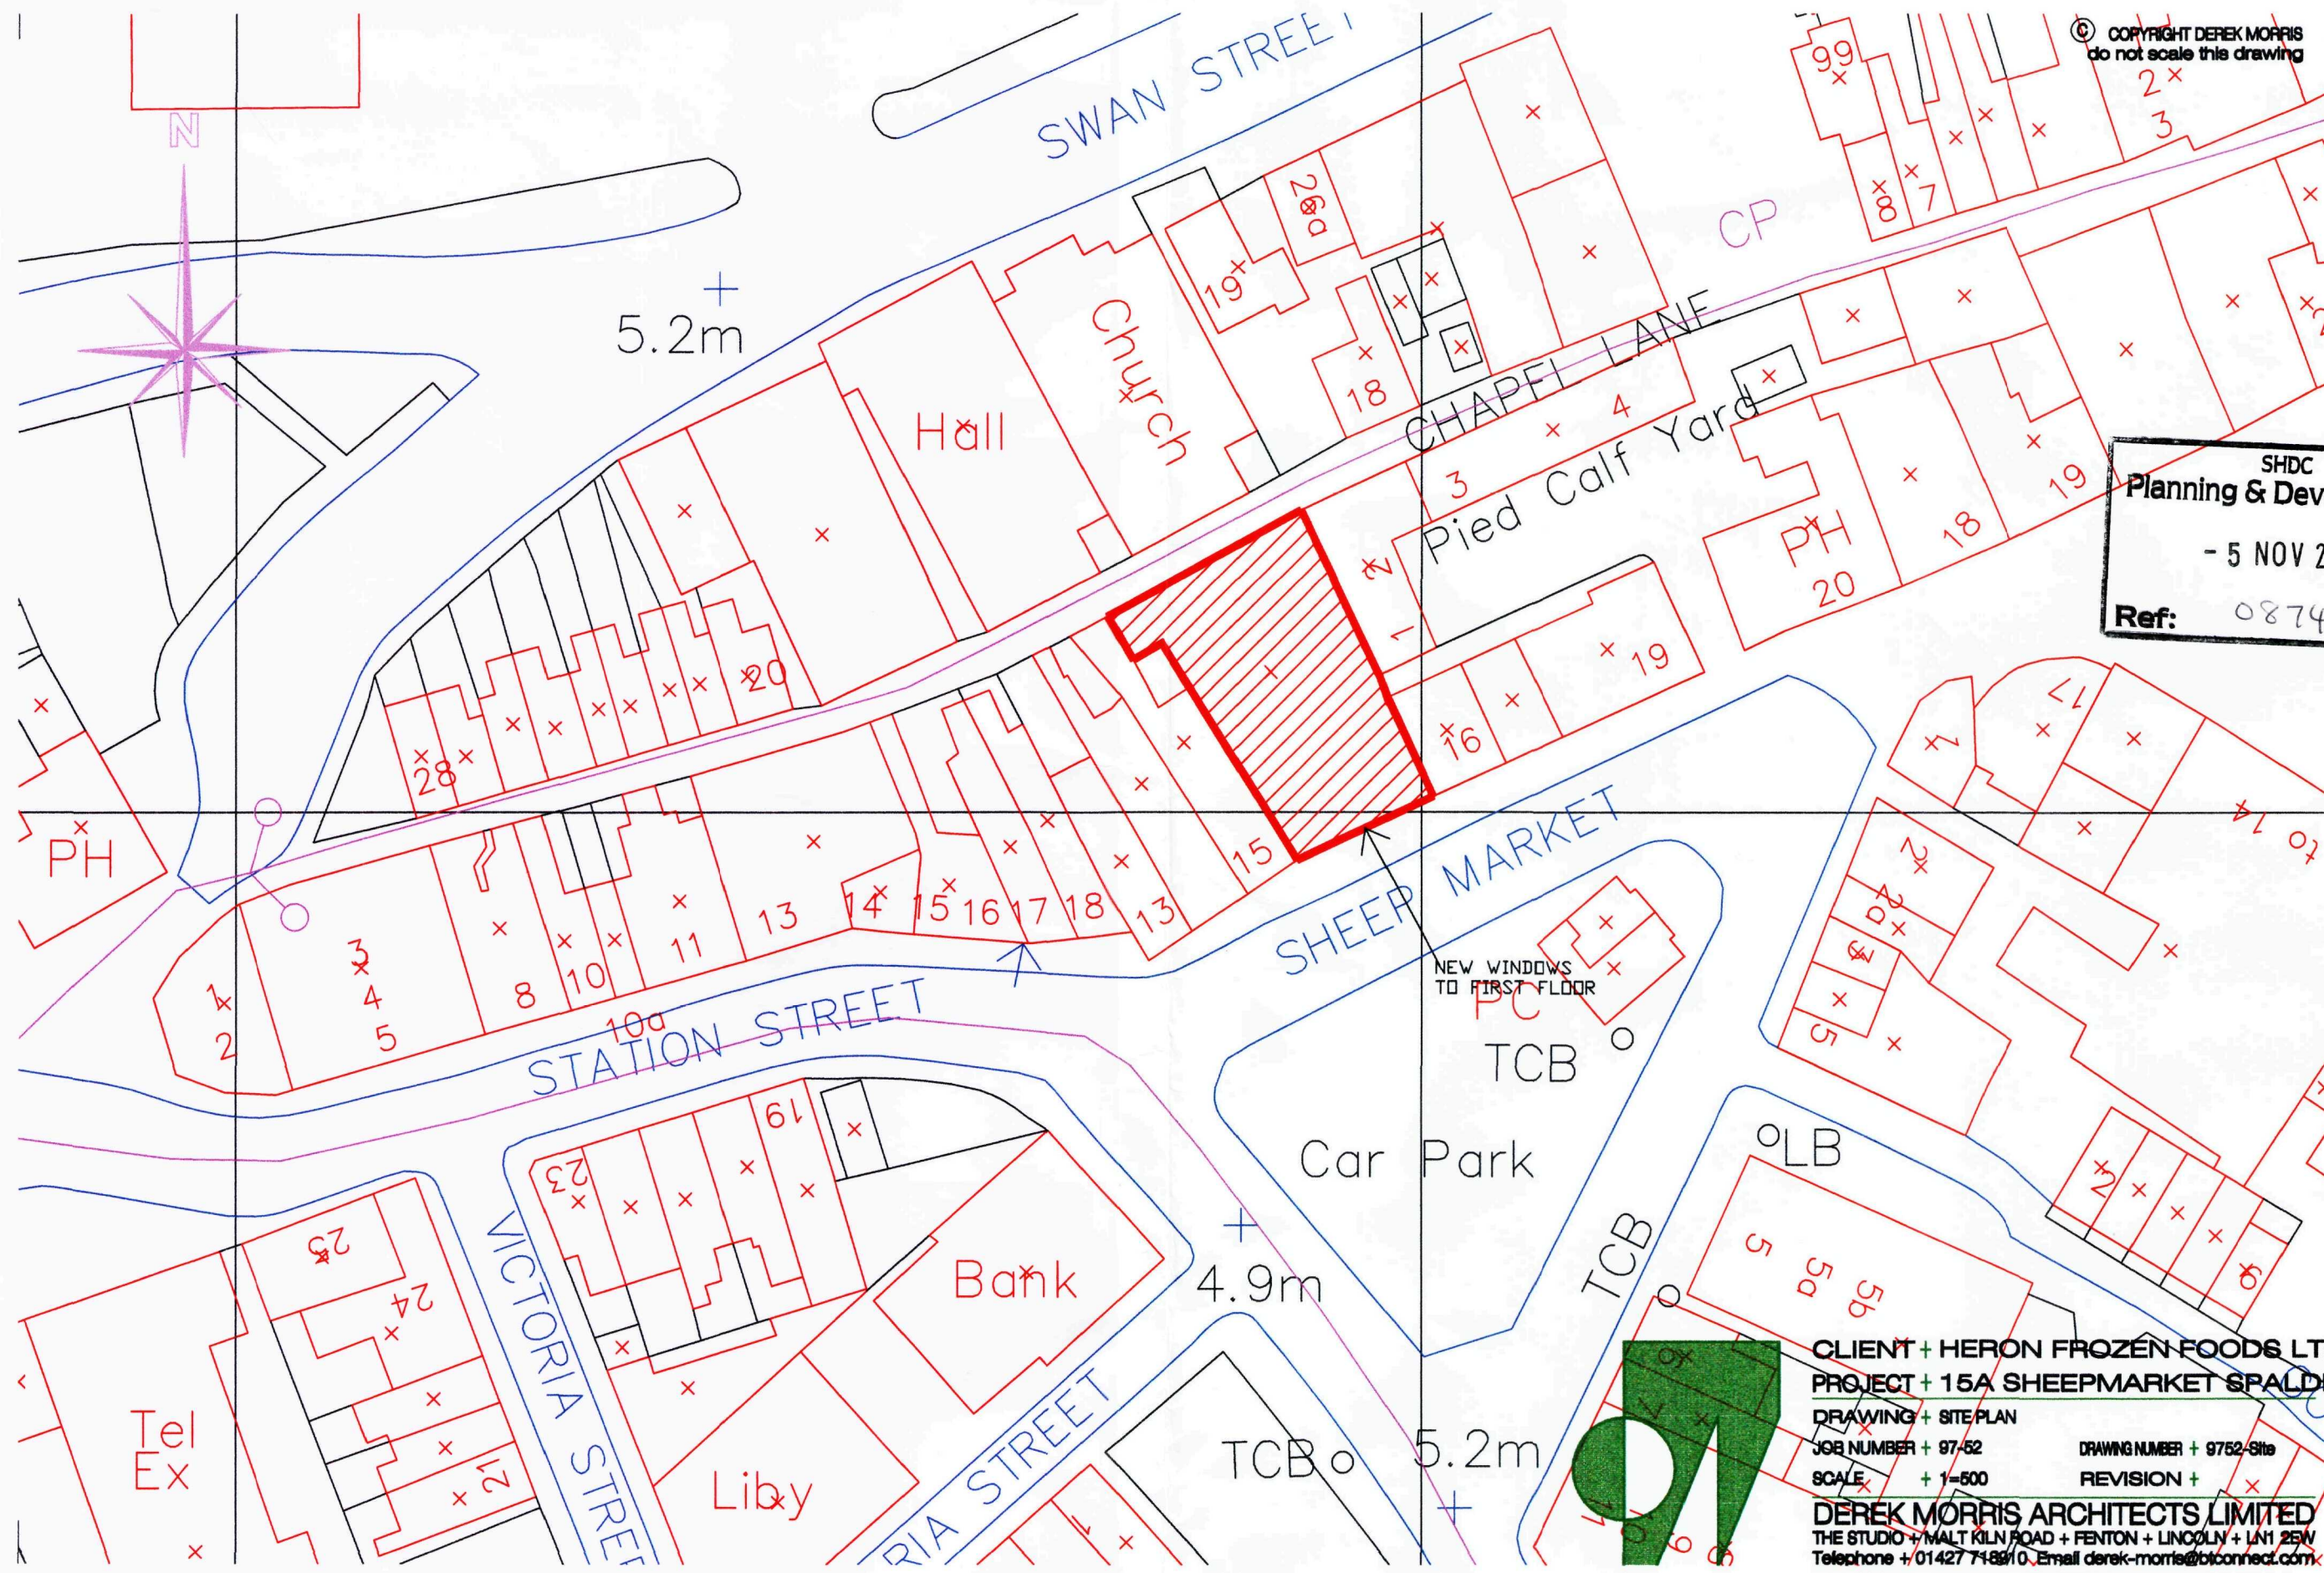


© COPYRIGHT DEREK MORRIS
do not scale this drawing

SHDC
Planning & Development
- 5 NOV 2009
Ref: 0874-09



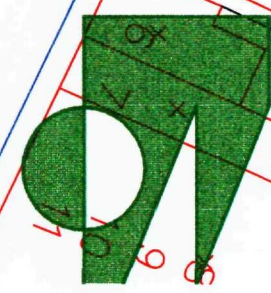


CLIENT + HERON FROZEN FOODS LTD
PROJECT + 15A SHEEPMARKET SPALDING
DRAWING + SITE PLAN
JOB NUMBER + 97-52
SCALE + 1:500
DRAWING NUMBER + 9752-Site
REVISION +
DEREK MORRIS ARCHITECTS LIMITED
THE STUDIO + MALT KILN ROAD + FENTON + LINCOLN + LN1 2EW
Telephone + 01427 718910 Email derek-morris@btconnect.com

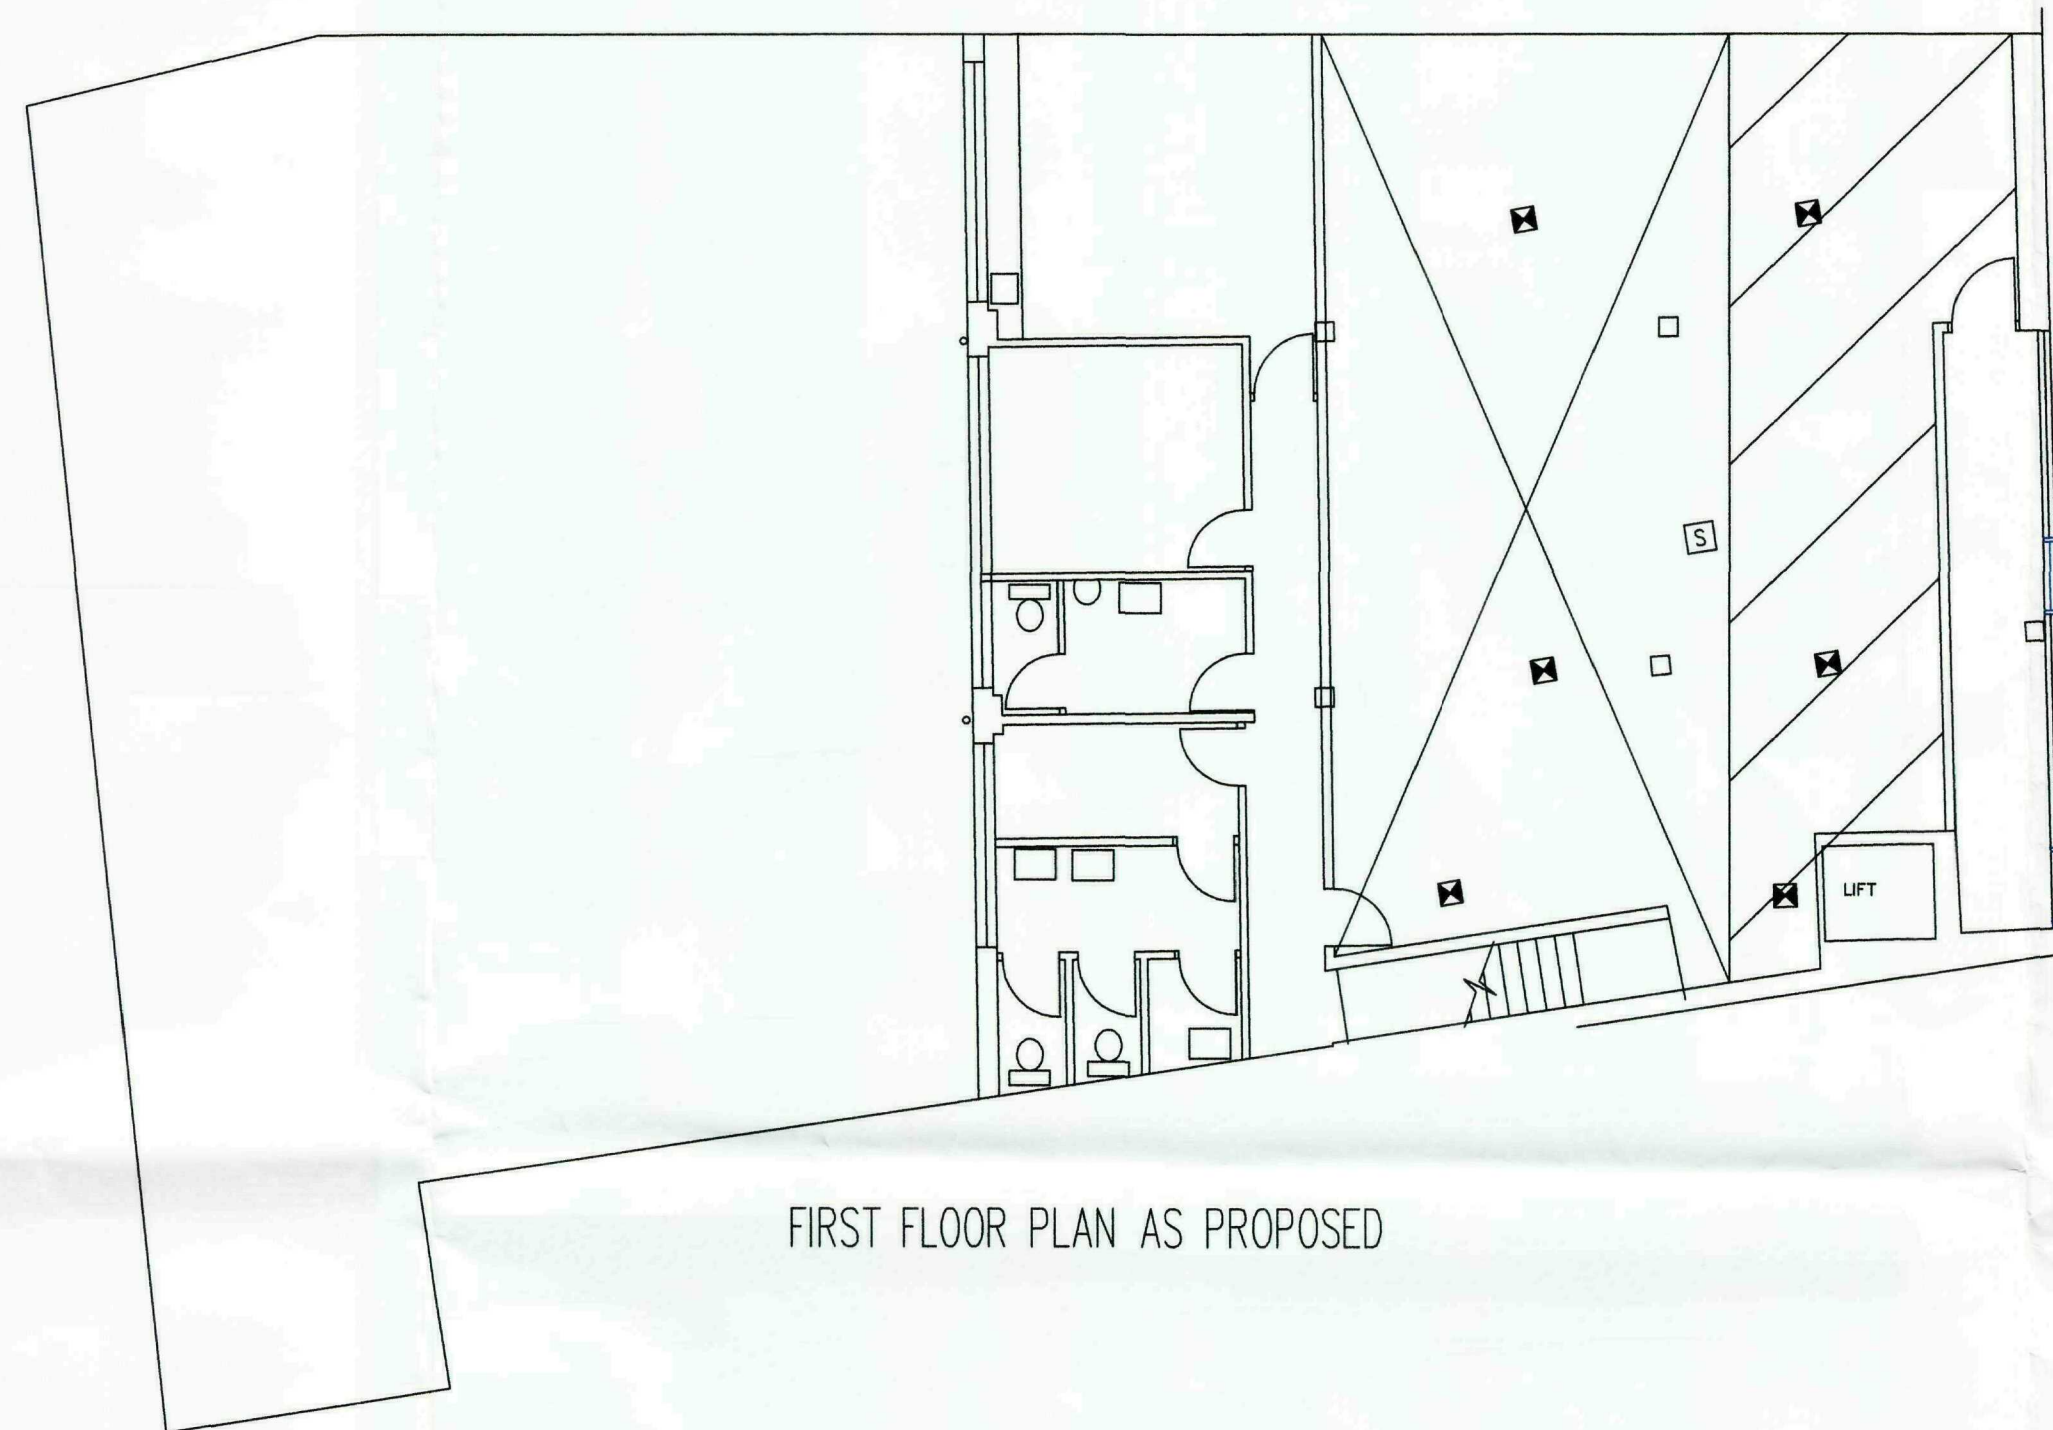

CUT THRO EXTG RENDERED PANEL AND BUILD IN NEW DPC AND WHITE ANODISED ALUMINIUM WINDOW WITH SAFETY GLASS


CUT THRO EXTG RENDERED PANEL AND BUILD IN NEW DPC AND WHITE ANODISED ALUMINIUM WINDOW WITH SAFETY GLASS

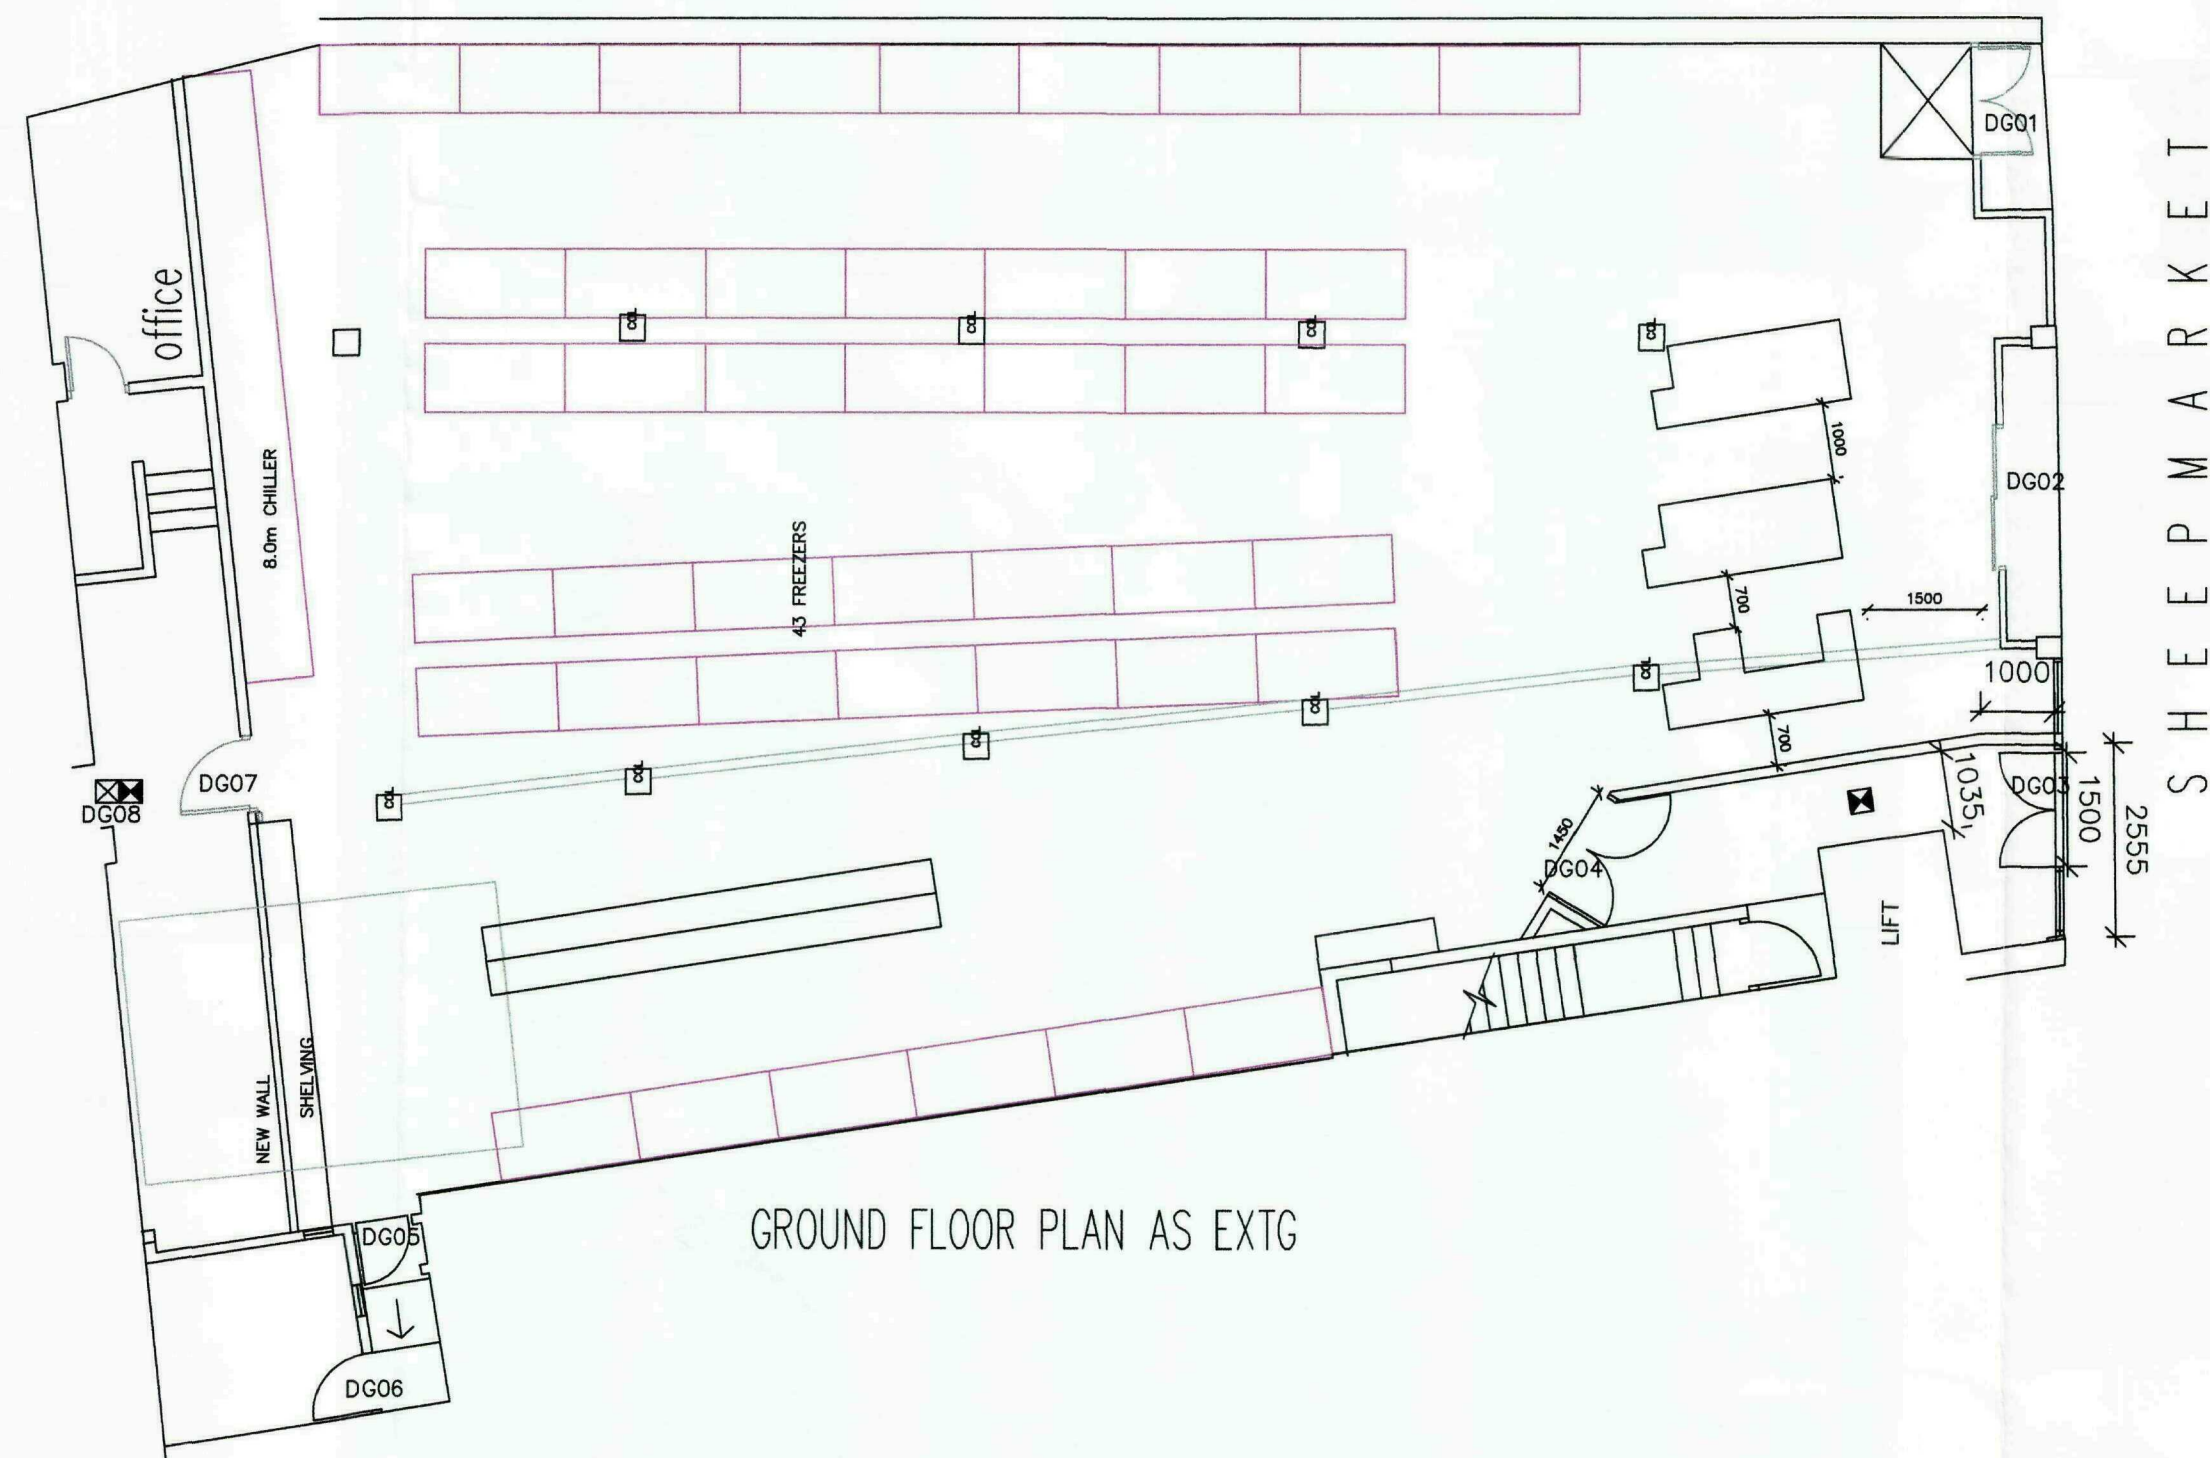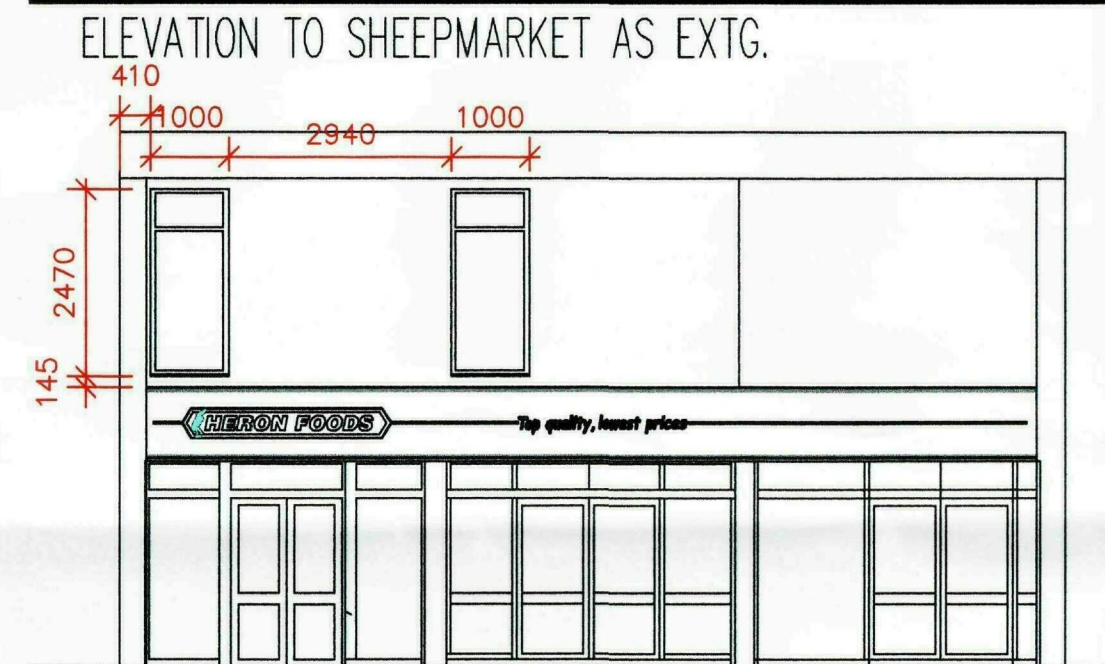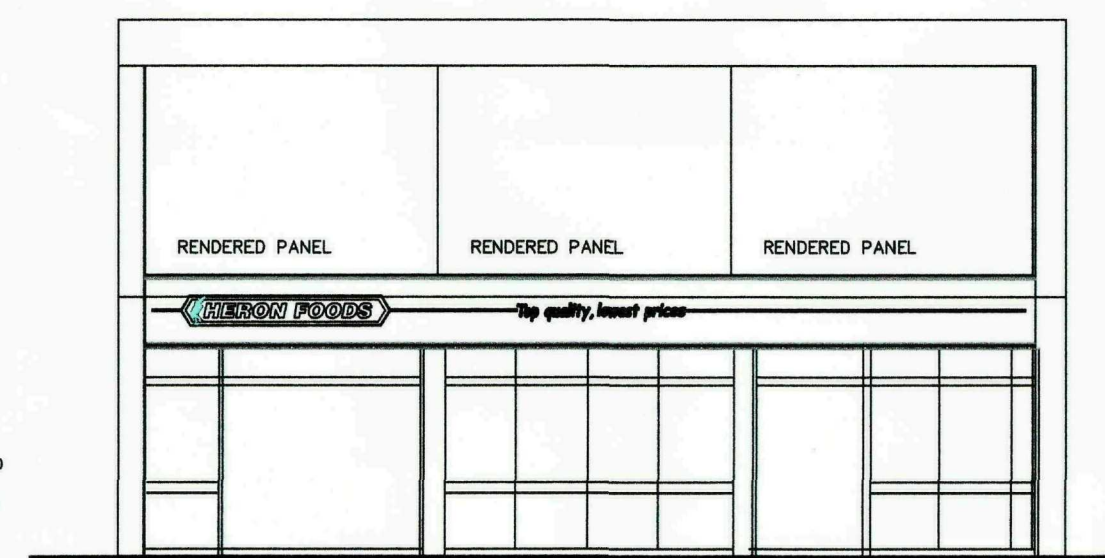

SHEEPMARKET

© COPYRIGHT DEREK MORRIS
do not scale this drawing

SHDC
Planning & Development
- 5 NOV 2009
Ref: 0874-09

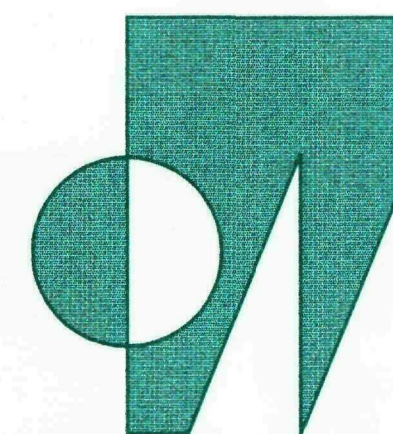

CLIENT + HERON FOODS LTD
PROJECT + NEW 1ST FLR WINDOWS
DRAWING + PLAN AND ELEVATIONS AS PROPOSED
JOB NUMBER + 97-52 DRAWING NUMBER + 9752-07
SCALE + 1=100 REVISION +
DEREK MORRIS ARCHITECTS LIMITED
THE STUDIO + MALT KILN ROAD + FENTON + LINCOLN + LN1 2EW
Telephone + 01427 718910 Email derek-morris@btconnect.com