




SOUTH ELEVATION ACROSS FORECOURT TOWARDS FORECOURT SHOP BUILDING

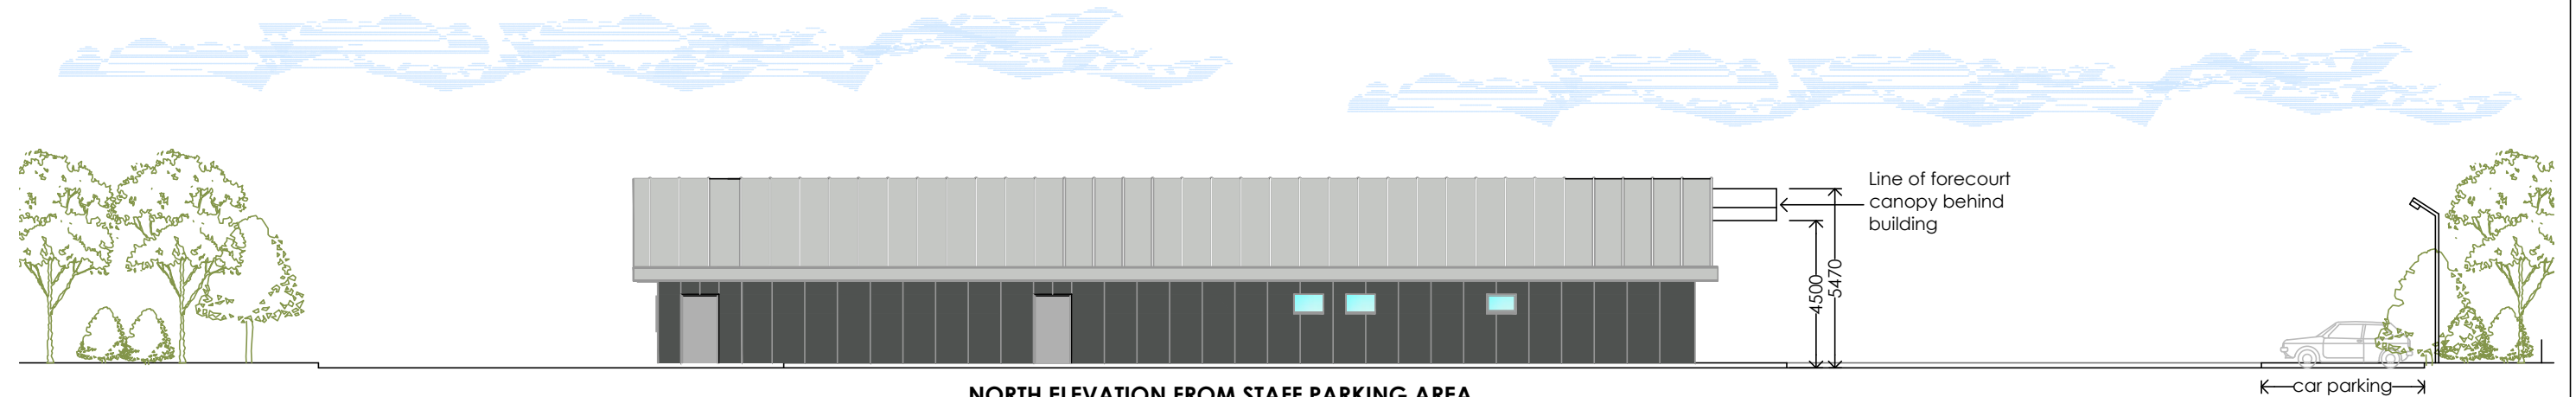

NORTH ELEVATION FROM STAFF PARKING AREA

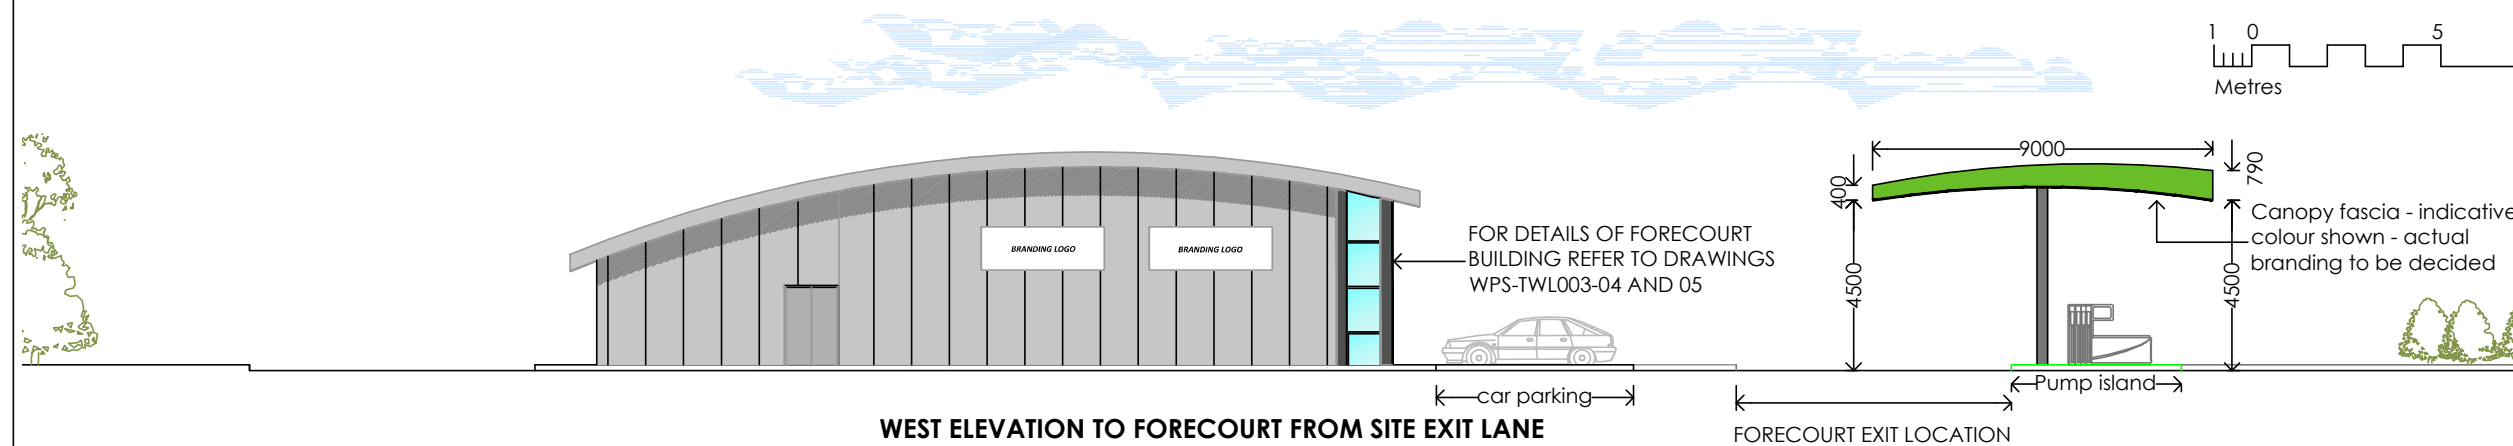

WEST ELEVATION TO FORECOURT FROM SITE EXIT LANE

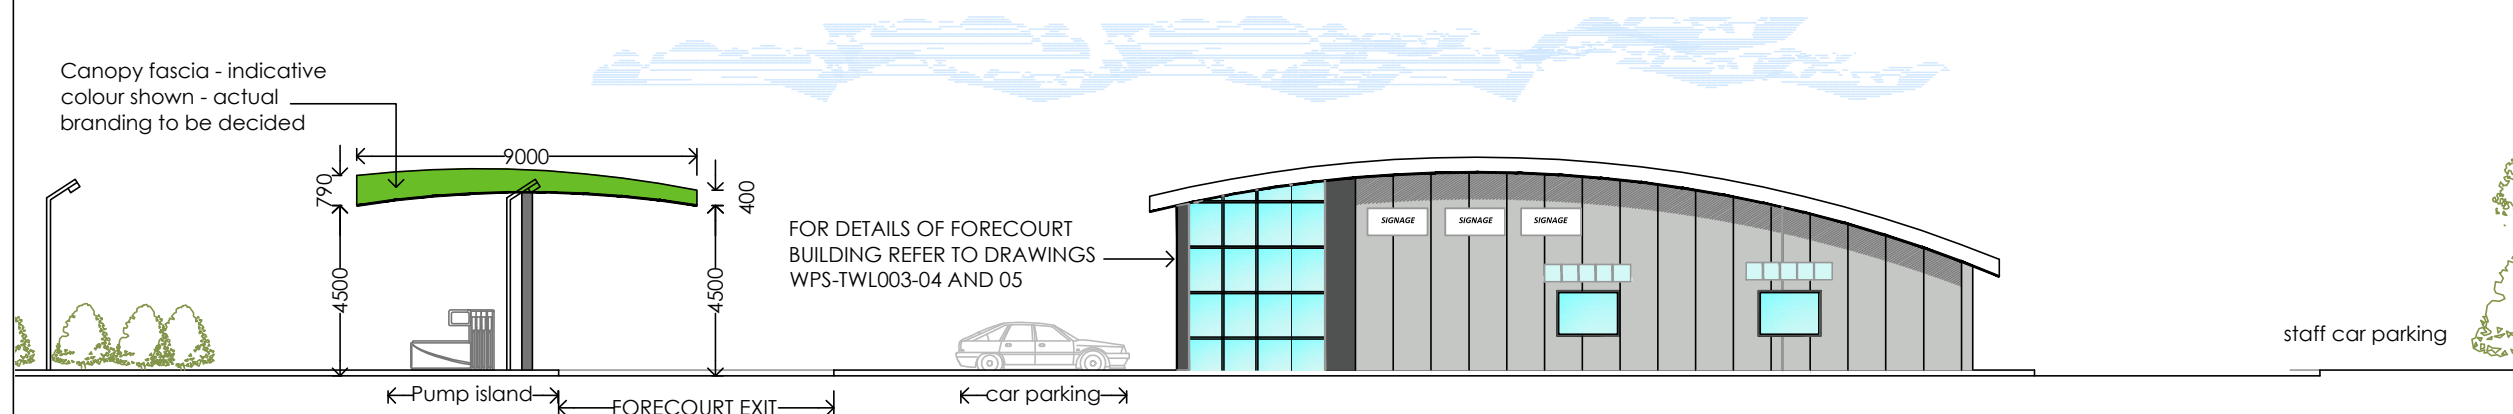

EAST ELEVATION VIEW ACROSS FORECOURT

1 14-09-15 DS Issued for planning approval			
rev	date	by	description
CLIENT			
TRUCKIN WORLD LIMITED HOME FARM DRIVE, ALCONBURY, CAMBRIDGESHIRE, PE28 4DN			
PROJECT LOCATION			
DEVELOPMENT AT: BARRIER BANK, SPALDING			
DRAWING			
PROPOSED PETROL FILLING STATION SITE ELEVATIONS			
Wyeth Projects Services			
The Cart Shed, Amberley Court, Amberley Lane, Milford, Surrey, GU8 5EB, United Kingdom Tel: +44 (0)1483 424704 Email: enquires@wyethprojects.com			
© This drawing is the copyright of WYETH PROJECTS SERVICES Ltd.			
Date:	September 2015	Draw By:	Derek Squibb
Scale:	1:200	Dwg No:	WPS-TWL003-03
			Rev: 1