


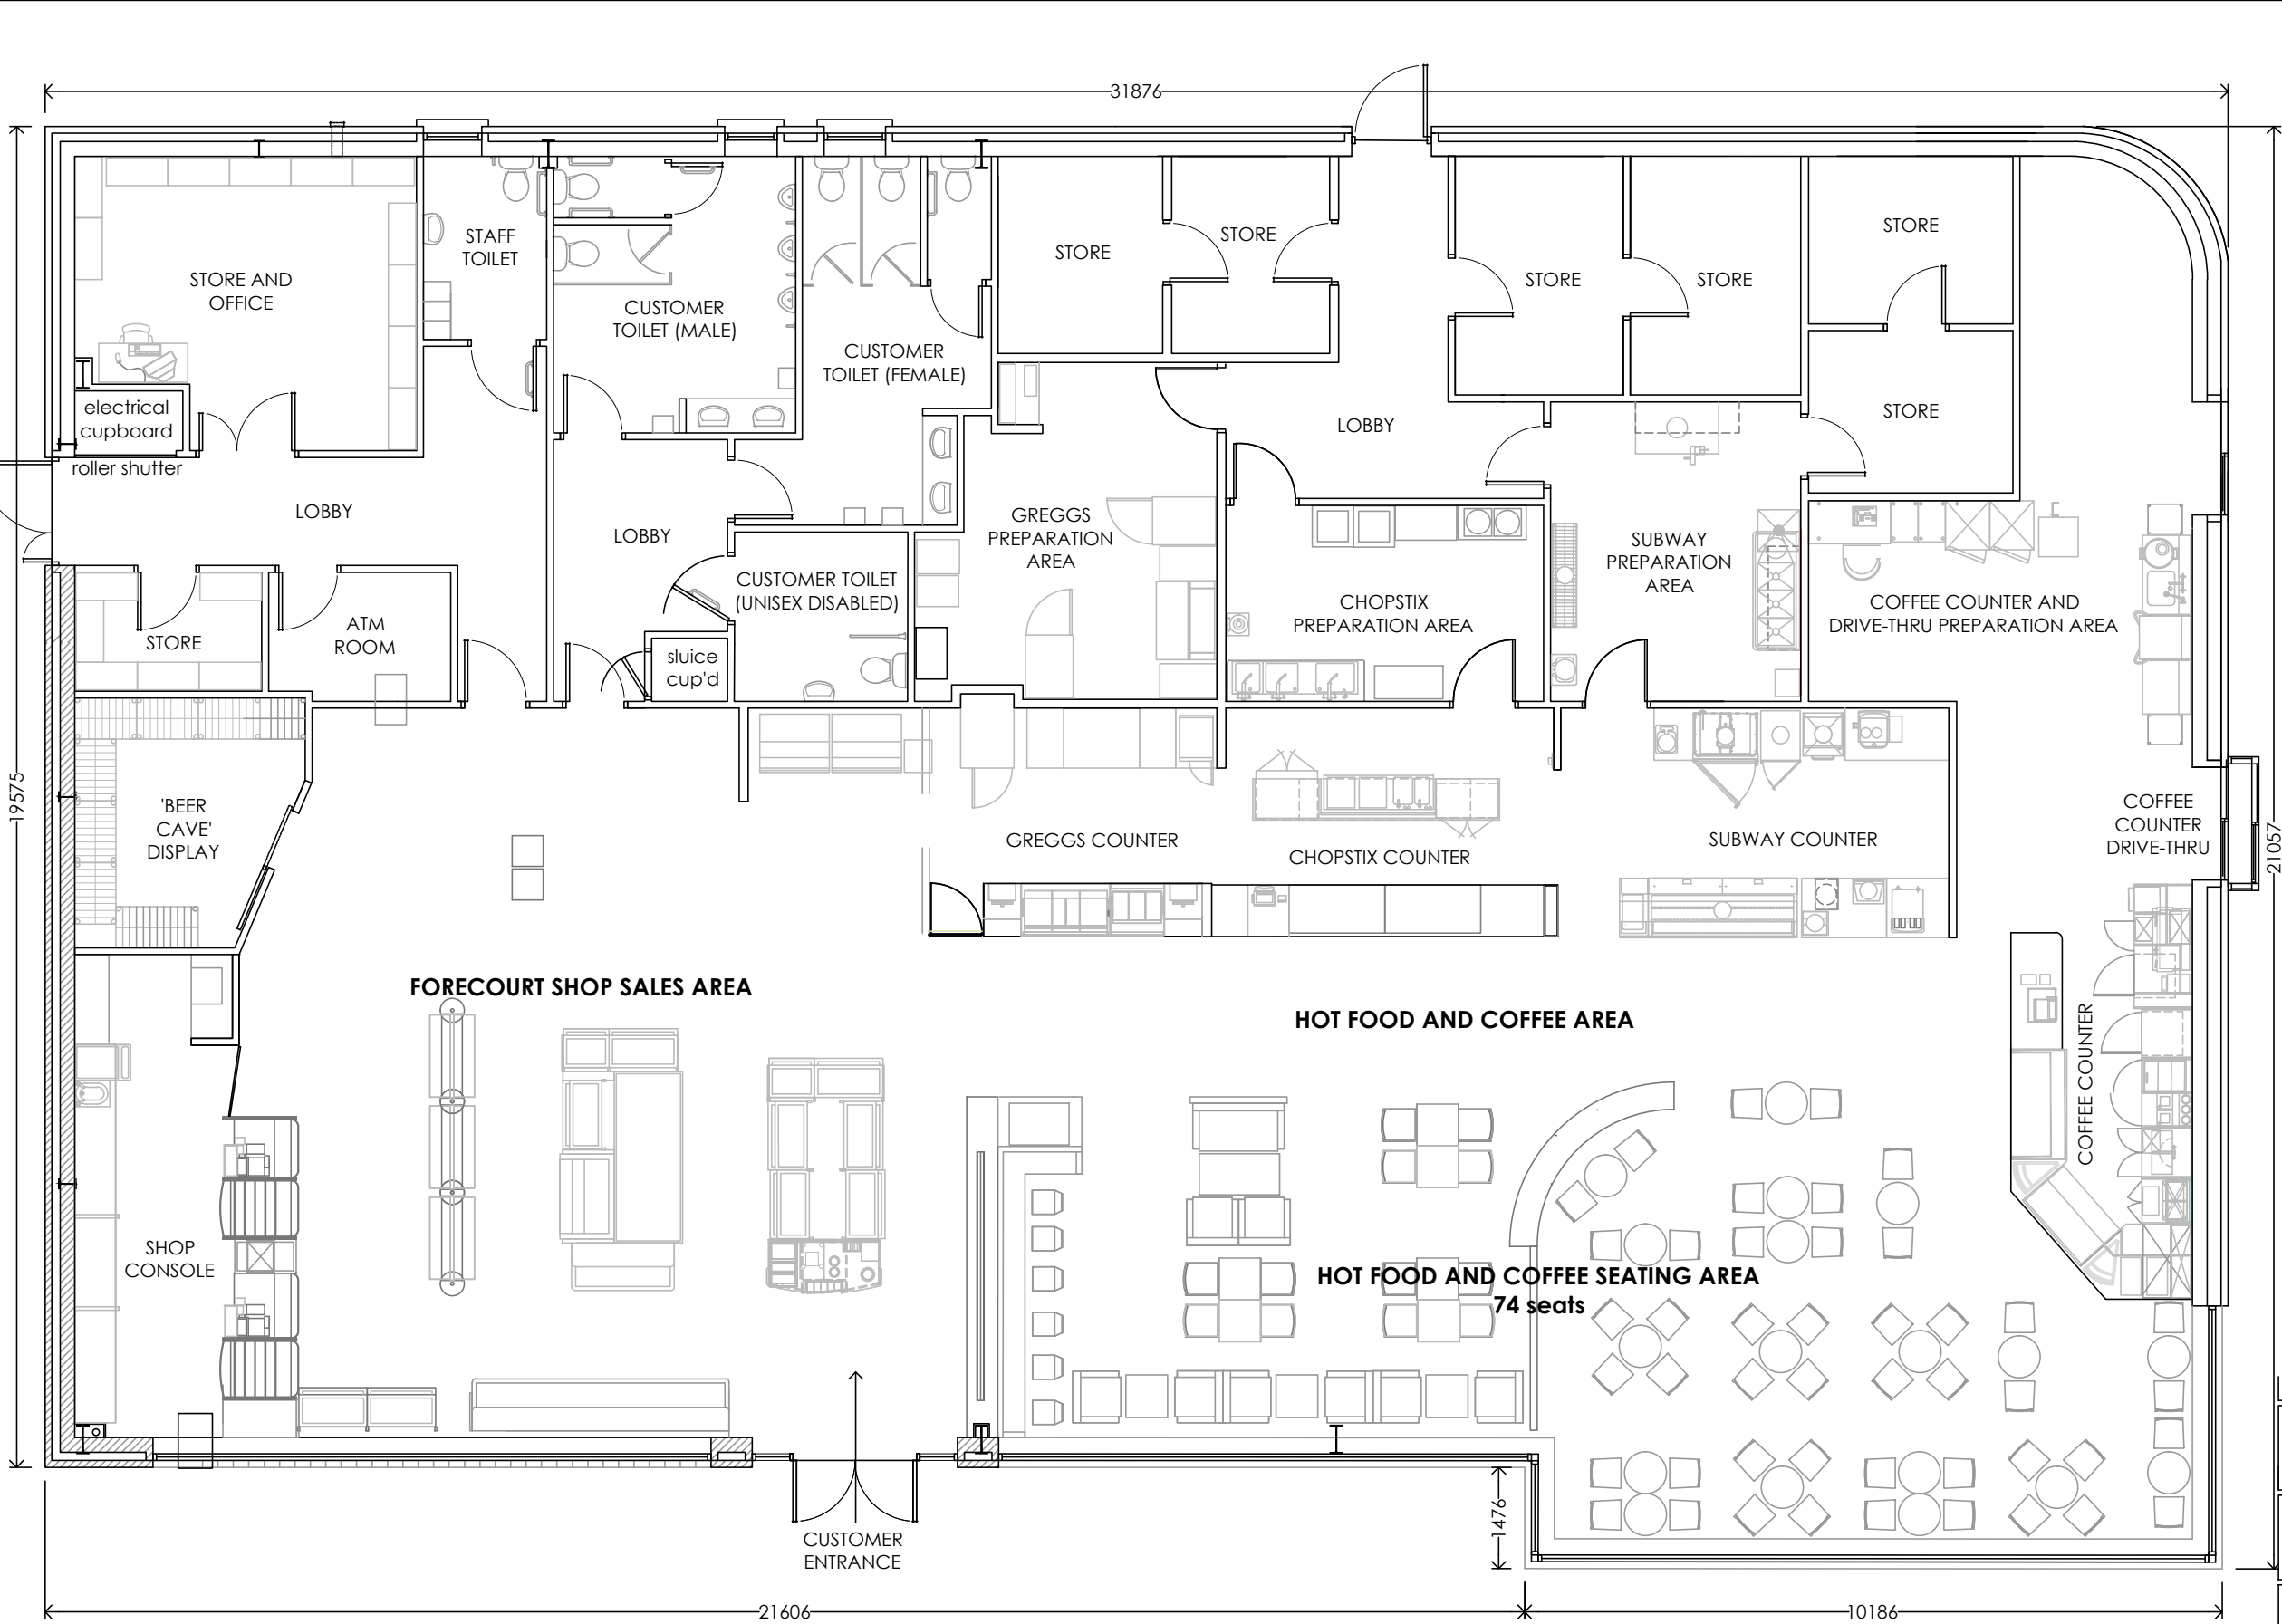

1 14-09-15 DS Issued for planning approval			
rev	date	by	description
CLIENT			
TRUCKIN WORLD LIMITED			
HOME FARM DRIVE, ALCONBURY,			
CAMBRIDGESHIRE, PE28 4DN			
PROJECT LOCATION			
DEVELOPMENT AT:			
BARRIER BANK, SPALDING			
DRAWING			
PROPOSED PETROL FILLING STATION			
FORECOURT BUILDING			
FLOOR PLAN			
Wyeth Projects Services			
The Cart Shed, Amberley Court, Amberley Lane, Milford, Surrey, GU8 5EB, United Kingdom			
Tel: +44 (0)1483 424704			
Email: enquires@wyethprojects.com			
© This drawing is the copyright of WYETH PROJECTS SERVICES Ltd.			
Date:	September 2015	Draw By:	Derek Squibb
Scale:	1:100	Dwg No:	WPS-TWL003-04
		Rev:	1