




CUSTOMER ENTRANCE
SOUTH ELEVATION - FACING FORECOURT

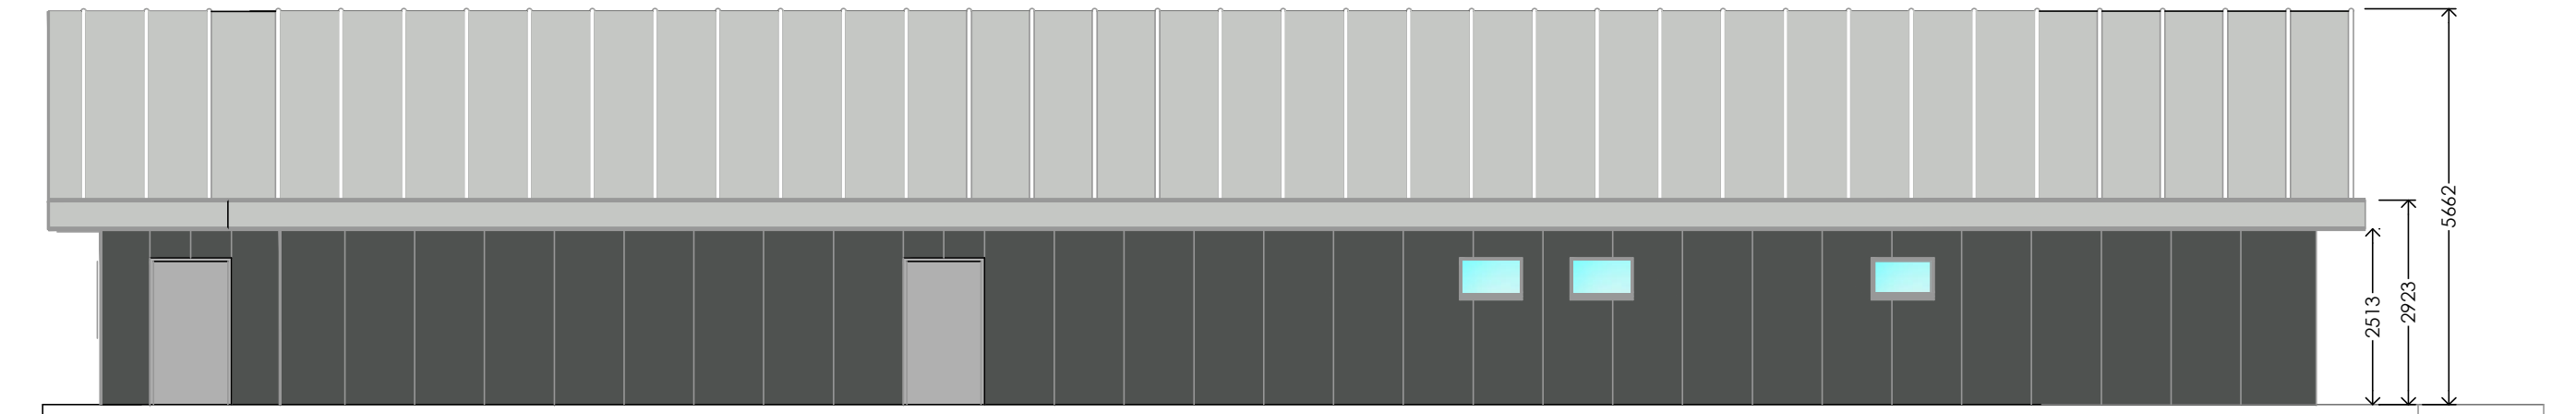


NORTH ELEVATION - FACING STAFF PARKING

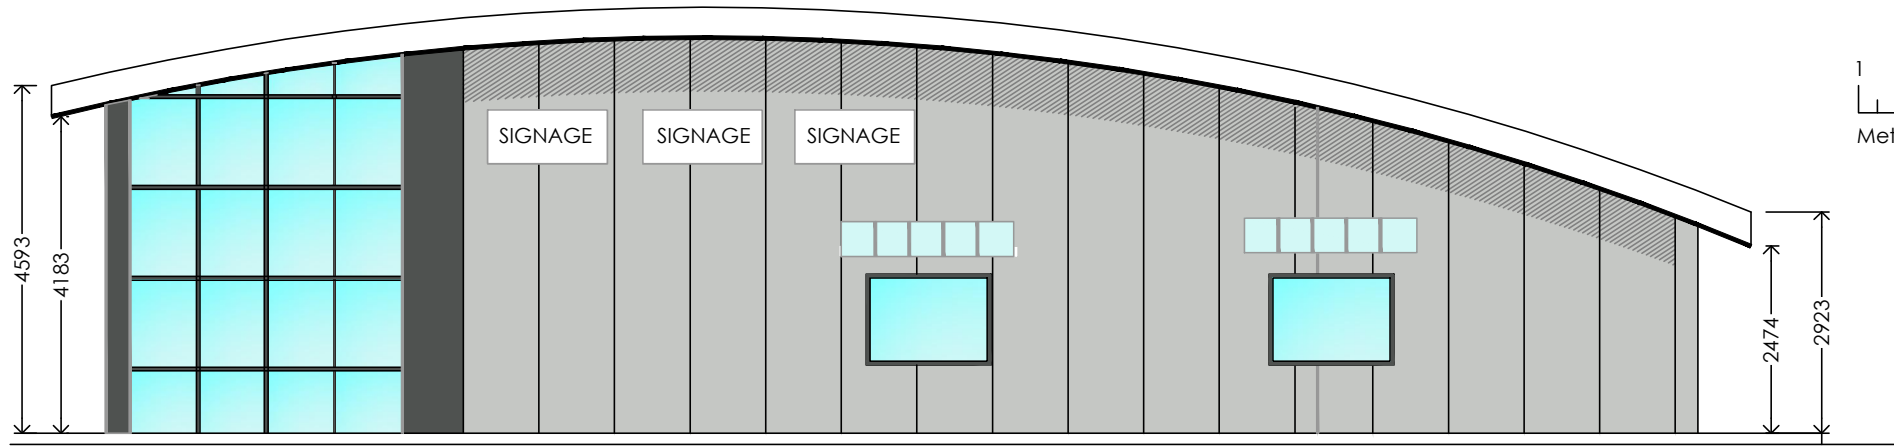

EAST ELEVATION

 

NOTES:
Building exterior to be clad in profiled architectural panels (Kingspan or similar) coloured Grey (typically RAL7035)
Doors and fenestration framing to be aluminium finished coloured Grey (typically RAL7035)

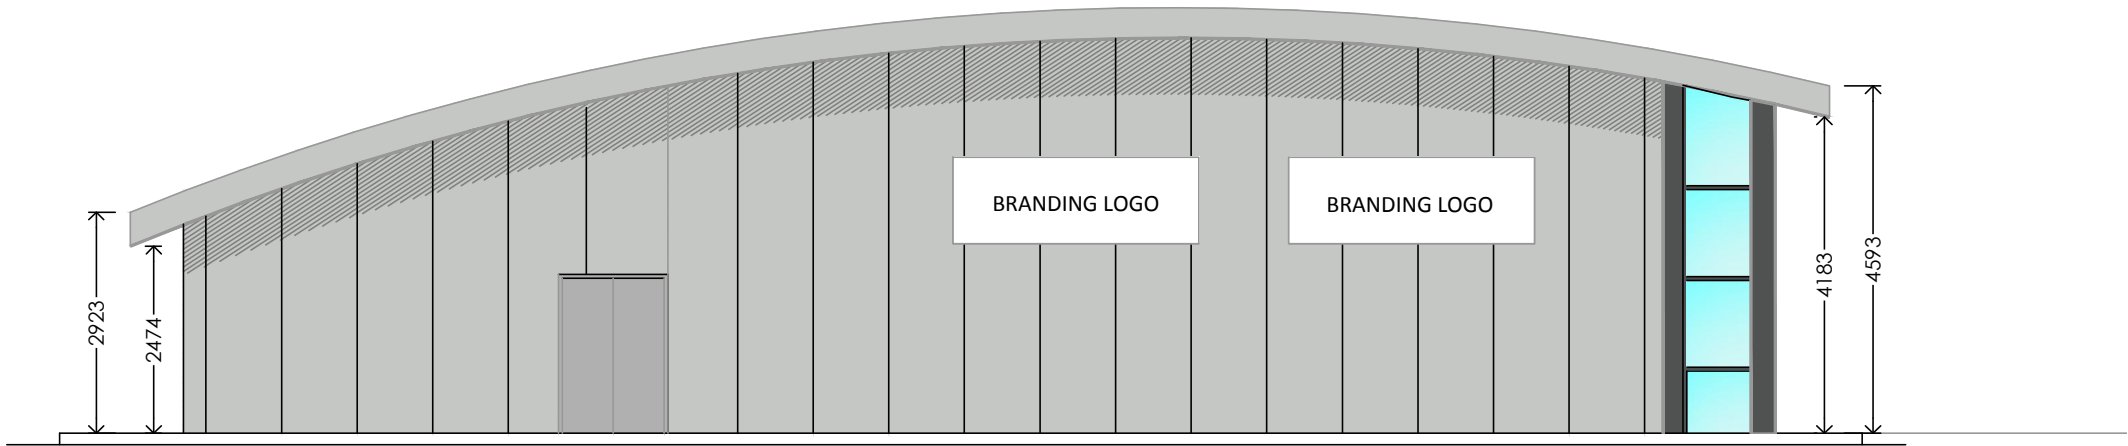

WEST ELEVATION

1 14-09-15 DS Issued for planning approval			
rev	date	by	description
CLIENT			
TRUCKIN WORLD LIMITED HOME FARM DRIVE, ALCONBURY, CAMBRIDGESHIRE, PE28 4DN			
PROJECT LOCATION			
DEVELOPMENT AT: BARRIER BANK, SPALDING			
DRAWING			
PROPOSED PETROL FILLING STATION FORECOURT BUILDING ELEVATIONS			
Date:		Draw By:	
September 2015		Derek Squibb	
Scale:		Dwg No:	
1:100		WPS-TWL003-05	
		Rev:	
		1	