
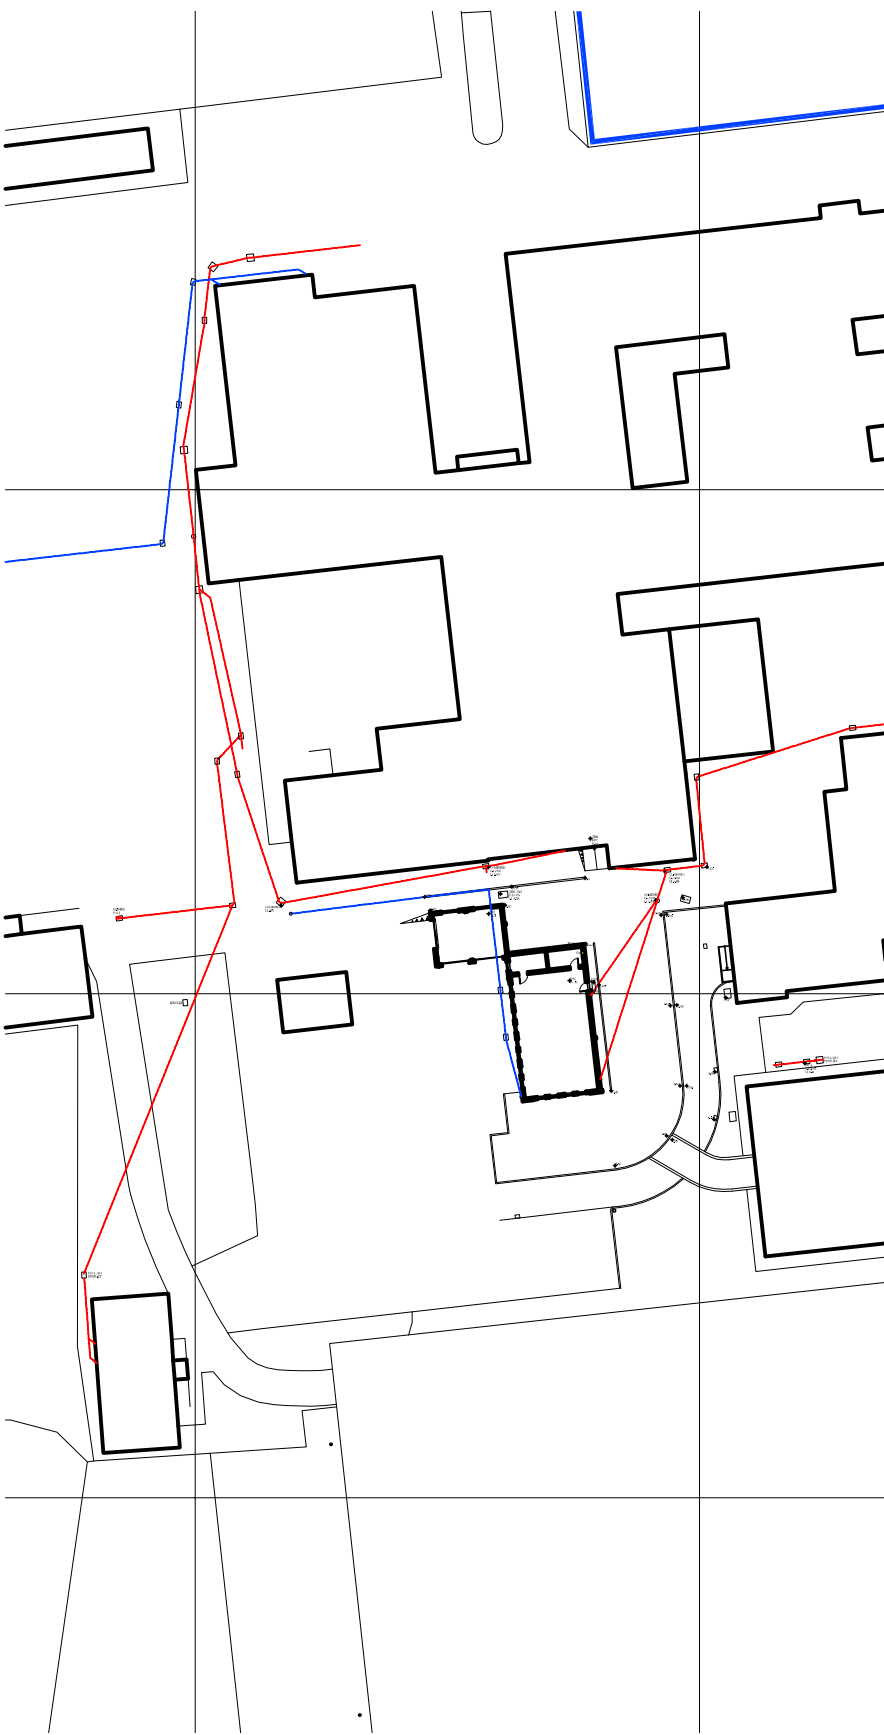



NOTES:
All dimensions to be checked on site. Do not scale from
this drawing. © Copyright

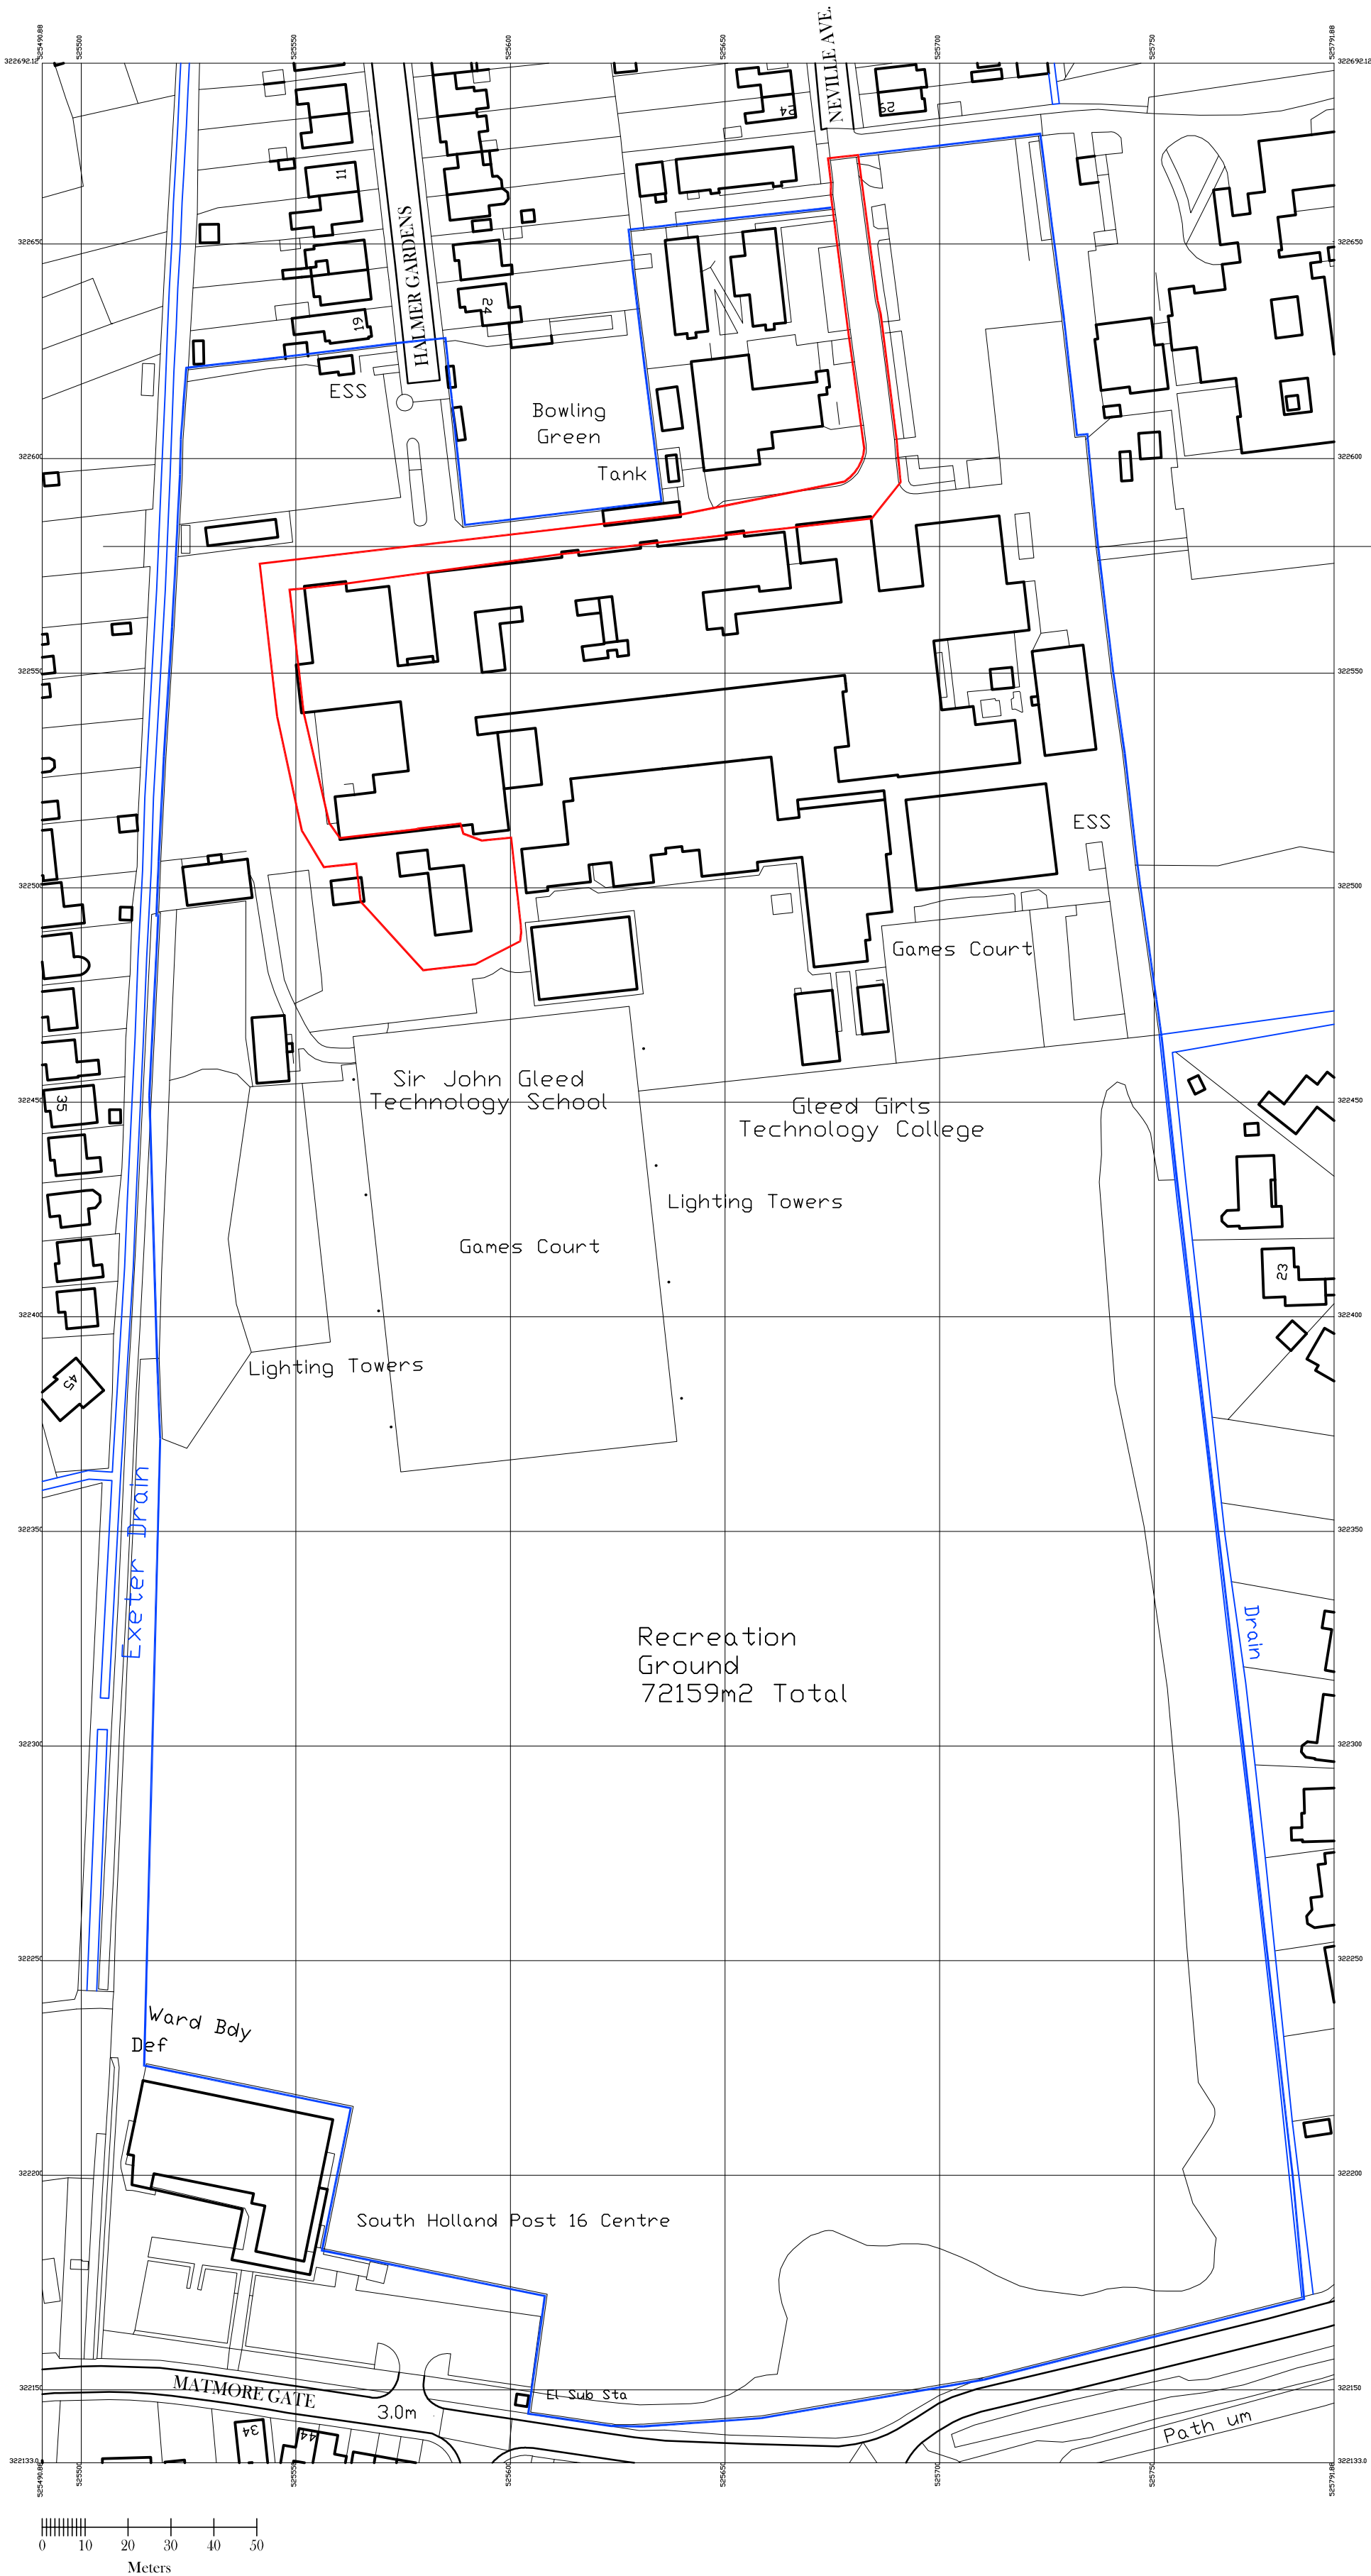

DRAINAGE PLAN AS EXISTING - 1:750

Crown copyright 2015. Supplied by mapserve.co.uk a licensed Ordnance
Survey partner number 100053143. Reproduction in whole or part is
prohibited without the prior permission of Ordnance Survey.
Richard Wells Building Design Services Ordnance Survey License No.
AR 100056957.

SITE LOCATION PLAN - 1:1250

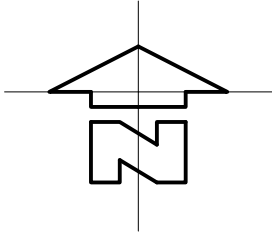

Client
SPALDING ACADEMY

Job Title
**PROPOSED MUSIC
BLOCK EXTENSION AT
SPALDING ACADEMY,
NEVILLE AVENUE,
SPALDING. PE11 2EJ.**

Drawing Title
SITE LOCATION PLAN.

Scale @ A2: As Shown	Date: May '20	Drawn: R.W
-------------------------	------------------	---------------

 **Building Design Services**
Surveying Design, Planning & Building Regulations
12 King Edward Street, Skeford, Lincs. NG34 7NF. TEL: 07930 733278.

Dwg No. 1082/1	Rev.
--------------------------	------