




NOTES:
All dimensions to be checked on site. Do not scale from this drawing.

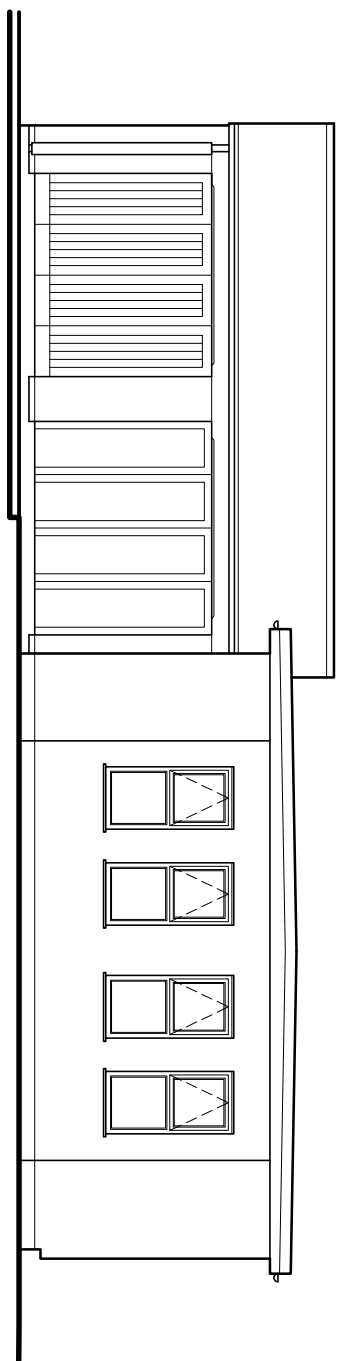


SOUTH ELEVATION

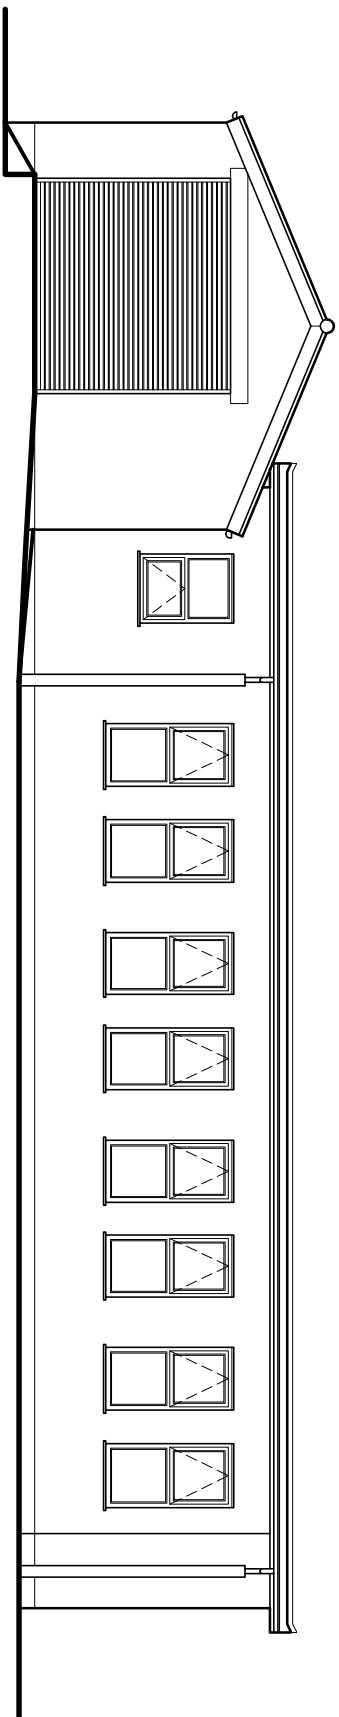


WEST ELEVATION

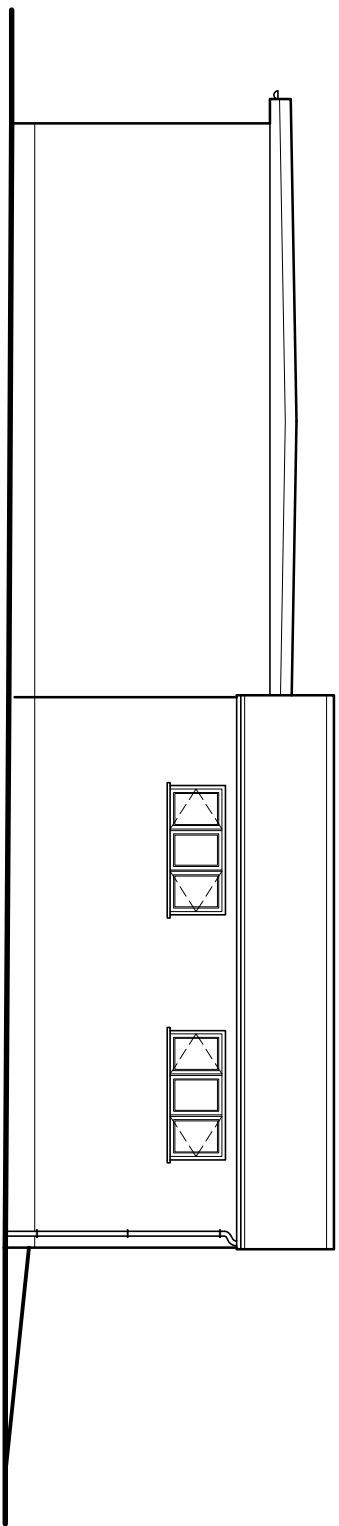

NORTH ELEVATION

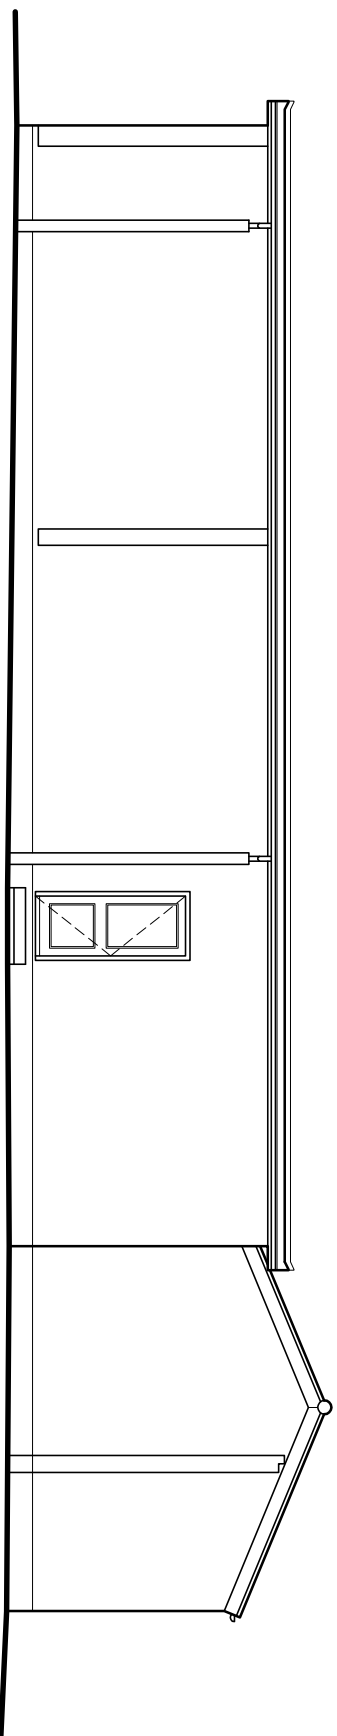

EAST ELEVATION

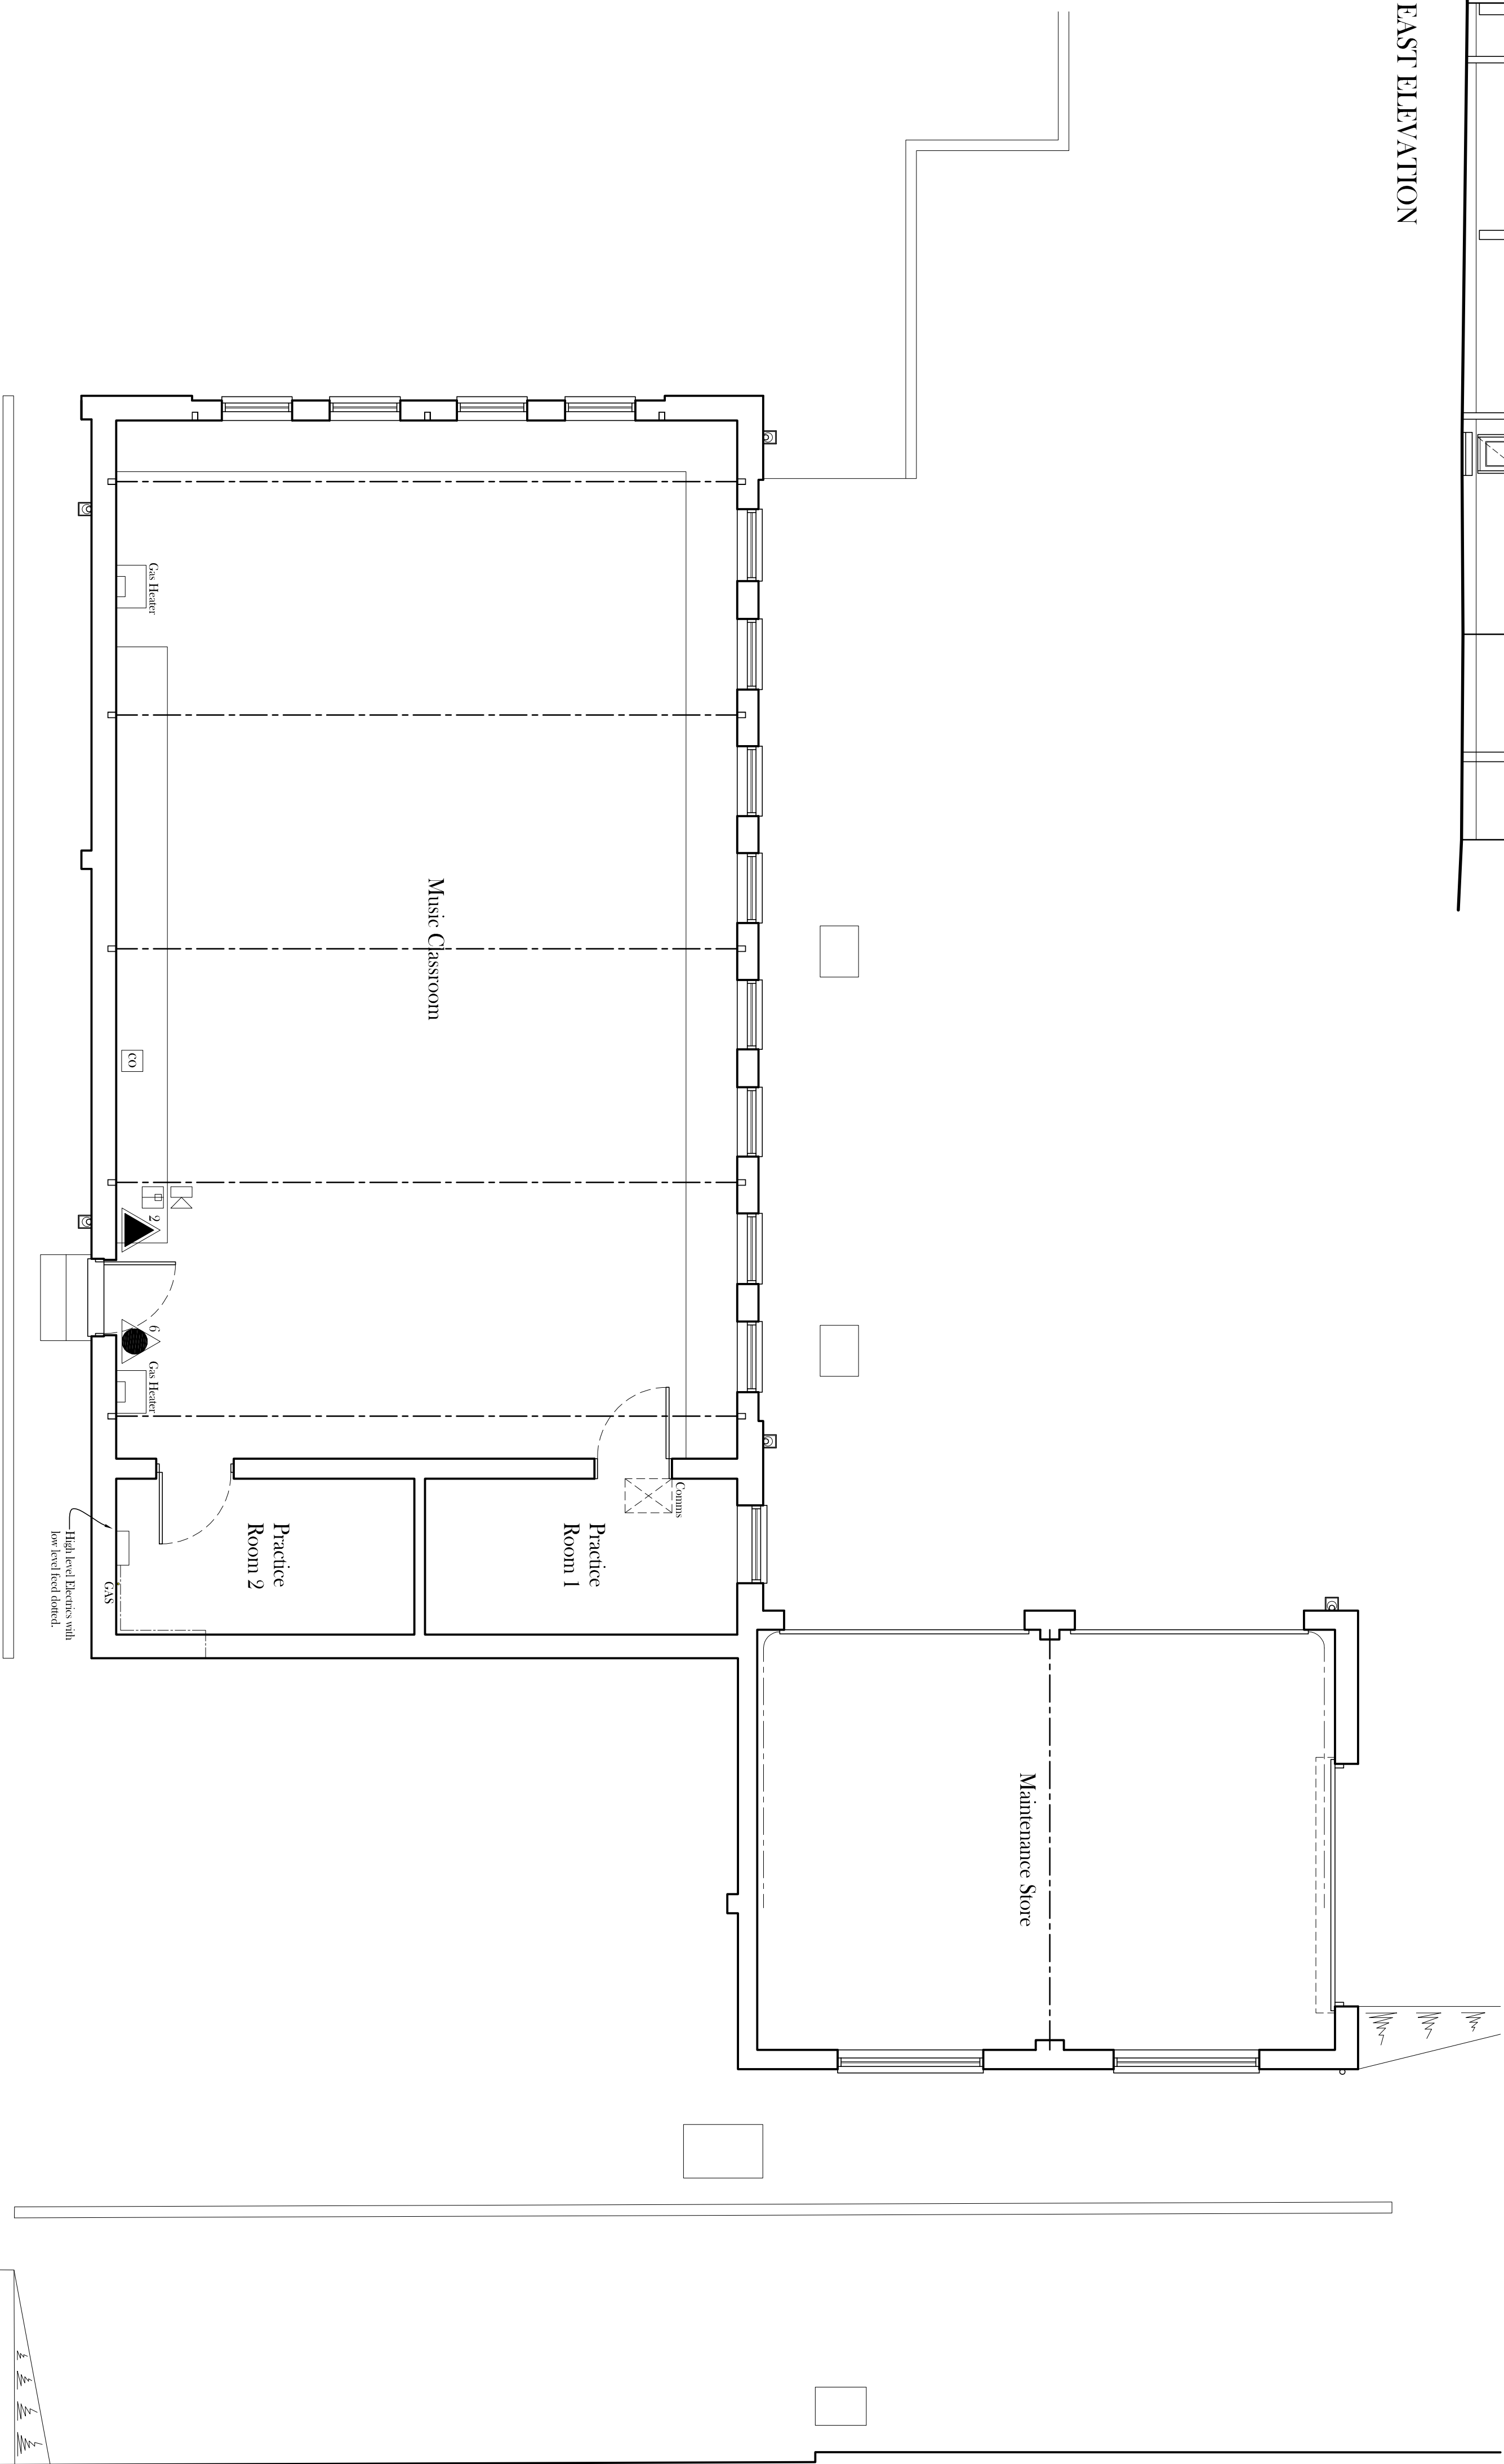


A			
Date		Revisions	

© Copyright

Client	SPALDING ACADEMY
Job Title	PROPOSED MUSIC BLOCK EXTENSION AT SPALDING ACADEMY, NEVILLE AVENUE, SPALDING. REF 12EJ.

Drawing Title	SURVEY DRAWING
Scale @ A1:	1:50 (K1100)
Date:	May '20
Drawn:	RAW

 

Building Design Services
Surveying, Design, Planning & Building Regulations
12 Kilmahoney Street, Spalding,incs, NG31 7NF TEL: 01909 238926

Dwg No.	1082/3	Rev.	
---------	--------	------	--