




NOTES:
All dimensions to be checked on site. Do not scale from this drawing.

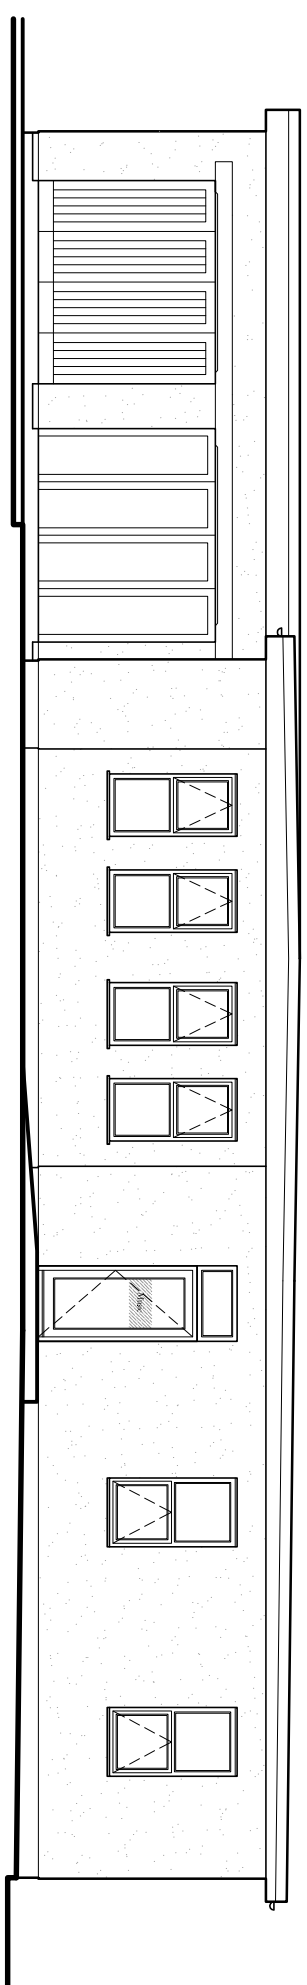


SOUTH ELEVATION

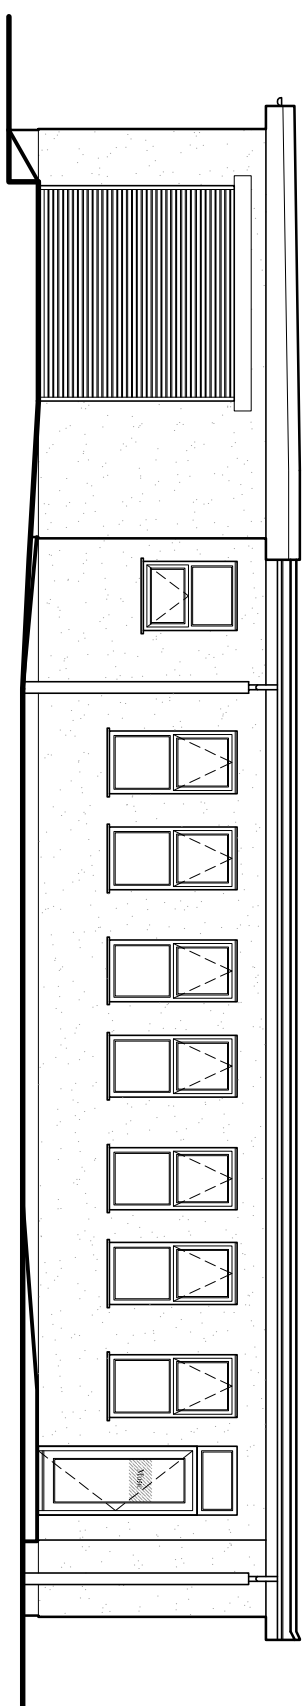


WEST ELEVATION

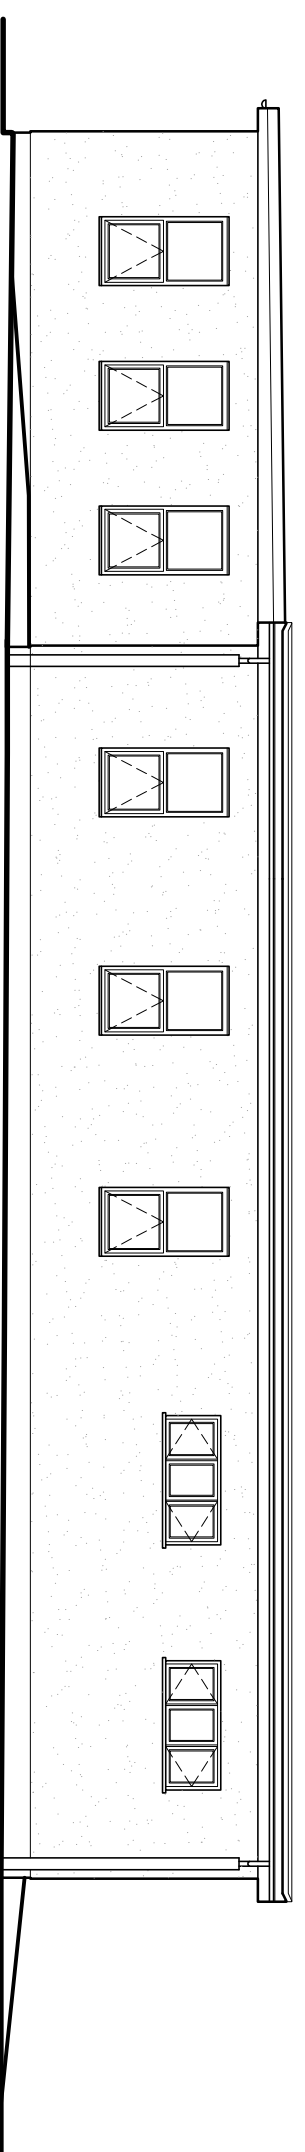

NORTH ELEVATION

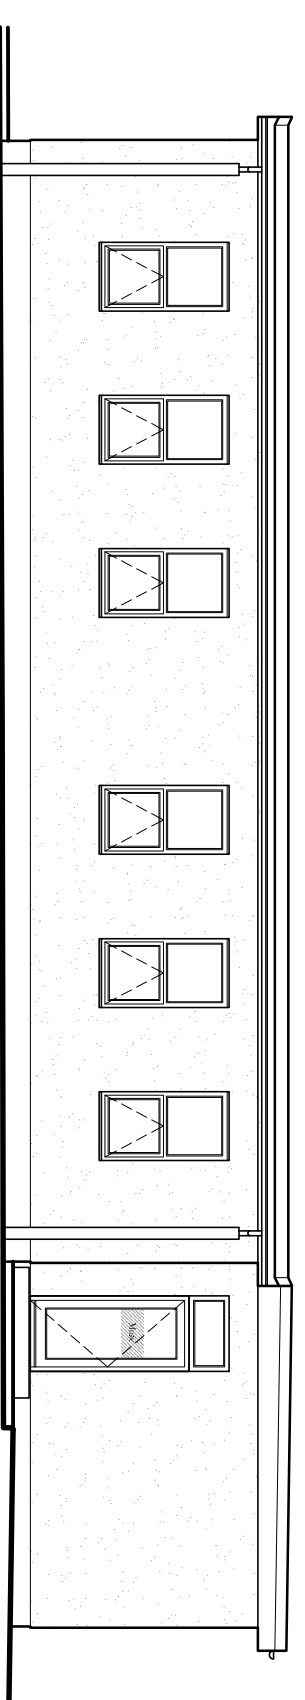

EAST ELEVATION

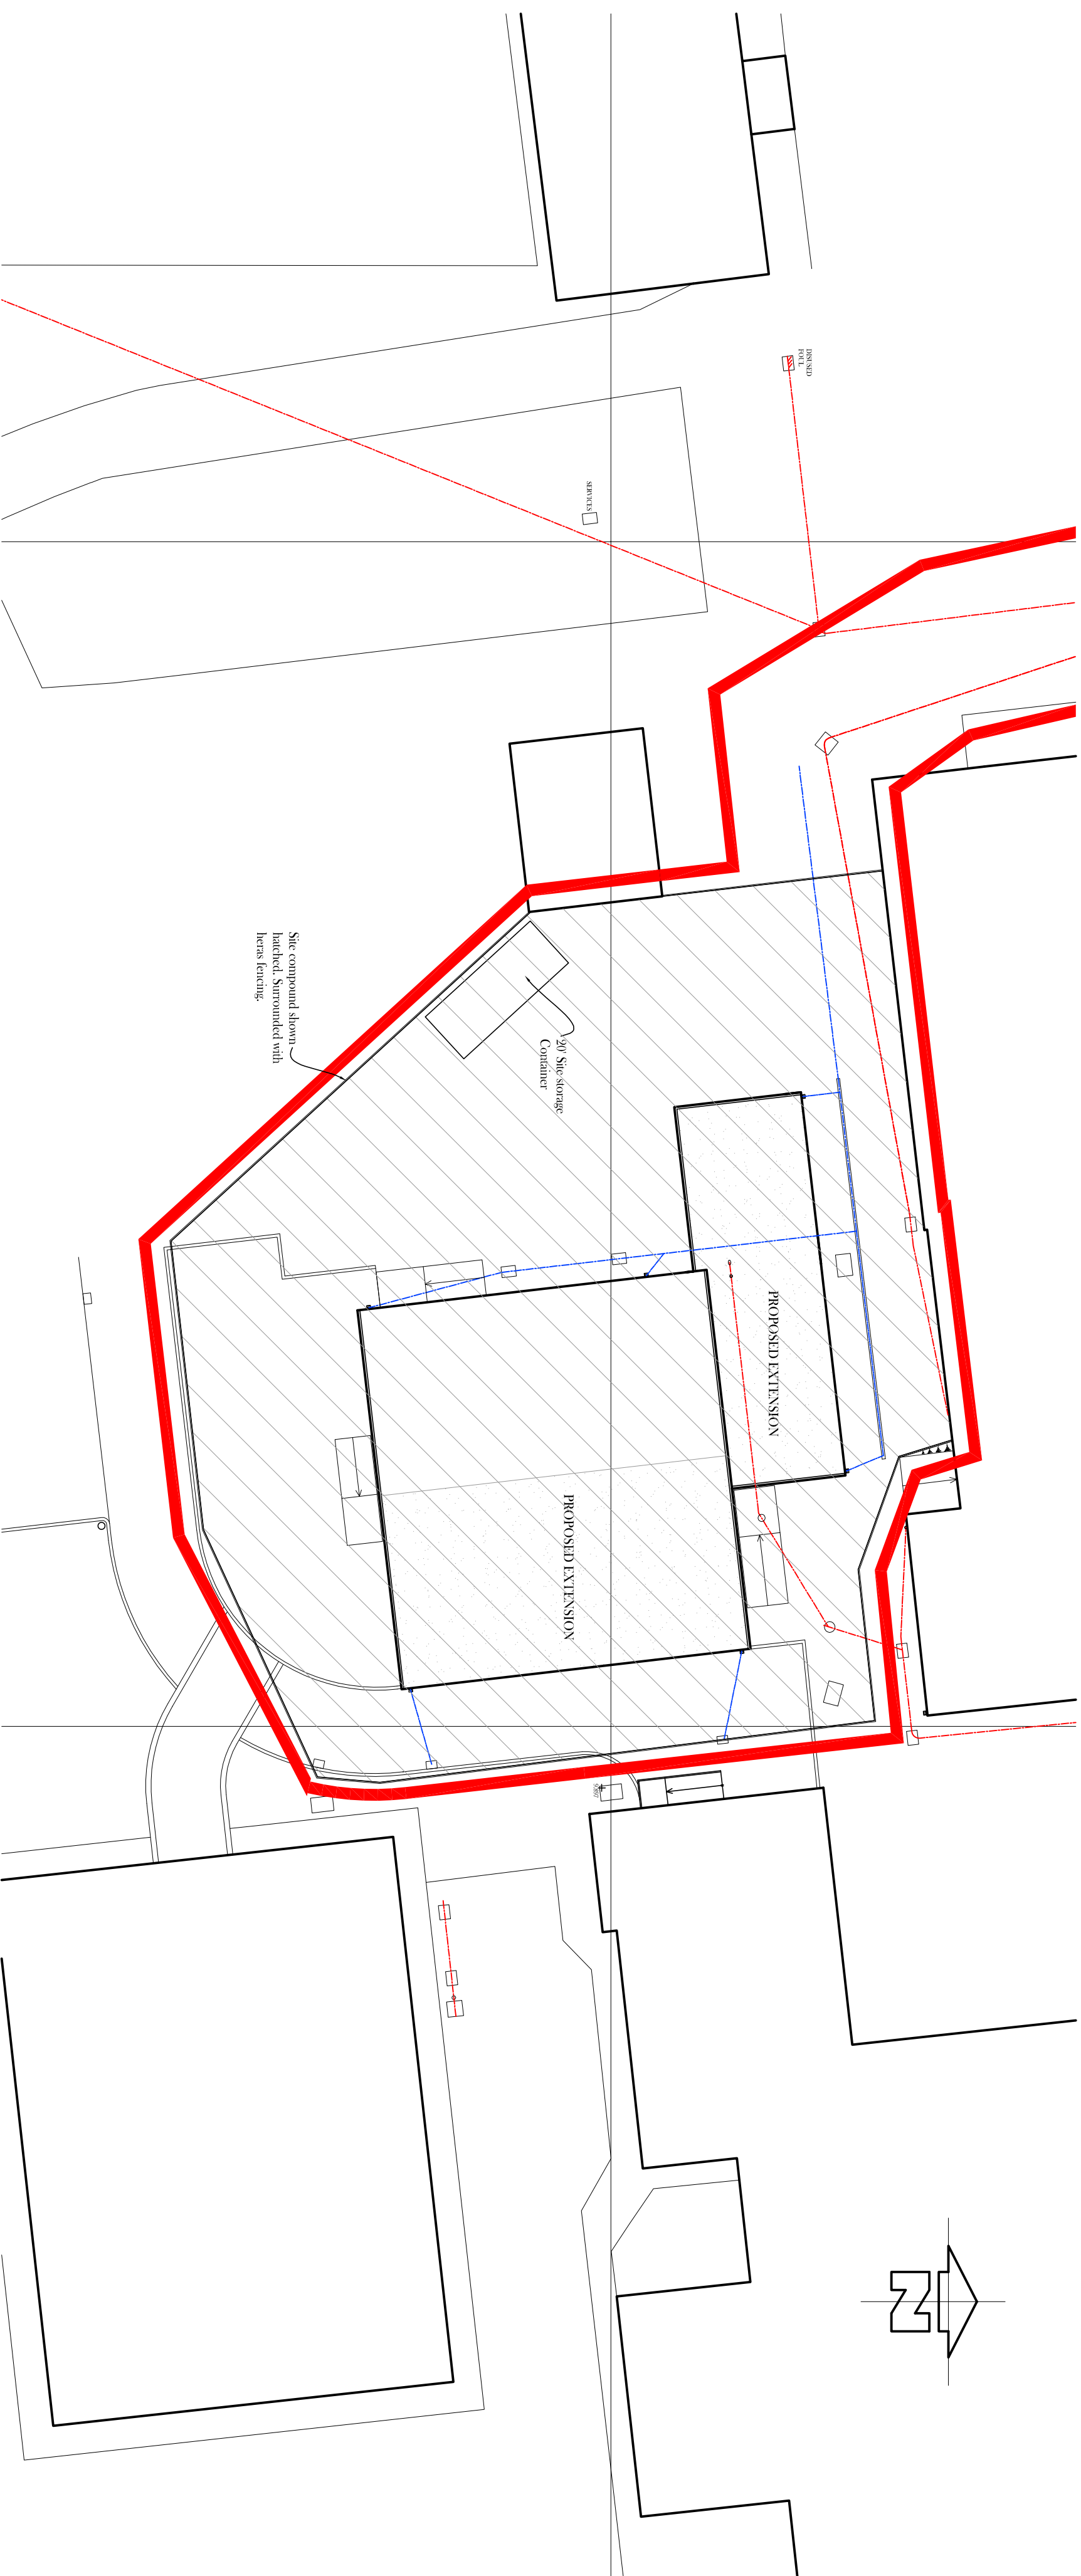

Δ	
Date	Revisions

© Copyright

Client

SPALDING ACADEMY

**PROPOSED MUSIC
BLOCK EXTENSION AT
SPALDING ACADEMY,
NEVILLE AVENUE,
SPALDING, PE11 2EJ.**

DRAWING TITLE PROPOSED ELEVATIONS & SITE PLAN SHOWING SITE COMPOUND.		
Scale @ A1: 1:1000 (2500)	Date: Jun '20	Drawn: RAY

 **Building Design Services**
Shaping Design, Planning & Building Regulations
12 King Edward Street, Skelford Lines, NG34 7NE. TEL: 07300 733278.

Drug No. **1082/6** Rev.