



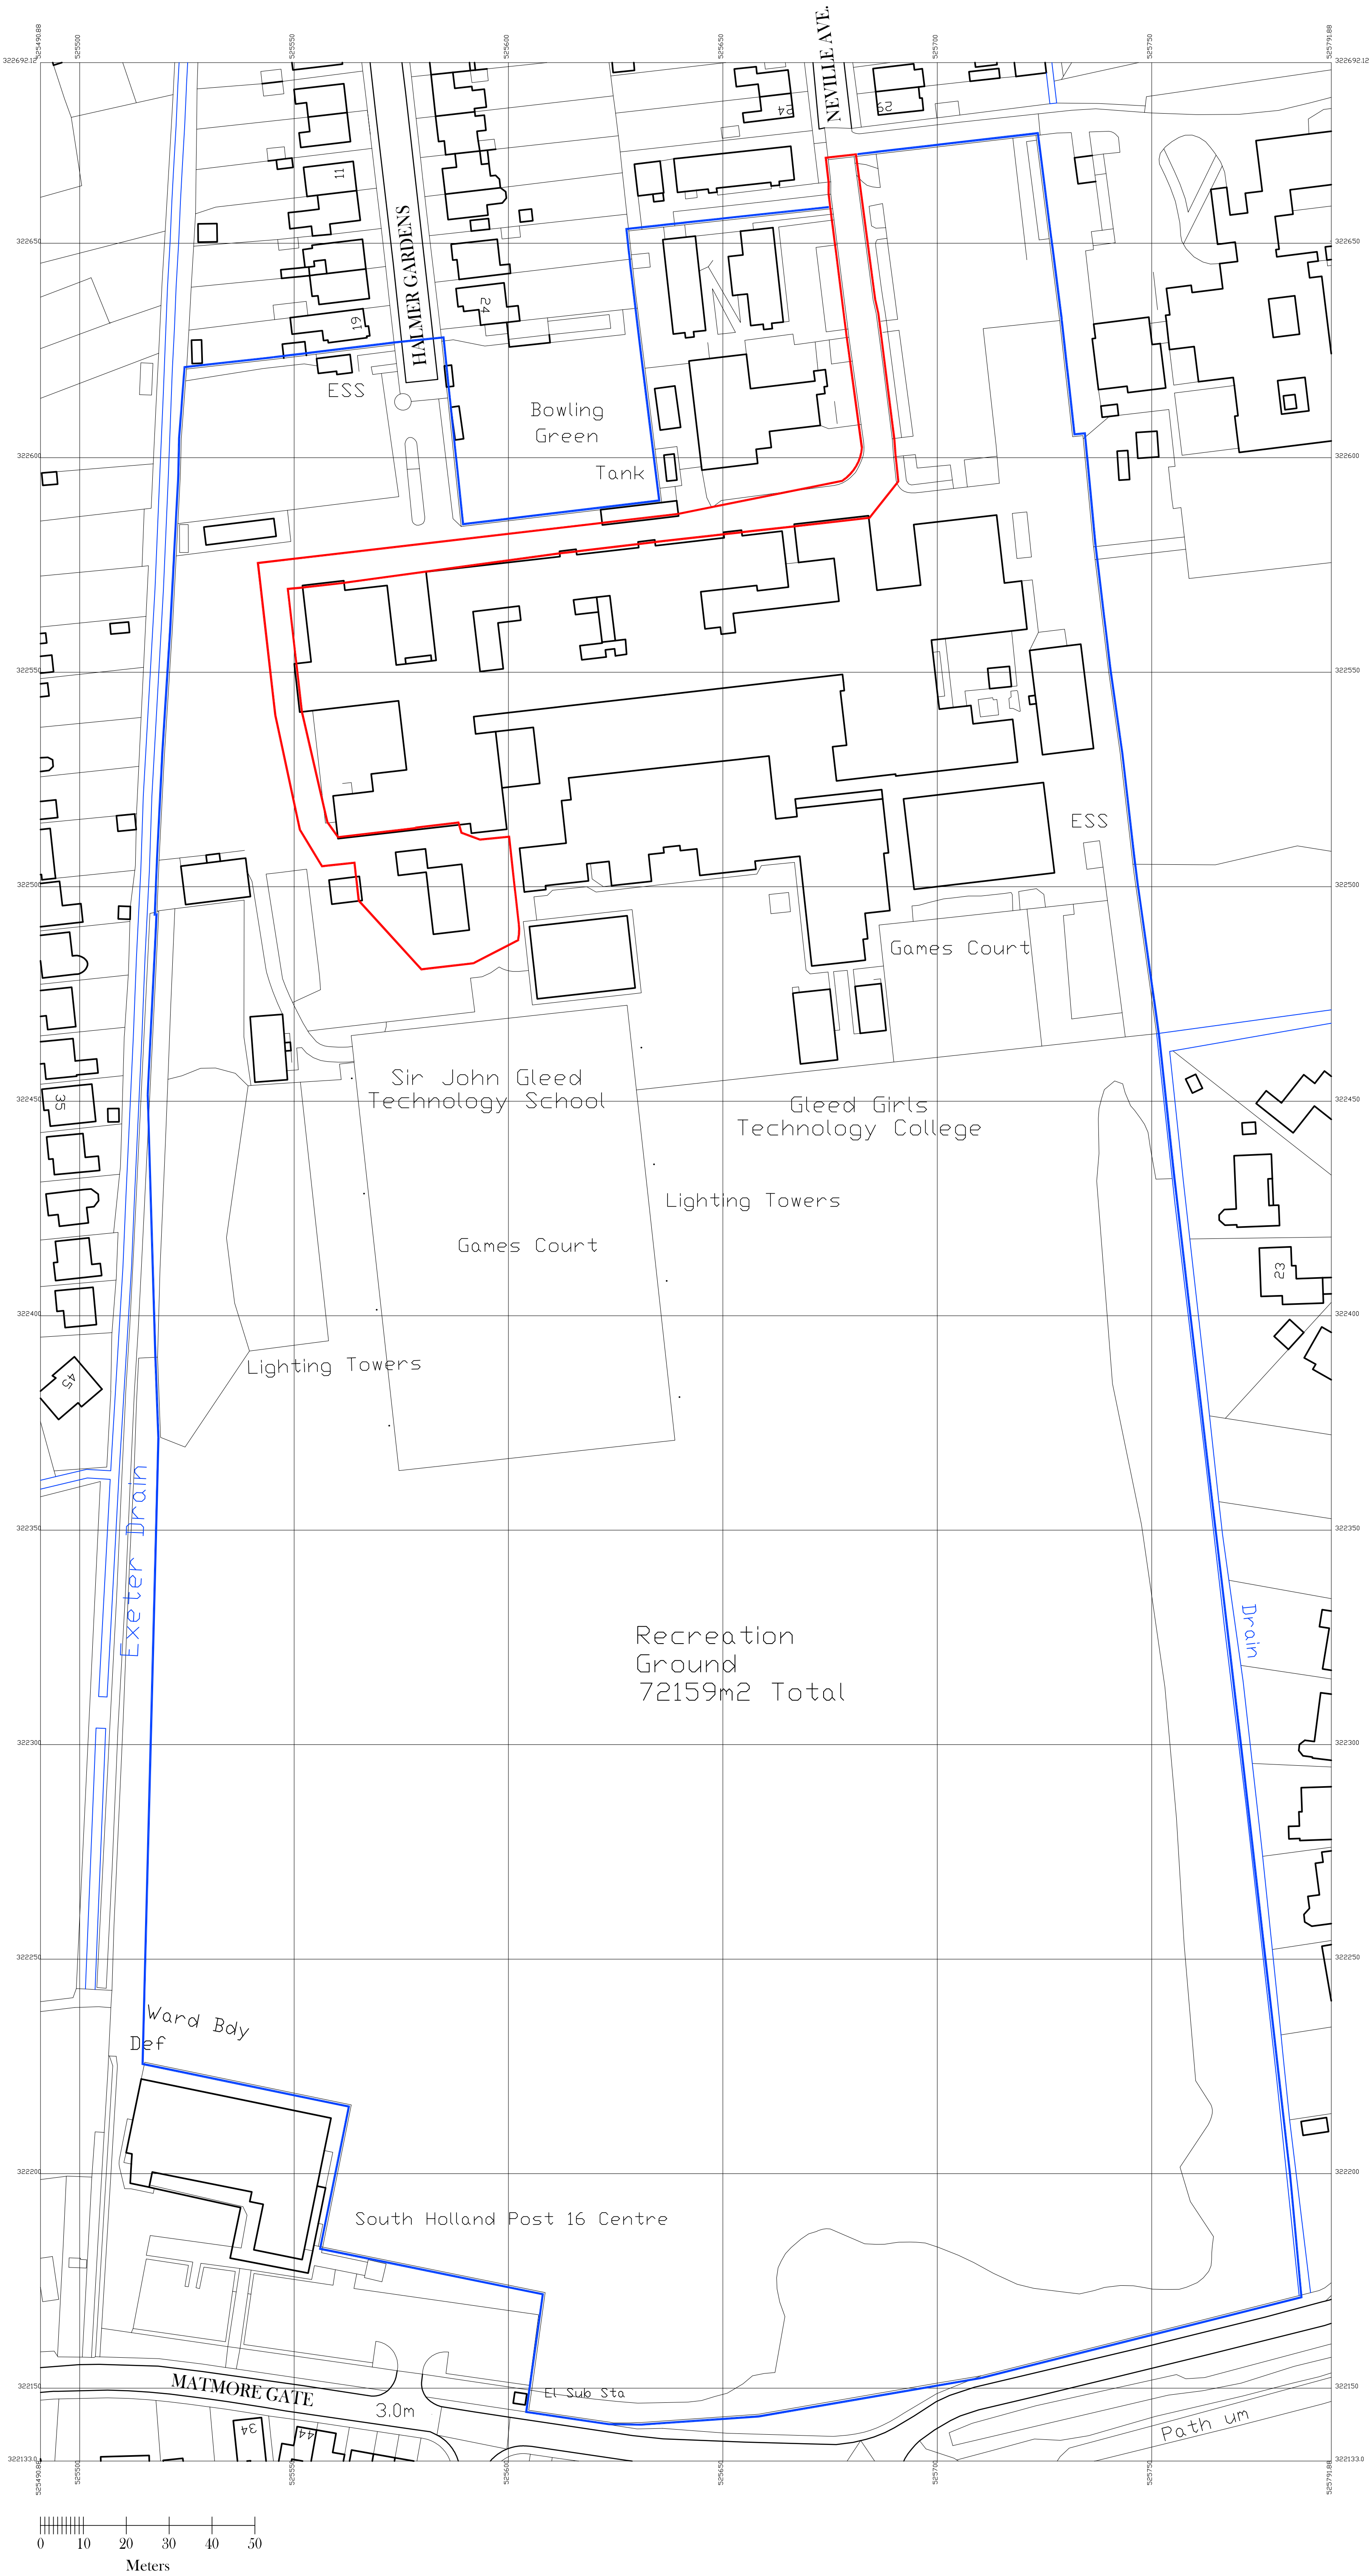

NOTES:
All dimensions to be checked on site. Do not scale from this drawing.

A	Date	Revisions

© Copyright

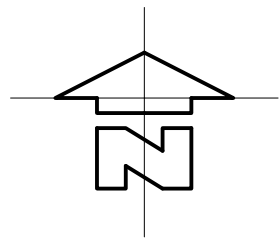

Client
SPALDING ACADEMY

Job Title
PROPOSED MUSIC BLOCK EXTENSION AT SPALDING ACADEMY, NEVILLE AVENUE, SPALDING. PE11 2EJ.

Drawing Title
ENTIRE SITE PLAN AS EXISTING.

Scale @ A1: 1:750	Date: July '20	Drawn: R.W.
----------------------	-------------------	----------------

 **Building Design Services**
Surveying, Design, Planning & Building Regulations
12 King Edward Street, Spalding, Lincs. NG34 7NF. TEL: 01509 732278.

Drawn No. 1082/7	Rev.
----------------------------	------