

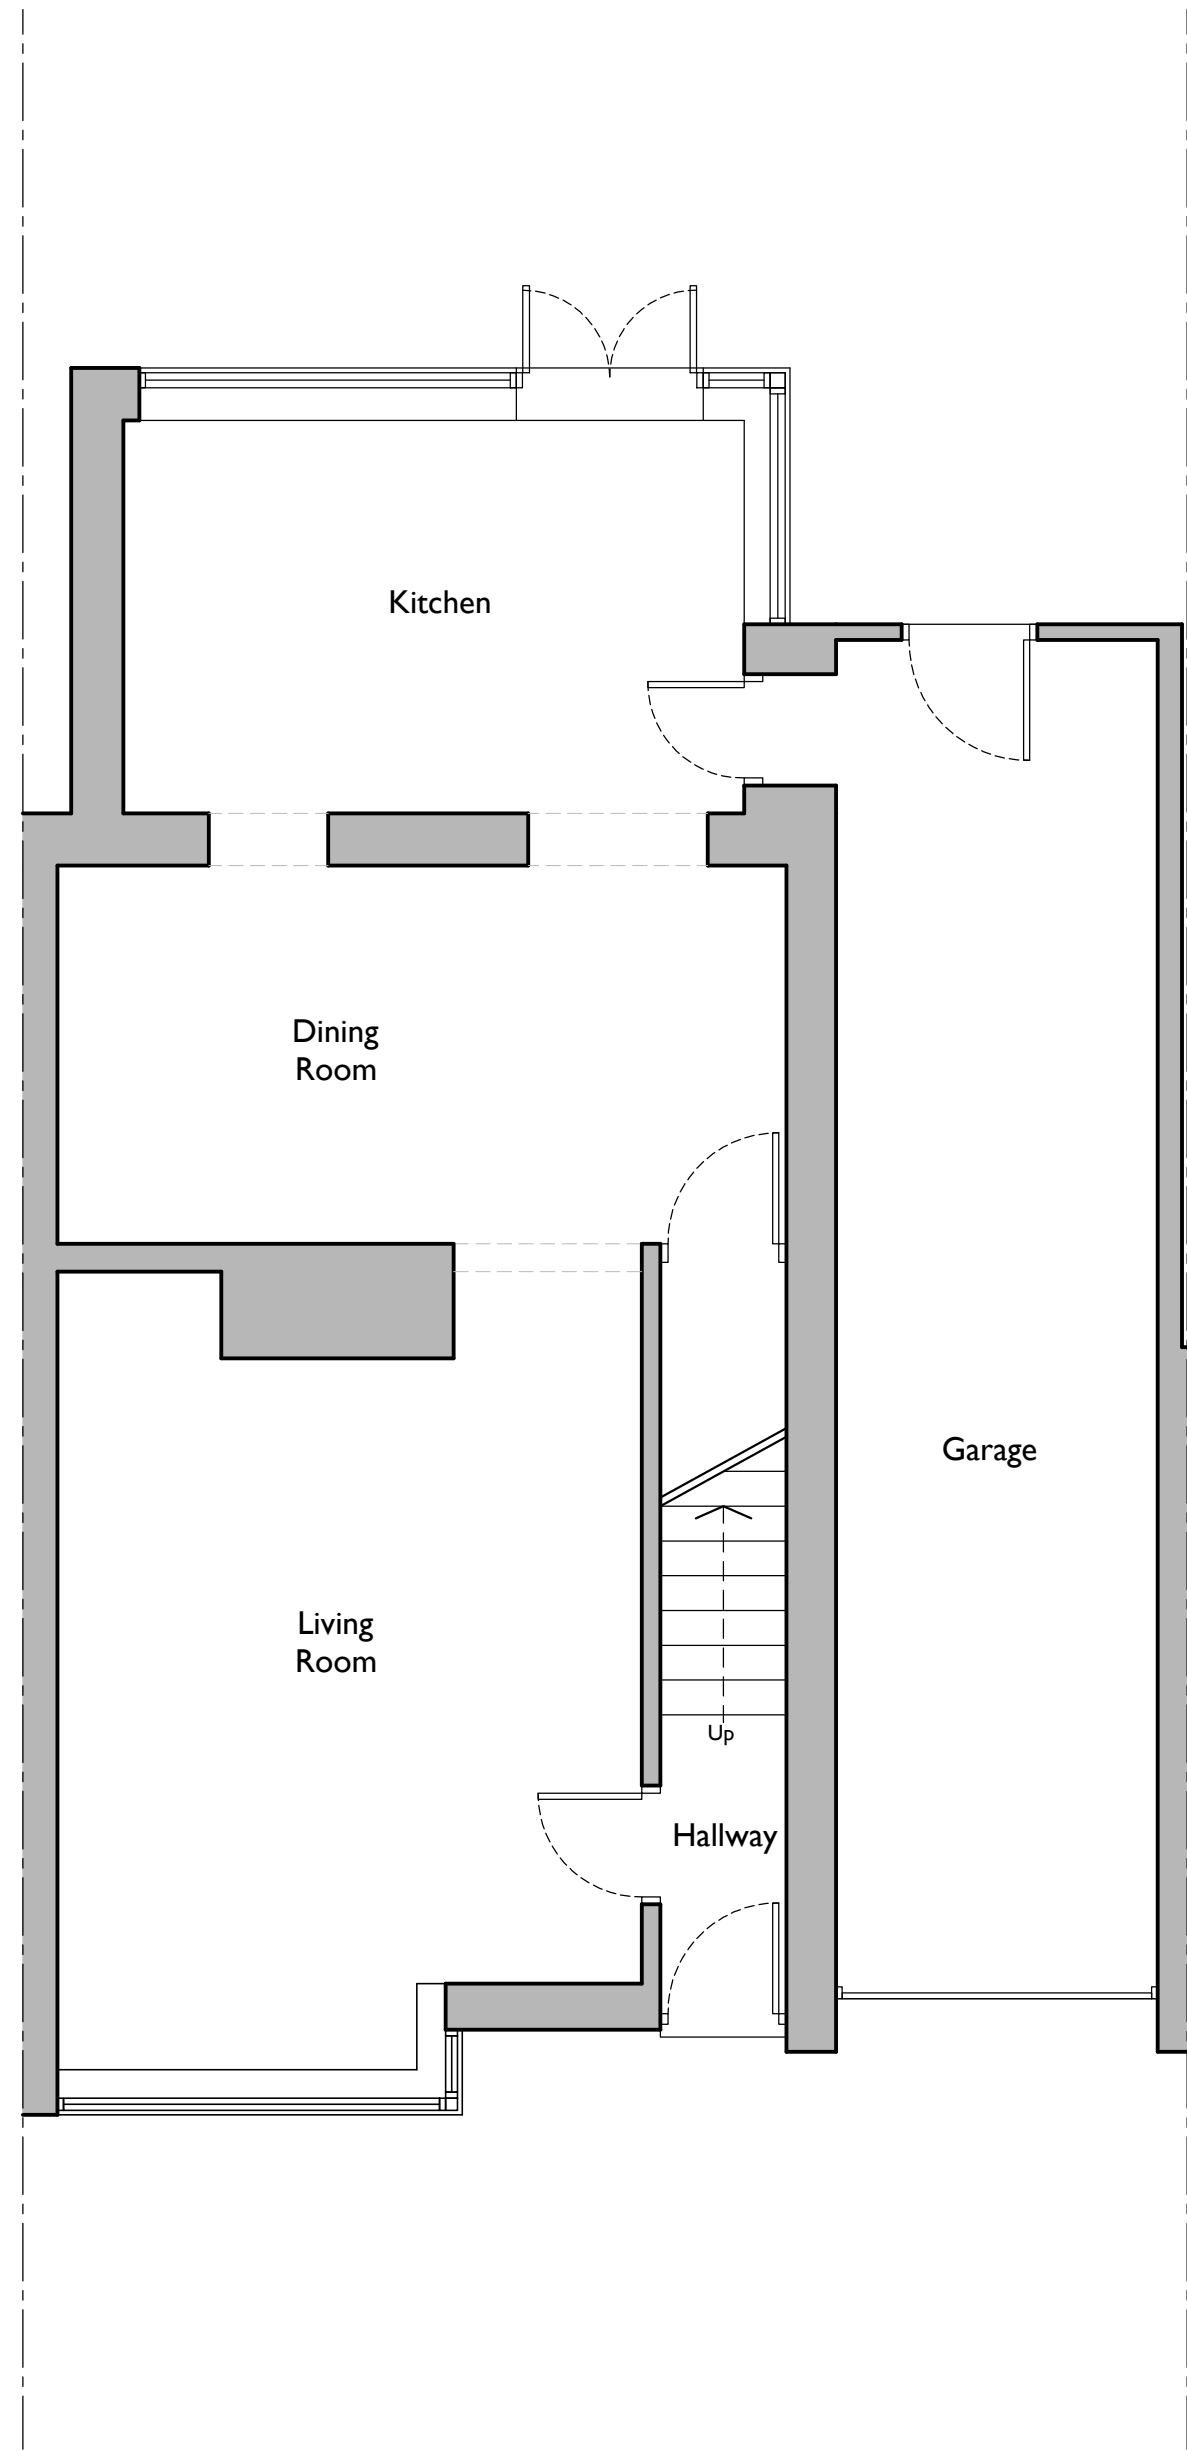


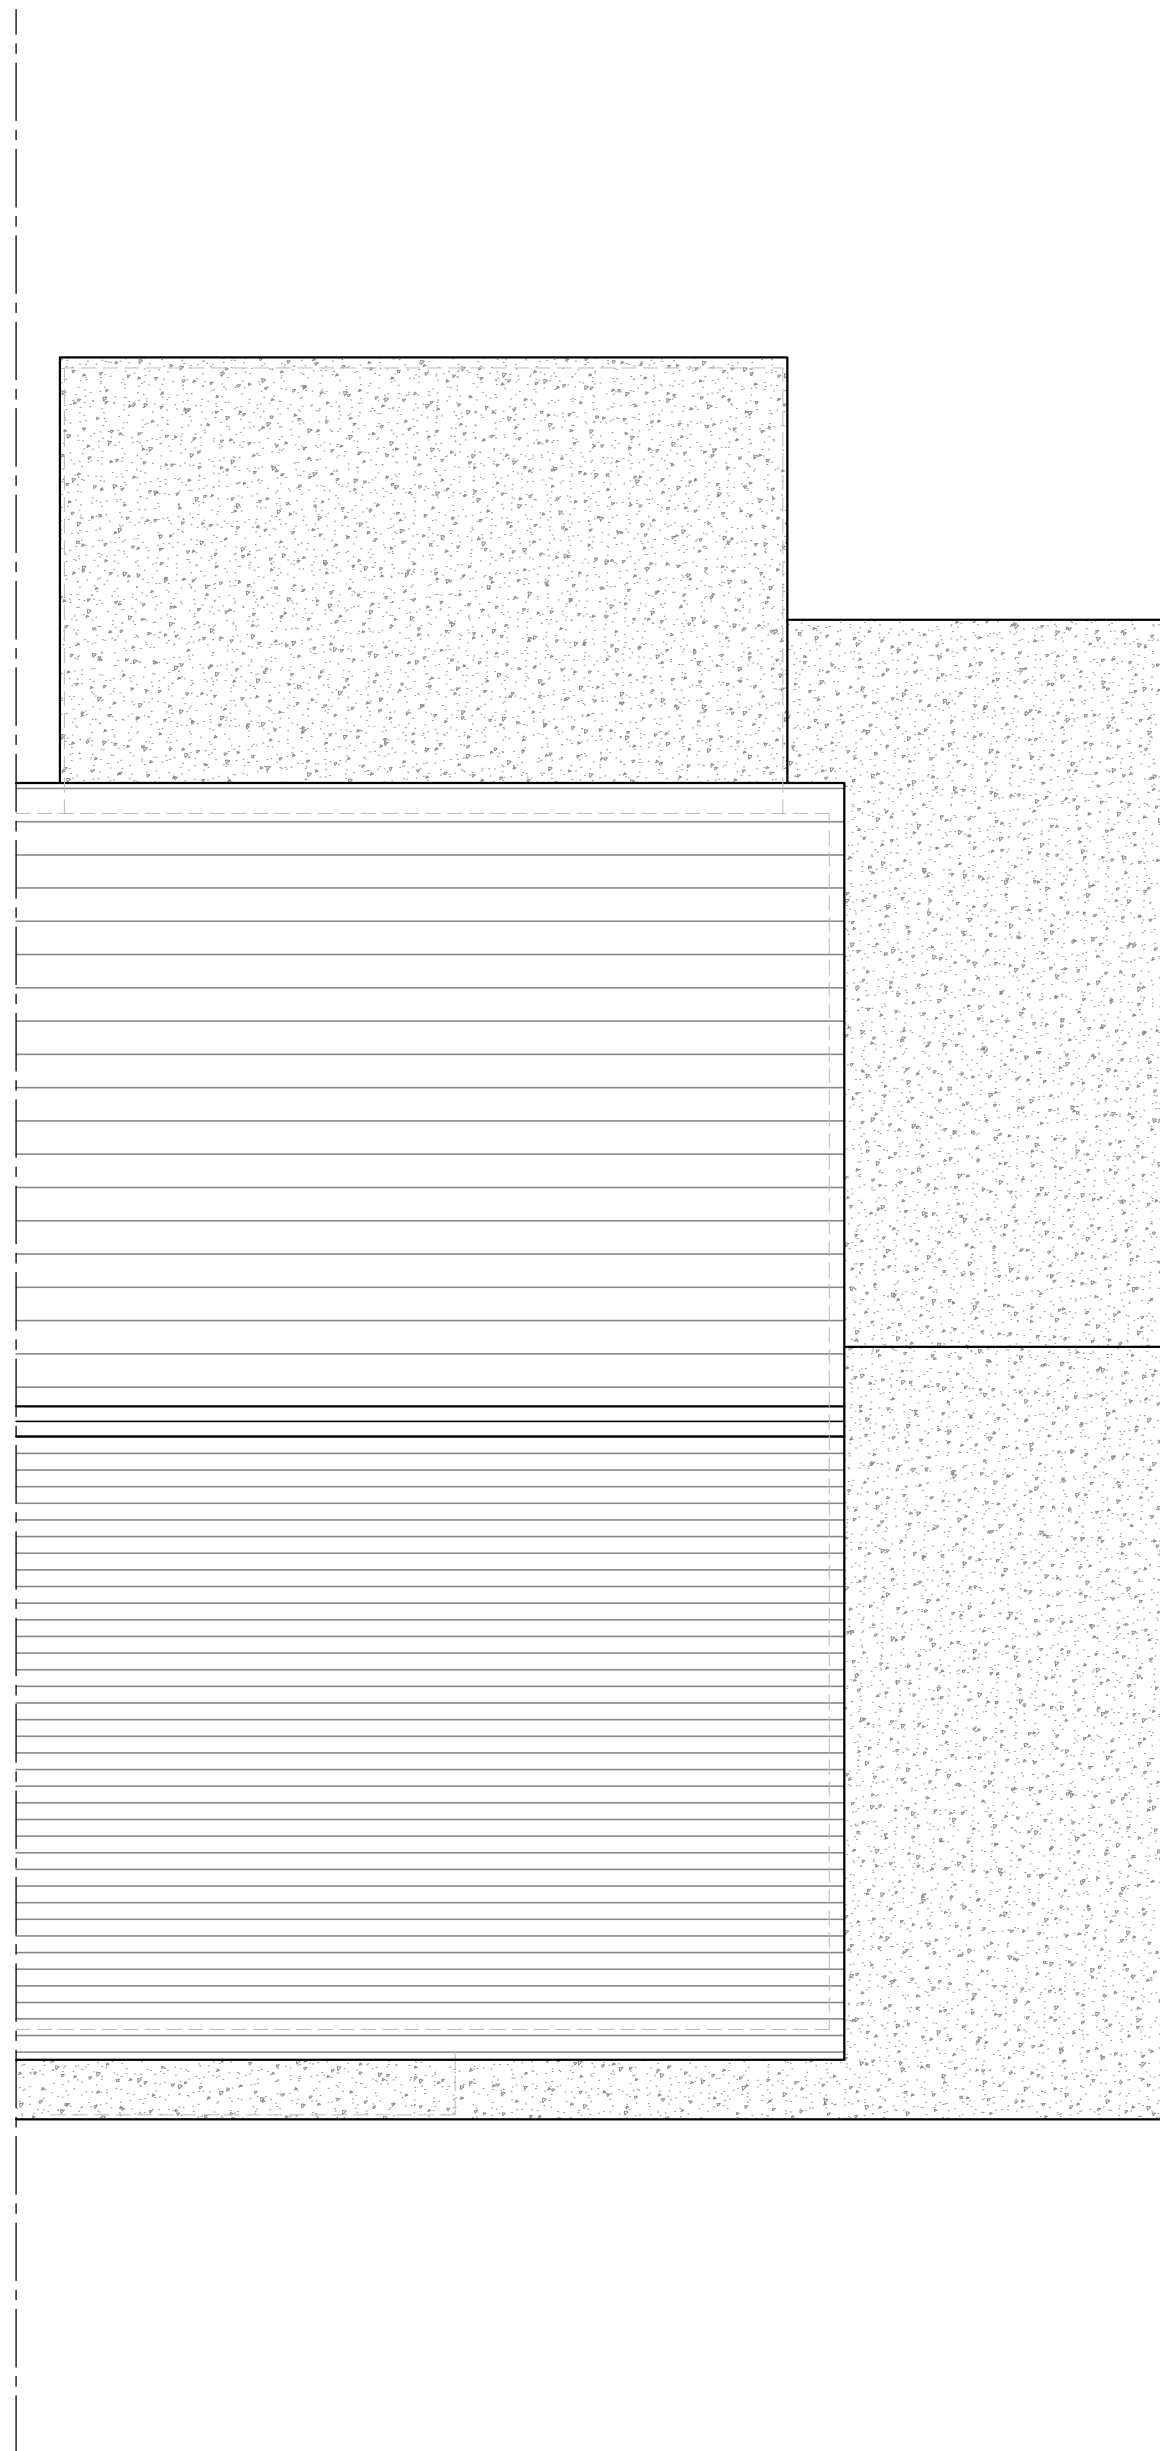

Ground Floor Layout:

1:50 at A2

0m 0.5m 1m 2.5m

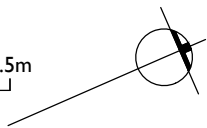

Roof Plan:

1:50 at A2

PROJECT: Porch extension and roof conversion.	
DRAWING TITLE: Existing Ground Floor Layout and Roof Plan.	
PROJECT ADDRESS: 21 Belvedere Cl, Spalding PE11 2UT	
CLIENT: Mr Mariusz Krawczyk	
SCALE: 1:50 @ A2	DATE: 2023.10
DRAWING NUMBER: DK203_100	REVISION: -
AS EXISTING	