




Front Elevation:


1:50 at A2

0m 0.5m 1m 2.5m

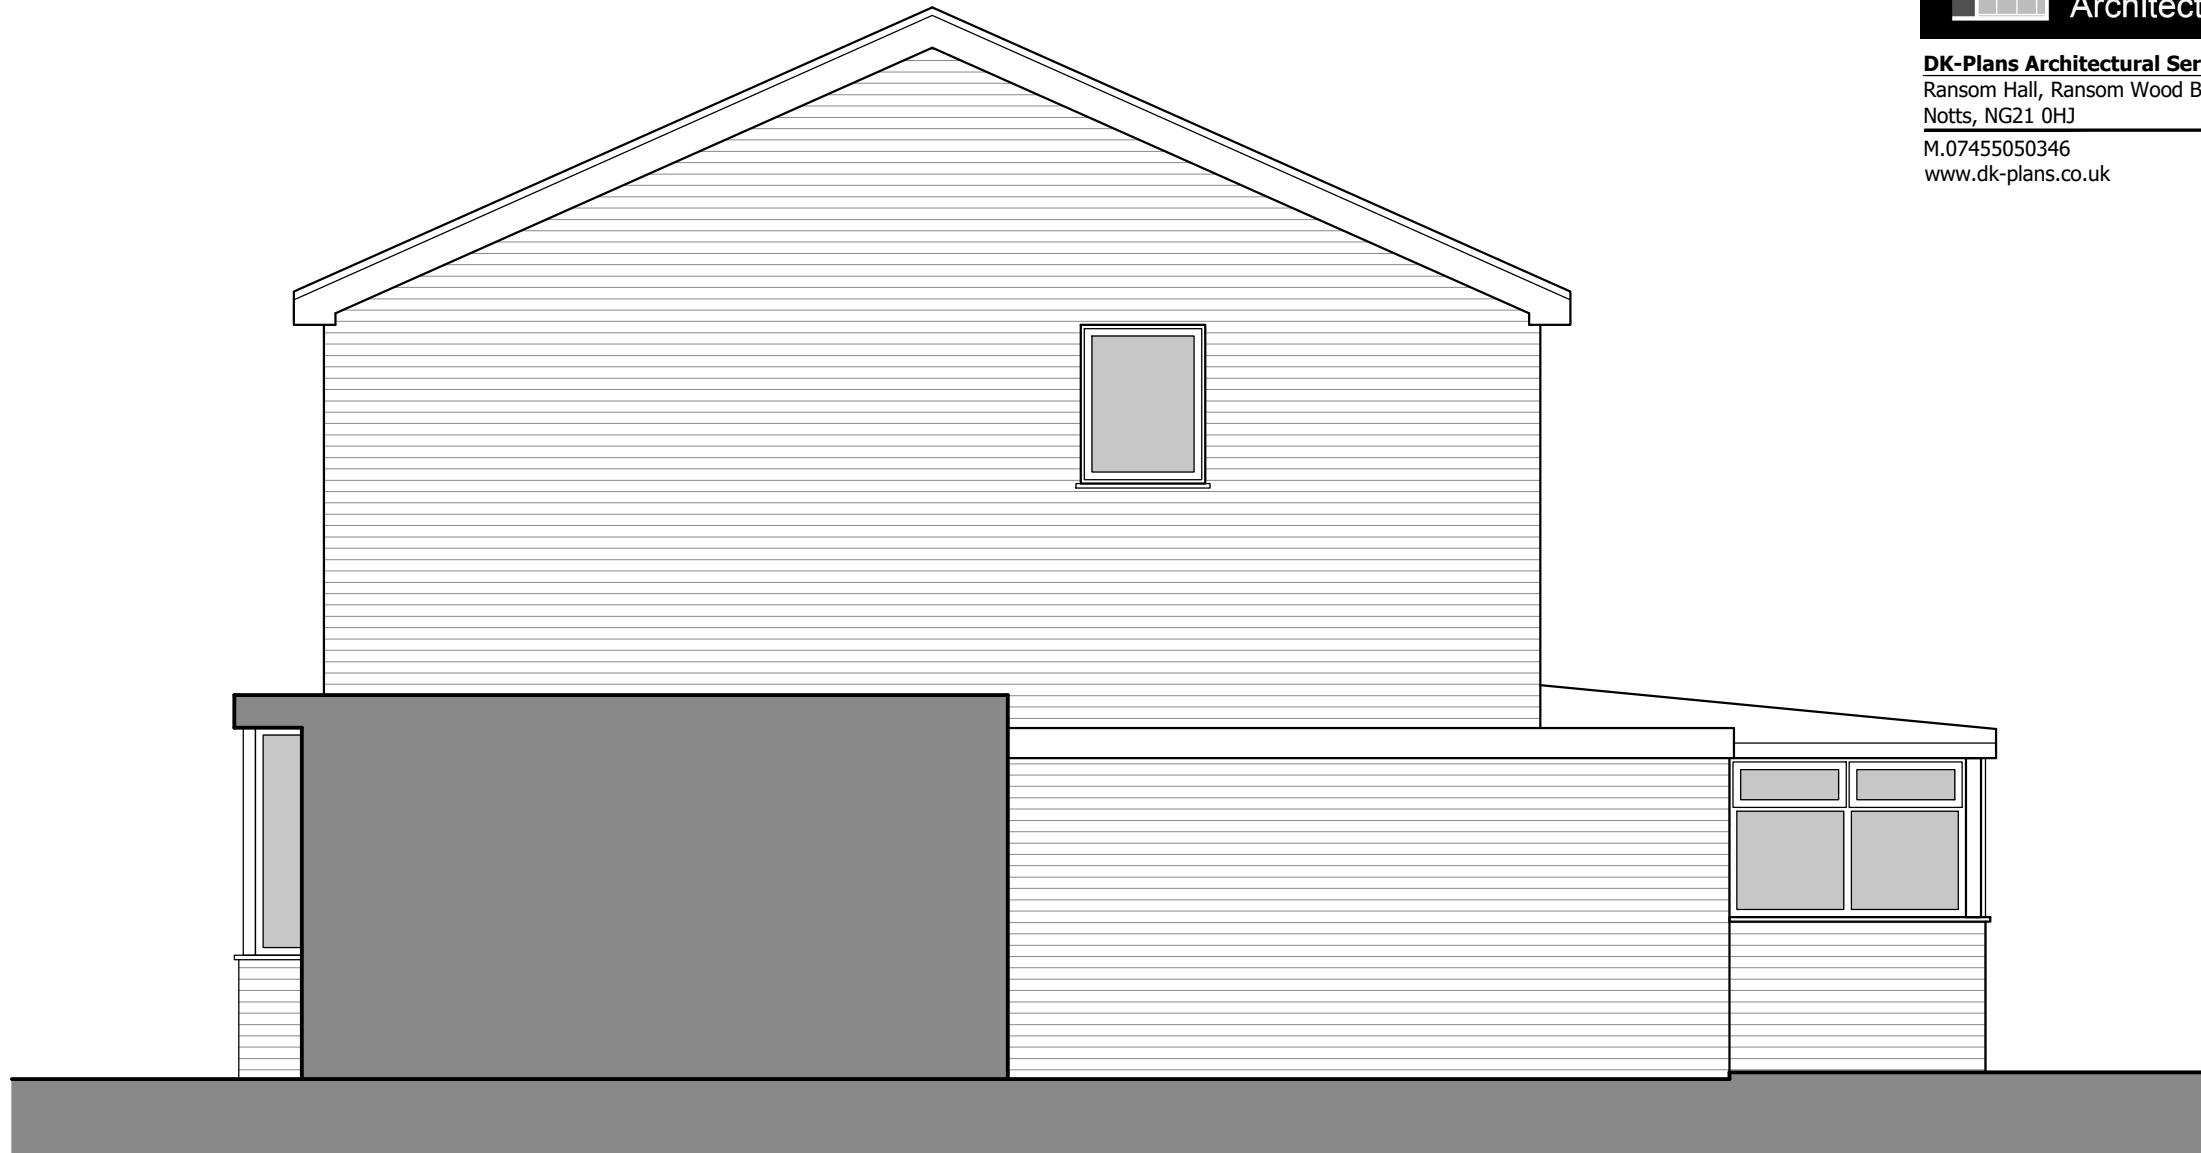

Side Elevation: RHS

1:50 at A2

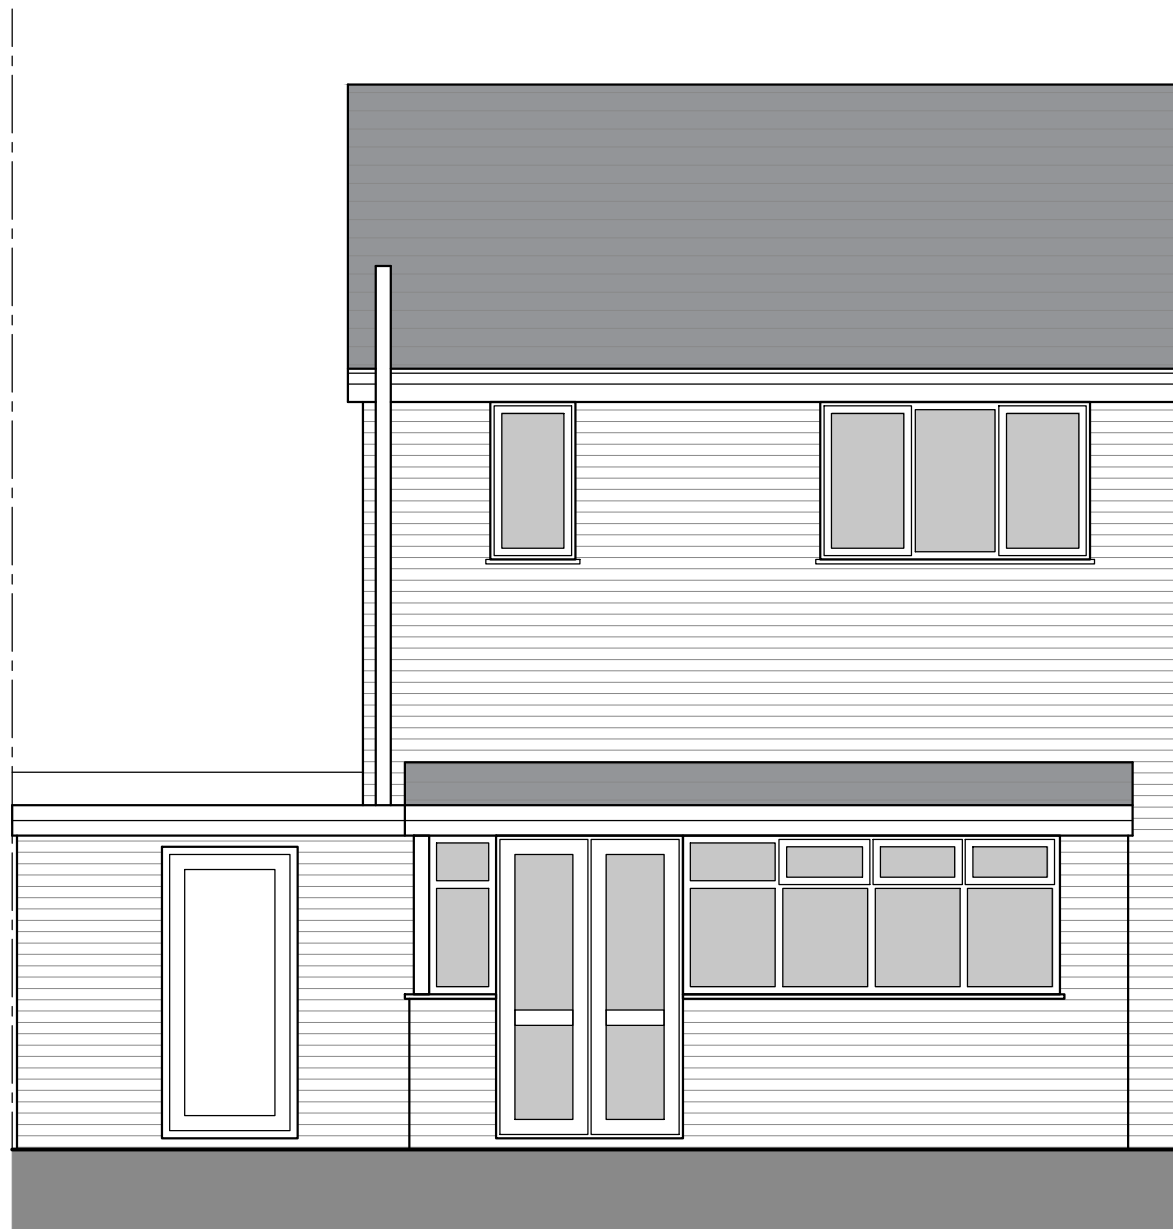

Rear Elevation:

1:50 at A2

PROJECT:
Porch extension and roof conversion.

DRAWING TITLE:
Existing Elevations.

PROJECT ADDRESS:
**21 Belvedere Cl,
Spalding
PE11 2UT**

CLIENT:
Mr Mariusz Krawczyk

SCALE:
1:50 @ A2

DATE:
2023.10

DRAWING NUMBER:

DK203_101

REVISION:

-

AS EXISTING