



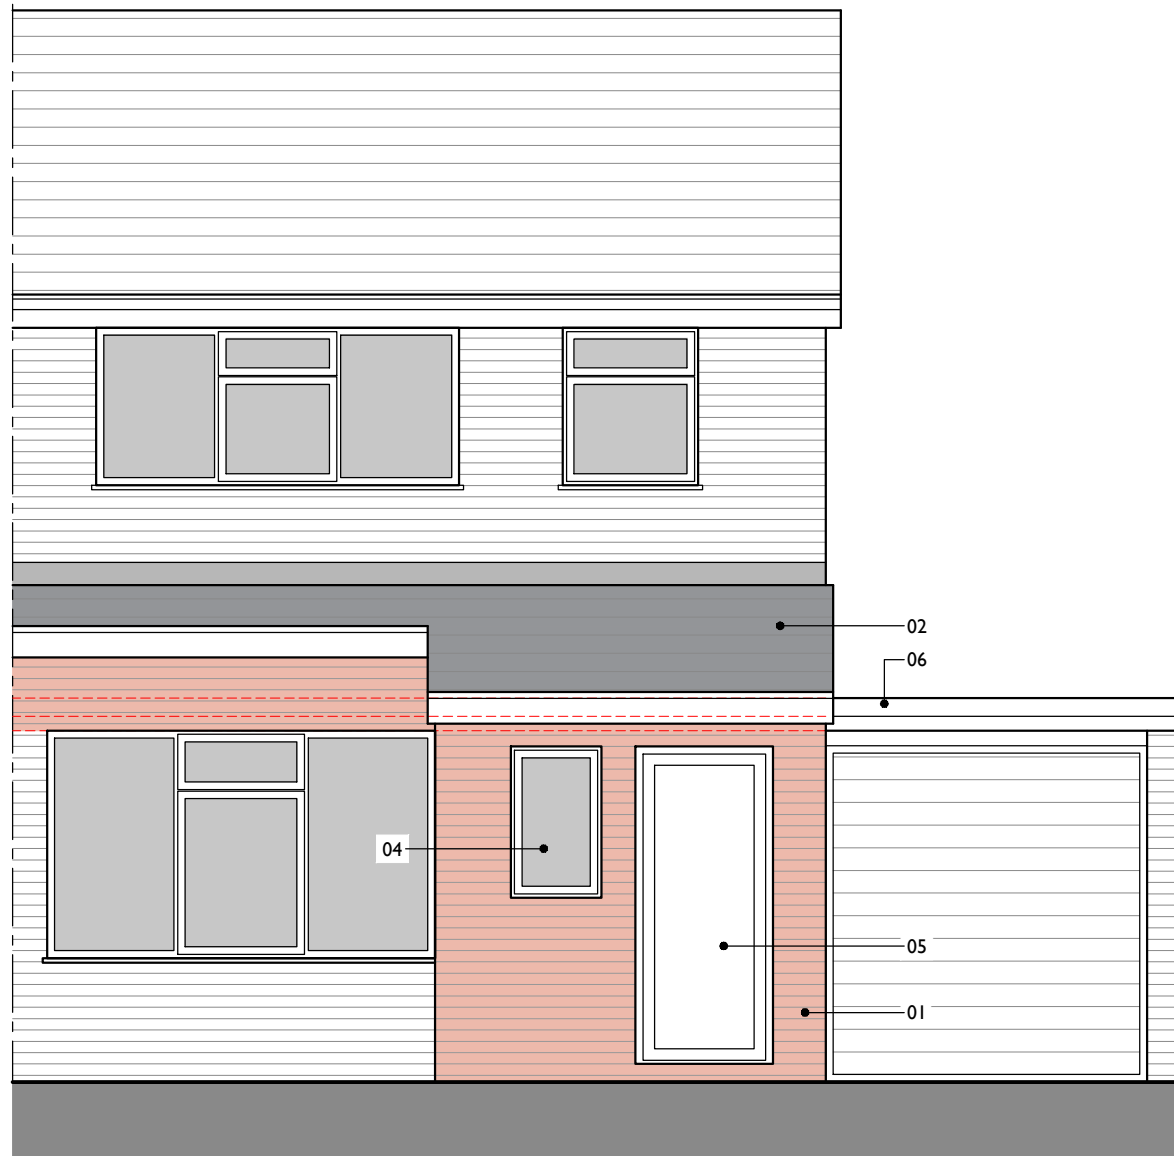

Front Elevation:

1:50 at A2

0m 0.5m 1m 2.5m

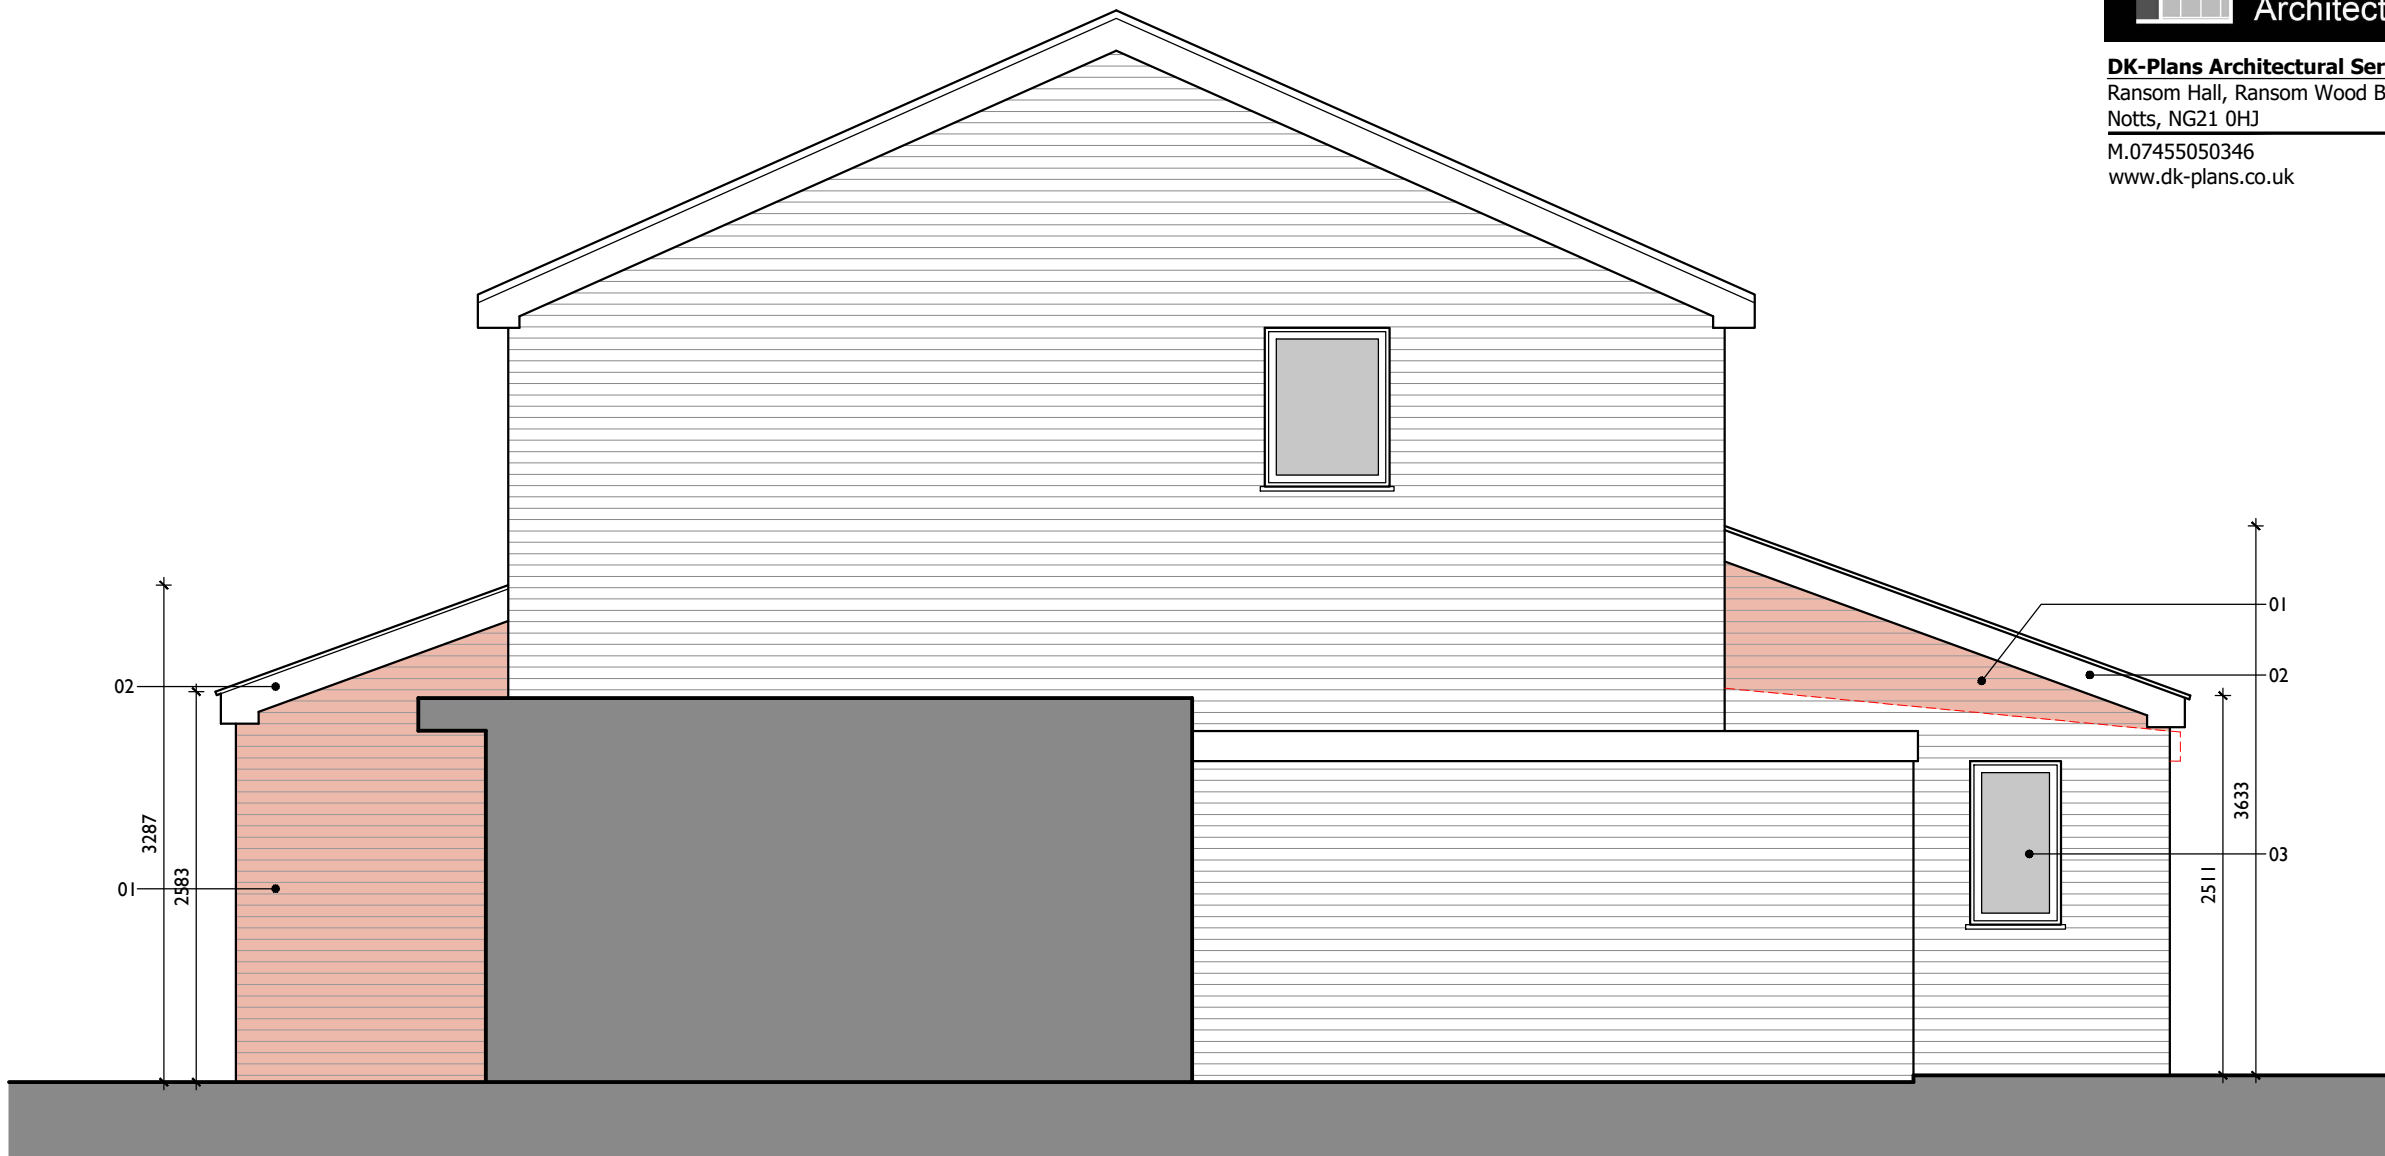

Side Elevation: RHS

1:50 at A2



Rear Elevation:

1:50 at A2

ELEVATION KEY

- 01 Facing Brickwork to match existing.
- 02 Proposed pitched roof. Tiles to match existing.
- 03 New uPVC window. Colour to match existing.
- 04 New uPVC window. Colour: Anthracite.
- 05 New door. Colour: Anthracite.
- 06 Existing flat roof.

PROJECT:
Porch extension and roof conversion.

DRAWING TITLE:
Proposed Elevations.

PROJECT ADDRESS:
**21 Belvedere Cl,
Spalding
PE11 2UT**

CLIENT:
Mr Mariusz Krawczyk

SCALE: 1:50 @ A2 DATE: 2023.10

DRAWING NUMBER: **DK203_302** REVISION: -
PLANNING