




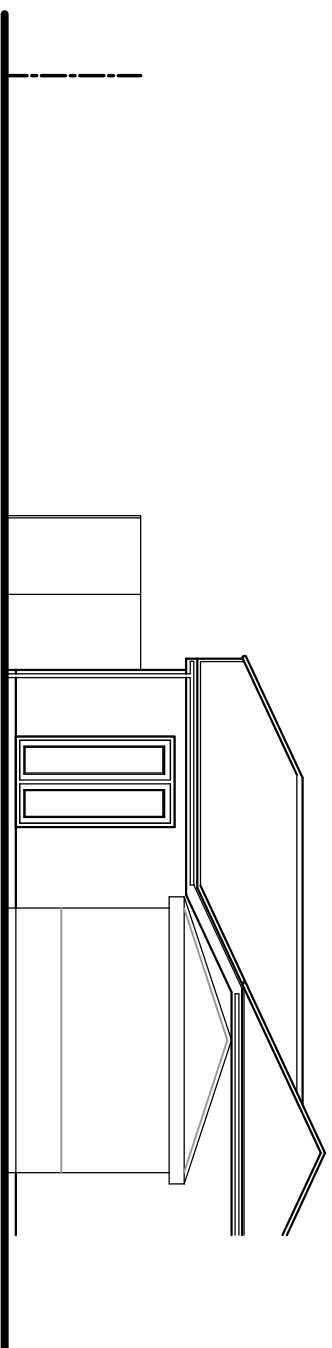



REAR ELEVATION.

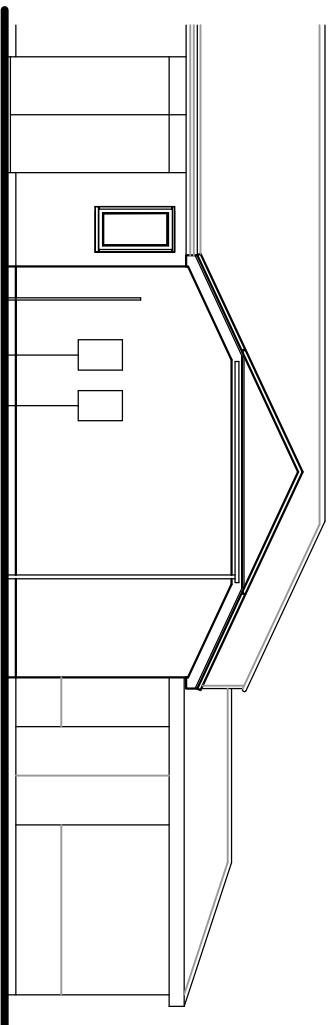

SIDE ELEVATION.

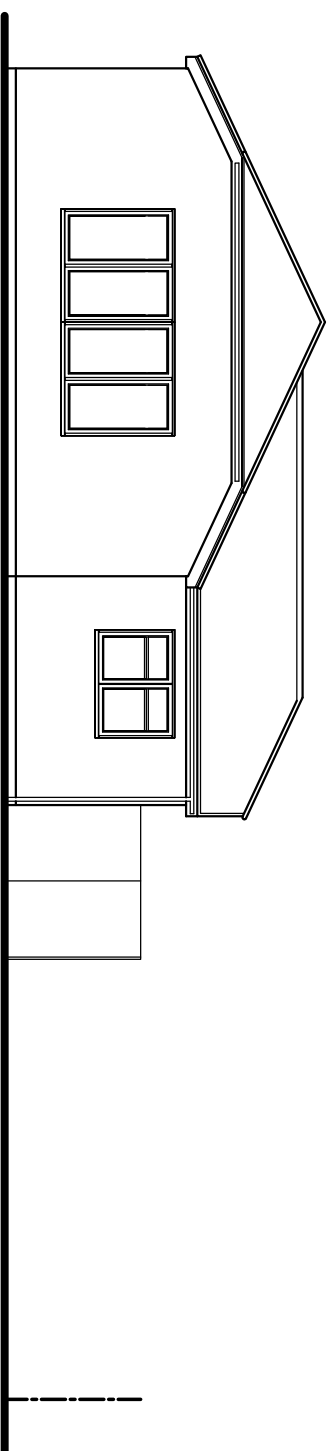

FRONT ELEVATION.

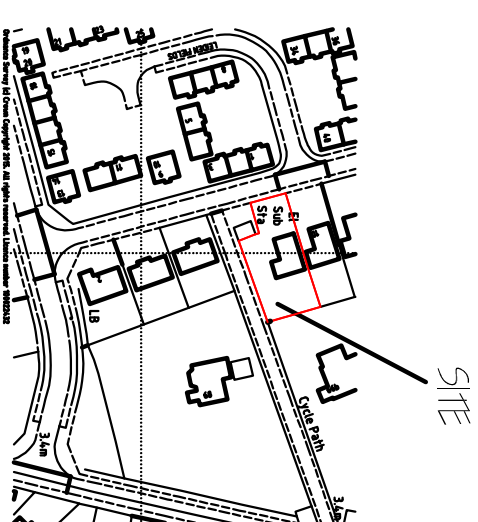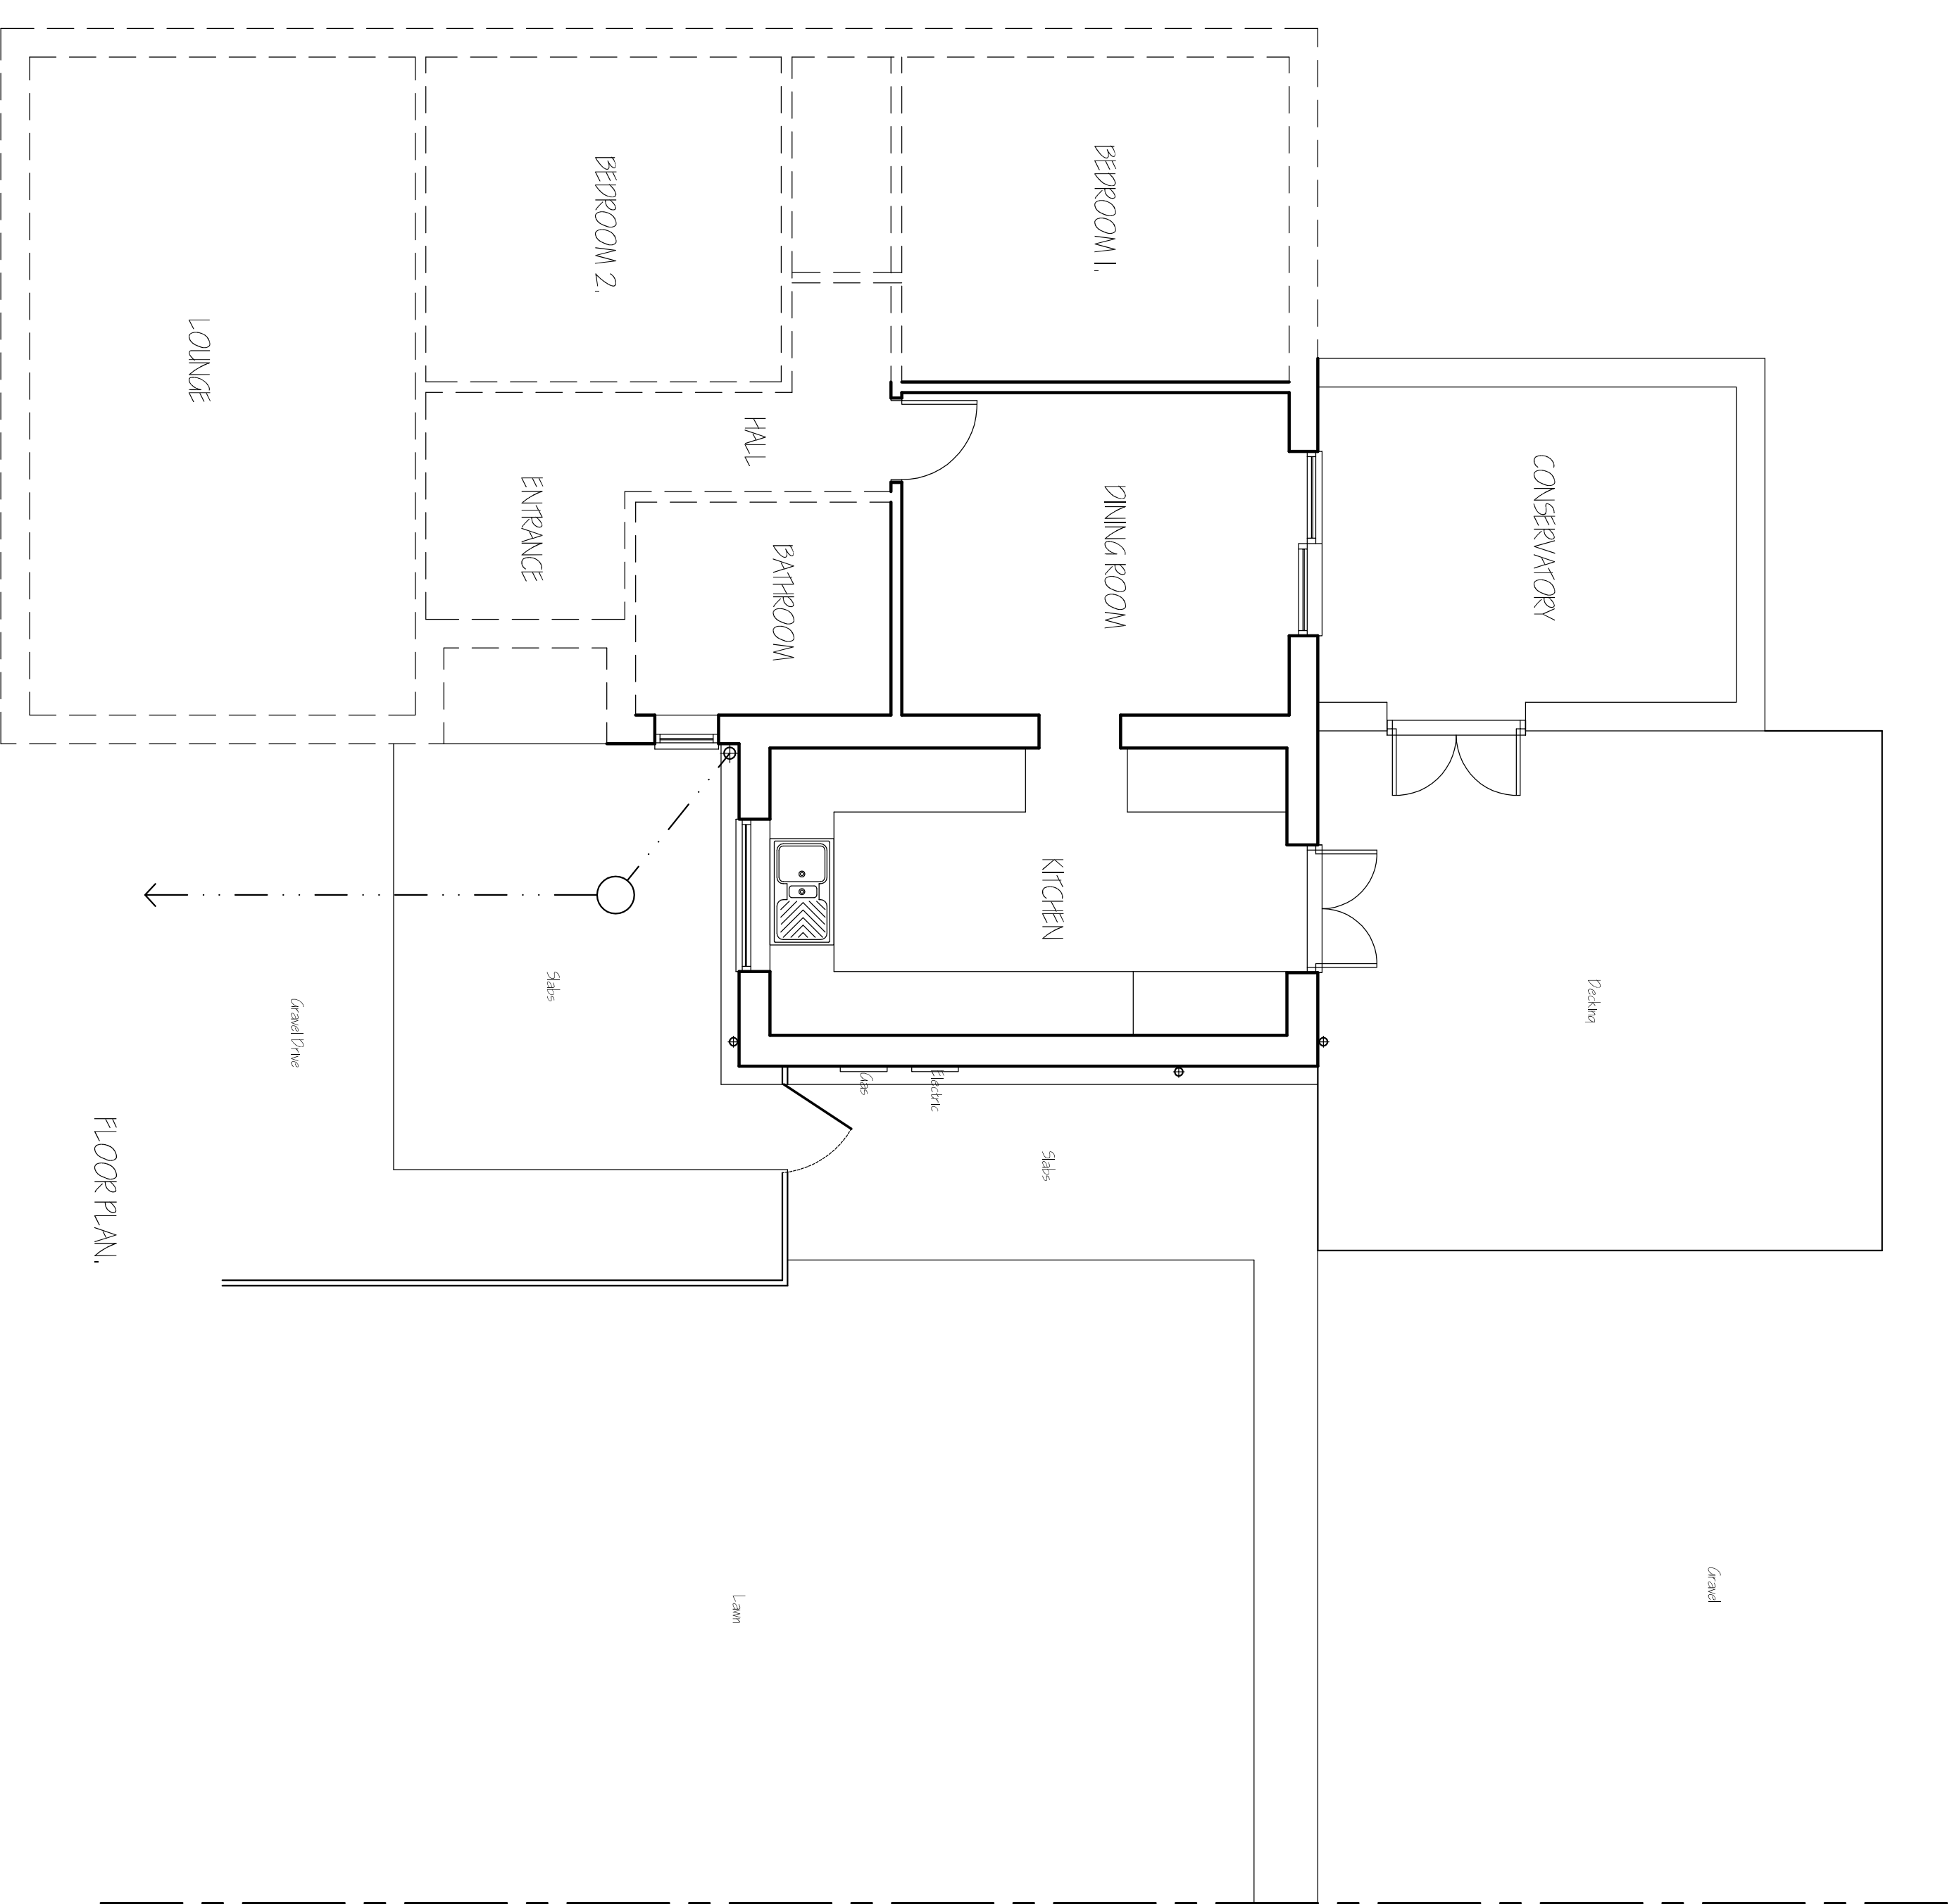LOCATION PLAN
1/2500.

FLOOR PLAN.

SITE LAYOUT PLAN
1/500.[illegible]

G. R. MERCHANT LTD.
1.ENG AMICE FWO
ARCHITECTURAL, STRUCTURAL
AND LAND DRAINAGE
CONSULTANTS
4 Wrights Mews
12A Park Road, Hobbeach,
Spalding, Lincs. PE12 7EE
Tel: 01406 490800
Fax: 01406 425744
E-Mail: grm@merchantltd.com

Project	
SINGLE STOREY SHOP EXTENSION & ALTERATION 6 REMEDIAL WALL SPALDING, SPALDING, LINC'S, PEEL SHK	
Client	
MR & MRS M GRAYTON	
Drawing	
FLOOR PLANS & ELEVATIONS - EXISTING, SITE & LOCATION PLANS.	
Job Ref.	
28443-15.	
Drawing No.	
01.	
Date	
AUGUST 2015.	
Drawn	
S.D.	

1/50, 1/100, [unless otherwise stated]

[illegible]