




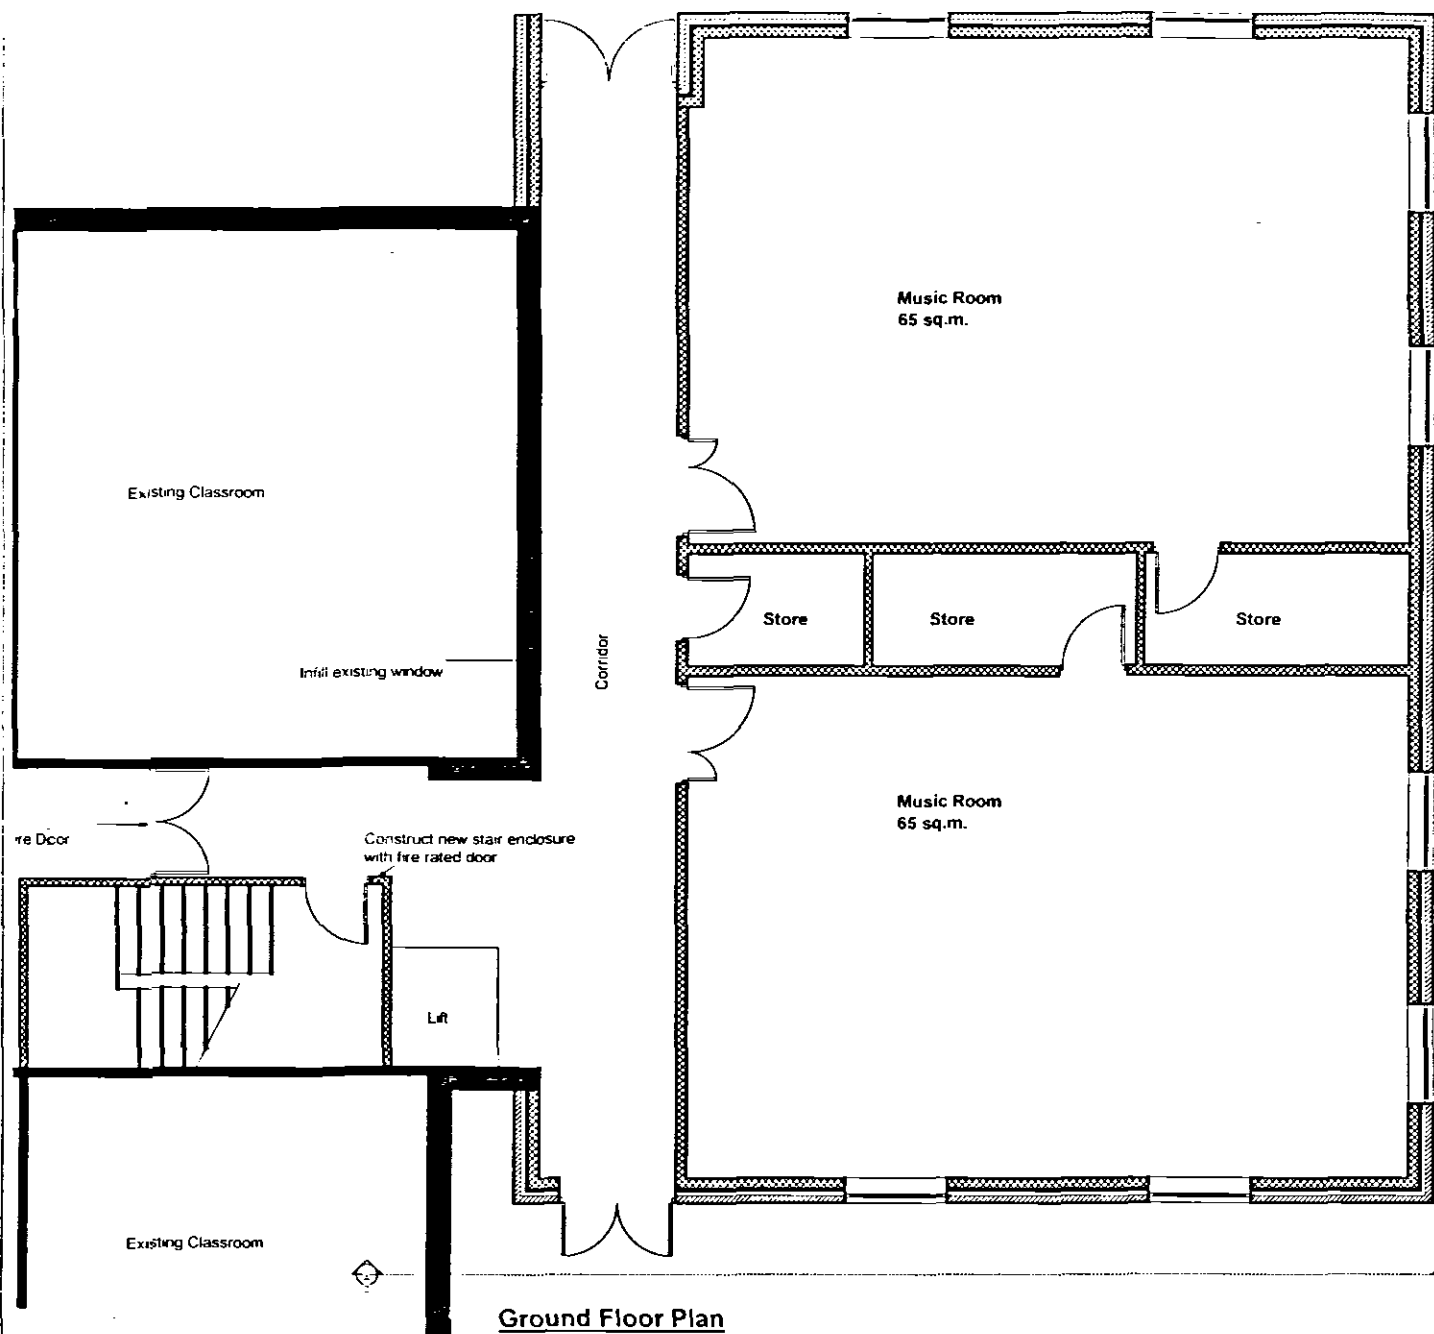


Ground Floor Plan

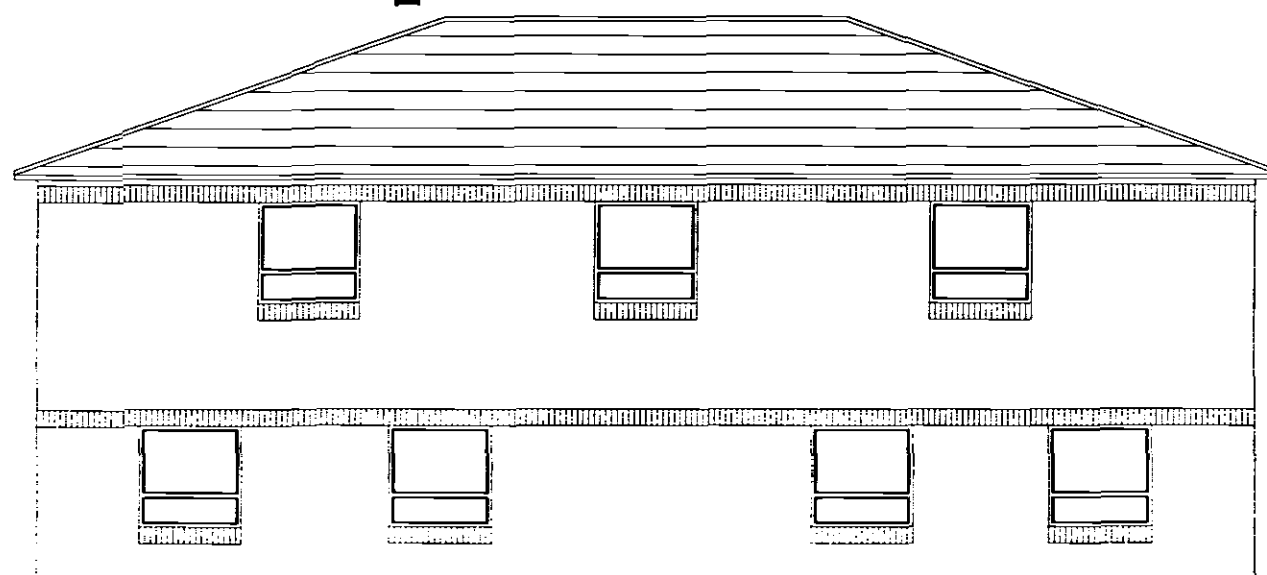

Elevation A1

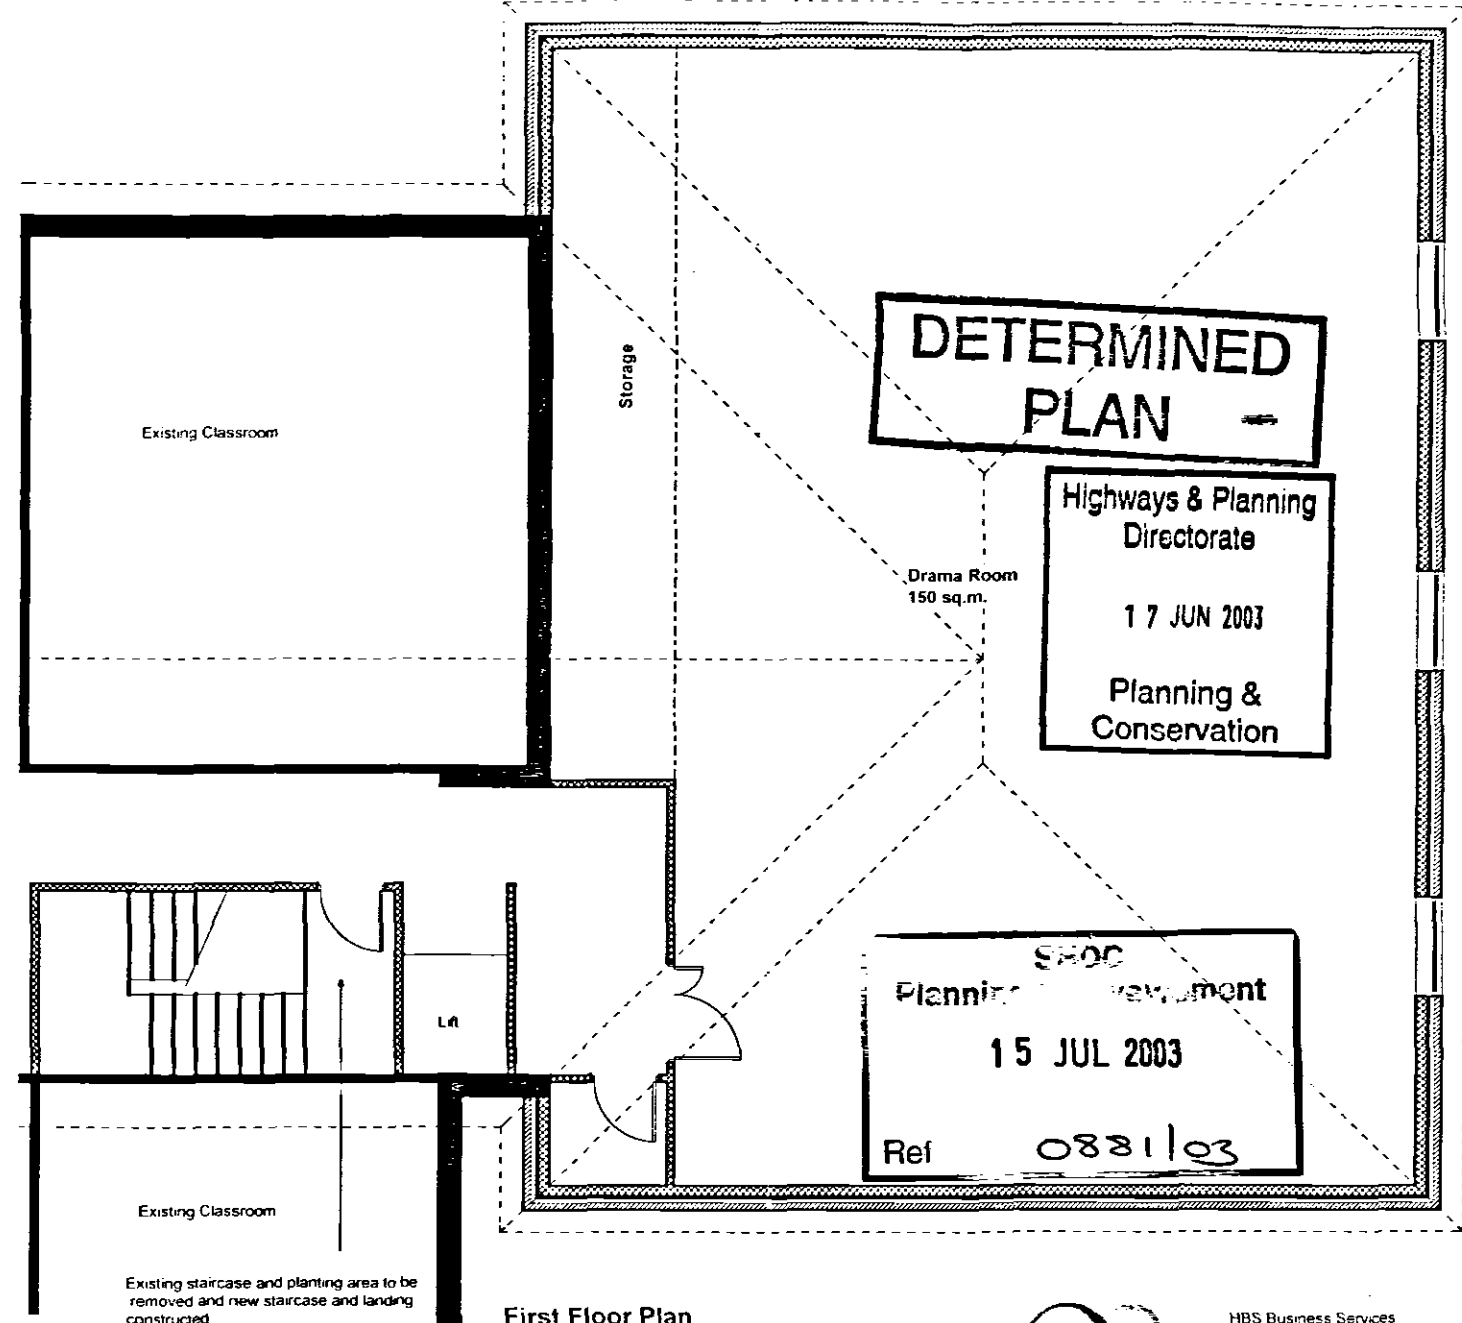

First Floor Plan

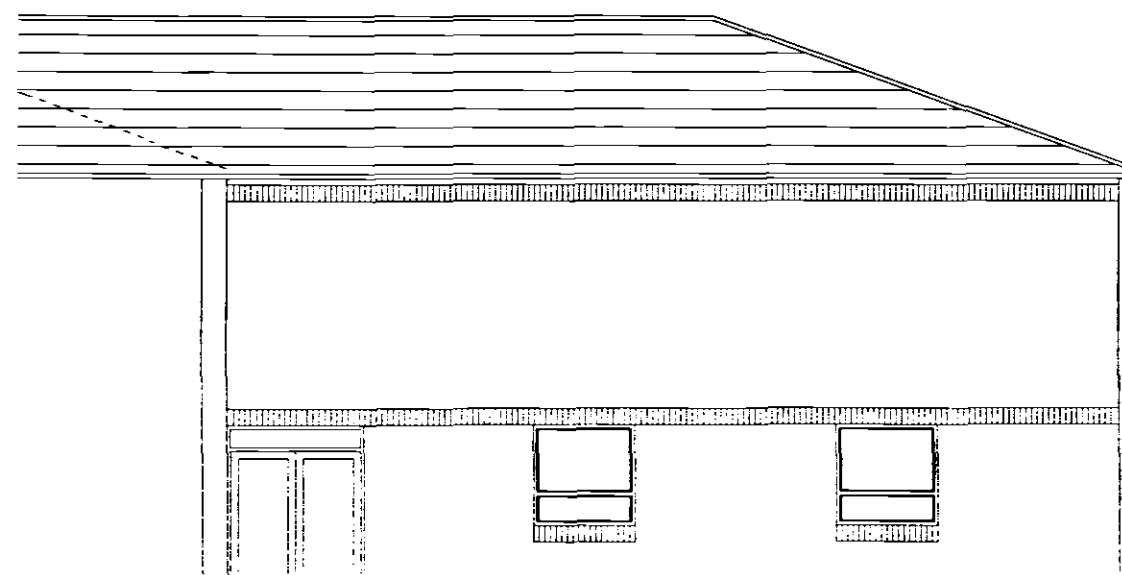

Elevation A2

**DETERMINED
PLAN**

Highways & Planning
Directorate

17 JUN 2003

Planning &
Conservation

SHOC
Planning & Environment
15 JUL 2003
Ref 0881/03



HBS Business Services
Mill House
Brayford Wharf North
Lincoln LN1 1YT
Tel: 01522 636636
Fax: 01522 516050
Web: www.hbs.uk.com

Client
Lincolnshire County Council

Project
Proposed Music and Drama Classrooms
Spalding High School

Drawing Title
Proposed Plan and Elevations
Scheme 2

Drawn By
GD

Checked By
..

Scale
1:100

Date
May 03

Project No
XT/675/0001

Drawing No
002

Revision

Drawing Status
Feasibility