


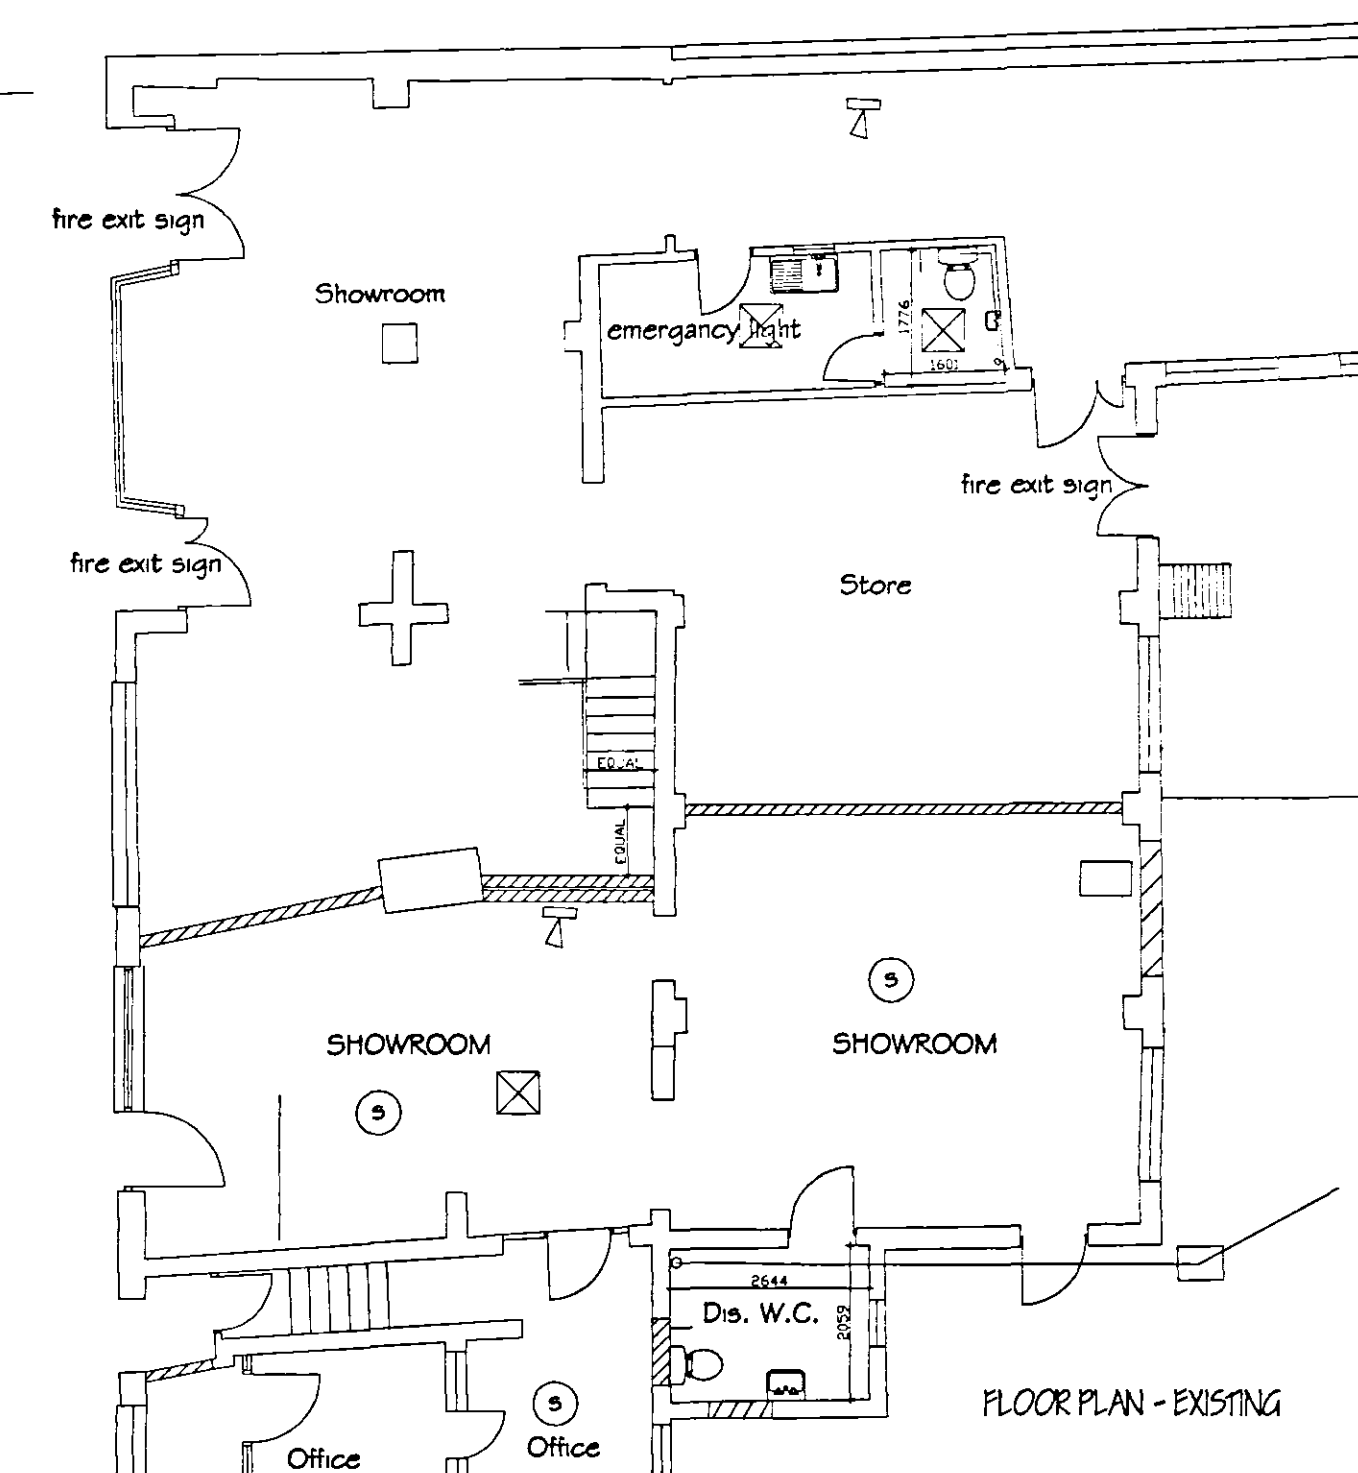

FAN FIRE ACTION NOTICE



FRONT ELEVATION - EXISTING

ref: <u>revision</u>	date: <u> </u>
G. R. MEROWANT 	
LONG ACHIEVE FIVE	
ARCHITECTURAL, STRUCTURAL AND LAND DRAINAGE CONSULTANTS	
Unit 4, Wrights Mews 18A Park Road, Hulsewood, Spalding, Lincs. PE12 7XZ Tel: 01403 406000 Fax: 01403 423744	
E-Mail: G. R. Merowant @ Merowant. F5. Co. UK	
Project	
CHANGE OF USE OF RETAIL AREA INTO 5 SEPARATE UNITS 25 - 25 WESTLODE STREET SPALDING LINES	
Client	
ROW LTD	
Drawing	
FLOOR PLANS & ELEVATIONS	
Job Ref.	Drawing No.
1324 / 06	01
Date	Drawn
MAR '06	SLH
Scale	
1/50 1/100	
DO NOT SCALE FROM THIS DRAWING This drawing is copyright and may not be shown, lent, photographed or used for any other purpose other than that for which it is issued. The General Contractor is to check all dimensions on site and report any discrepancies to the Architect. All construction shown on the drawing including foundations are based upon latest site conditions and are not intended to be exact. His responsibility can be accepted for conditions which may be discovered during construction shown reported to the Architect or that drawings may not be considered. All site surveys are recommended in respect of boundaries to establish correct site conditions before foundation work is undertaken. The drawing is limited if the amount of information is insufficient and not sufficient to complete a full specification of the work. It is valid for the purpose of obtaining a Building Regulation application. This drawing must not be used as a contract document. The owner will not be authorised or held liable on this by the Architect or any representative thereof. It is the client's and their appointed agents responsibility to ensure compliance, satisfaction of all requirements and instructions to correct such matters to the new owner representative and all components and materials to be used must be checked and certified to comply with manufacturer's specifications and relevant codes of practice. All materials and contents to be supplied must be checked and certified to comply with manufacturer's specifications. The Employer / Client must ensure that the above conditions are complied with in all respects and all materials and contents to be supplied must be checked and certified to comply with manufacturer's specifications. Building and Work passes. The Employer / Client is advised that should the service need to comply with the Construction Design and Management Regulations an independent Professional Representative will be required. The service shall comprise of all that is shown on the drawing and shall be the responsibility of the Employer. It may be reasonably inferred that the Employer is to carry out the work shall be deemed to be complete. It is the Employer's and owner responsibility to ensure that the	