

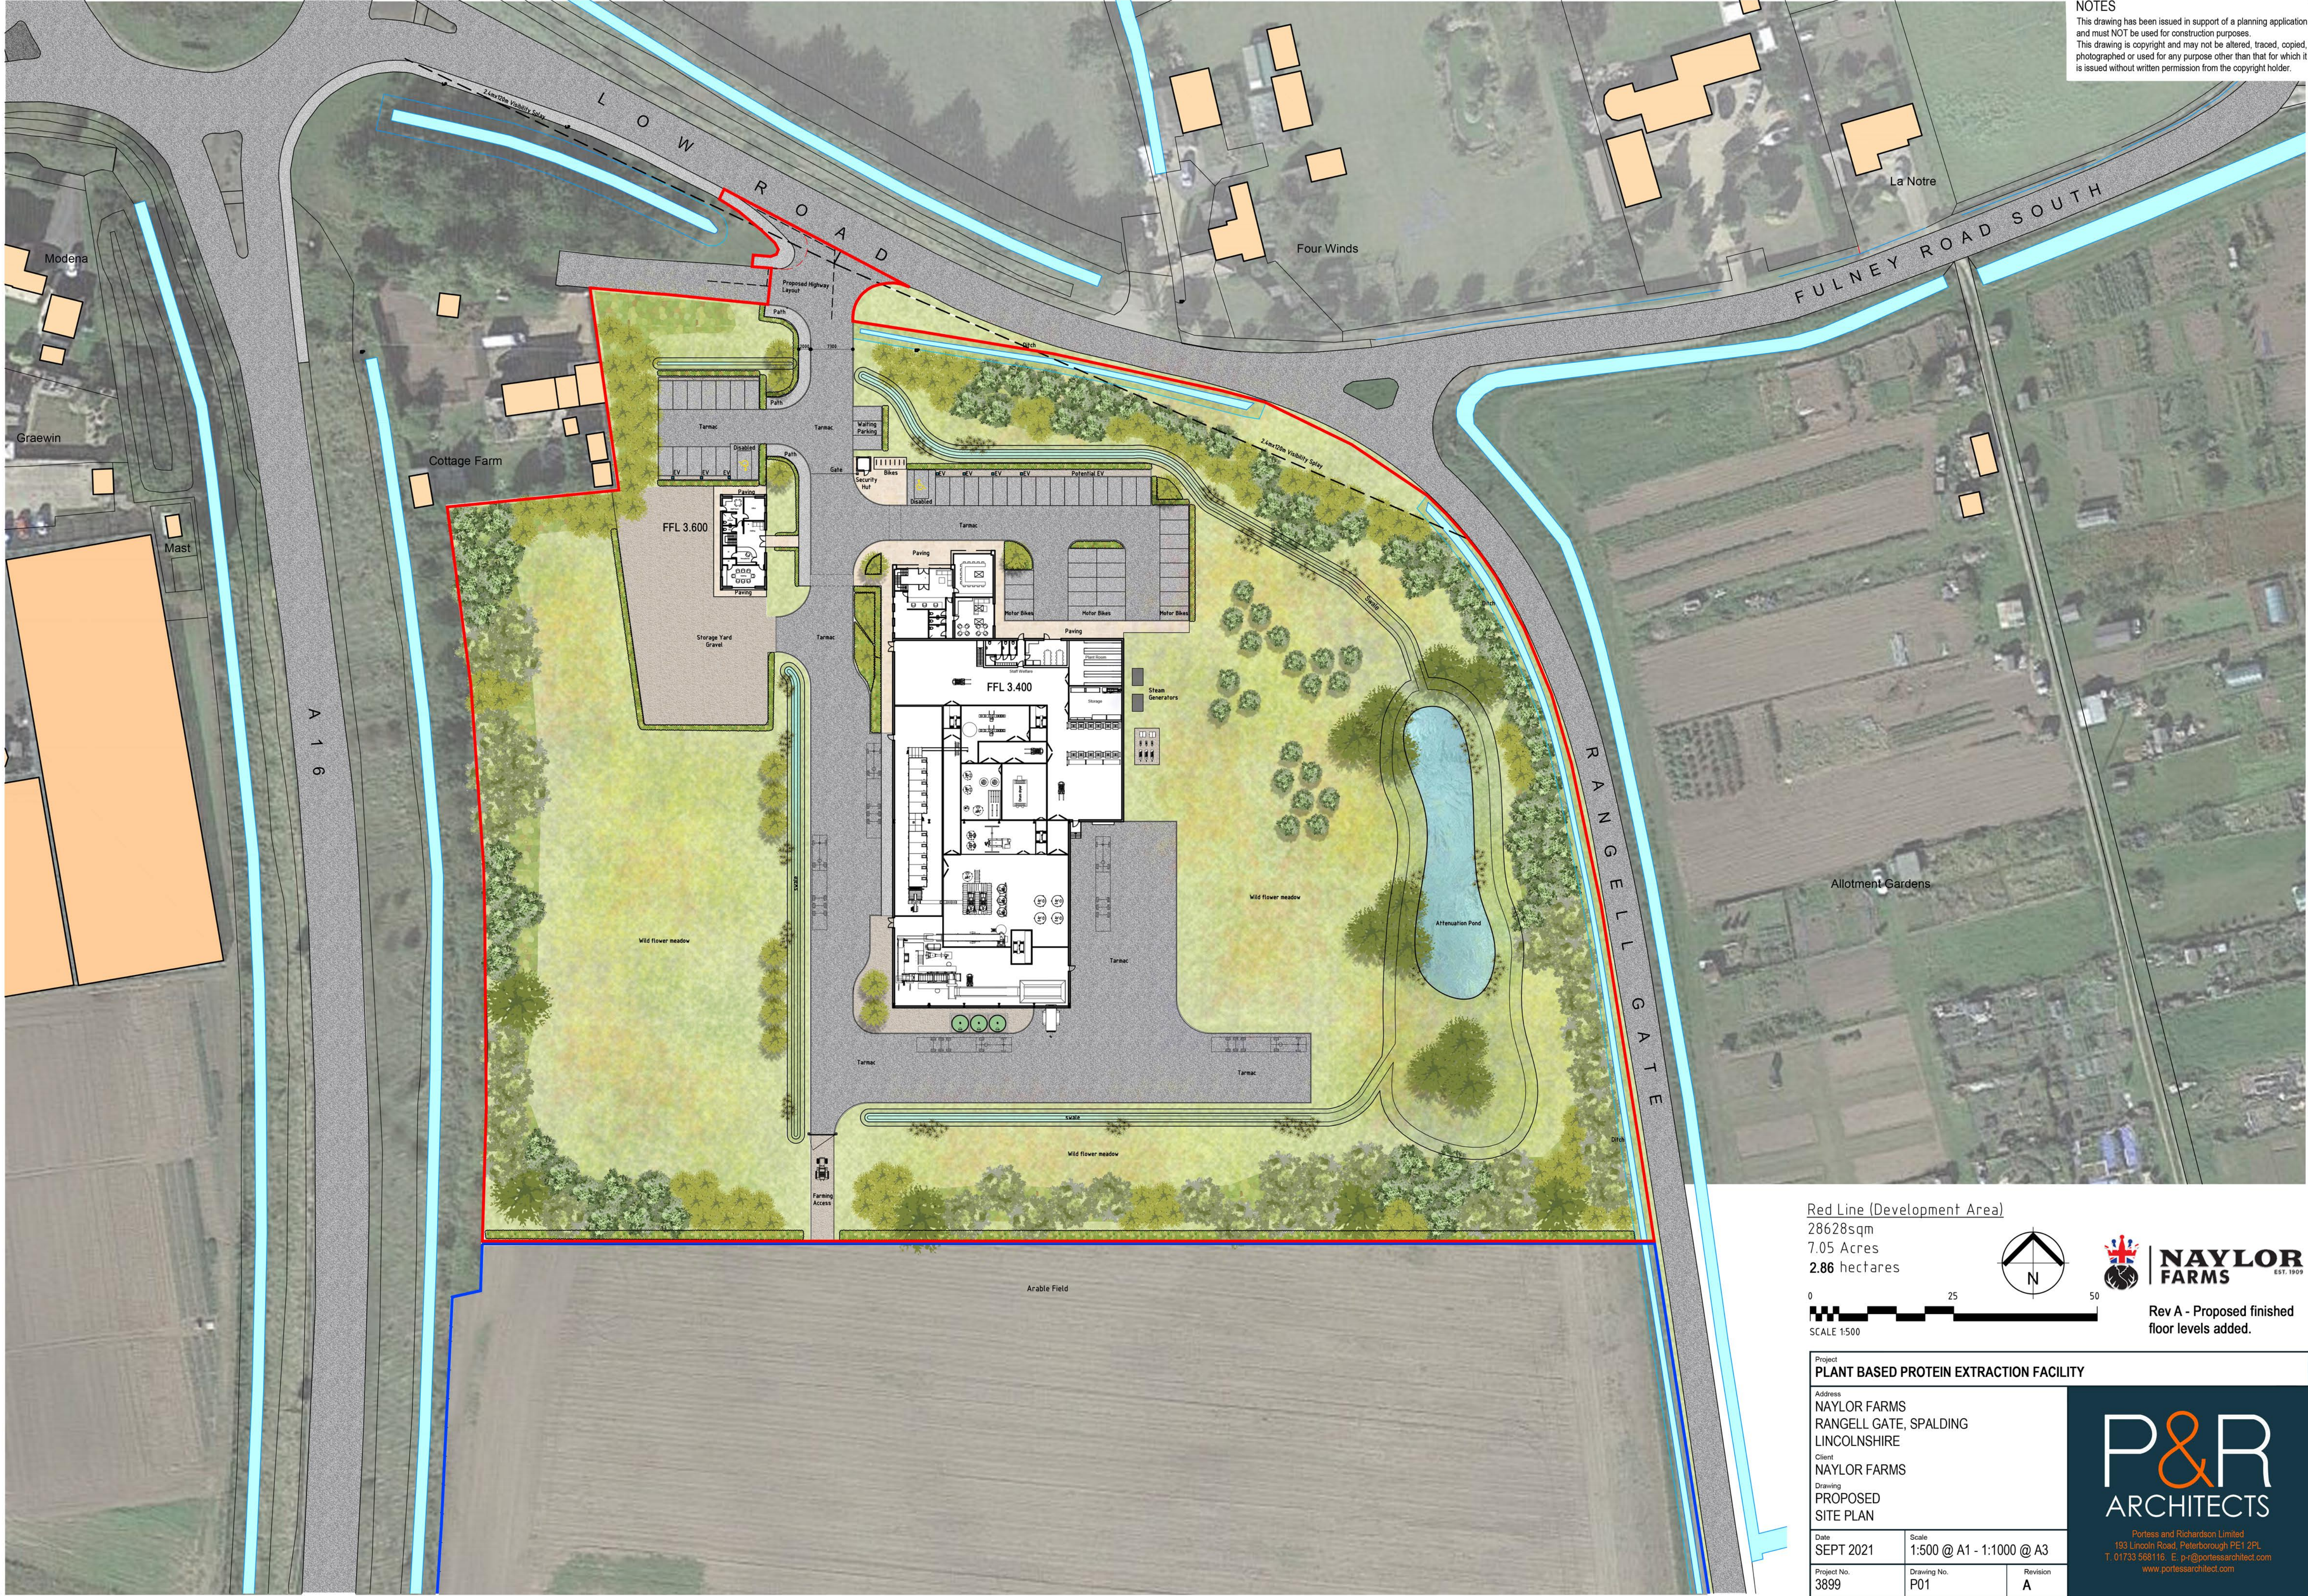


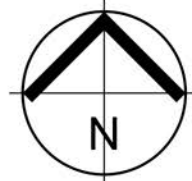

NOTES
This drawing has been issued in support of a planning application and must NOT be used for construction purposes.
This drawing is copyright and may not be altered, traced, copied, photographed or used for any purpose other than that for which it is issued without written permission from the copyright holder.

Red Line (Development Area)
28628sqm
7.05 Acres
2.86 hectares

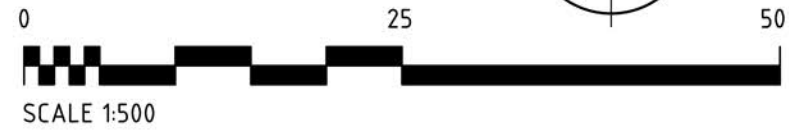

Rev A - Proposed finished floor levels added.

Project PLANT BASED PROTEIN EXTRACTION FACILITY		
Address NAYLOR FARMS RANGELL GATE, SPALDING LINCOLNSHIRE		
Client NAYLOR FARMS		
Drawing PROPOSED SITE PLAN		
Date SEPT 2021	Scale 1:500 @ A1 - 1:1000 @ A3	
Project No. 3899	Drawing No. P01	Revision A

Portess and Richardson Limited
193 Lincoln Road, Peterborough PE1 2PL
T. 01733 568116 E. p-r@portessarchitect.com
www.portessarchitect.com