




NORTH-EAST ELEVATION

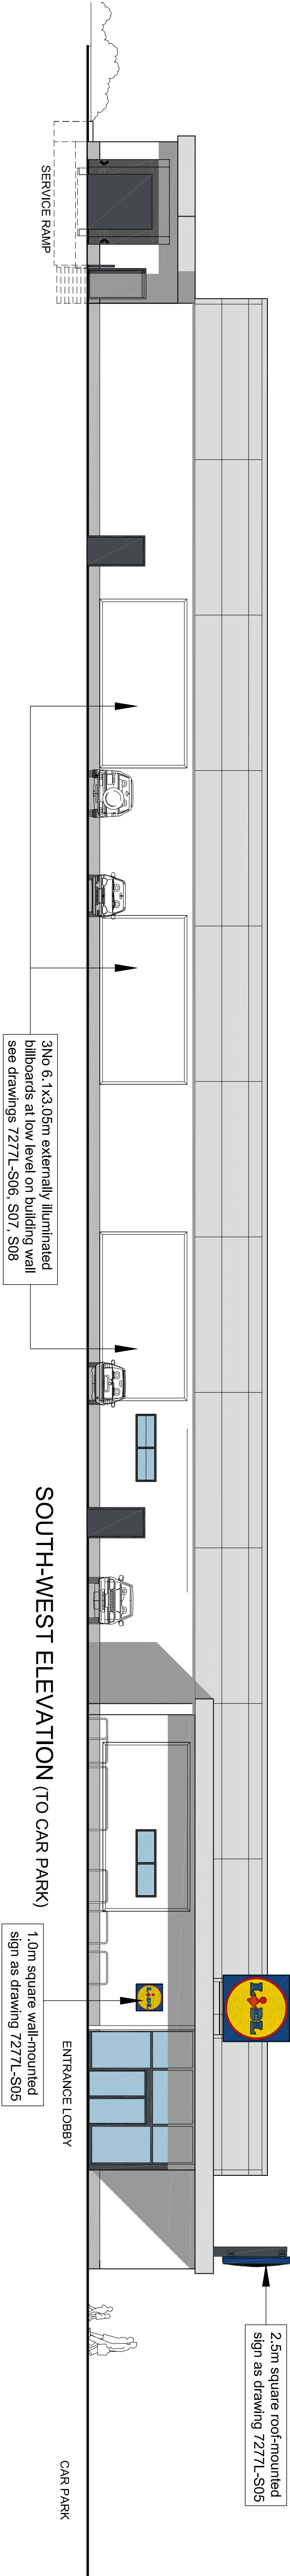

SOUTH-WEST ELEVATION (TO CAR PARK)

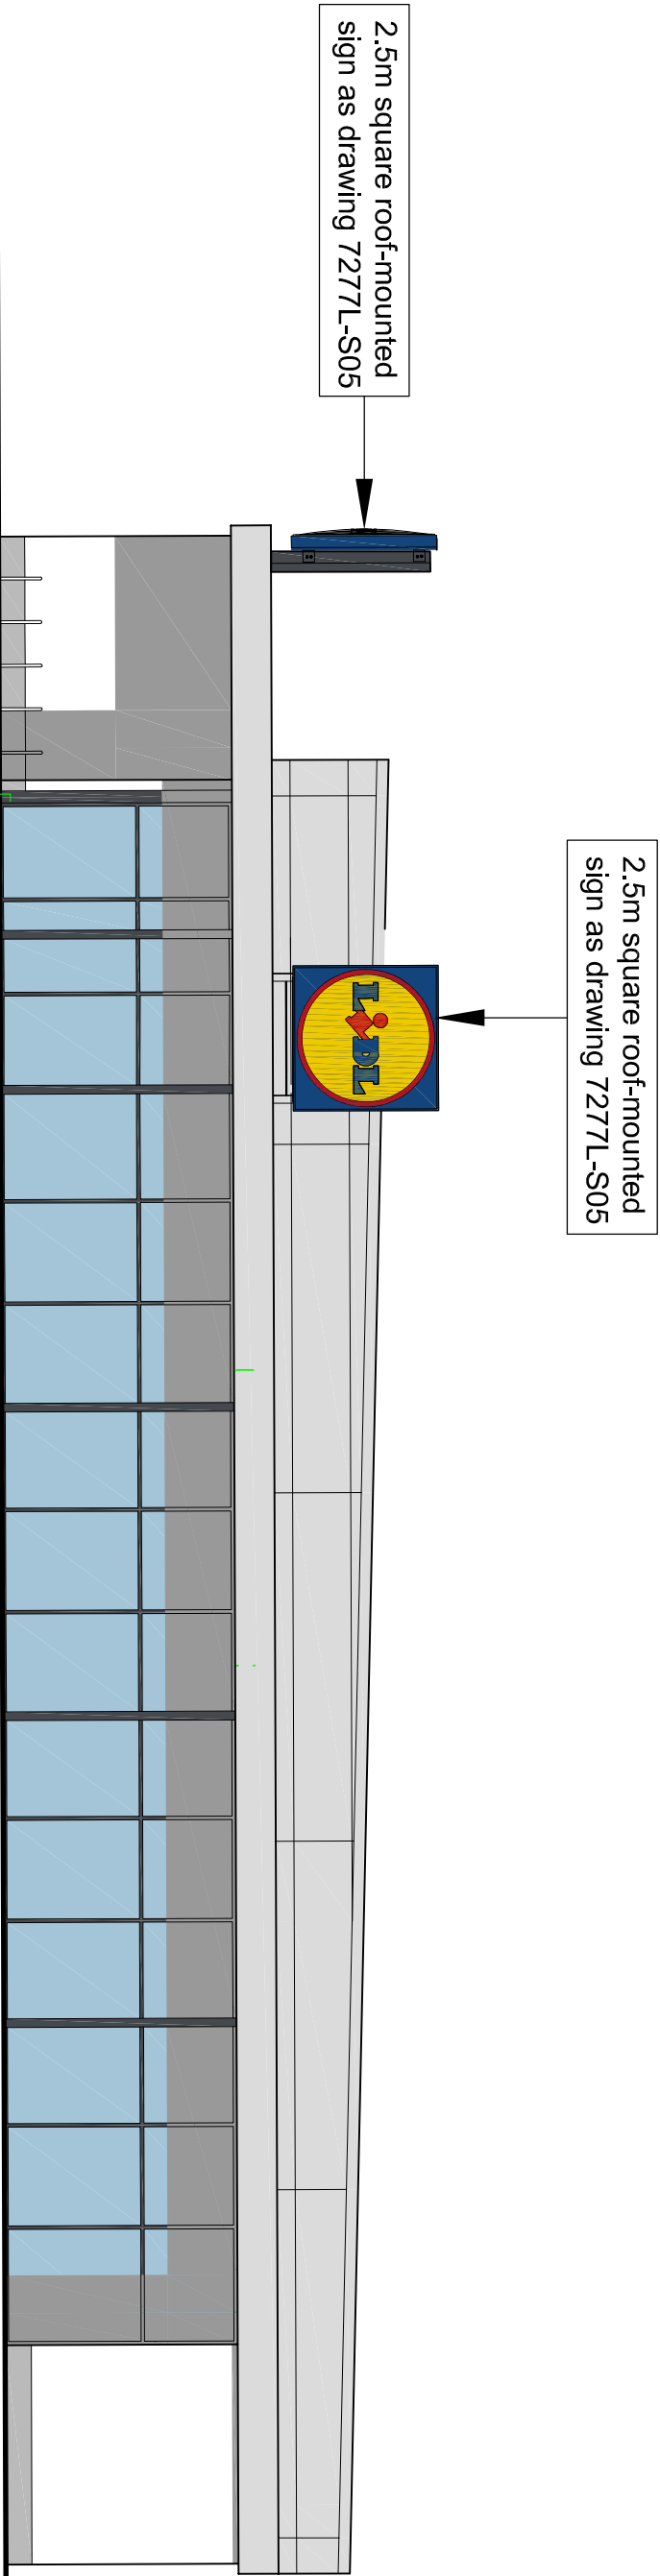

SOUTH-EAST ELEVATION

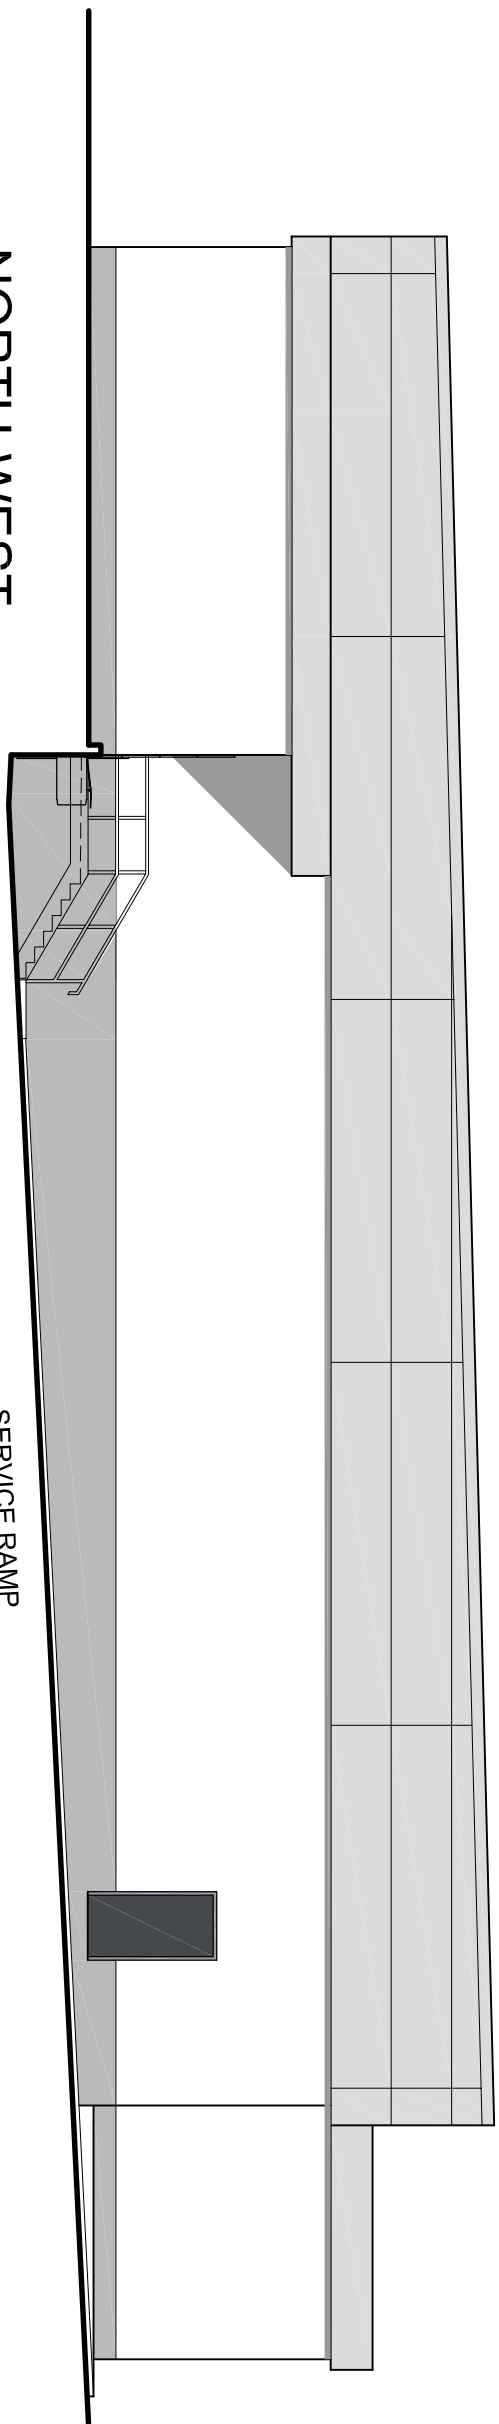

NORTH-WEST ELEVATION

client
Lidl UK GmbH

project
**New Lidl Store
Hobbeach Road
Spalding**

drawing
Elevations to show signage

scale	date
1:125@A1, 1:250@A3	Sept 18
drawn	checked
RM	
drawing no.	revision
7227L-S04	A