

SHDC
Planning & Development
17 NOV 2009
Ref: 0896-09



Site Location Plan

Scale 1:1250



2nd Floor - 5B Sheepmarket
Spalding
PE11 1BH
Tel: 01775 768 921
e-mail: enquiries@remwaydesign.co.uk

Site :

Residential Flat Conversion at:
50 Park Road
Spalding

Client :

Mr P Baker


Date : ****

Scale : as noted

Drawing No:

1826-01

SHDC
Planning & Development
 17 NOV 2009
 Ref: 0896-09

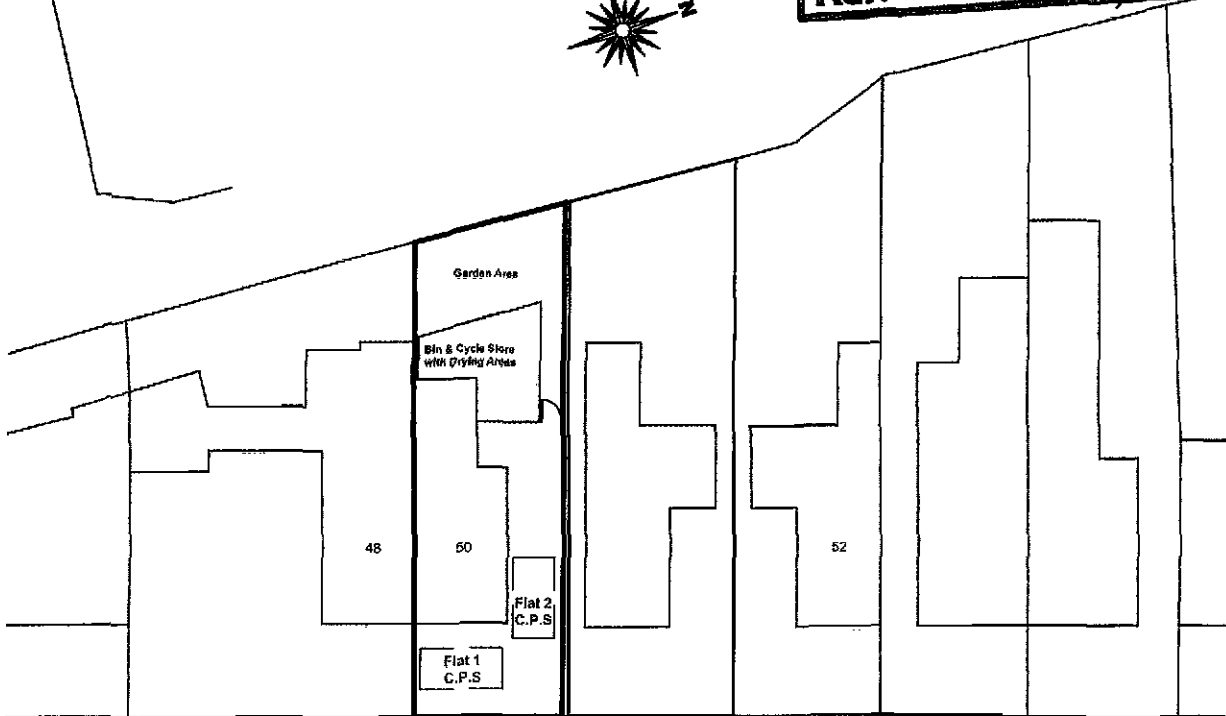

PARK ROAD

Site Block Plan

Scale 1:250



2nd Floor - 5B Sheepmarket
 Spalding
 PE11 1BH
 Tel: 01775 768 921
 e-mail: enquiries@remwaydesign.co.uk

Site :

Residential Flat Conversion at:
 50 Park Road
 Spalding

Client :


Mr P Baker

Date : ****

Scale : as noted


Drawing No:

1826-02

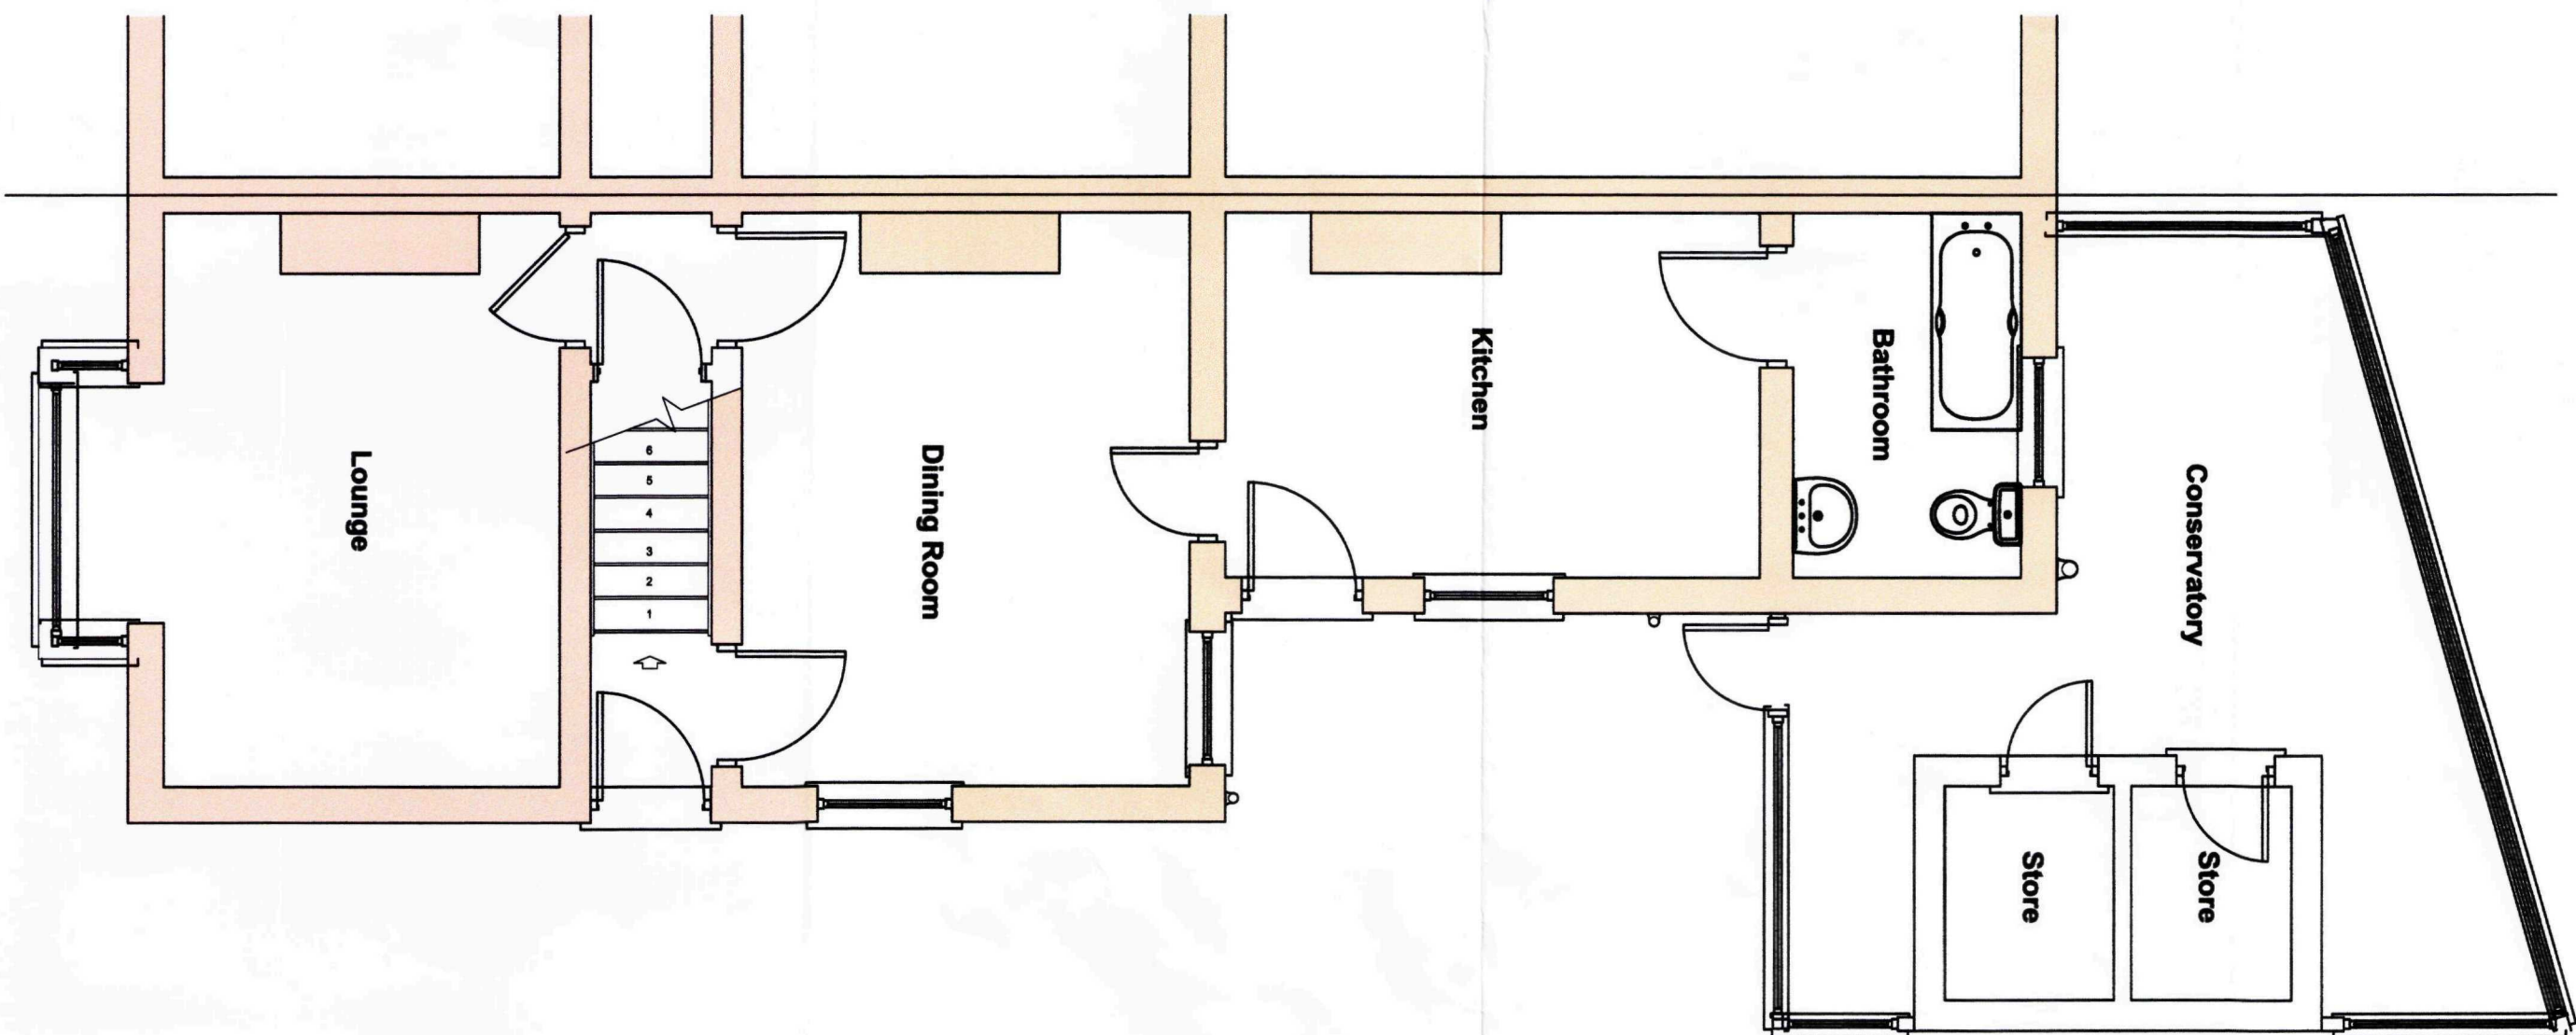

Existing Ground Floor Plan

Scale 1:50

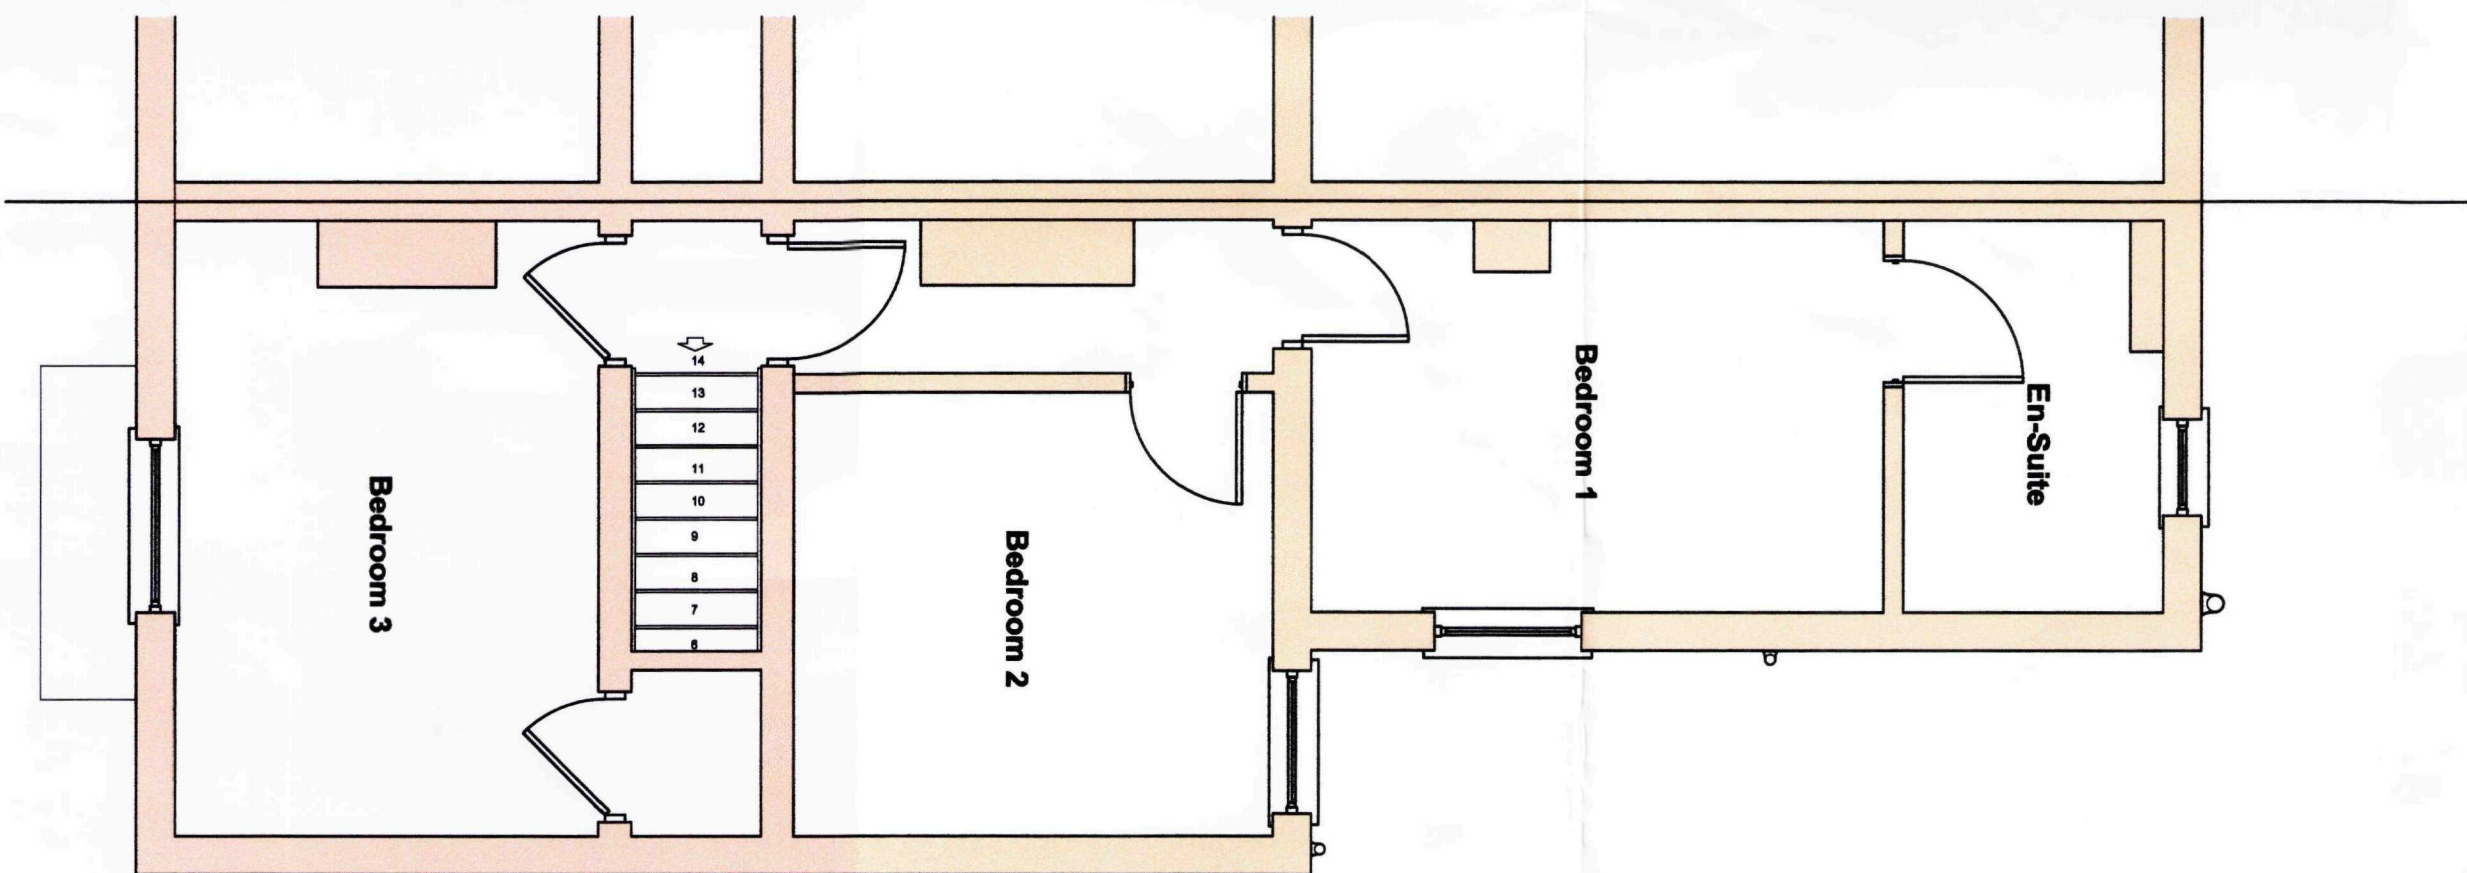

Existing First Floor Plan

Scale 1:50

SHDC
Planning & Development
17 NOV 2009
Ref: 0896-09

GENERAL CONDITIONS
Contractors are responsible for checking all dimensions on site when work commences and before ordering any materials. Any discrepancies should be brought to the attention of the Client for remedial action before commencing further.
All materials not specified to be of a standard suitable for the work proposed and be fit for purpose. All work to be in accordance with good building practice and all necessary BS codes for Workmanship on Building Sites.

Revisions

Client: **Mr P Baker**

Site: **Residential Flat Conversion at:
50 Park Road
Spalding**

Dwg Title: **Existing Floor Plans**



2nd Floor - 58 Sheepmarket
Spalding
P E 11 1 B H
Tel : 01775 768 921
e-mail: enquiries@remwaydesign.co.uk

Dwg Size	Drawing Number	Revision:
A2	1826-03	

GENERAL CONDITIONS
Contractors are responsible for checking all dimensions on site when work commences and before ordering any materials. Any discrepancies should be brought to the attention of the Client for remedial action before commencing further.

All materials not specified to be of a standard suitable for the work proposed and be fit for purpose. All work to be in accordance with good building practice and all necessary BS codes for Workmanship on Building Sites.

Revisions

Client:

Mr P Baker

Site:

**Residential Flat Conversion at:
50 Park Road
Spalding**

Dwg Title:

Proposed Floor Plans



2nd Floor - 5B Sheepmarket

Spalding

PE11 1BH

Tel : 01775 768 921

e-mail: enquiries@remwaydesign.co.uk

Dwg Size


A2

Drawing Number

1826-04


Revision:

SHDC
Planning & Development
17 NOV 2009
Ref: 0896-09

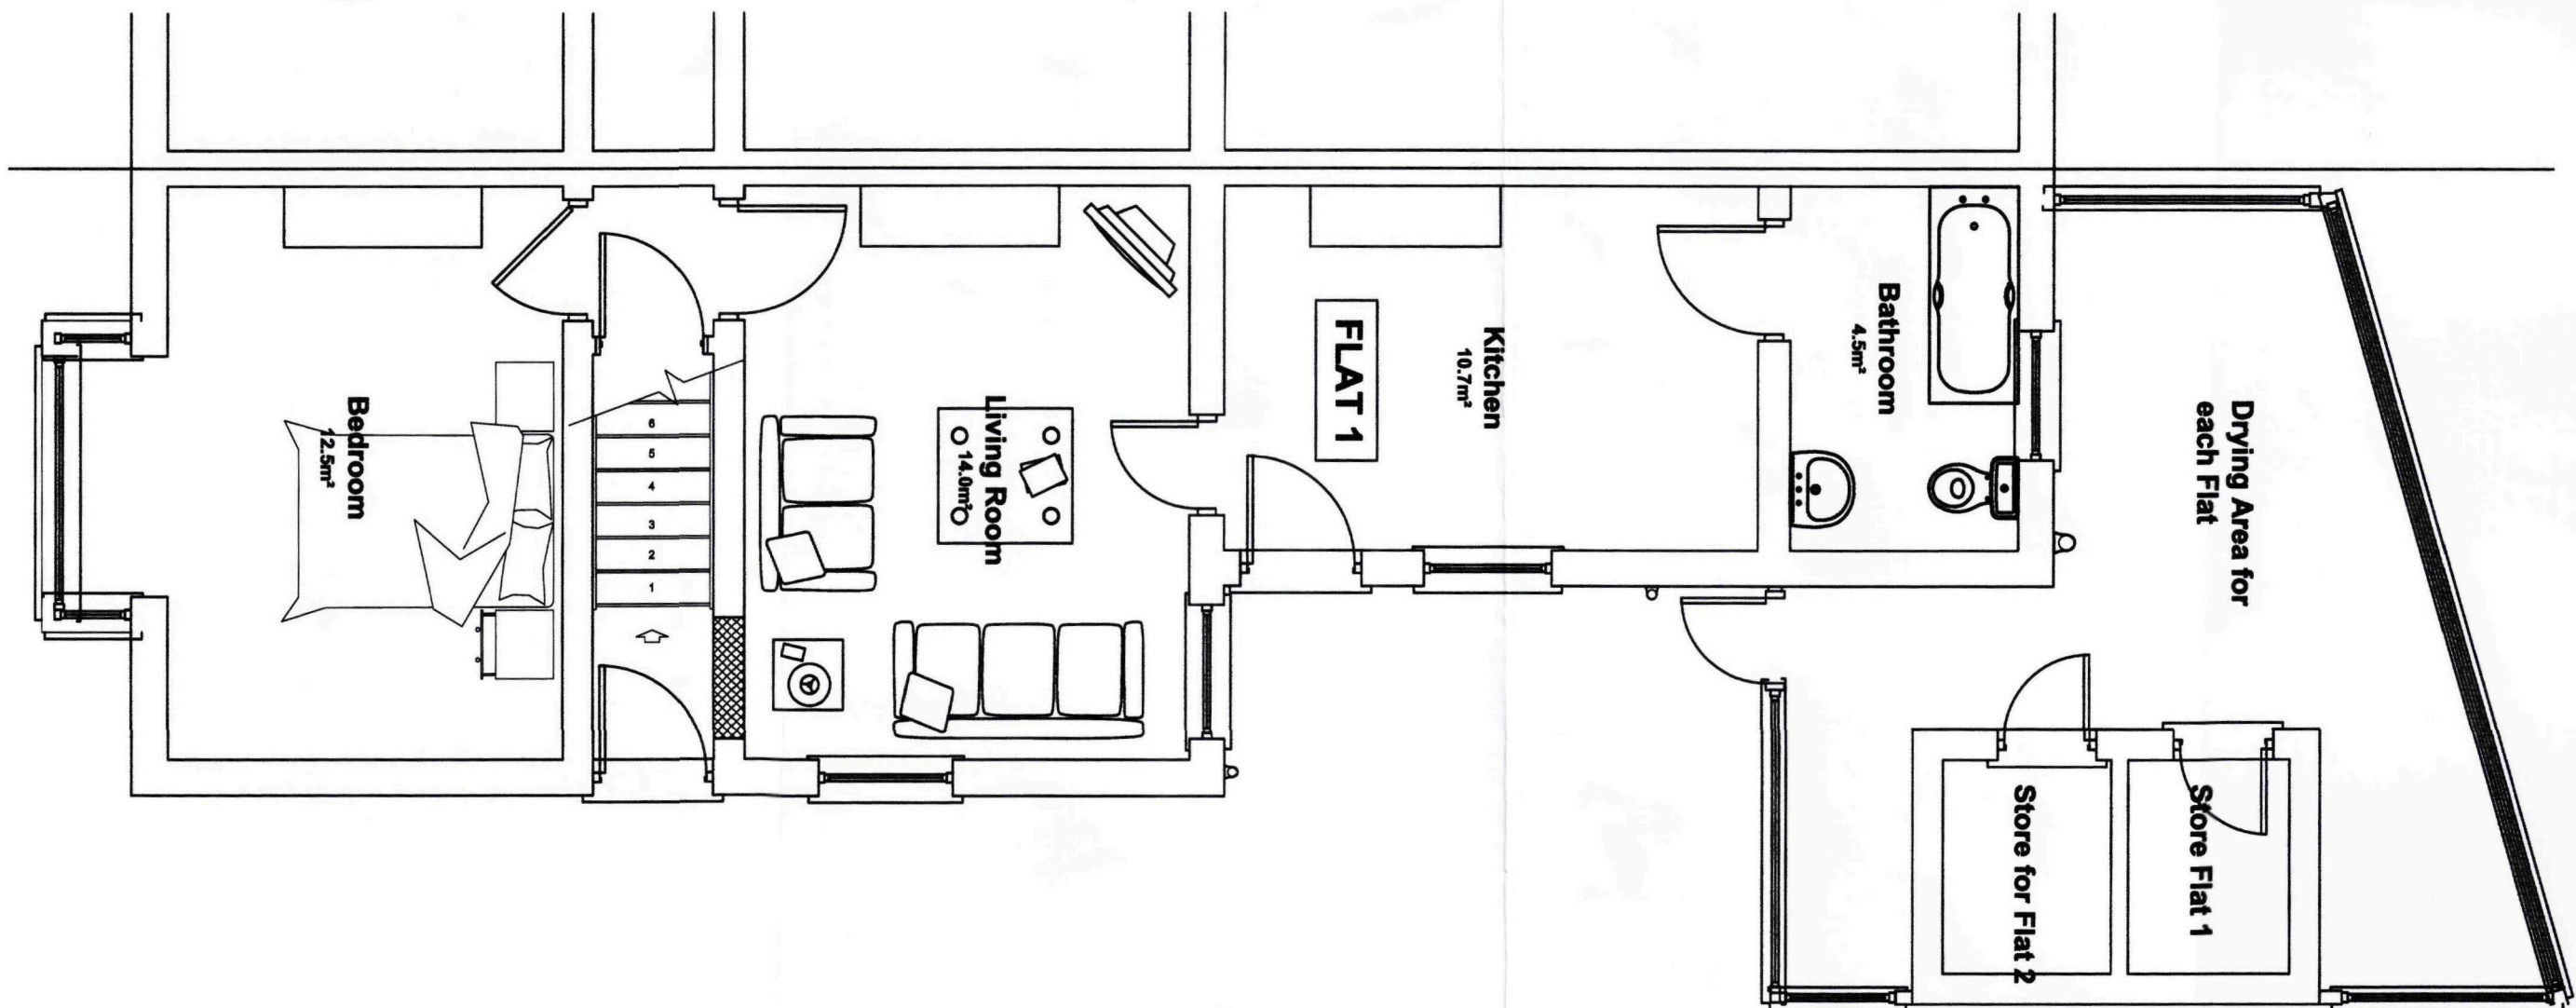

Proposed Ground Floor Plan

Scale 1:50

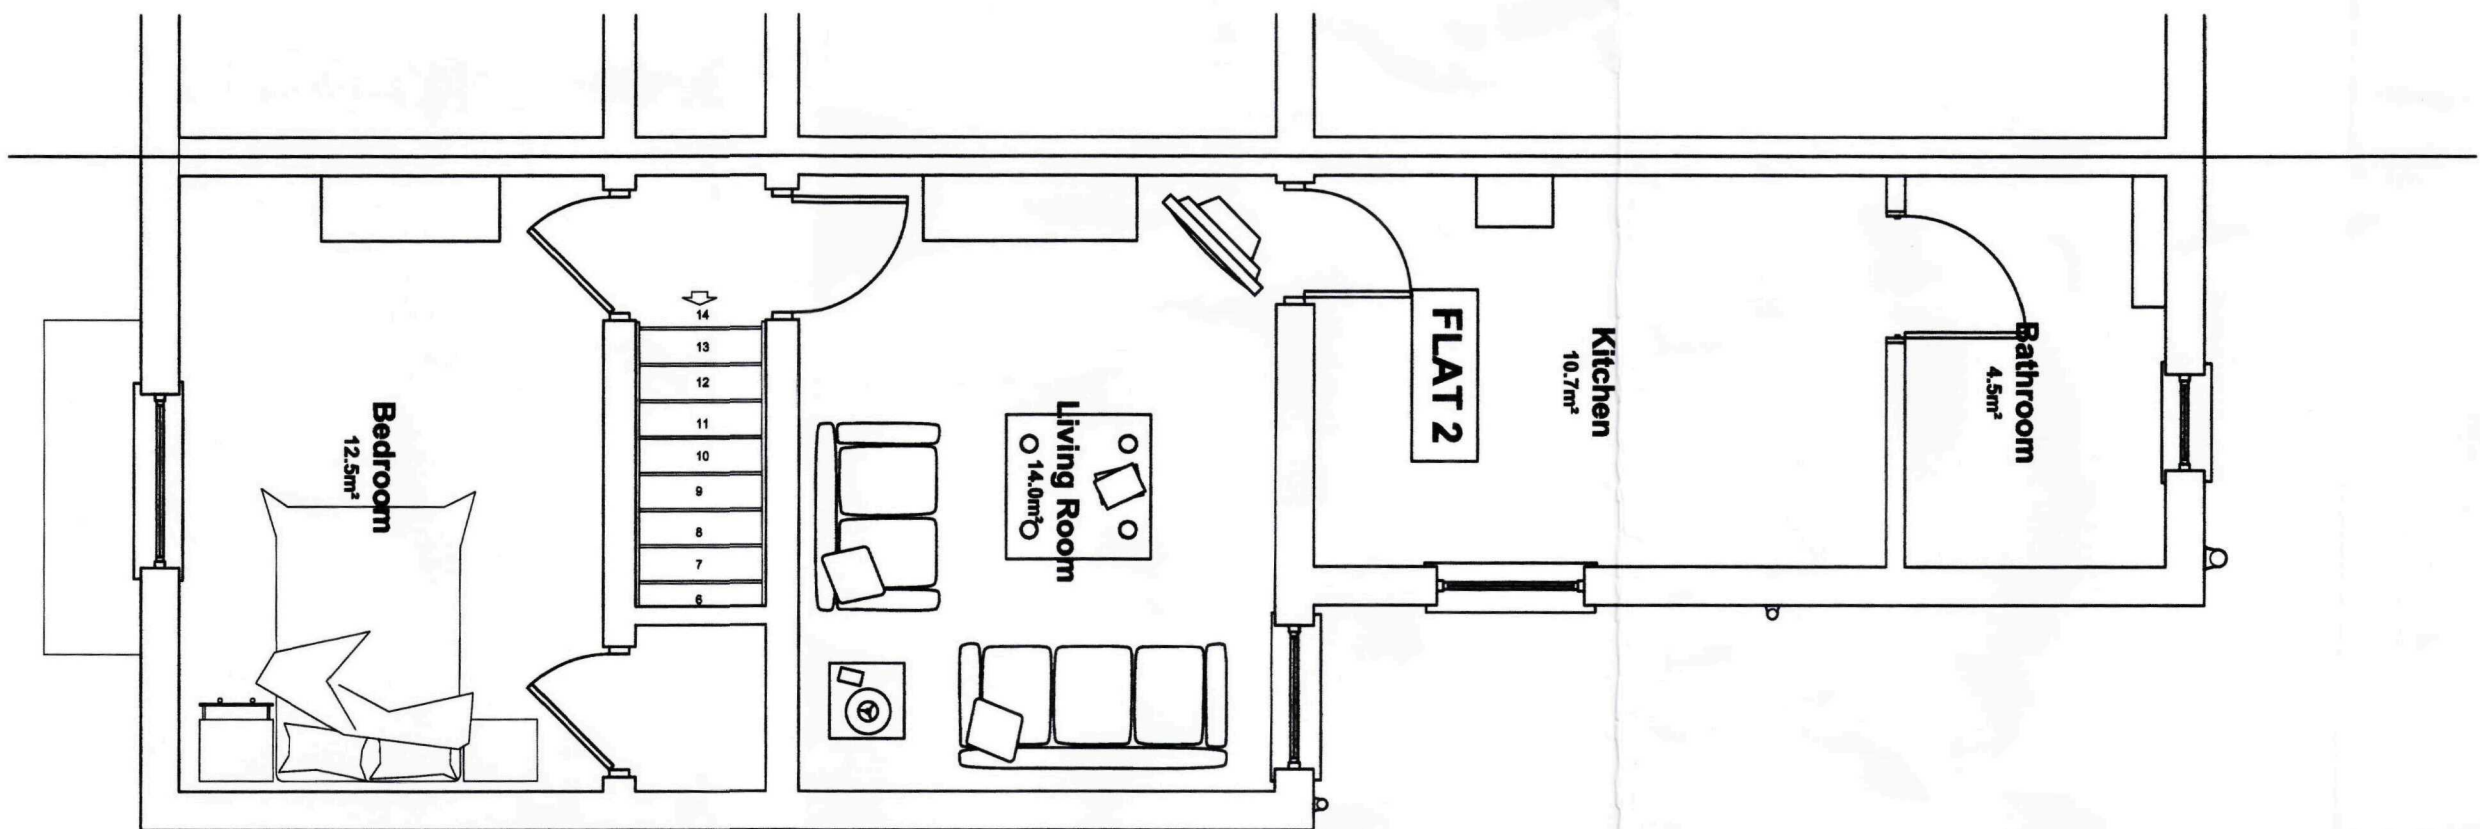

Proposed First Floor Plan

Scale 1:50