

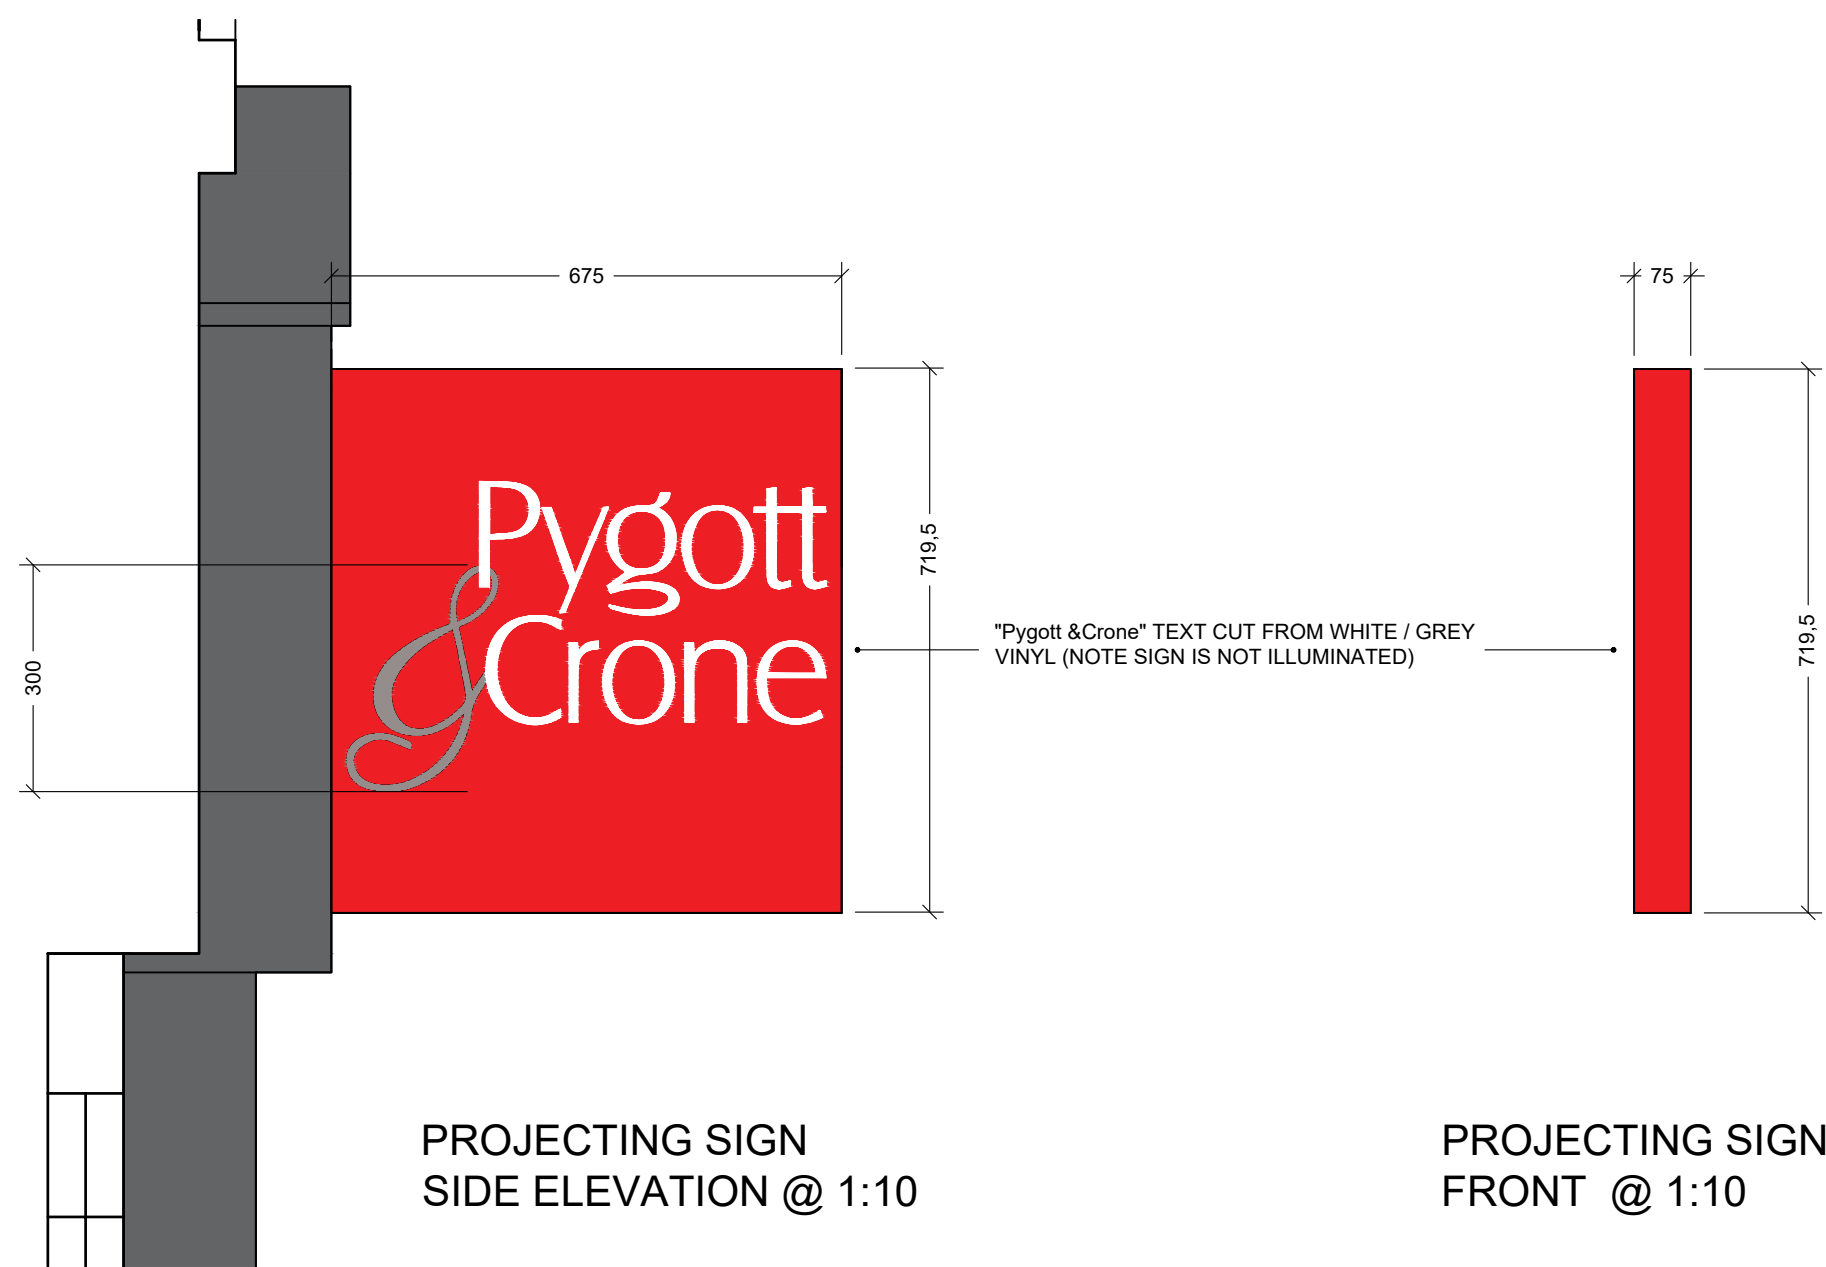


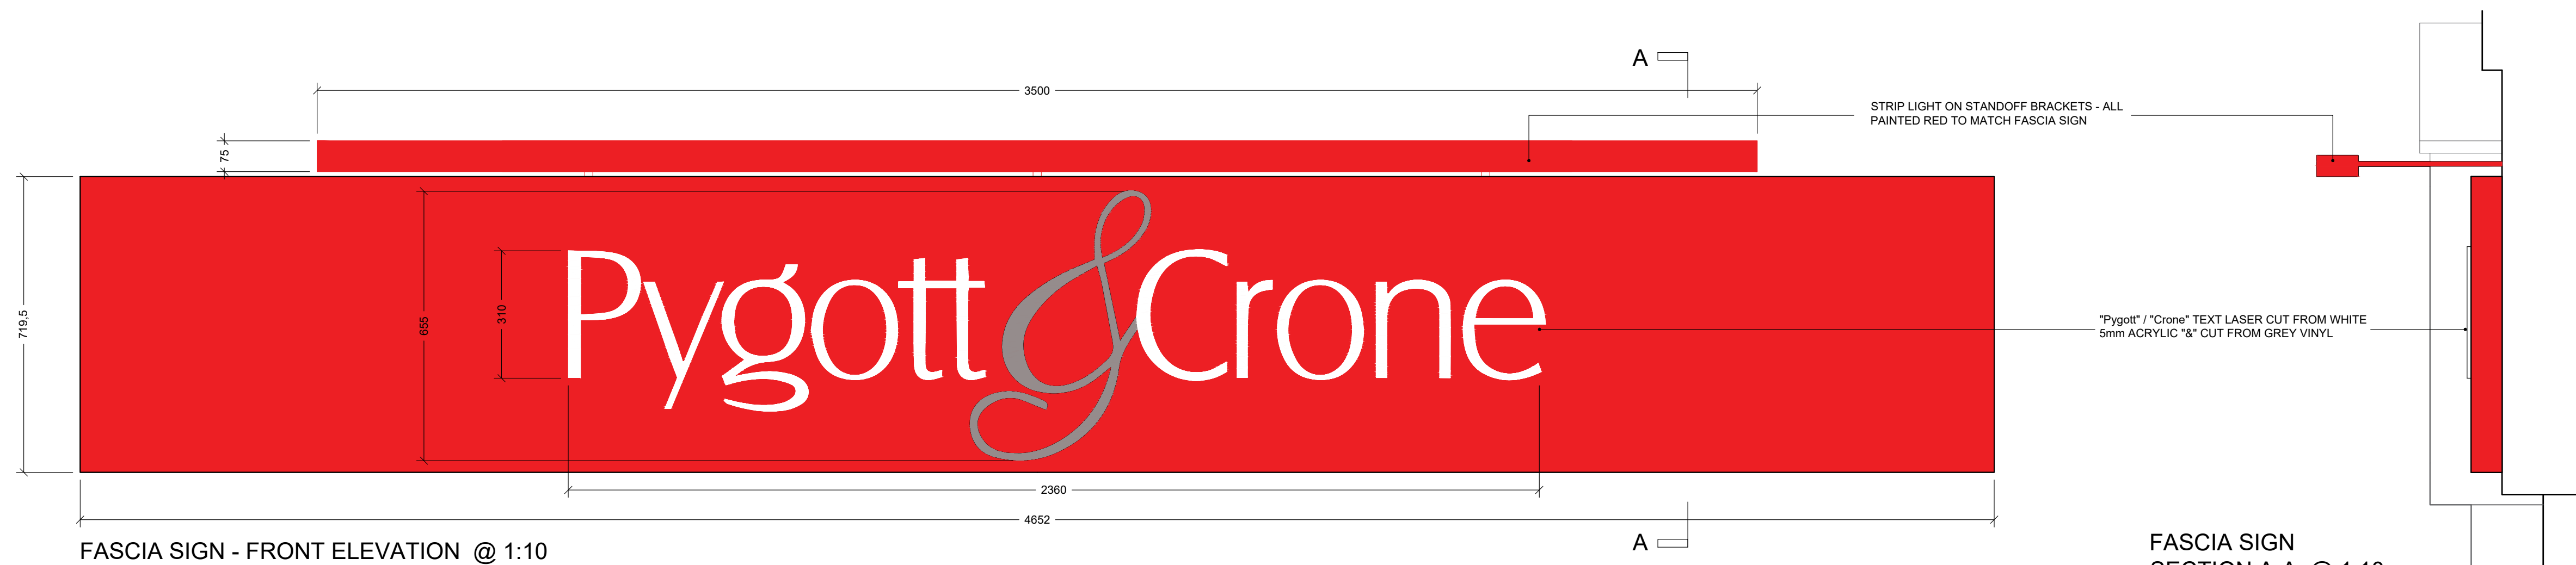


COLOUR

-  RED TO BEST MATCH - C0 M95 Y79 K0
-  GREY - C46 M34 Y35 K14
-  WHITE C0 M0 Y0 K0
-  SHOPFRONT RAL 7015

 

EXISTING SHOPFRONT

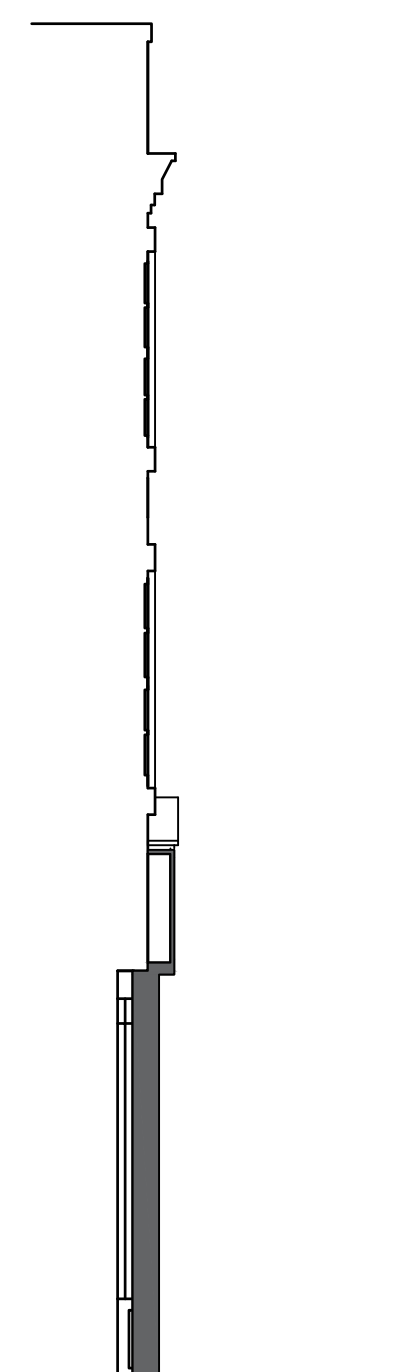


EXISTING SECTION THROUGH SHOPFRONT



PROPOSED SHOPFRONT ELEVATION

ALLOW TO REDECORATE EXISTING SHOP FRONT AND REPLACE EXISTING FASCIA SIGN

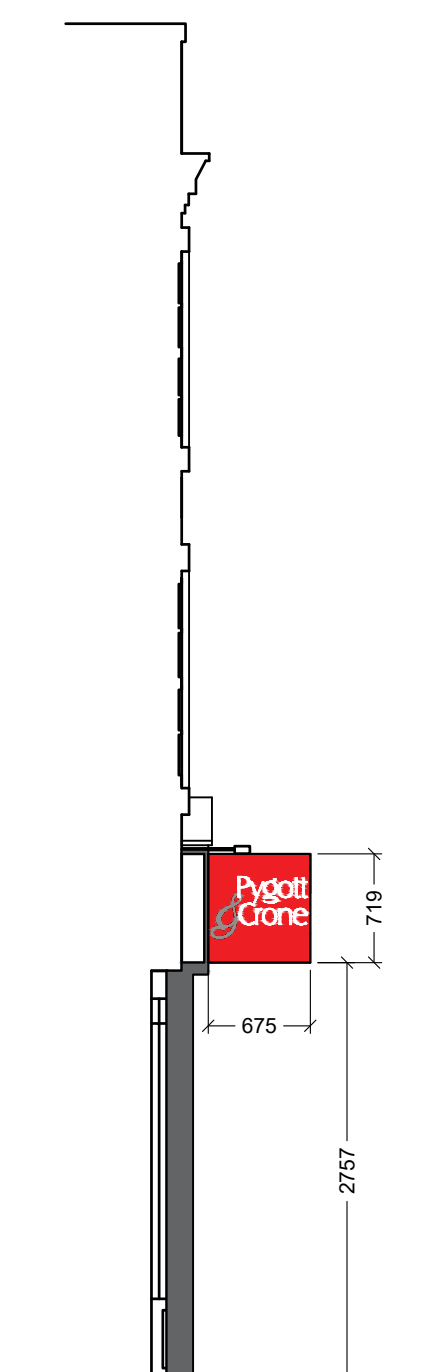

SECTION THROUGH SHOPFRONT





DESIGNERS RISK ASSESSMENT

Significant or unusual / "not obvious" residual risks during construction, use & demolition to be recorded below.
Note: Design Risk Assessment & Appointment of Principle Designer forms to be produced if works are to last longer than 30 days and have more than 20 workers working simultaneously at any point in the project OR works exceed 500 person days to use

Risk: Mitigating Measure: Date:

Rev:	Description:	Date:
Client: Pygott & Crone		
Address: 10 Bridge Street, Spalding. PE11 1XA.		
Title: Existing & Proposed Shopfront		
PRELIMINARY		
		
APSS, Kingsley Road, Lincoln LN6 3TA		
01522 688771		
www.apss.co.uk		
design@apss.co.uk		
This drawing is copyright, the information contained within is confidential and may not be disclosed to third parties without the written permission of Acorn Partitioning & Storage Systems Ltd. ©2014 Please Note: This drawing is for information only. It is subject to change & should not be used by any other trade. Acorn Partitioning & Storage Systems Ltd. will not be held responsible for any work carried out, by any third parties, using this drawing.		
Drawn: SW	Checked: -	Date: Oct 2020
Scale: 1:50@A1	Number: 9221-03	Rev: -