
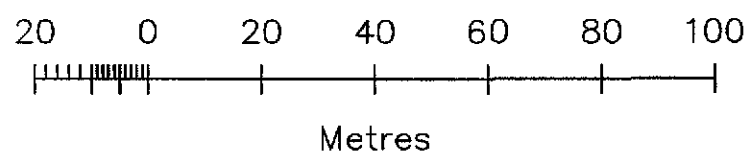


Ordnance Survey[®]
OS Sitemap[®]

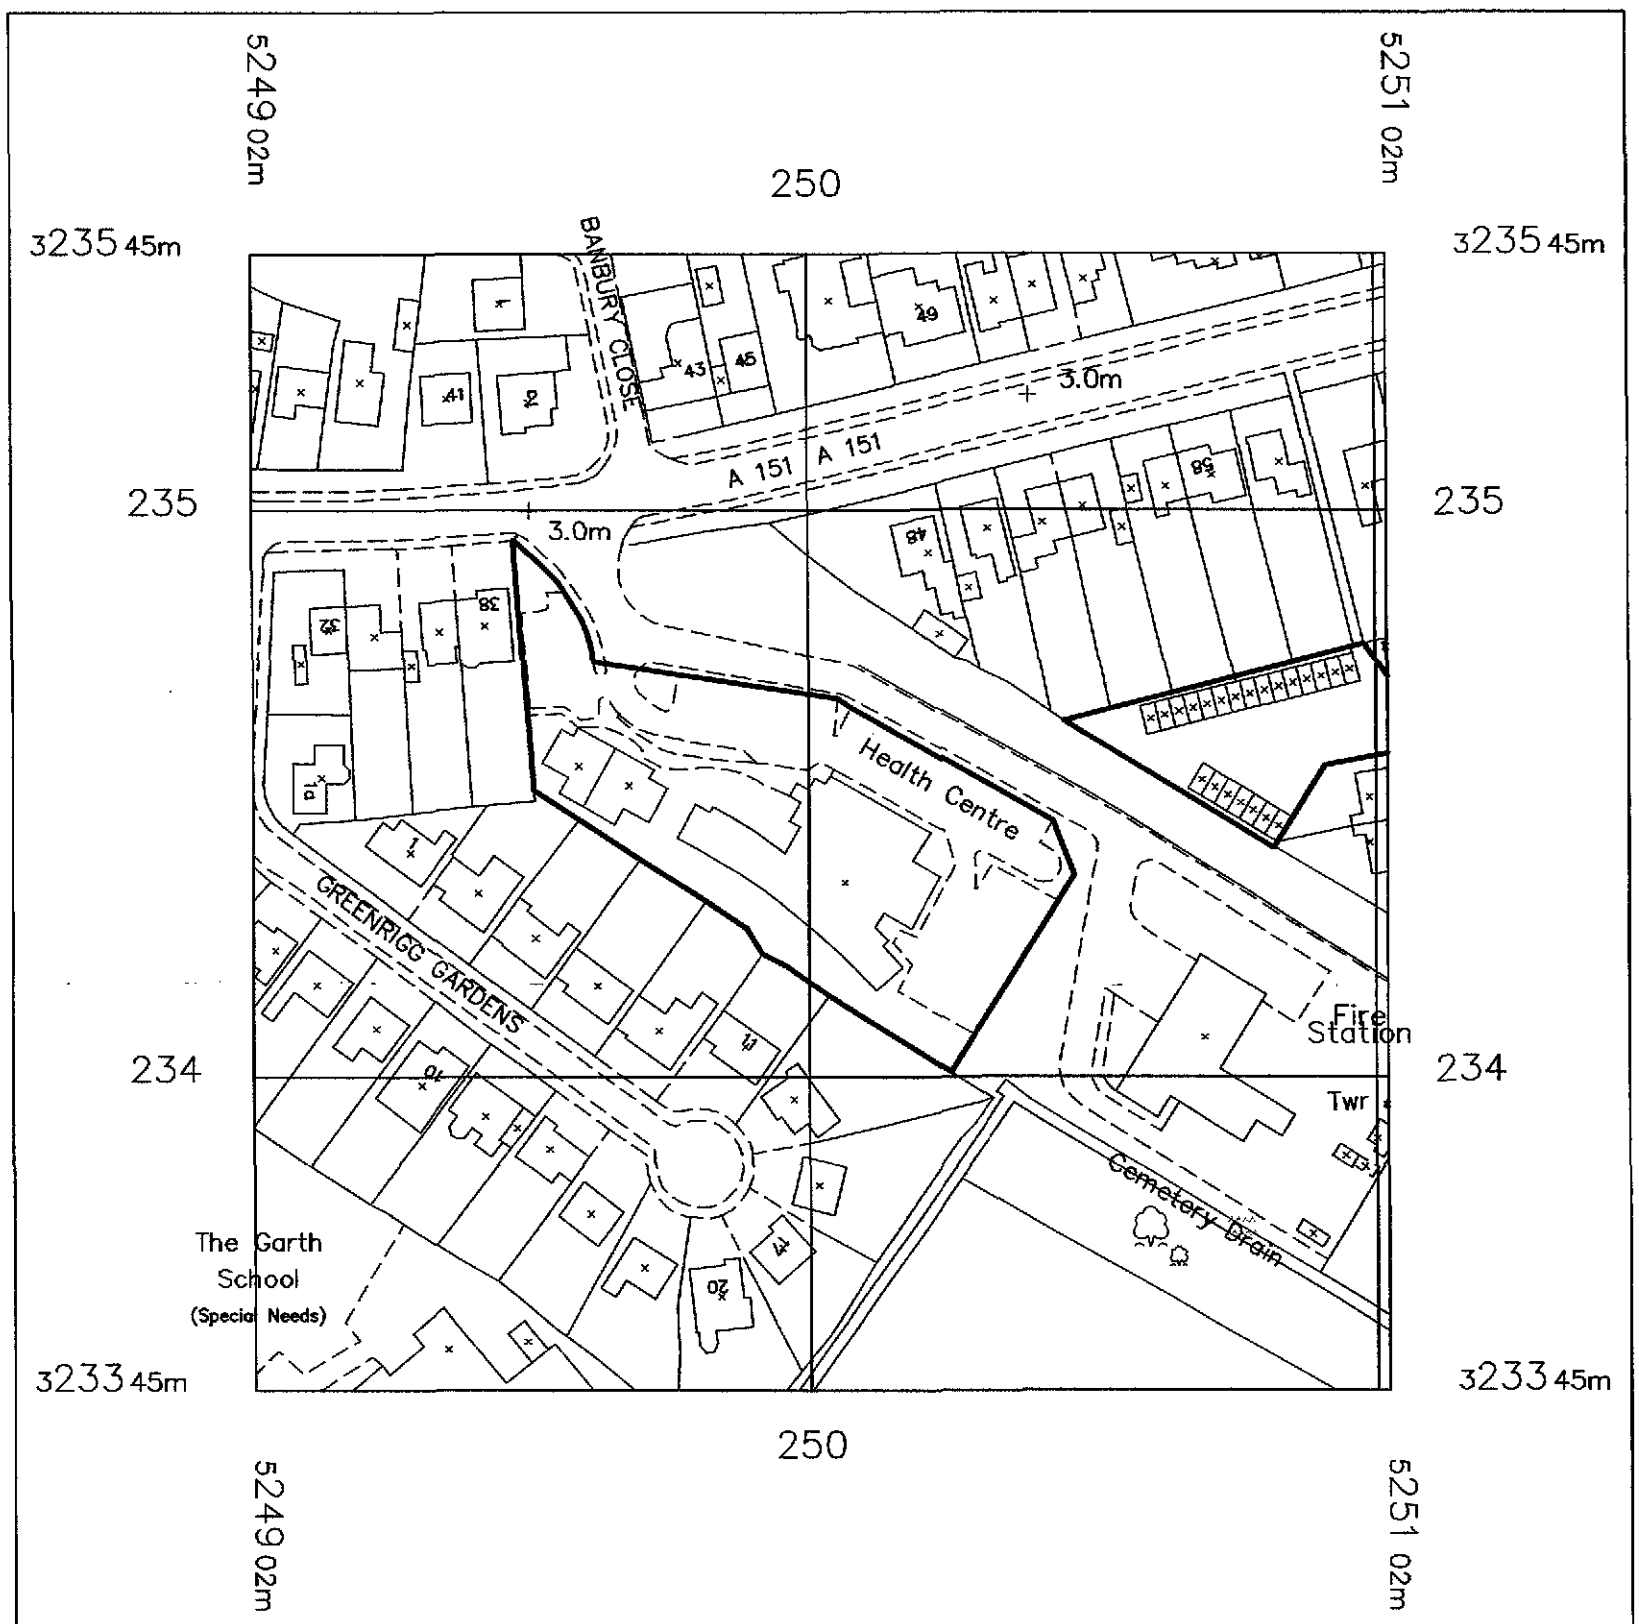



SHDC
Planning & Development
17 NOV 2009
Ref: 0900-09

© Crown Copyright 2009
Reproduction in whole or in part is prohibited
without the prior permission of Ordnance Survey.

LOCATION PLAN
MEDICAL CENTRE
1048 - 08

Ordnance Survey[®]


OS Sitemap[®]

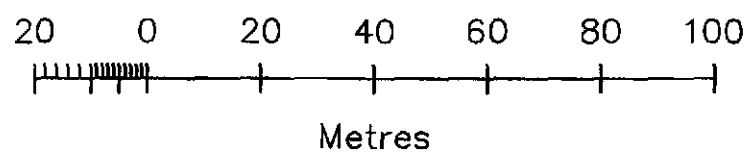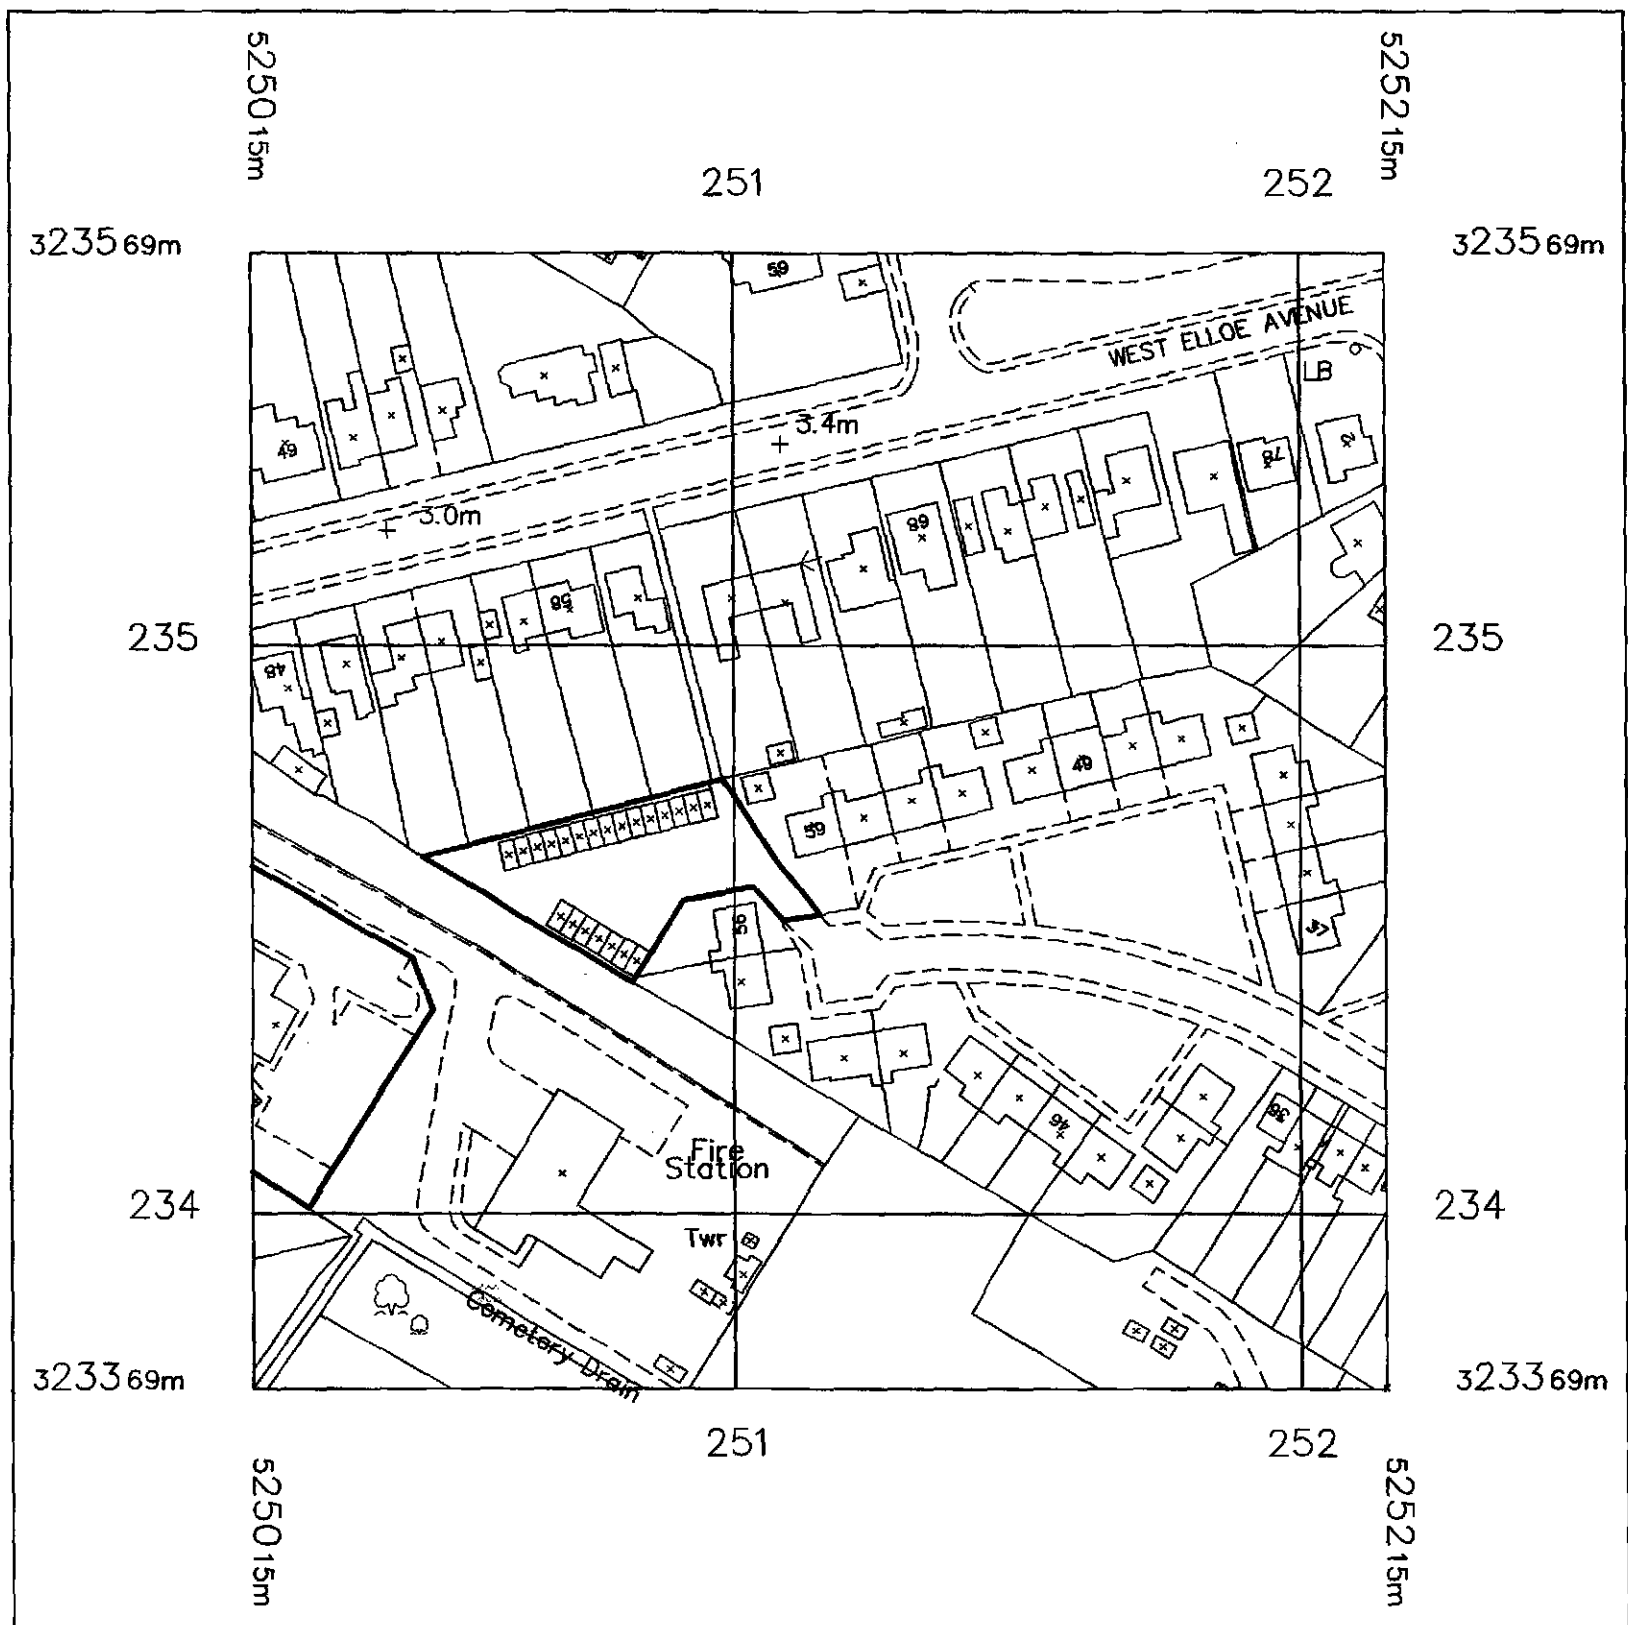

SHDC
Planning & Development
17 NOV 2009
Ref: 0900-09

© Crown Copyright 2009
Reproduction in whole or in part is prohibited
without the prior permission of Ordnance Survey.

LOCATION PLAN
PARKING AREA
1048 - 09

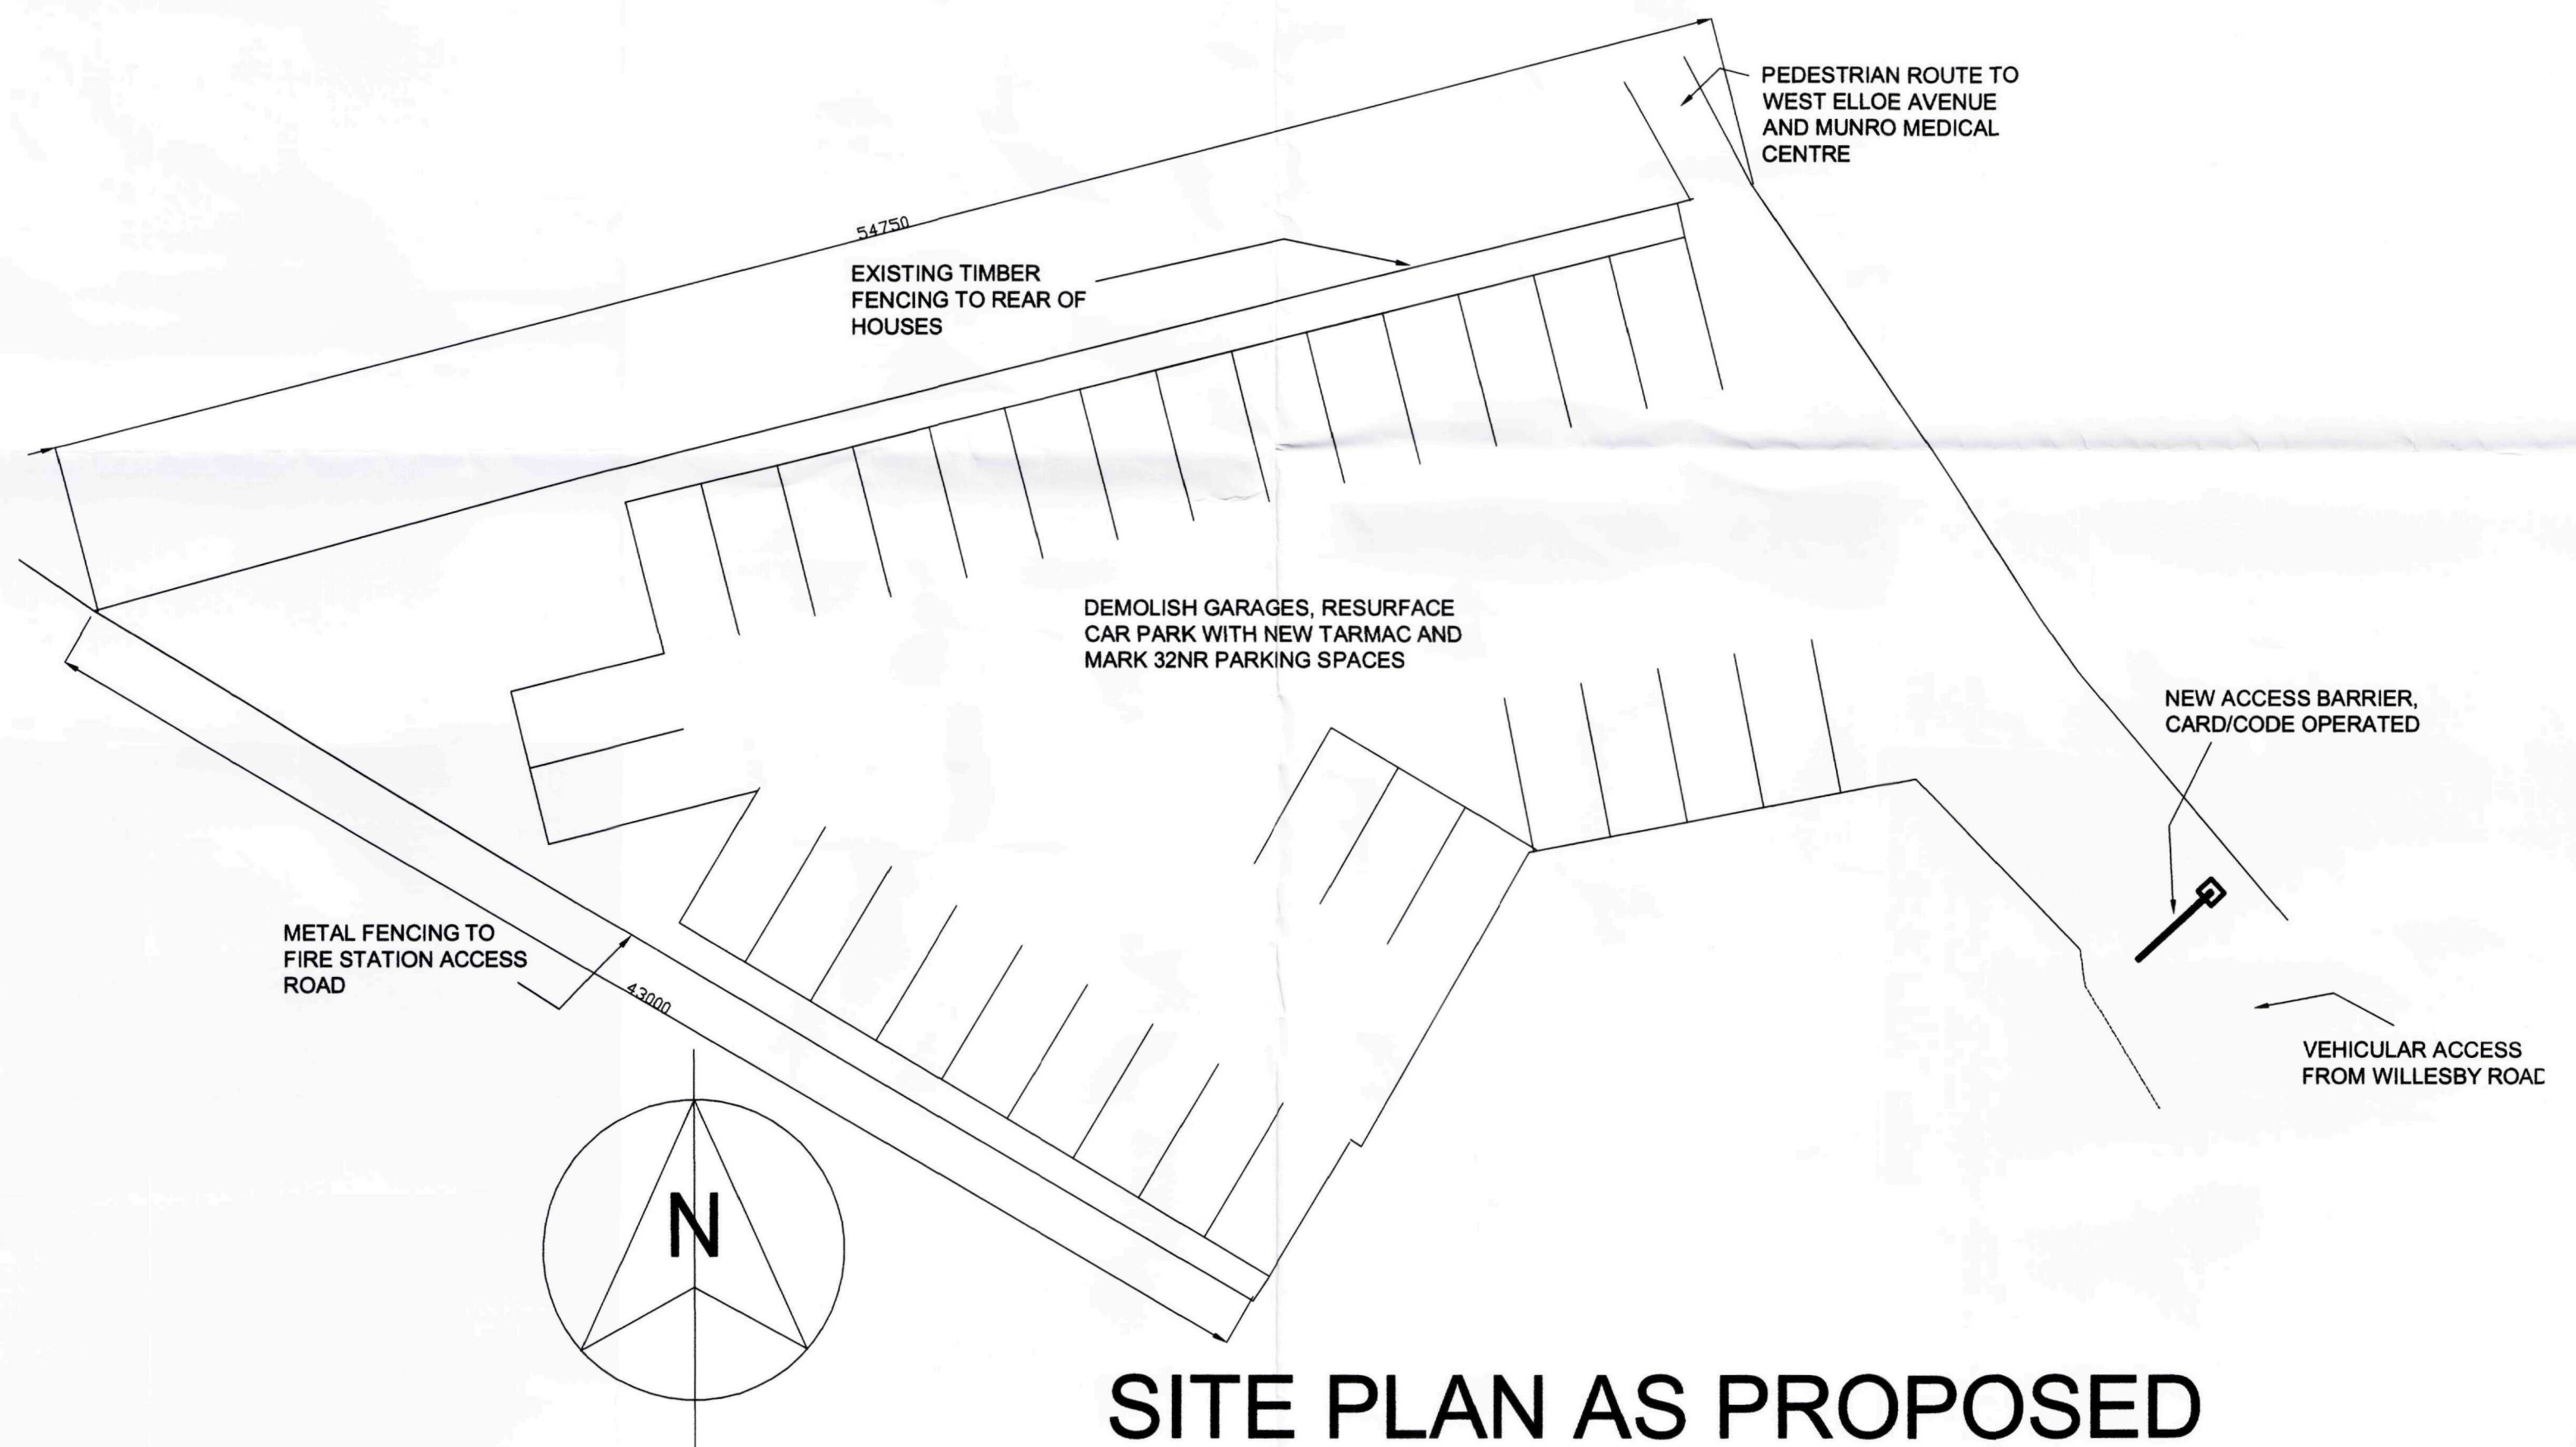

SITE PLAN AS PROPOSED CAR PARK ACCESSED FROM WILLESBY ROAD

1048-10

Scale - 1:200



FIRST FLOOR PLAN




GROUND FLOOR PLAN

Contractors must verify all dimensions on the site before commencing any work or making any shop drawings. No dimensions to be scaled from this drawing. All materials specified on this drawing are to be used strictly in accordance with the manufacturer's recommendations and current codes of practice. This drawing and any design thereon is the copyright of John H Canner Associates and must not be copied or reproduced without their written permission.


client:		
MUNRO MEDICAL CENTRE		
project:		
EXTENSION TO MEDICAL CENTRE WEST ELLOE AVENUE SPALDING, LINCOLNSHIRE		
drawing:		
Plan as existing		
drawn:	checked:	date:
JHC	JHC	March 2008
drawing number:	scale:	
1048 - 03	1:100 @A1	

SHDC
Planning & Development
17 NOV 2009
Ref: 0900-09

John h canner associates
CHARTERED BUILDING SURVEYOR
DESIGN CONSULTANT
10 Hall Close Heckington
Sleaford Lincolnshire
NG34 9SF
Tel & Fax: 01529 469397
E-mail: Jhcanner@aol.com

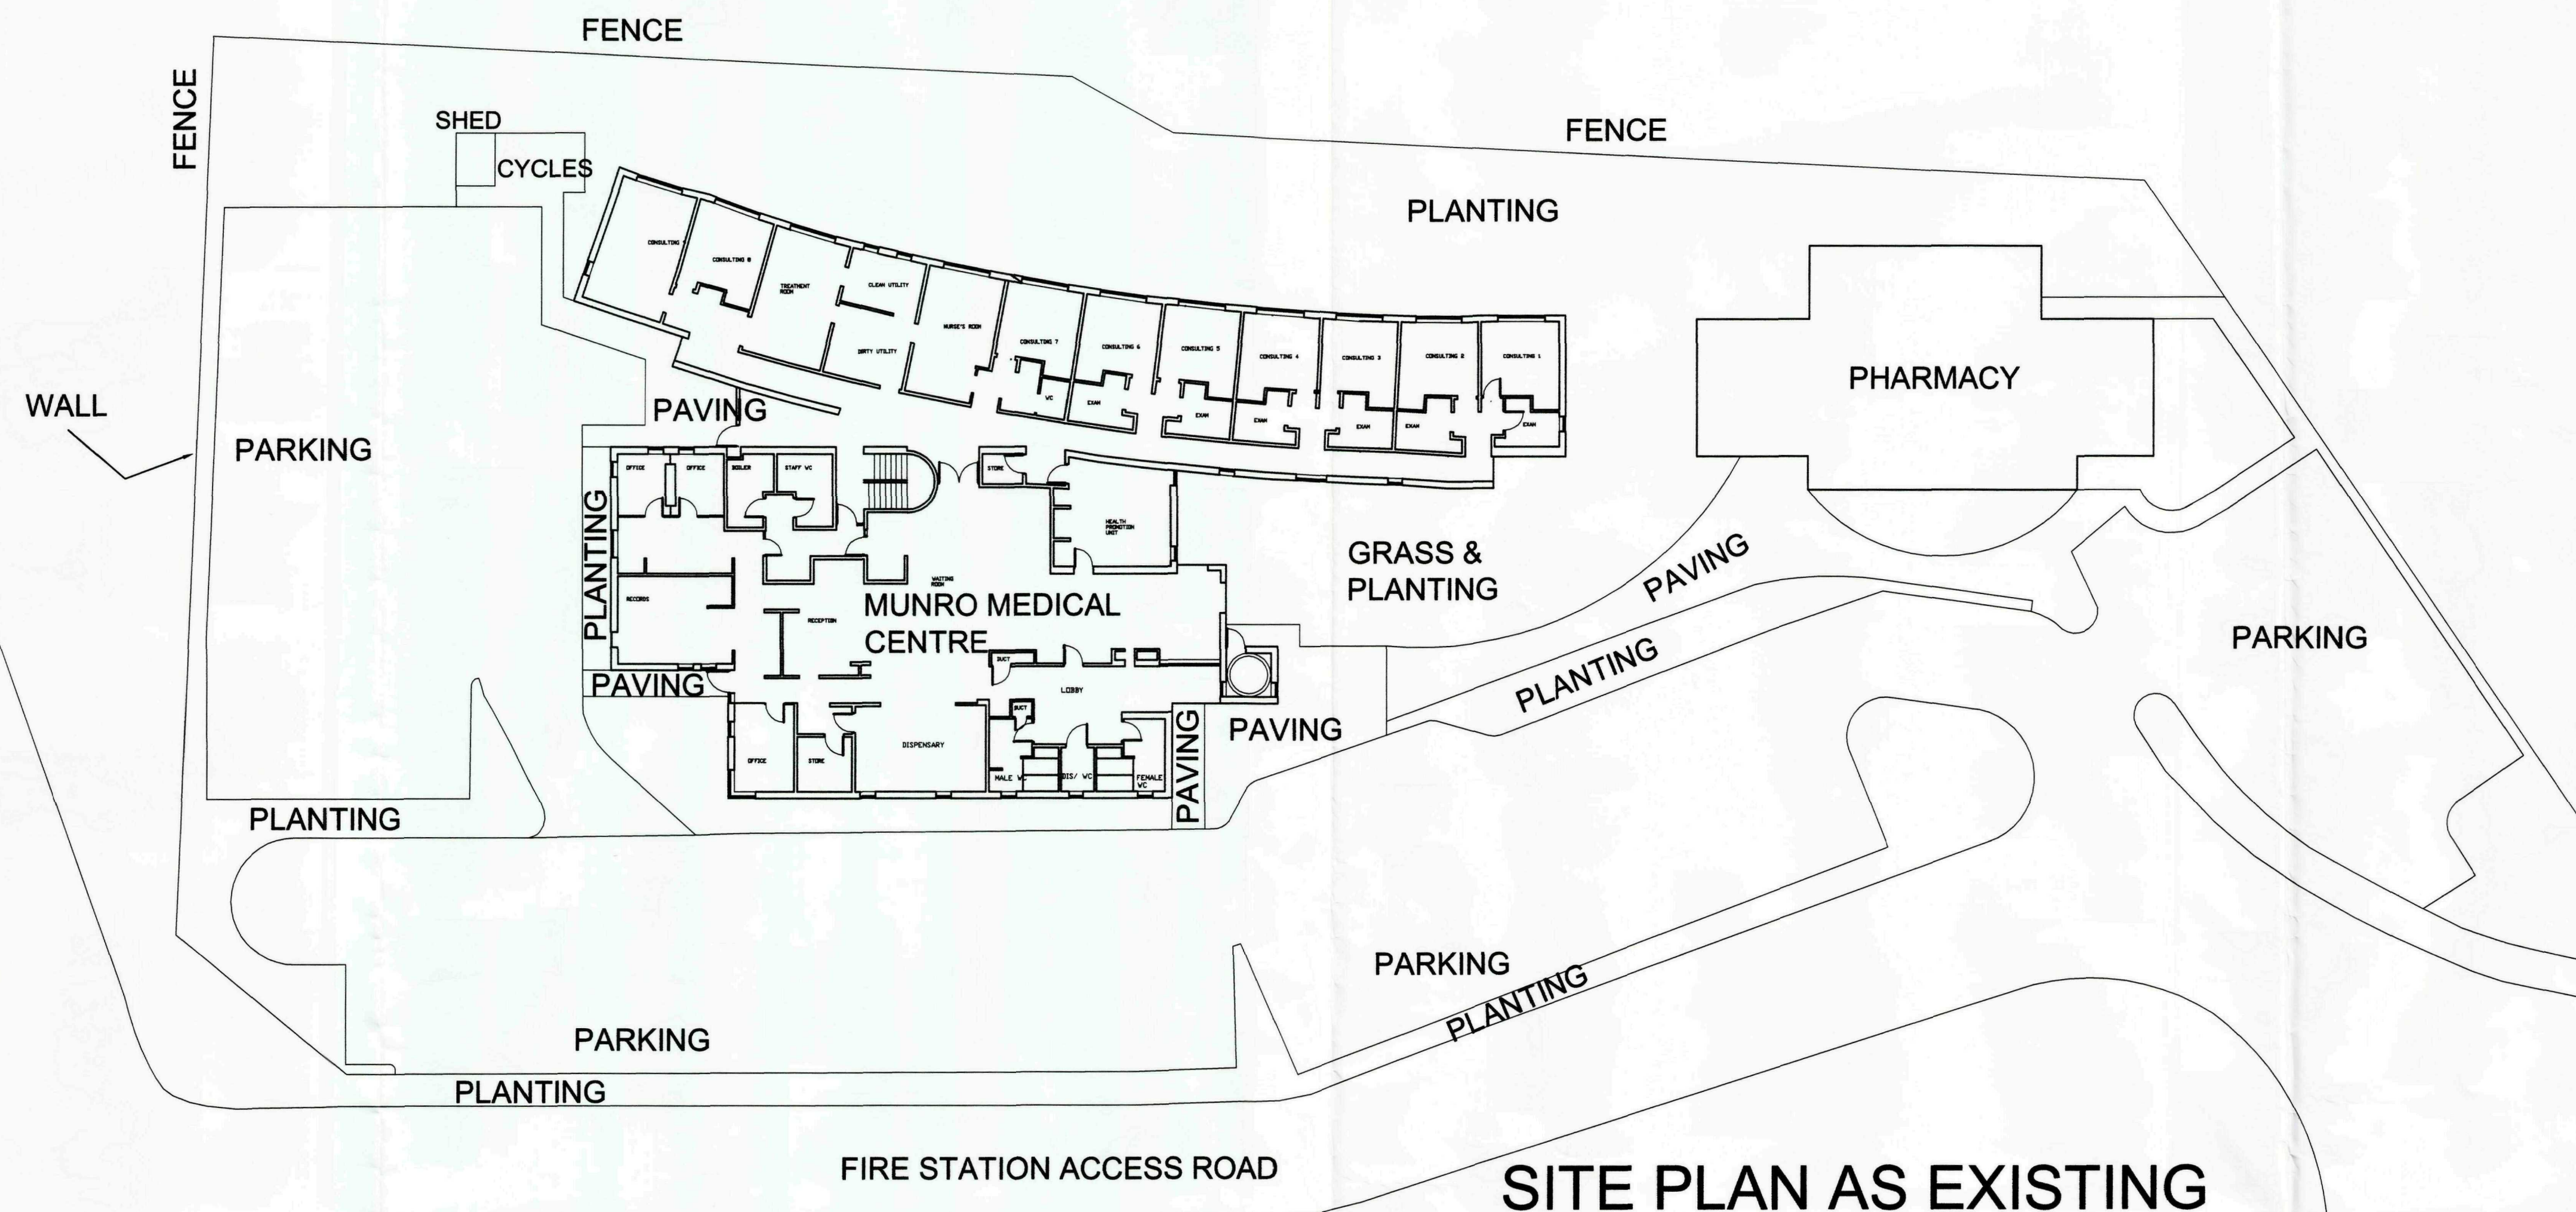

SITE PLAN AS EXISTING

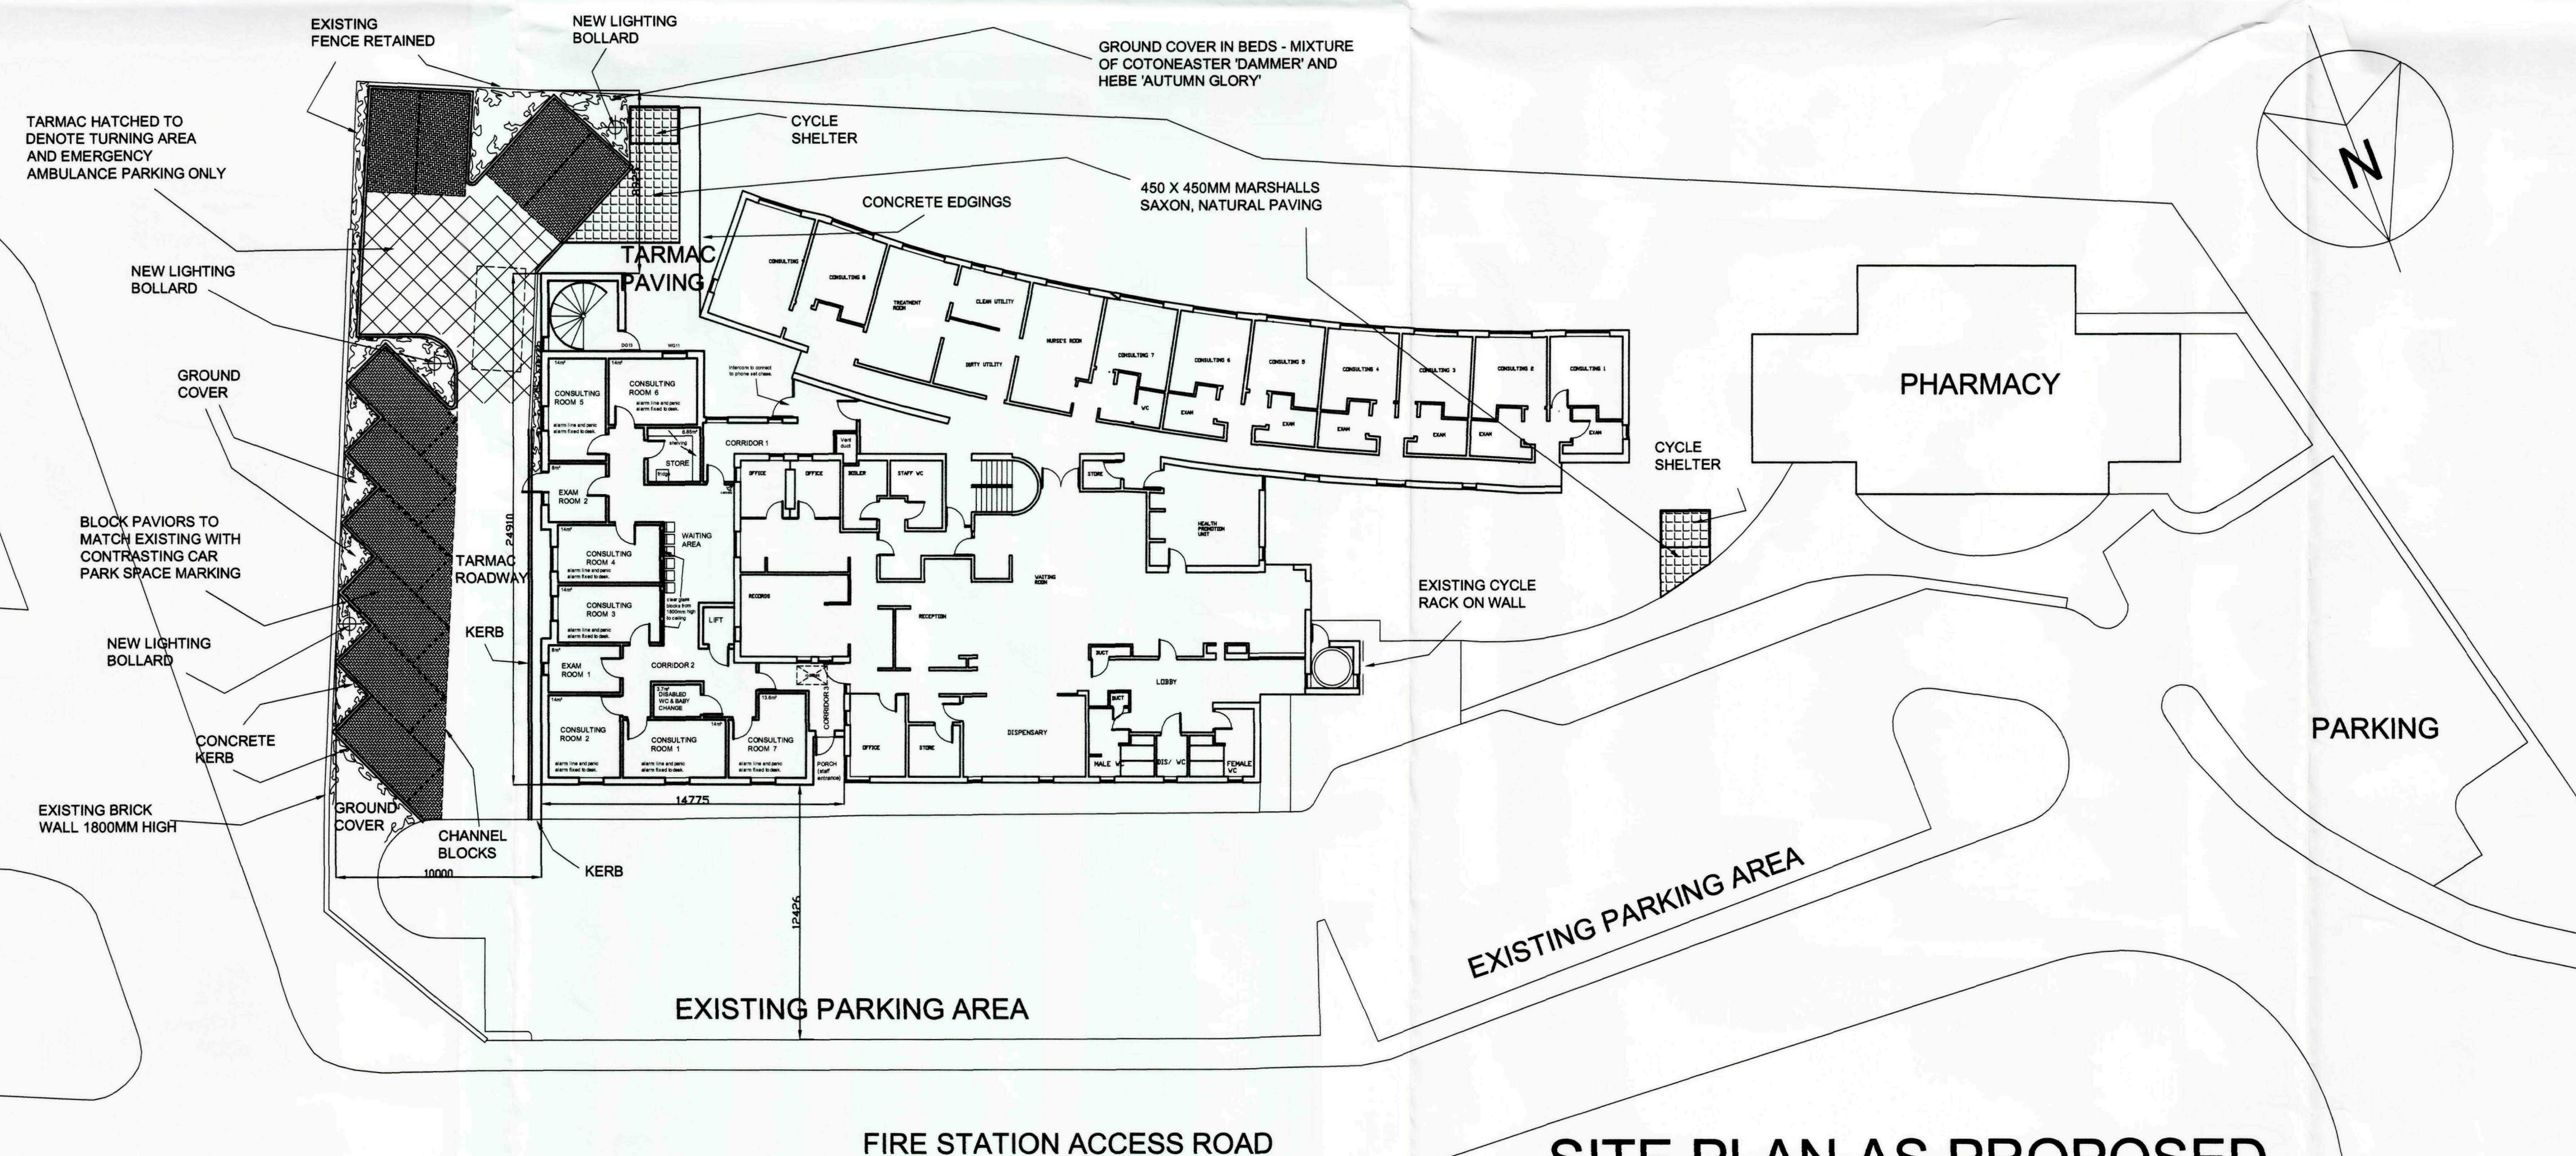

SITE PLAN AS PROPOSED

SHDC
Planning & Development
17 NOV 2009
Ref: 0900-09

See separate drawing for Inspection Chamber covers and levels.

Contractors must verify all dimensions on the site before commencing any work or making any shop drawings. No dimensions to be scaled from this drawing. All materials specified on this drawing are to be used strictly in accordance with the manufacturers' recommendations and current codes of practice. This drawing and any design thereon is the copyright of John H Canner Associates and must not be copied or reproduced without their written permission.

Client:
MUNRO MEDICAL CENTRE


Project:
**EXTENSION TO MEDICAL CENTRE
WEST ELLOE AVENUE
SPALDING, LINCOLNSHIRE**

Drawing:
**SITE LAYOUT EXISTING
AND PROPOSED**


drawn: JHC	checked: JHC	date: Nov 2009
drawing number: 1048 - 07		scale: 1:200 @A1

John h canner associates
CHARTERED BUILDING SURVEYOR
DESIGN CONSULTANT


10 Hall Close
Sleaford
Heckington
Lincolnshire
NG34 9SF
Tel & Fax: 01529 469397
E-mail: jhcanner@aol.com

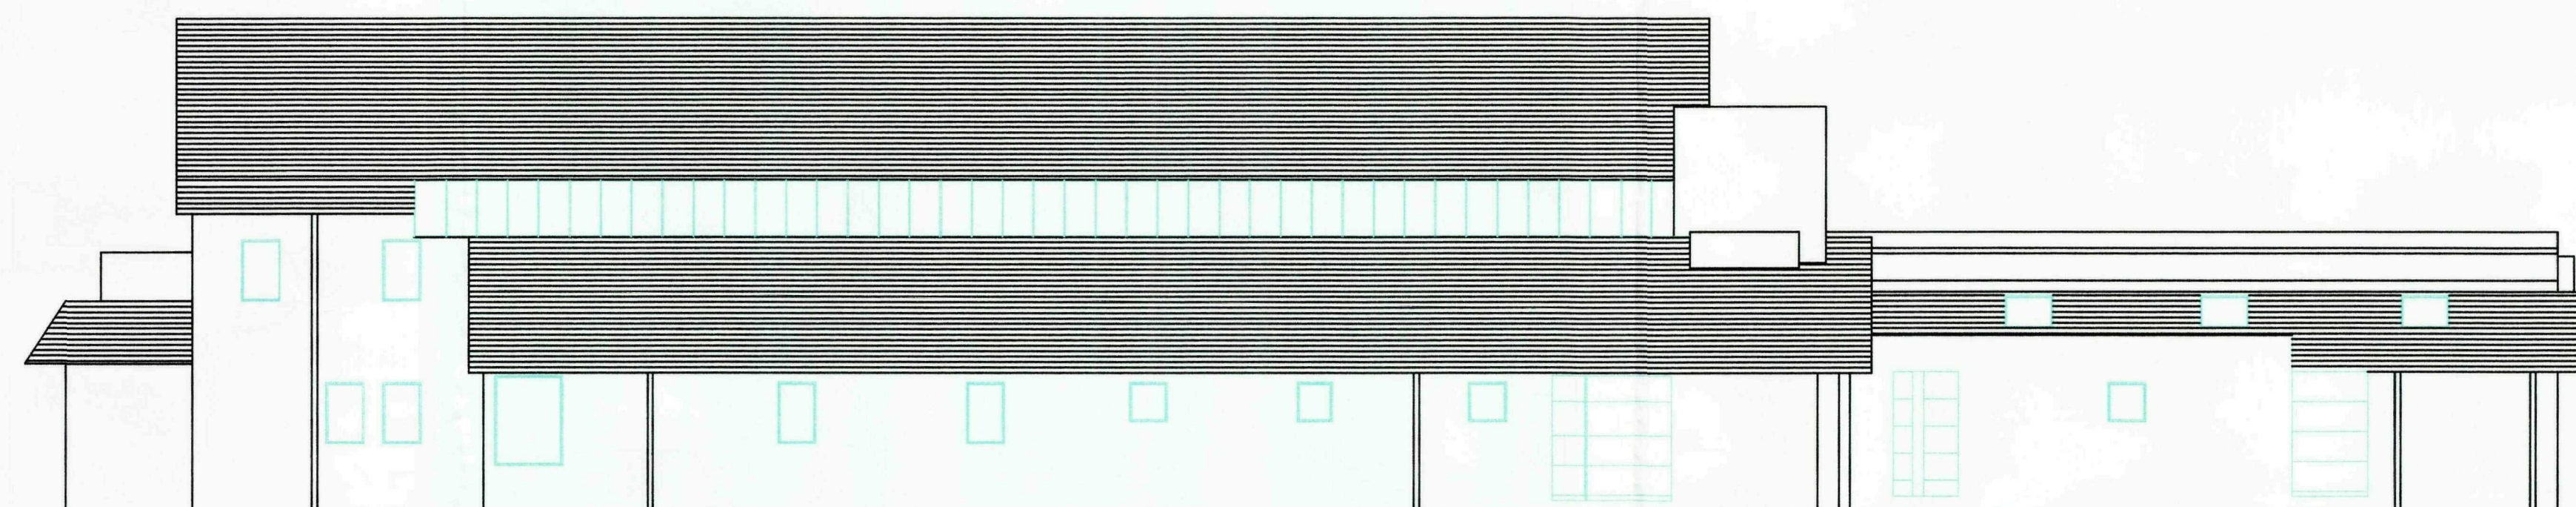


NORTH EAST ELEVATION

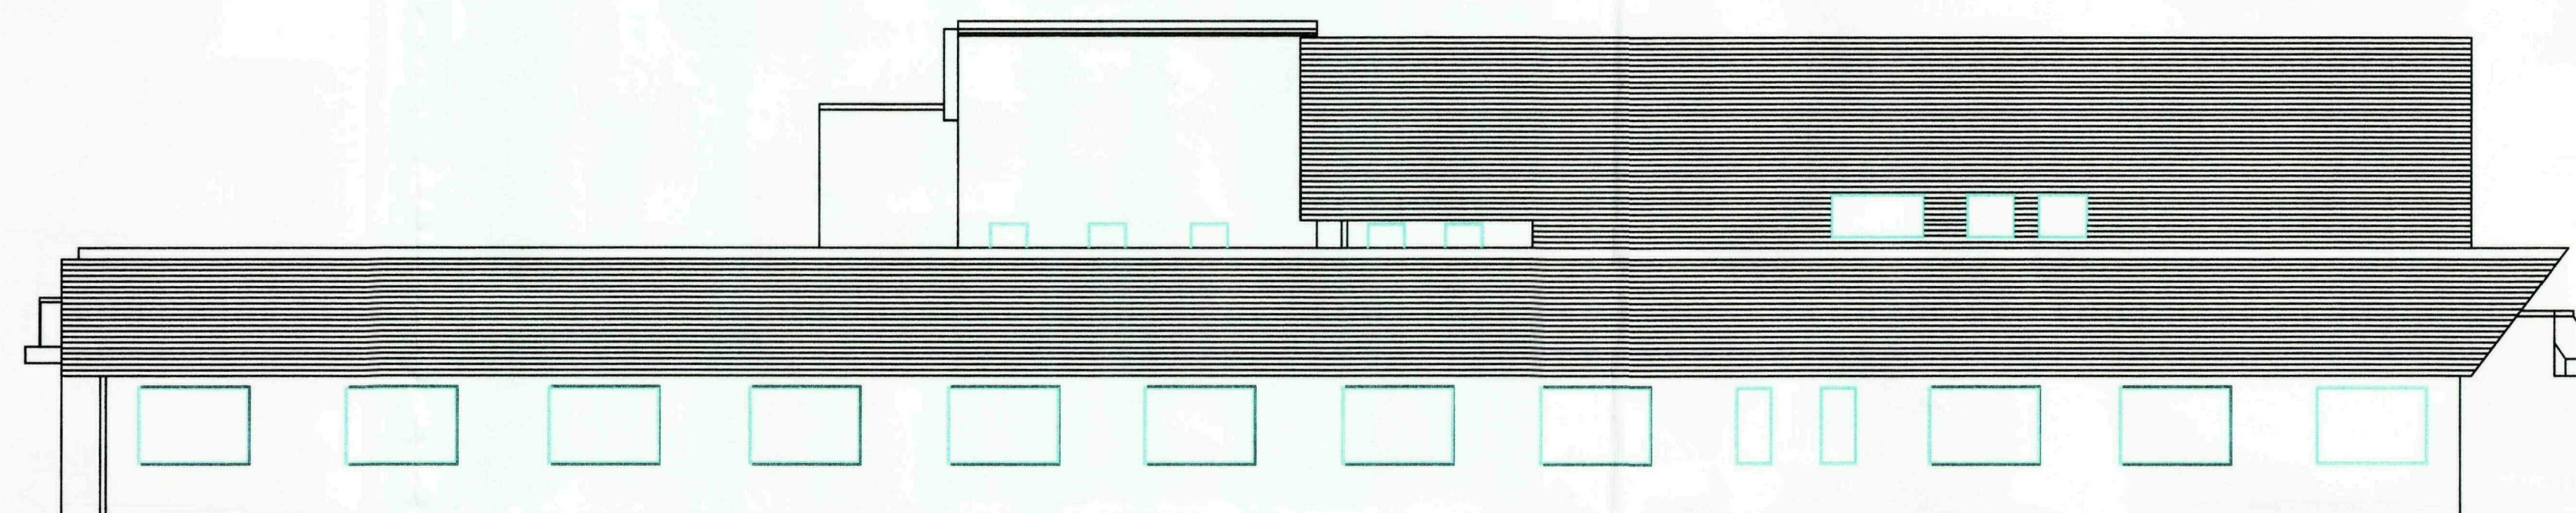

SOUTH WEST ELEVATION

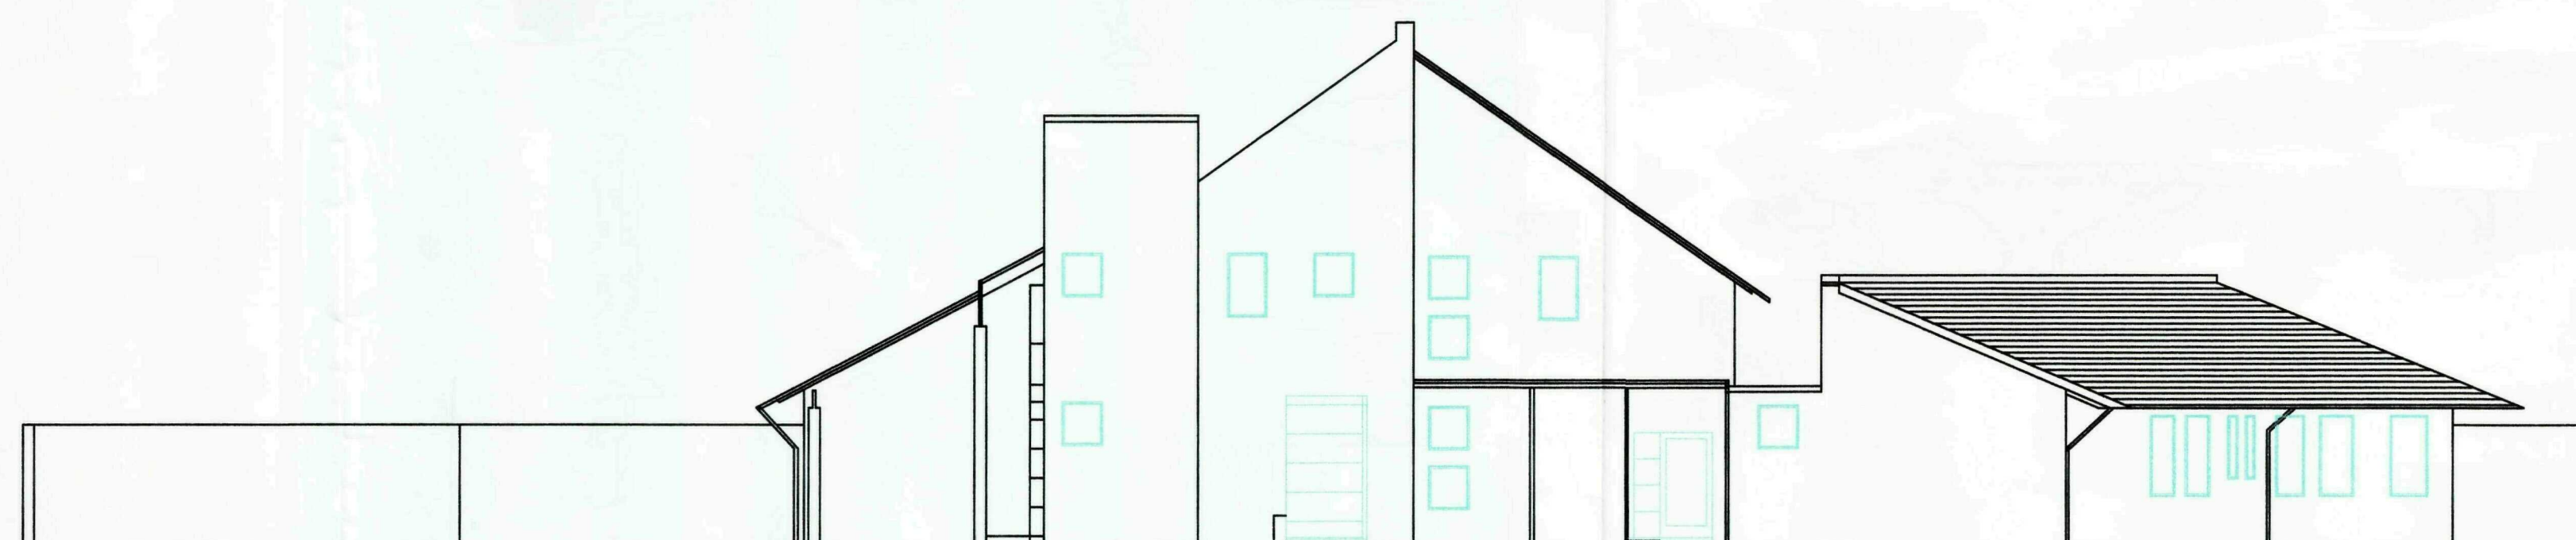

NORTH WEST ELEVATION

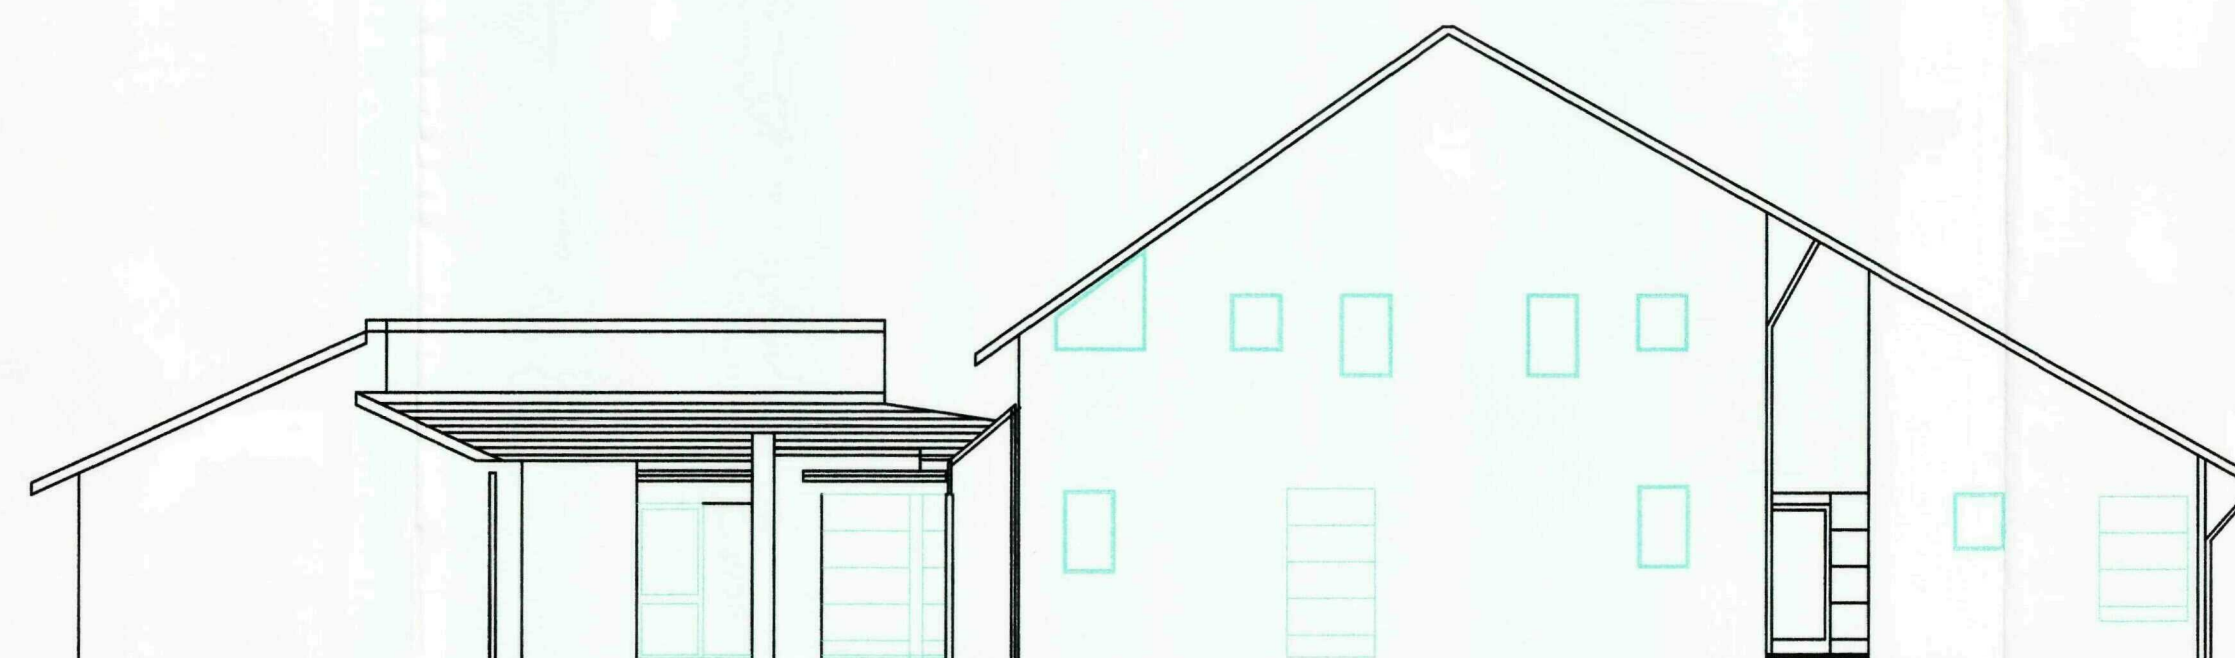

SOUTH EAST ELEVATION

SHDC
Planning & Development
17 NOV 2009
Ref: 0900-09

Contractors must verify all dimensions on the site before commencing any work or making any shop drawings. No dimensions to be scaled from this drawing. All materials specified on this drawing are to be used strictly in accordance with the manufacturers recommendations and current codes of practice. This drawing and any design thereon is the copyright of John H Canner Associates and must not be copied or reproduced without their written permission.


client:
MUNRO MEDICAL CENTRE

project:
**EXTENSION TO MEDICAL CENTRE
WEST ELLOE AVENUE
SPALDING, LINCOLNSHIRE**

drawing:
elevations as existing

drawn: JHC	checked: JHC	date: March 2008
drawing number: 1048 - 04		scale: 1:100 @A1


john h canner associates
CHARTERED BUILDING SURVEYOR
DESIGN CONSULTANT
10 Hall Close Heckington
Sleaford Lincolnshire
NG34 9SF
Tel & Fax: 01529 469397
E-mail: jhcanner@aol.com

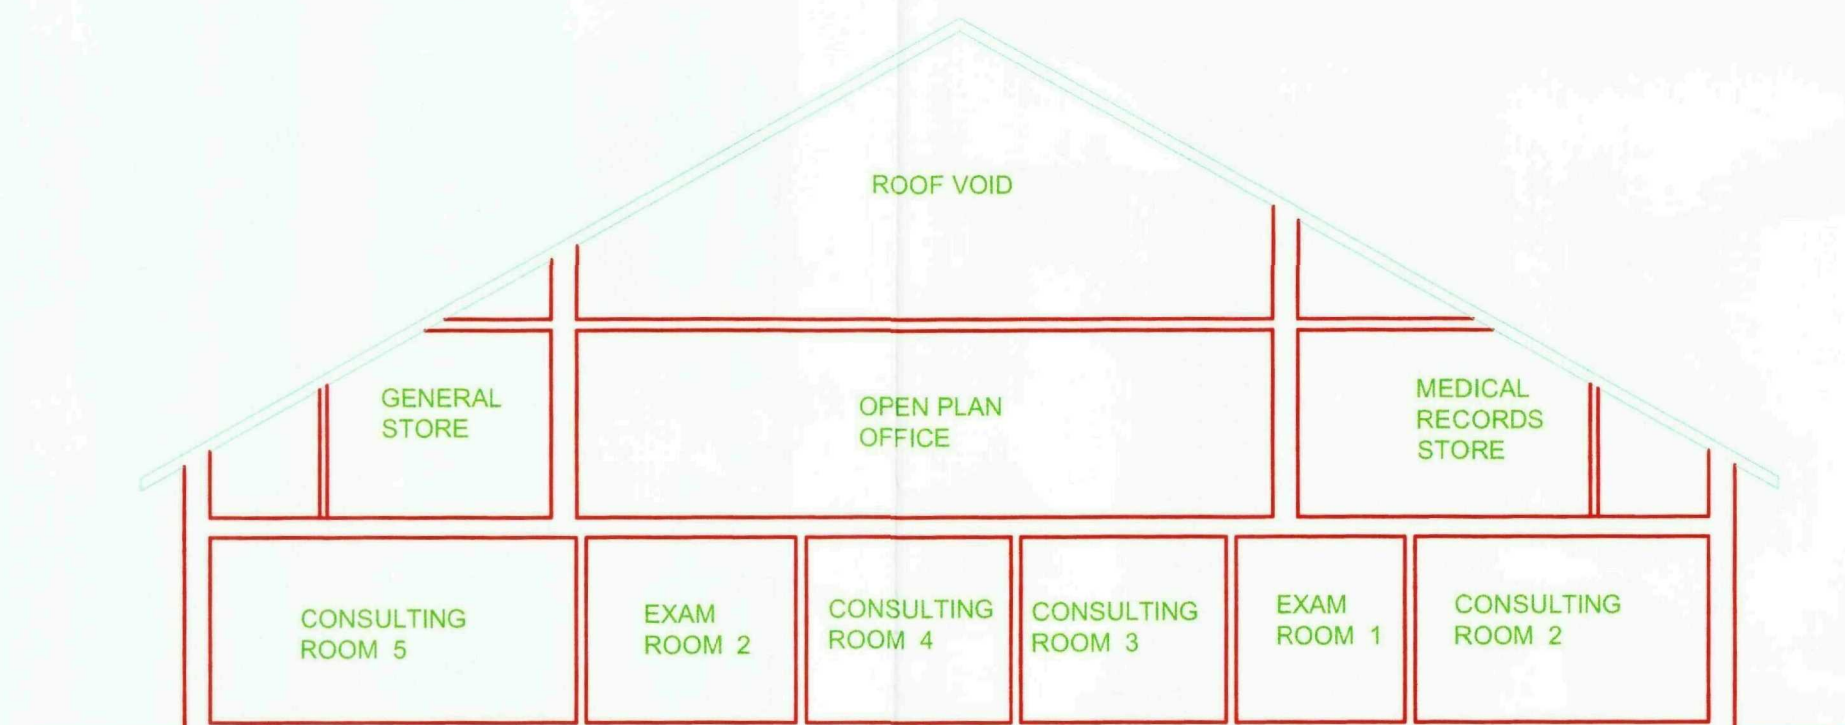

SECTION THROUGH EXTENSION Scheme 1A



GROUND FLOOR PLAN

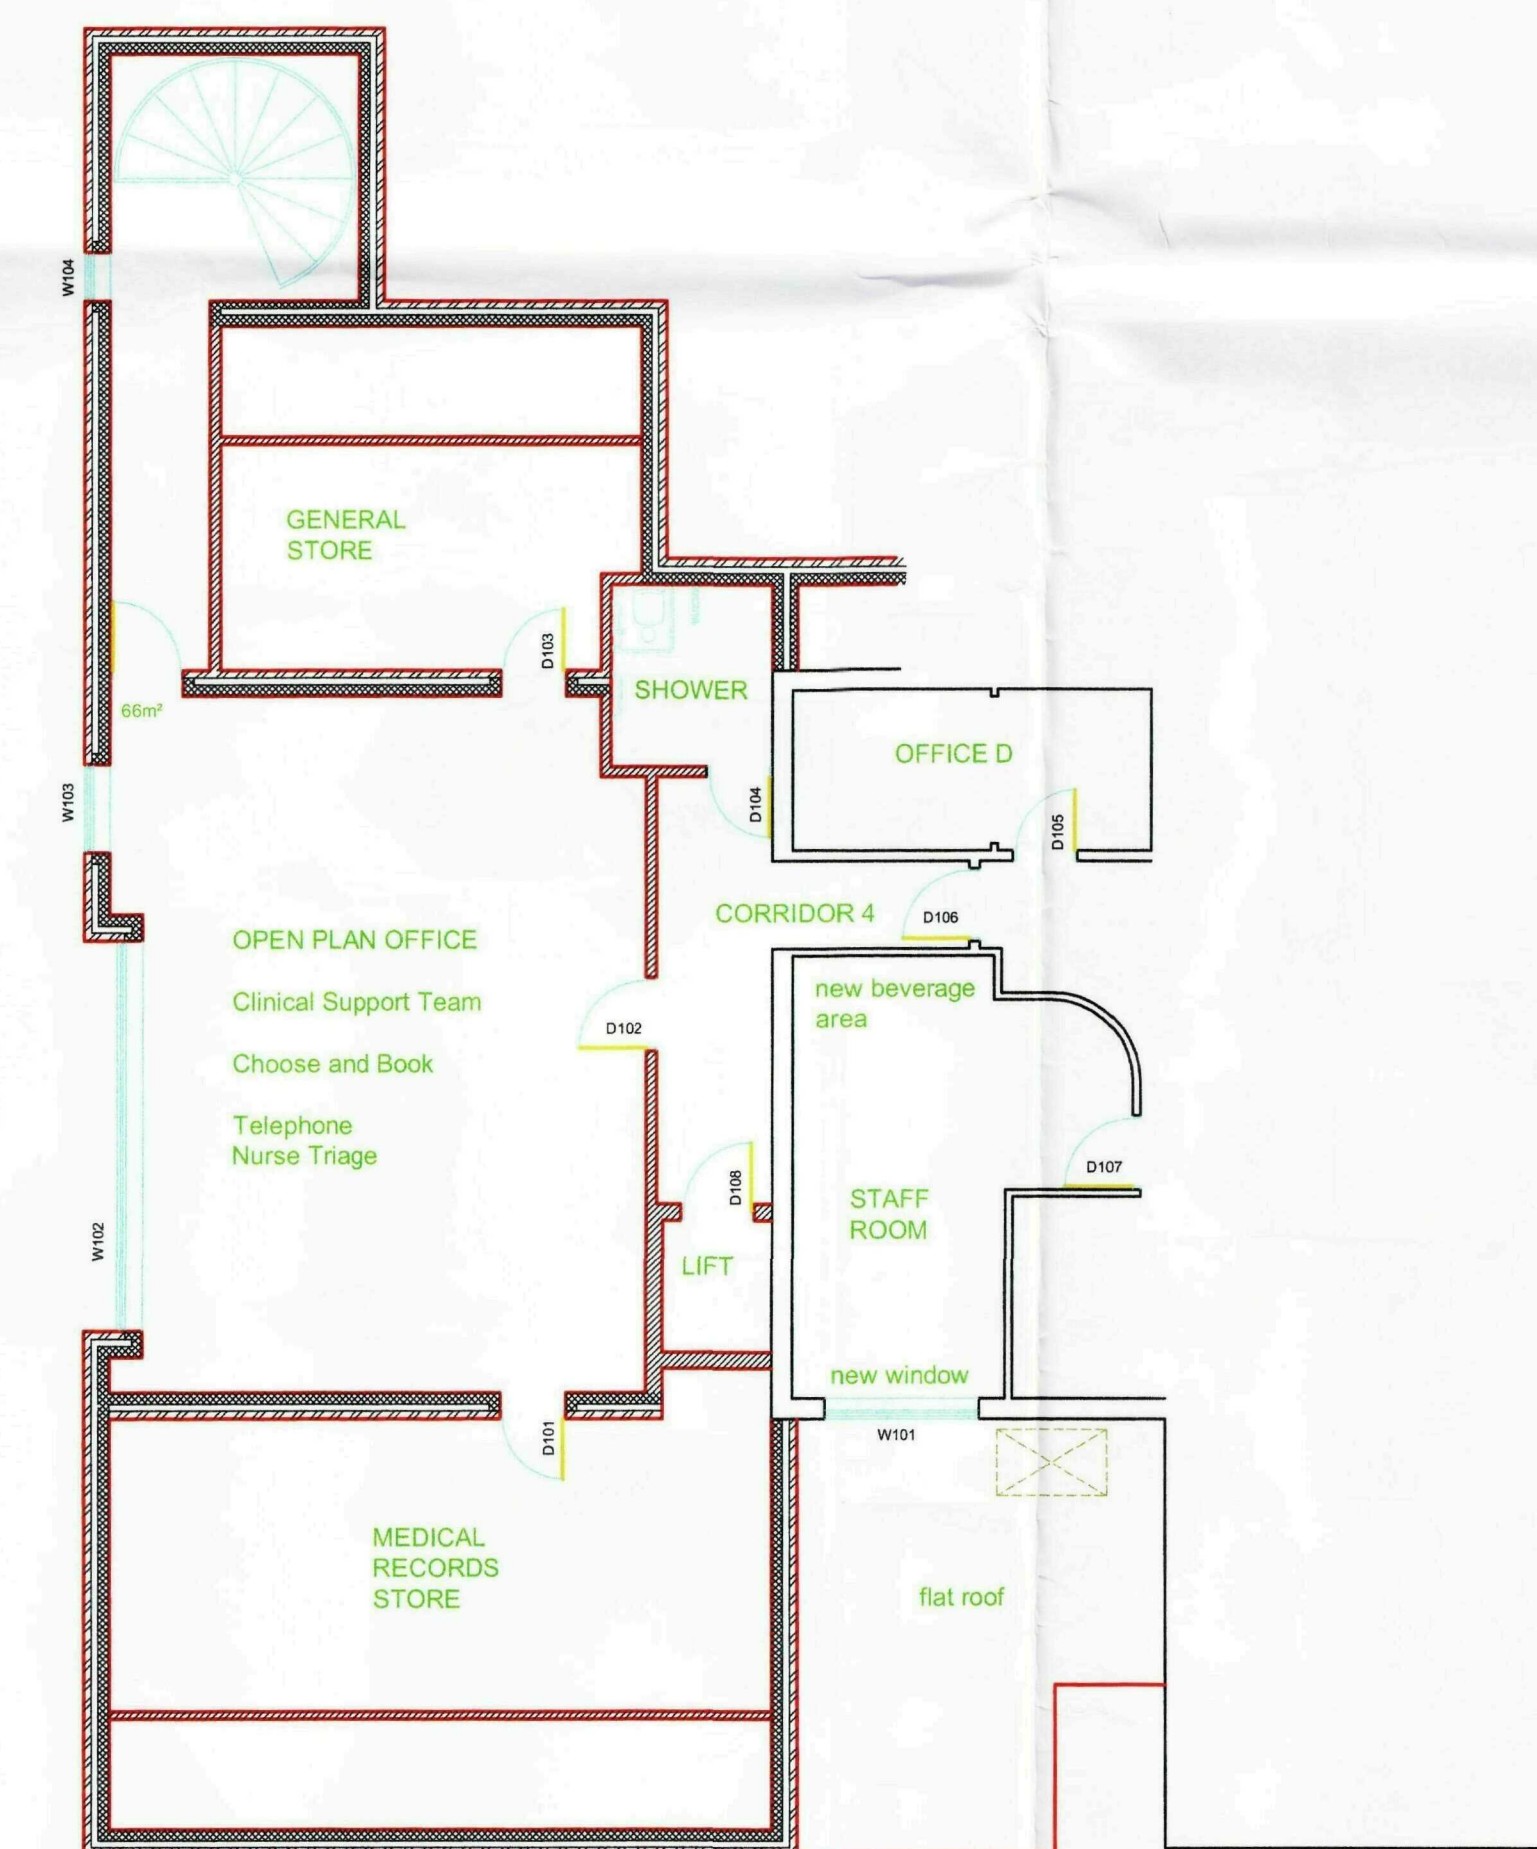

FIRST FLOOR PLAN

SHDC
Planning & Development
17 NOV 2009
Ref: 0900-09

Contractors must verify all dimensions on the site before commencing any work or making any shop drawings. No dimensions to be scaled from this drawing. All materials specified on this drawing are to be used strictly in accordance with the manufacturers recommendations and current codes of practice. This drawing and any design thereon is the copyright of John H Canner Associates and must not be copied or reproduced without their written permission.

client:
MUNRO MEDICAL CENTRE

project:
EXTENSION TO MEDICAL CENTRE
WEST ELLOE AVENUE
SPALDING, LINCOLNSHIRE

drawing:
PLANS AS PROPOSED

drawn: JHC	checked: JHC	date: March 2008
drawing number: 1048 - 06A	scale: 1:100 @A1	

John h canner associates
CHARTERED BUILDING SURVEYOR
DESIGN CONSULTANT


10 Hall Close
Sleaford

Heckington
Lincolnshire


NG34 9SF
Tel & Fax: 01529 469397
E-mail: Jhcanner@aol.com



EAST ELEVATION

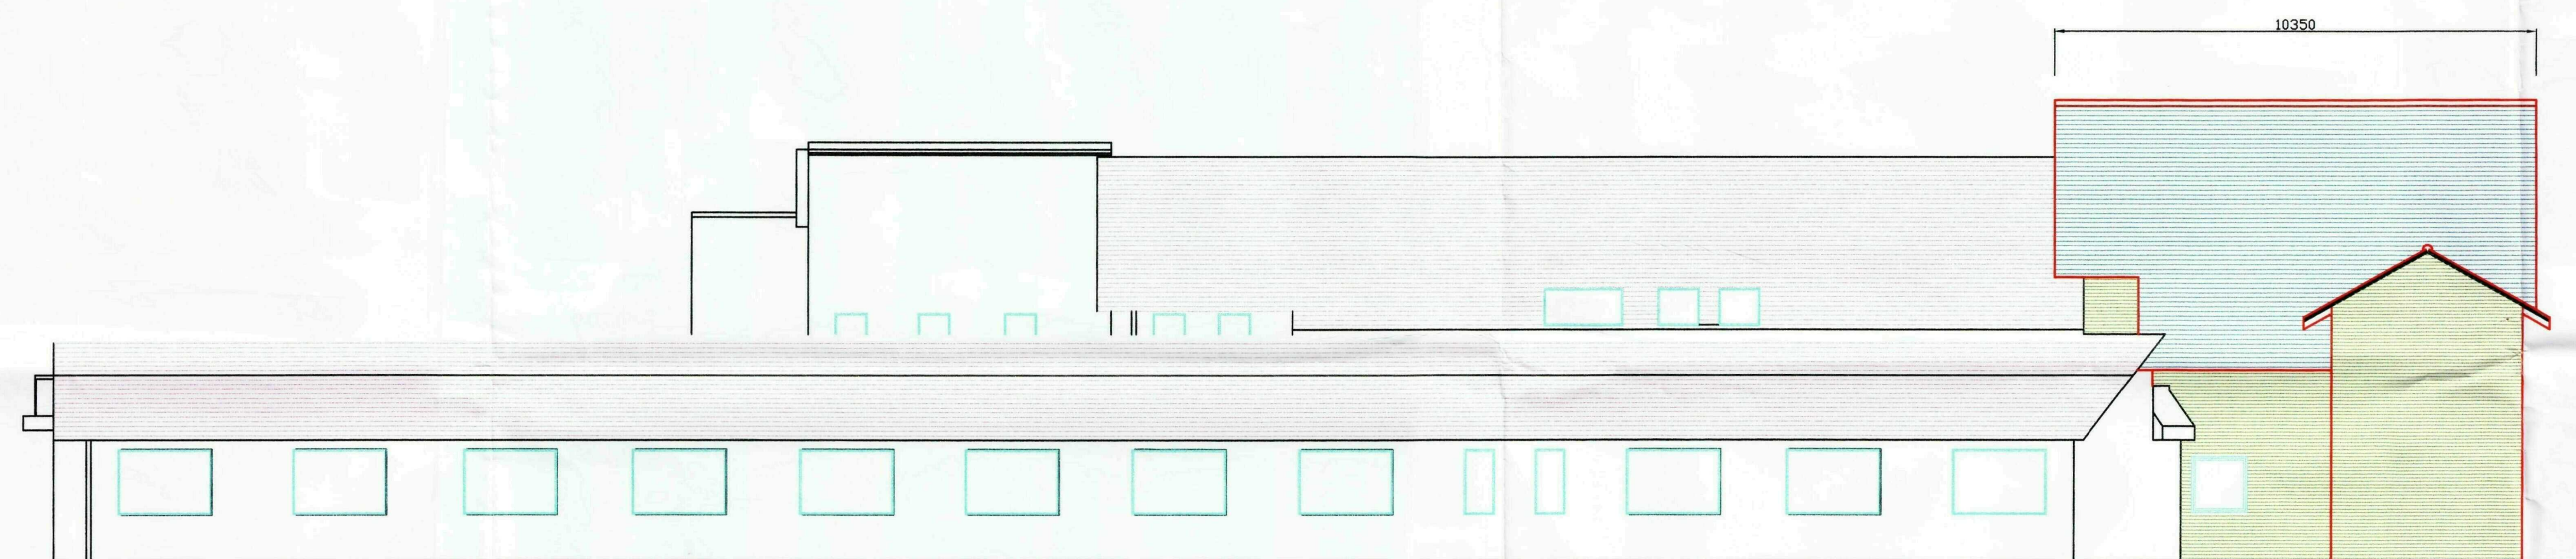

SOUTH ELEVATION

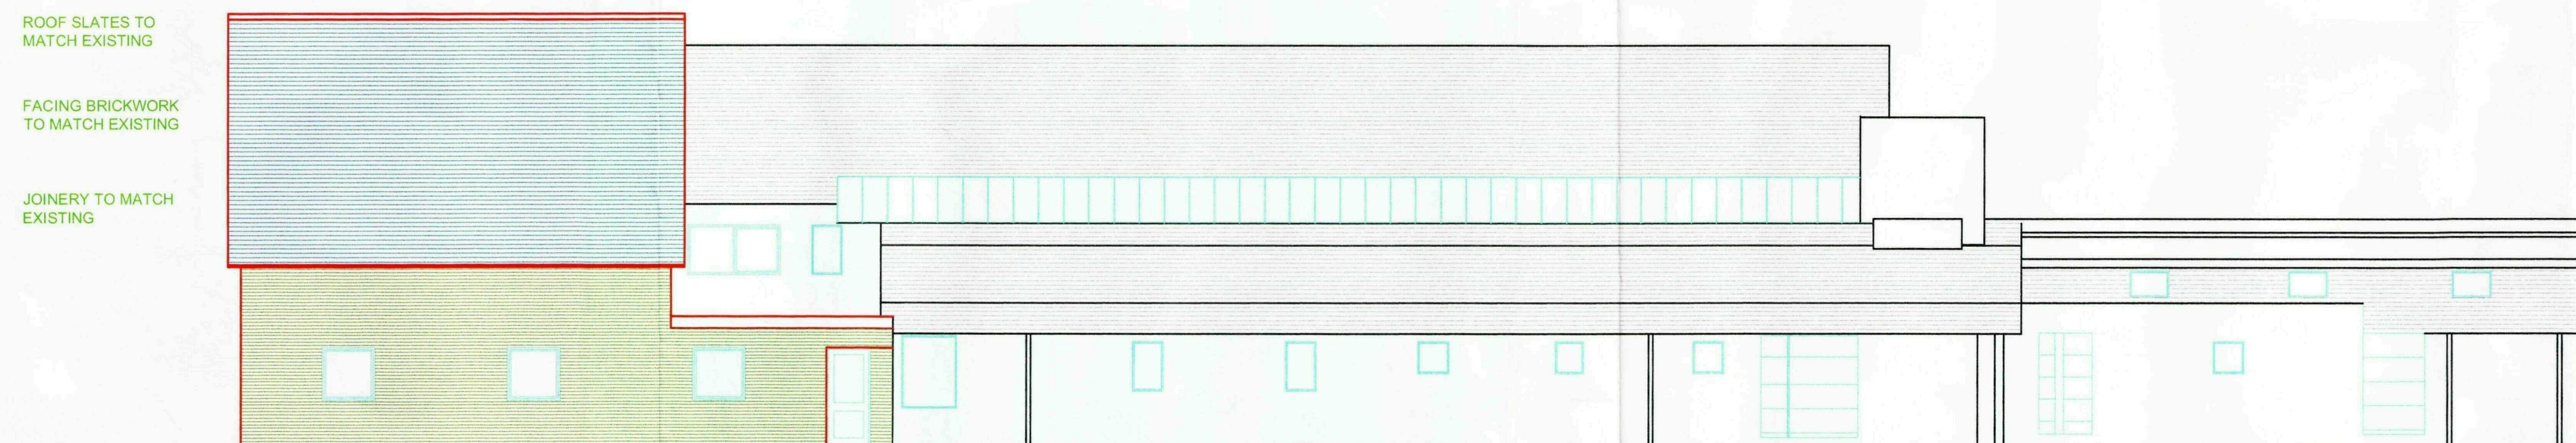

NORTH ELEVATION

SHDC
Planning & Development
17 NOV 2009
Ref: 0900-09

Contractors must verify all dimensions on the site before commencing any work or making any shop drawings. No dimensions to be scaled from this drawing. All materials specified on this drawing are to be used strictly in accordance with the manufacturer's recommendations and current codes of practice. This drawing and any design thereon is the copyright of John H Canner Associates and must not be copied or reproduced without their written permission.

client:
MUNRO MEDICAL CENTRE


project:
EXTENSION TO MEDICAL CENTRE
WEST ELLOE AVENUE
SPALDING, LINCOLNSHIRE

drawing:
ELEVATIONS AS PROPOSED

drawn: JHC	checked: JHC	date: March 2008
drawing number: 1048 - 05A	scale: 1:100 @A1	

John h canner associates
CHARTERED BUILDING SURVEYOR
DESIGN CONSULTANT
10 Hall Close Sleaford Heckington Lincolnshire
NG34 9SF
Tel & Fax: 01529 469397
E-mail: jhcanner@aol.com

First Floor Plan

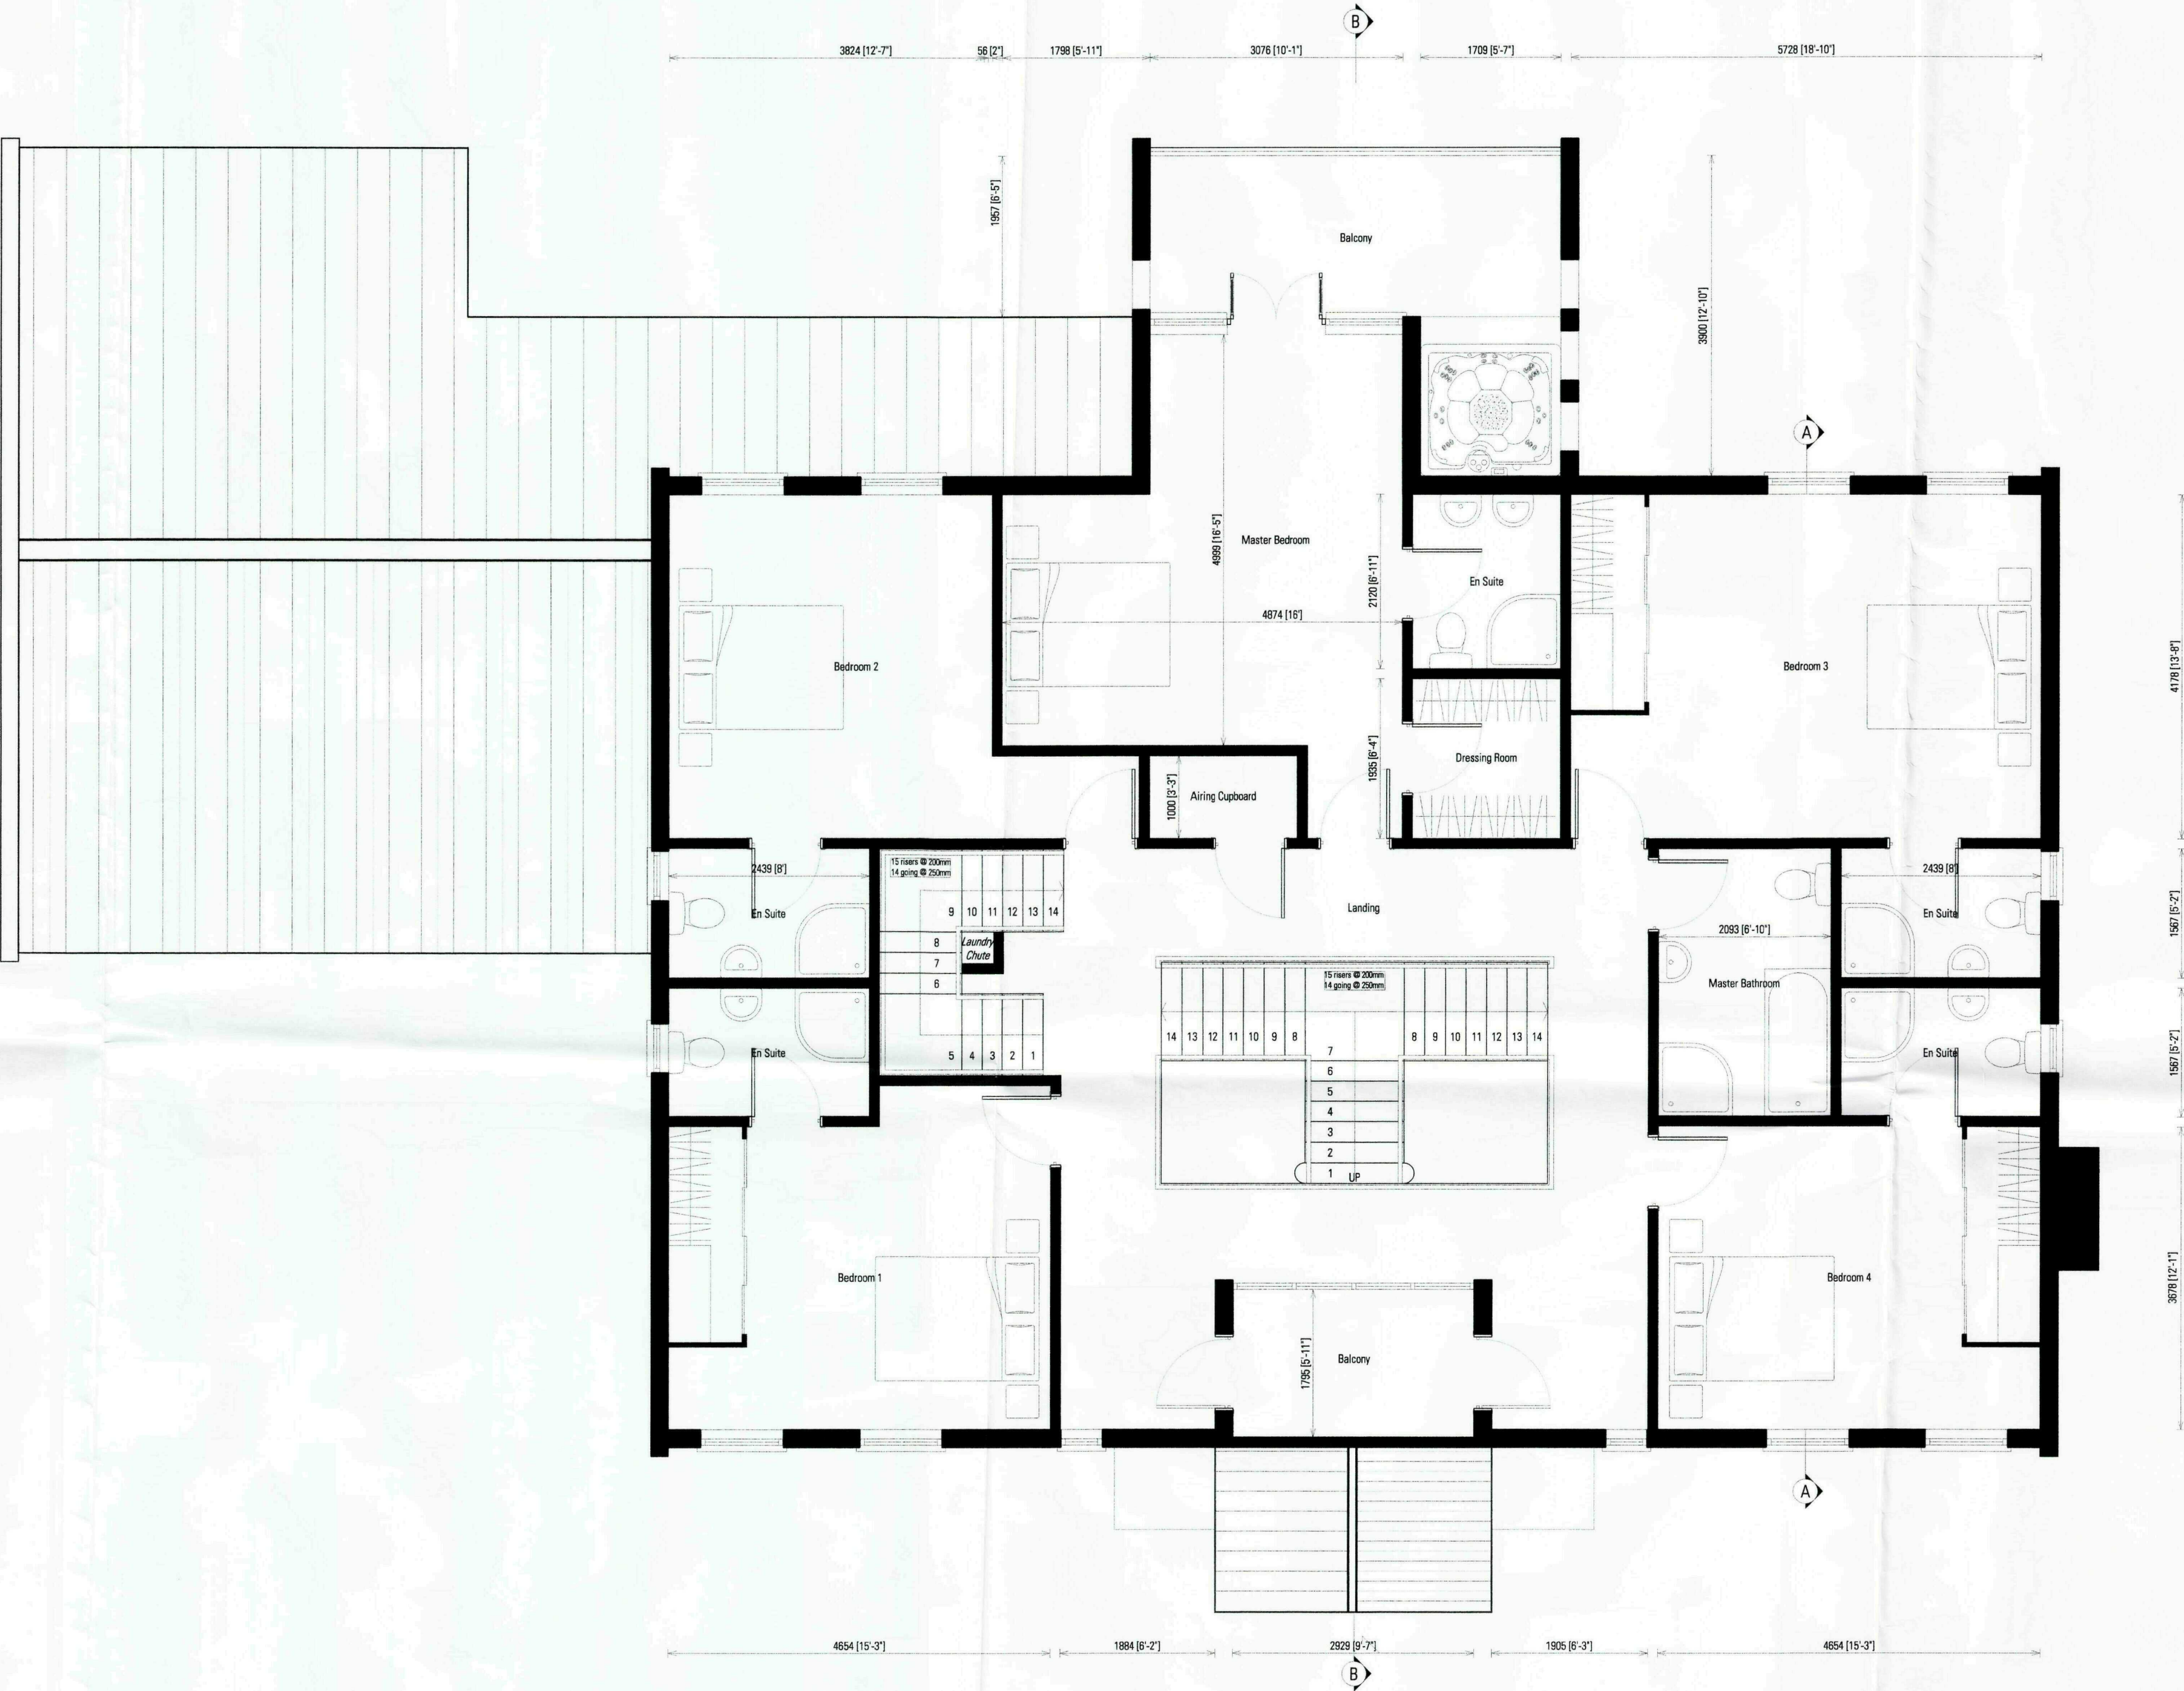

SHDC
Planning & Development
17 NOV 2009
Ref: 0899-09

English Brothers
FIBER FRAME SPECIALISTS
Soho Road, Walton Highway, Wisbech, Cambridgeshire, PE14 7DU
Tel: 01945 587500 Fax: 01945 582376
customerservice@englishbrothers.co.uk
www.englishbrothers.co.uk

project	
Single Residential Dwelling	
Rose Cottage	
King John Bank	
Wisbech	
drawing title	
First Floor Plan	
as Proposed	
client	
Mr & Mrs Taylor	
scale	
1:50	
paper size	date
A1	19.10.09
drawing no.	drawn
B519-02C	W.N.S
revision	
A 04.11.09 Updated as per clients instruction	
B 06.11.09 Updated as per clients instruction	
C 13.11.09 Updated as per clients instruction Submitted For Planning	

© English Brothers Ltd
This document is a confidential document and its contents may be used by any person in connection with the business of English Brothers Ltd. It is not to be distributed outside the company without the written consent of English Brothers Ltd.
The information contained in this document is the property of English Brothers Ltd and is not to be used for any other purpose without the written consent of English Brothers Ltd.