




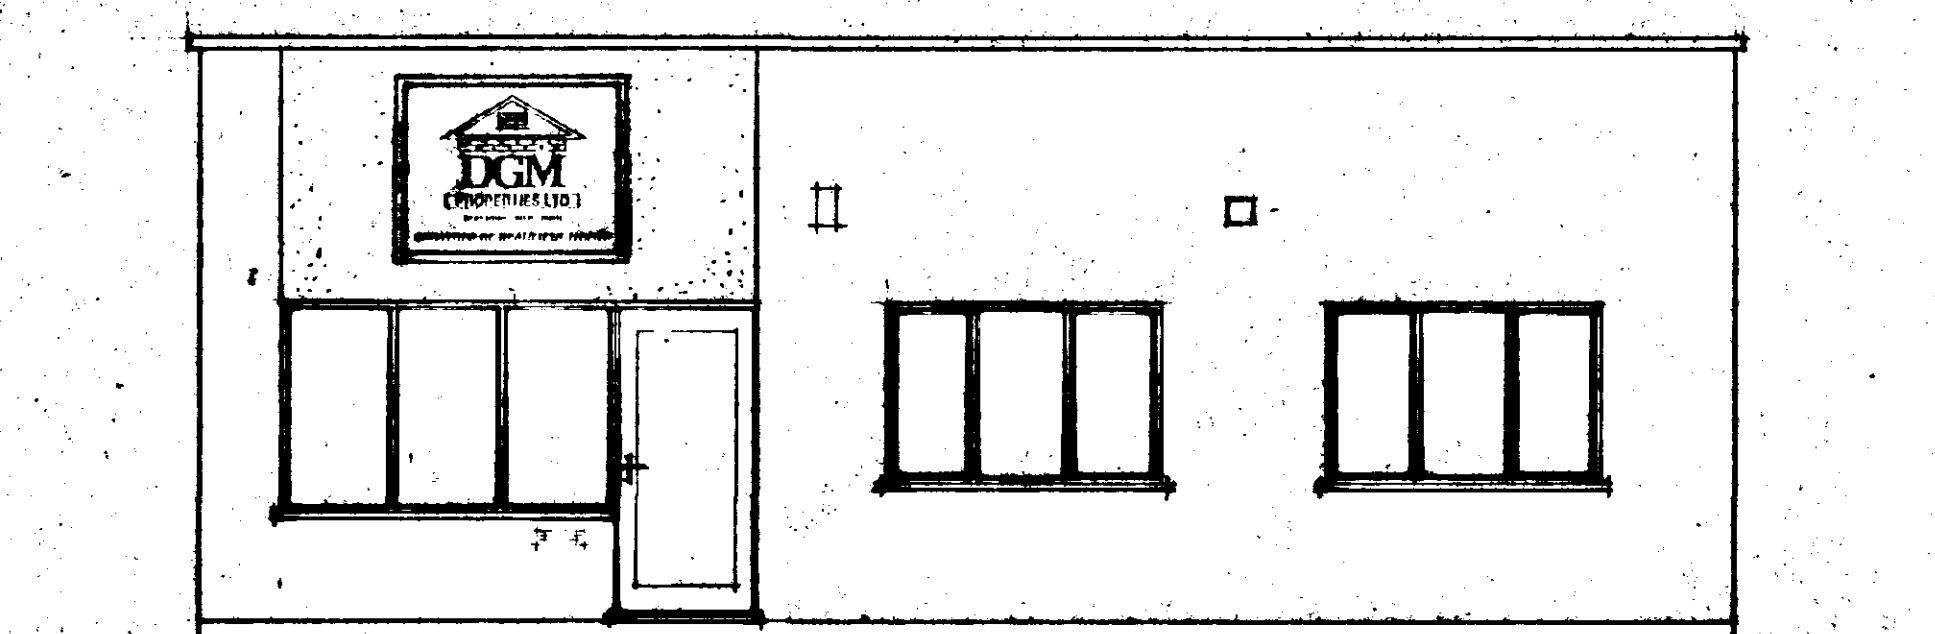


WESTLODE STREET ELEVATION

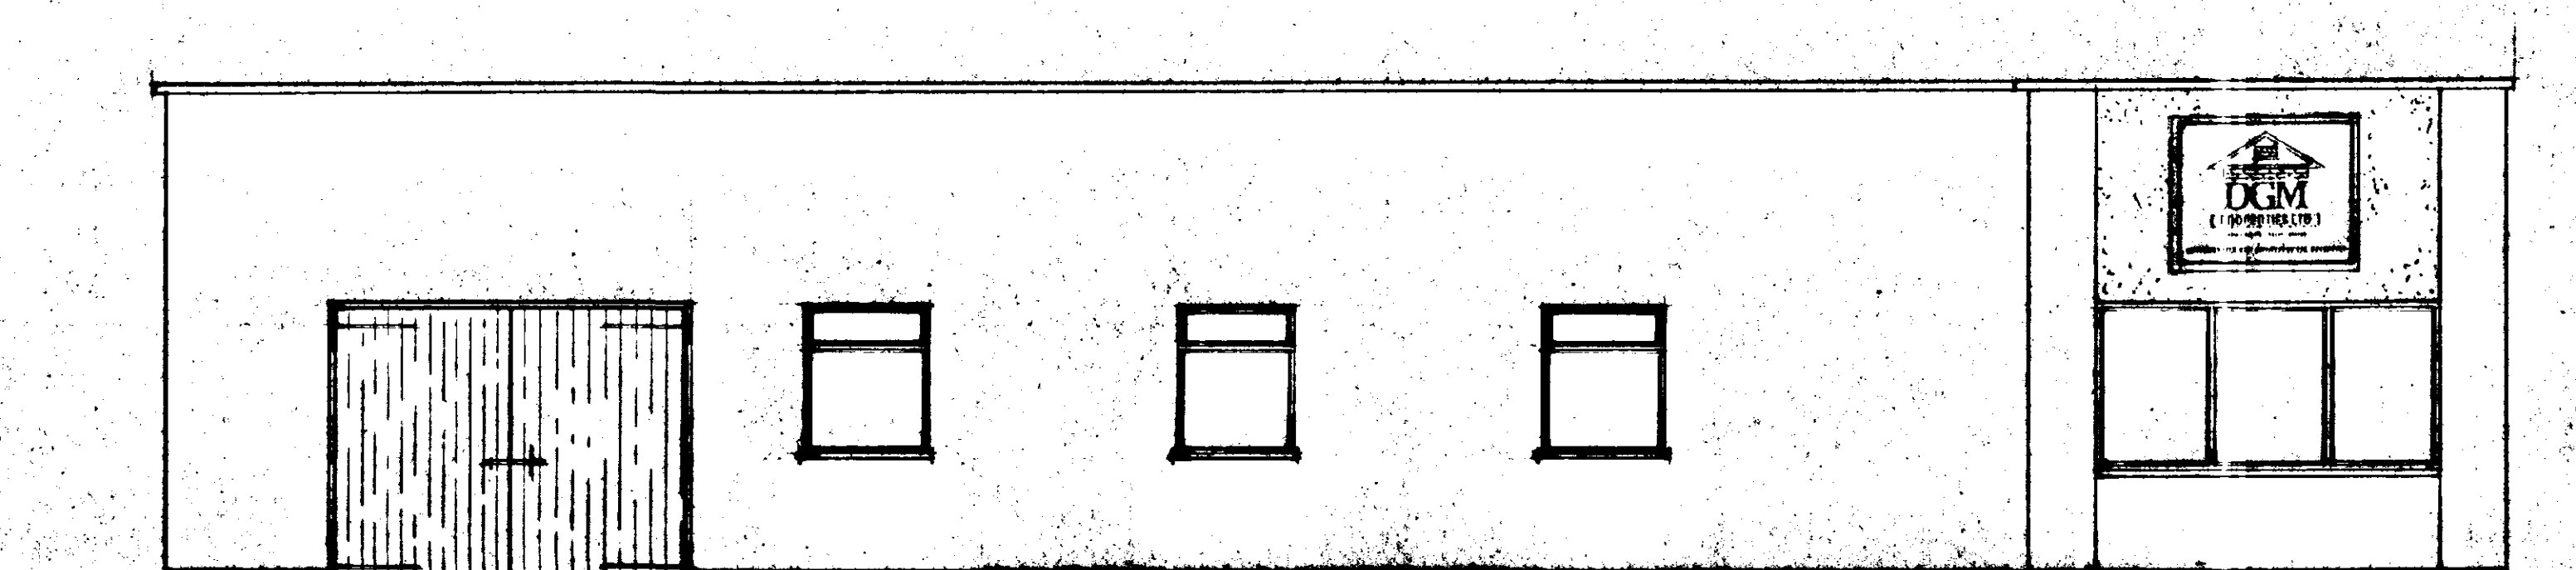

DOUBLE STREET ELEVATION

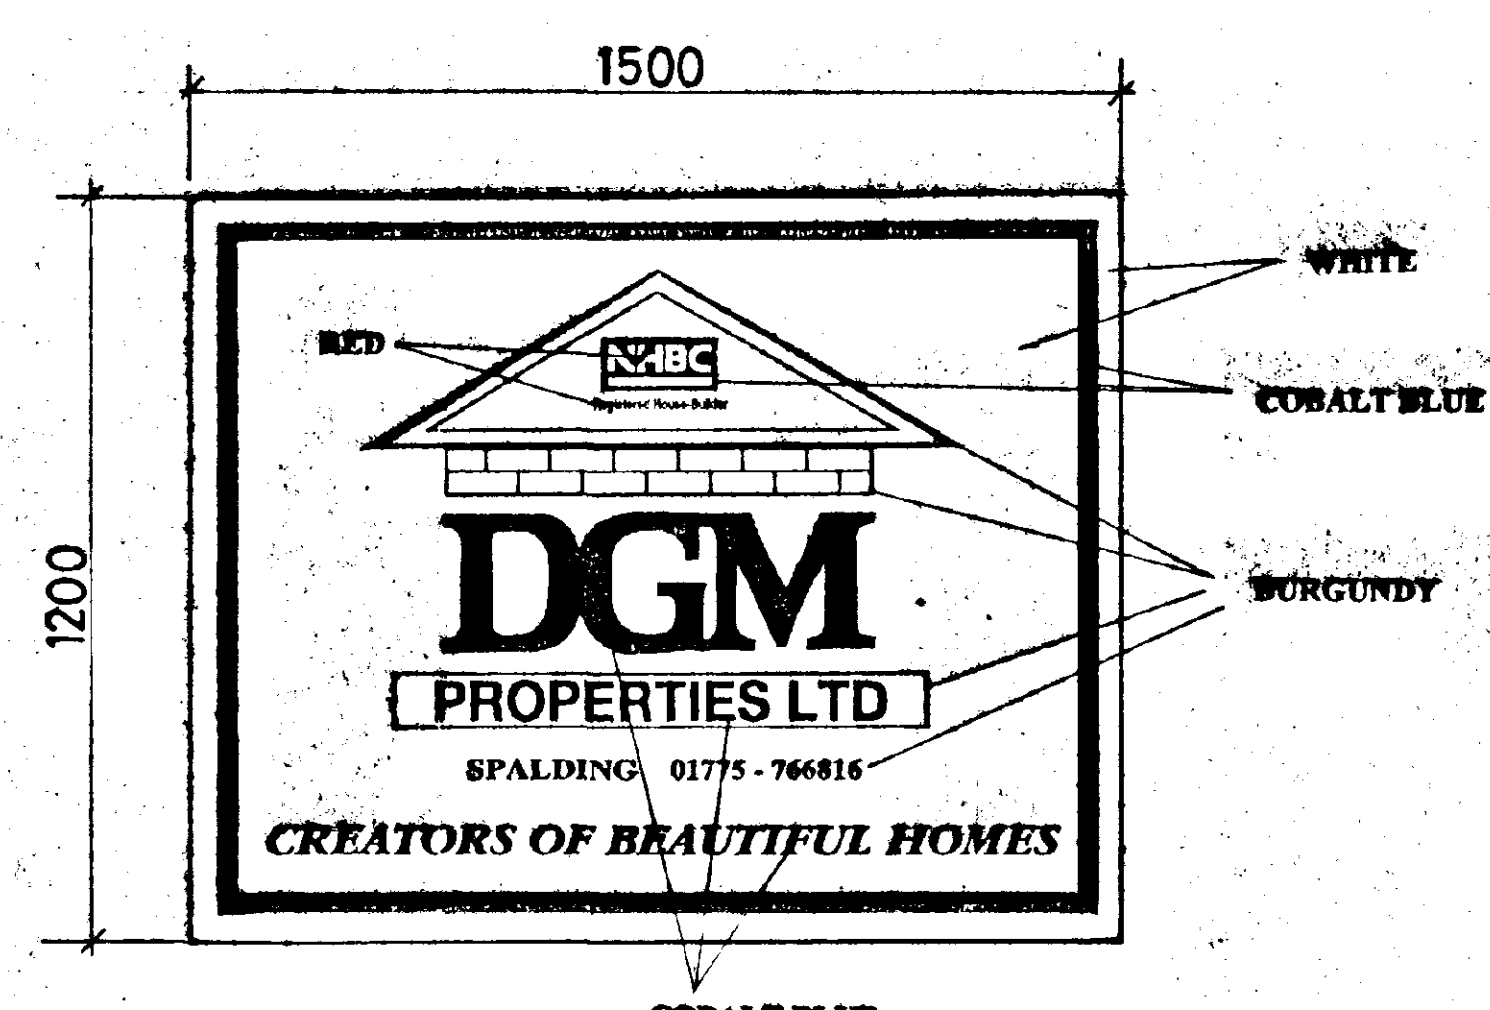

SIGN

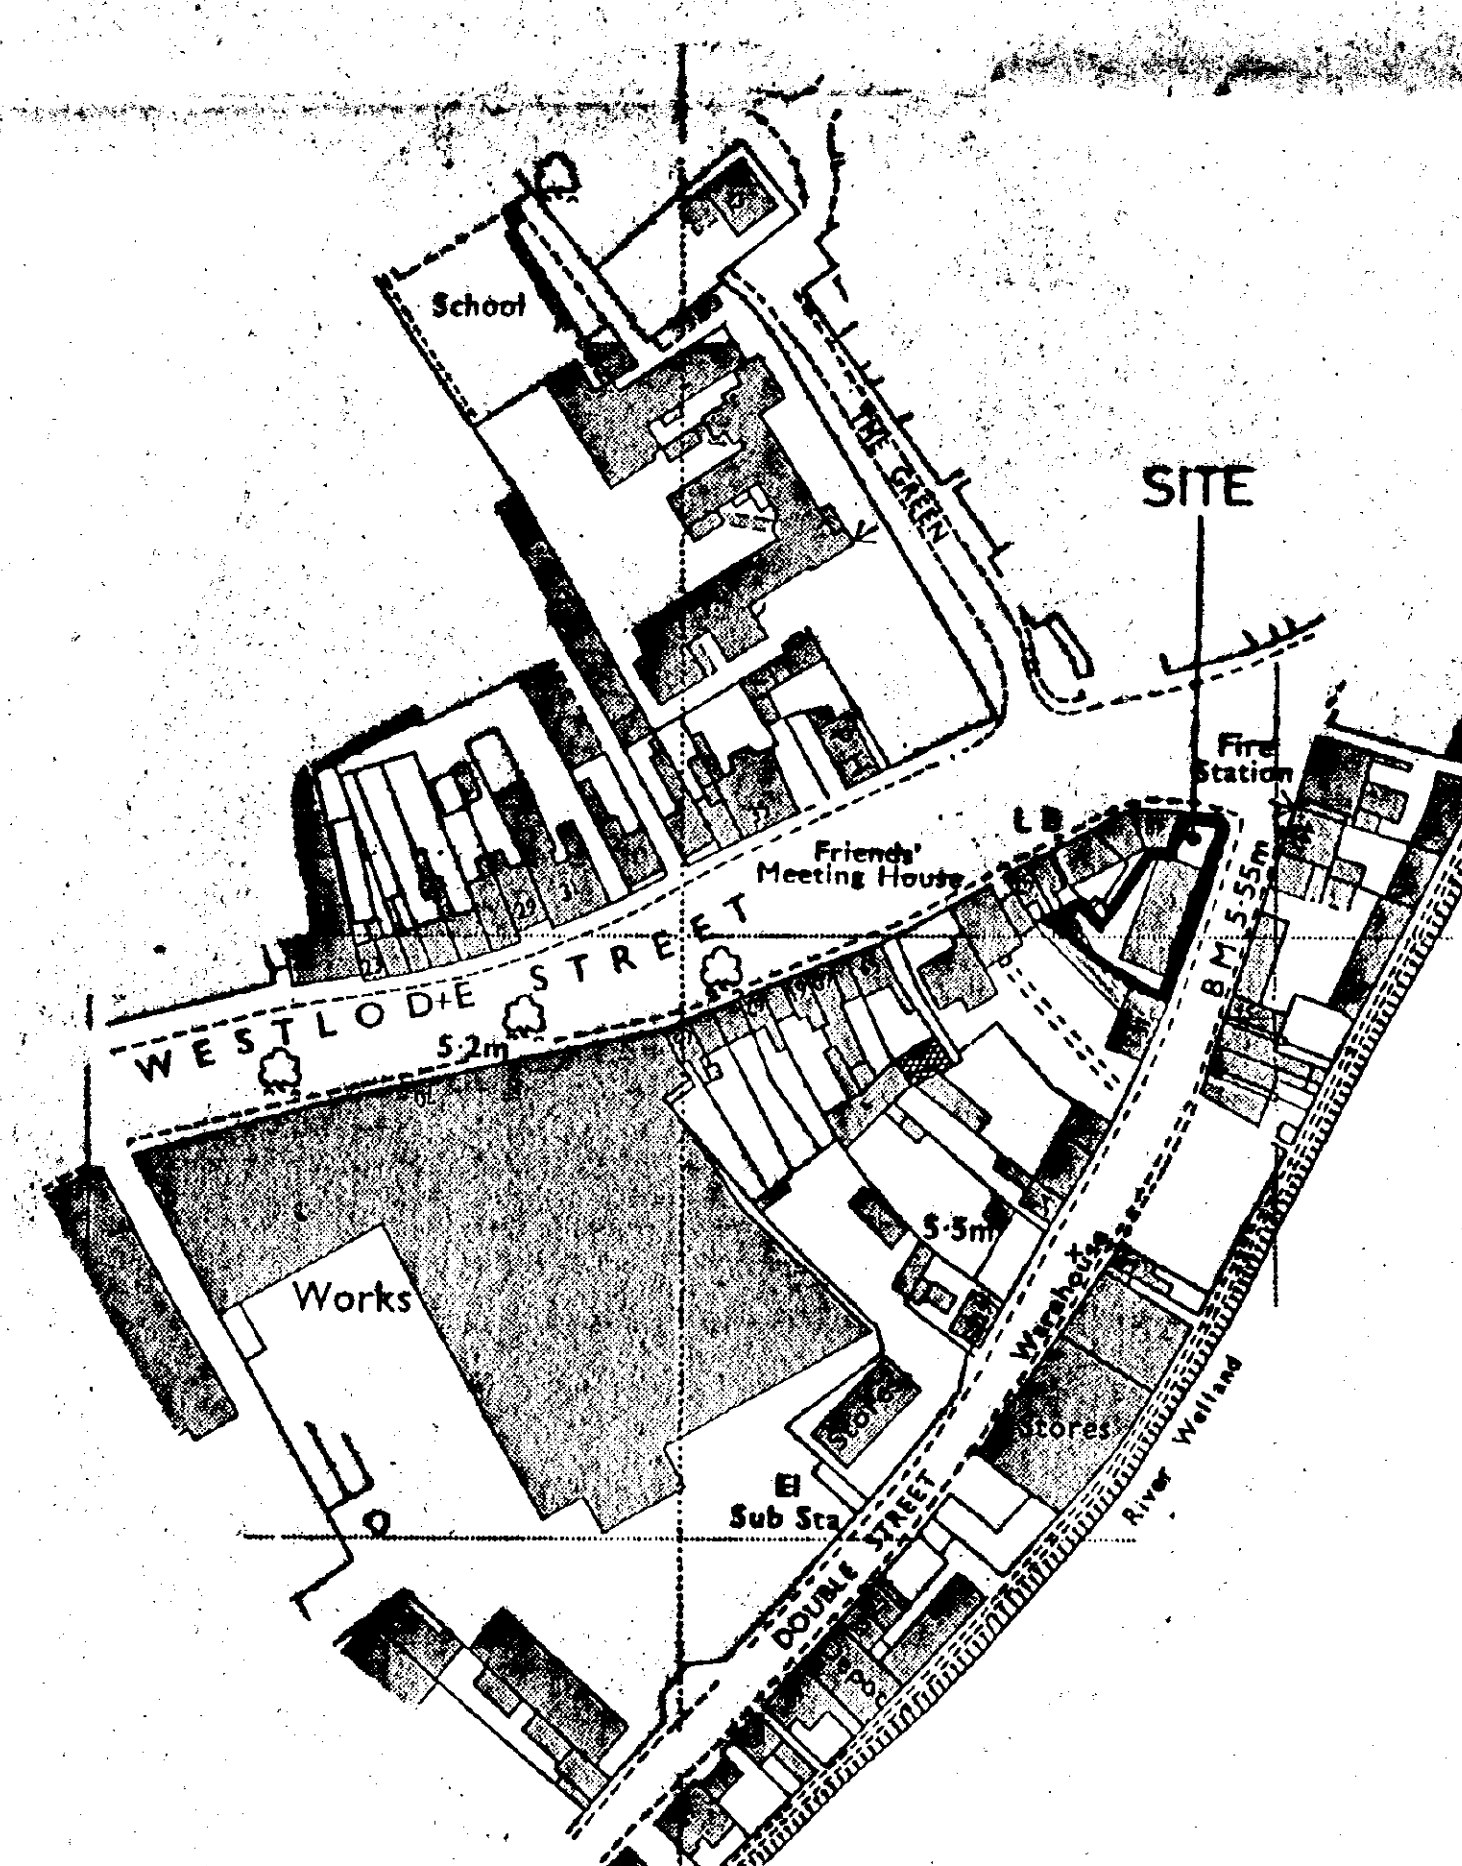

SITE PLAN

DETERMINED
PLAN

SOUTH HOLLAND DC
HOUSING & PLANNING
07 SEP 1995
Ref: 0900/95

G. R. MERCHANT
I. ENG AMICE, FIWO,
ARCHITECTURAL, STRUCTURAL
& LAND DRAINAGE CONSULTANT
TEL: HOLBEACH (01406) 490600

PROJECT:
PROPOSED OFFICE SIGNS

CLIENT:
DGM PROPERTIES LTD
43 DOUBLE STREET
SPALDING

SCALES: 1/50 1/1250 DATE: SEPT. 1995

DRAWING No.: DGM-0.1

REVISIONS: