


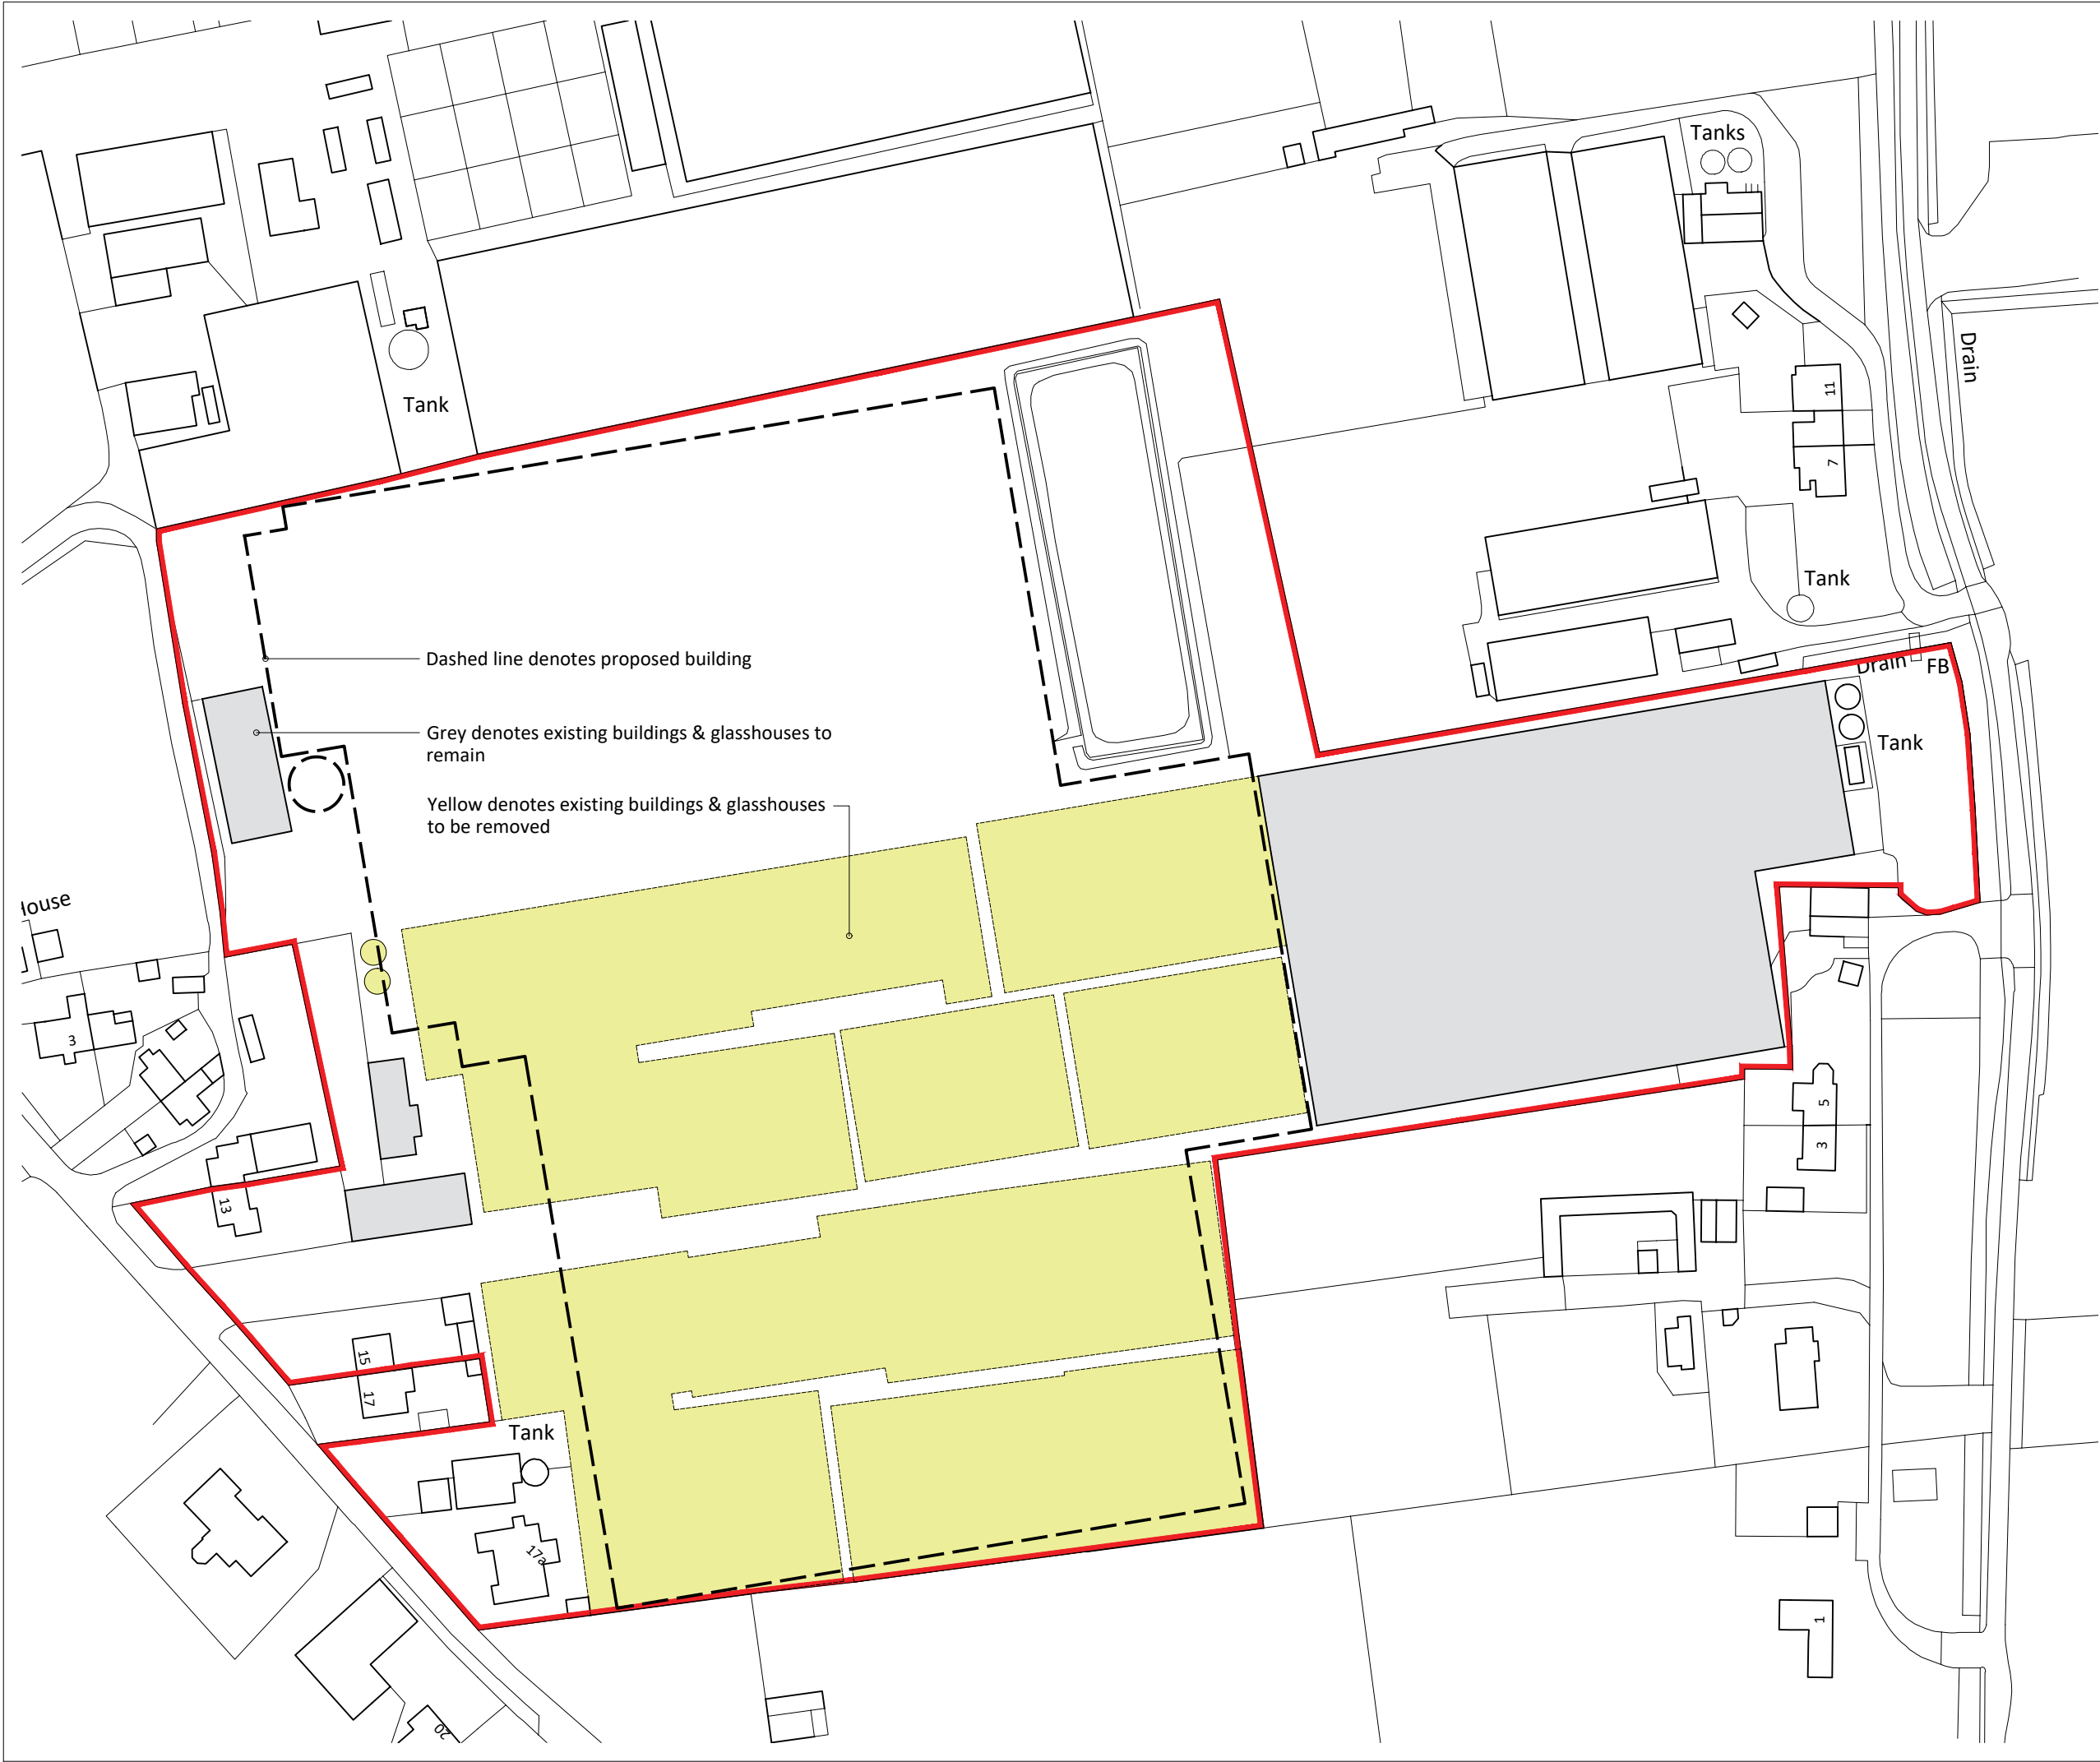

Dashed line denotes proposed building

Grey denotes existing buildings & glasshouses to remain

Yellow denotes existing buildings & glasshouses to be removed

Notes

Copyright


© Robert Doughty Consultancy Limited.
All rights described in the Copyright, Designs and Patents Act 1988 have been asserted.

Ordnance Survey Map

© Crown Copyright. OS Licence No: AR 100010613.

CDM 2015

This drawing is for illustrative purposes and/or obtaining the relevant planning permission only. It should not be used for construction and accordingly, risk identification under the Construction (Design & Management) Regulations 2015 has not been undertaken.

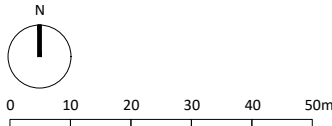

Rev	Description	Date
-----	-------------	------

rdc
Robert Doughty
Consultancy

32 High Street, Helpringham
Sleaford, Lincolnshire, NG34 0RA

Tel: 01529 421646
Email: admin@rdc-landplan.co.uk
Web: www.rdc-landplan.co.uk

Client

Opperman Plants Ltd

Project

Glasshouse development
Low Fulney

Drawing

Site Plan

Scale @ A3

1: 1250

Date

31/08/22

Drawn By

WW

Checked By

RJCD

Job Number

1540-1

Status

PL

Purpose of Issue

Planning

Drawing No.

1540-1_PL_SP03

Rev

-