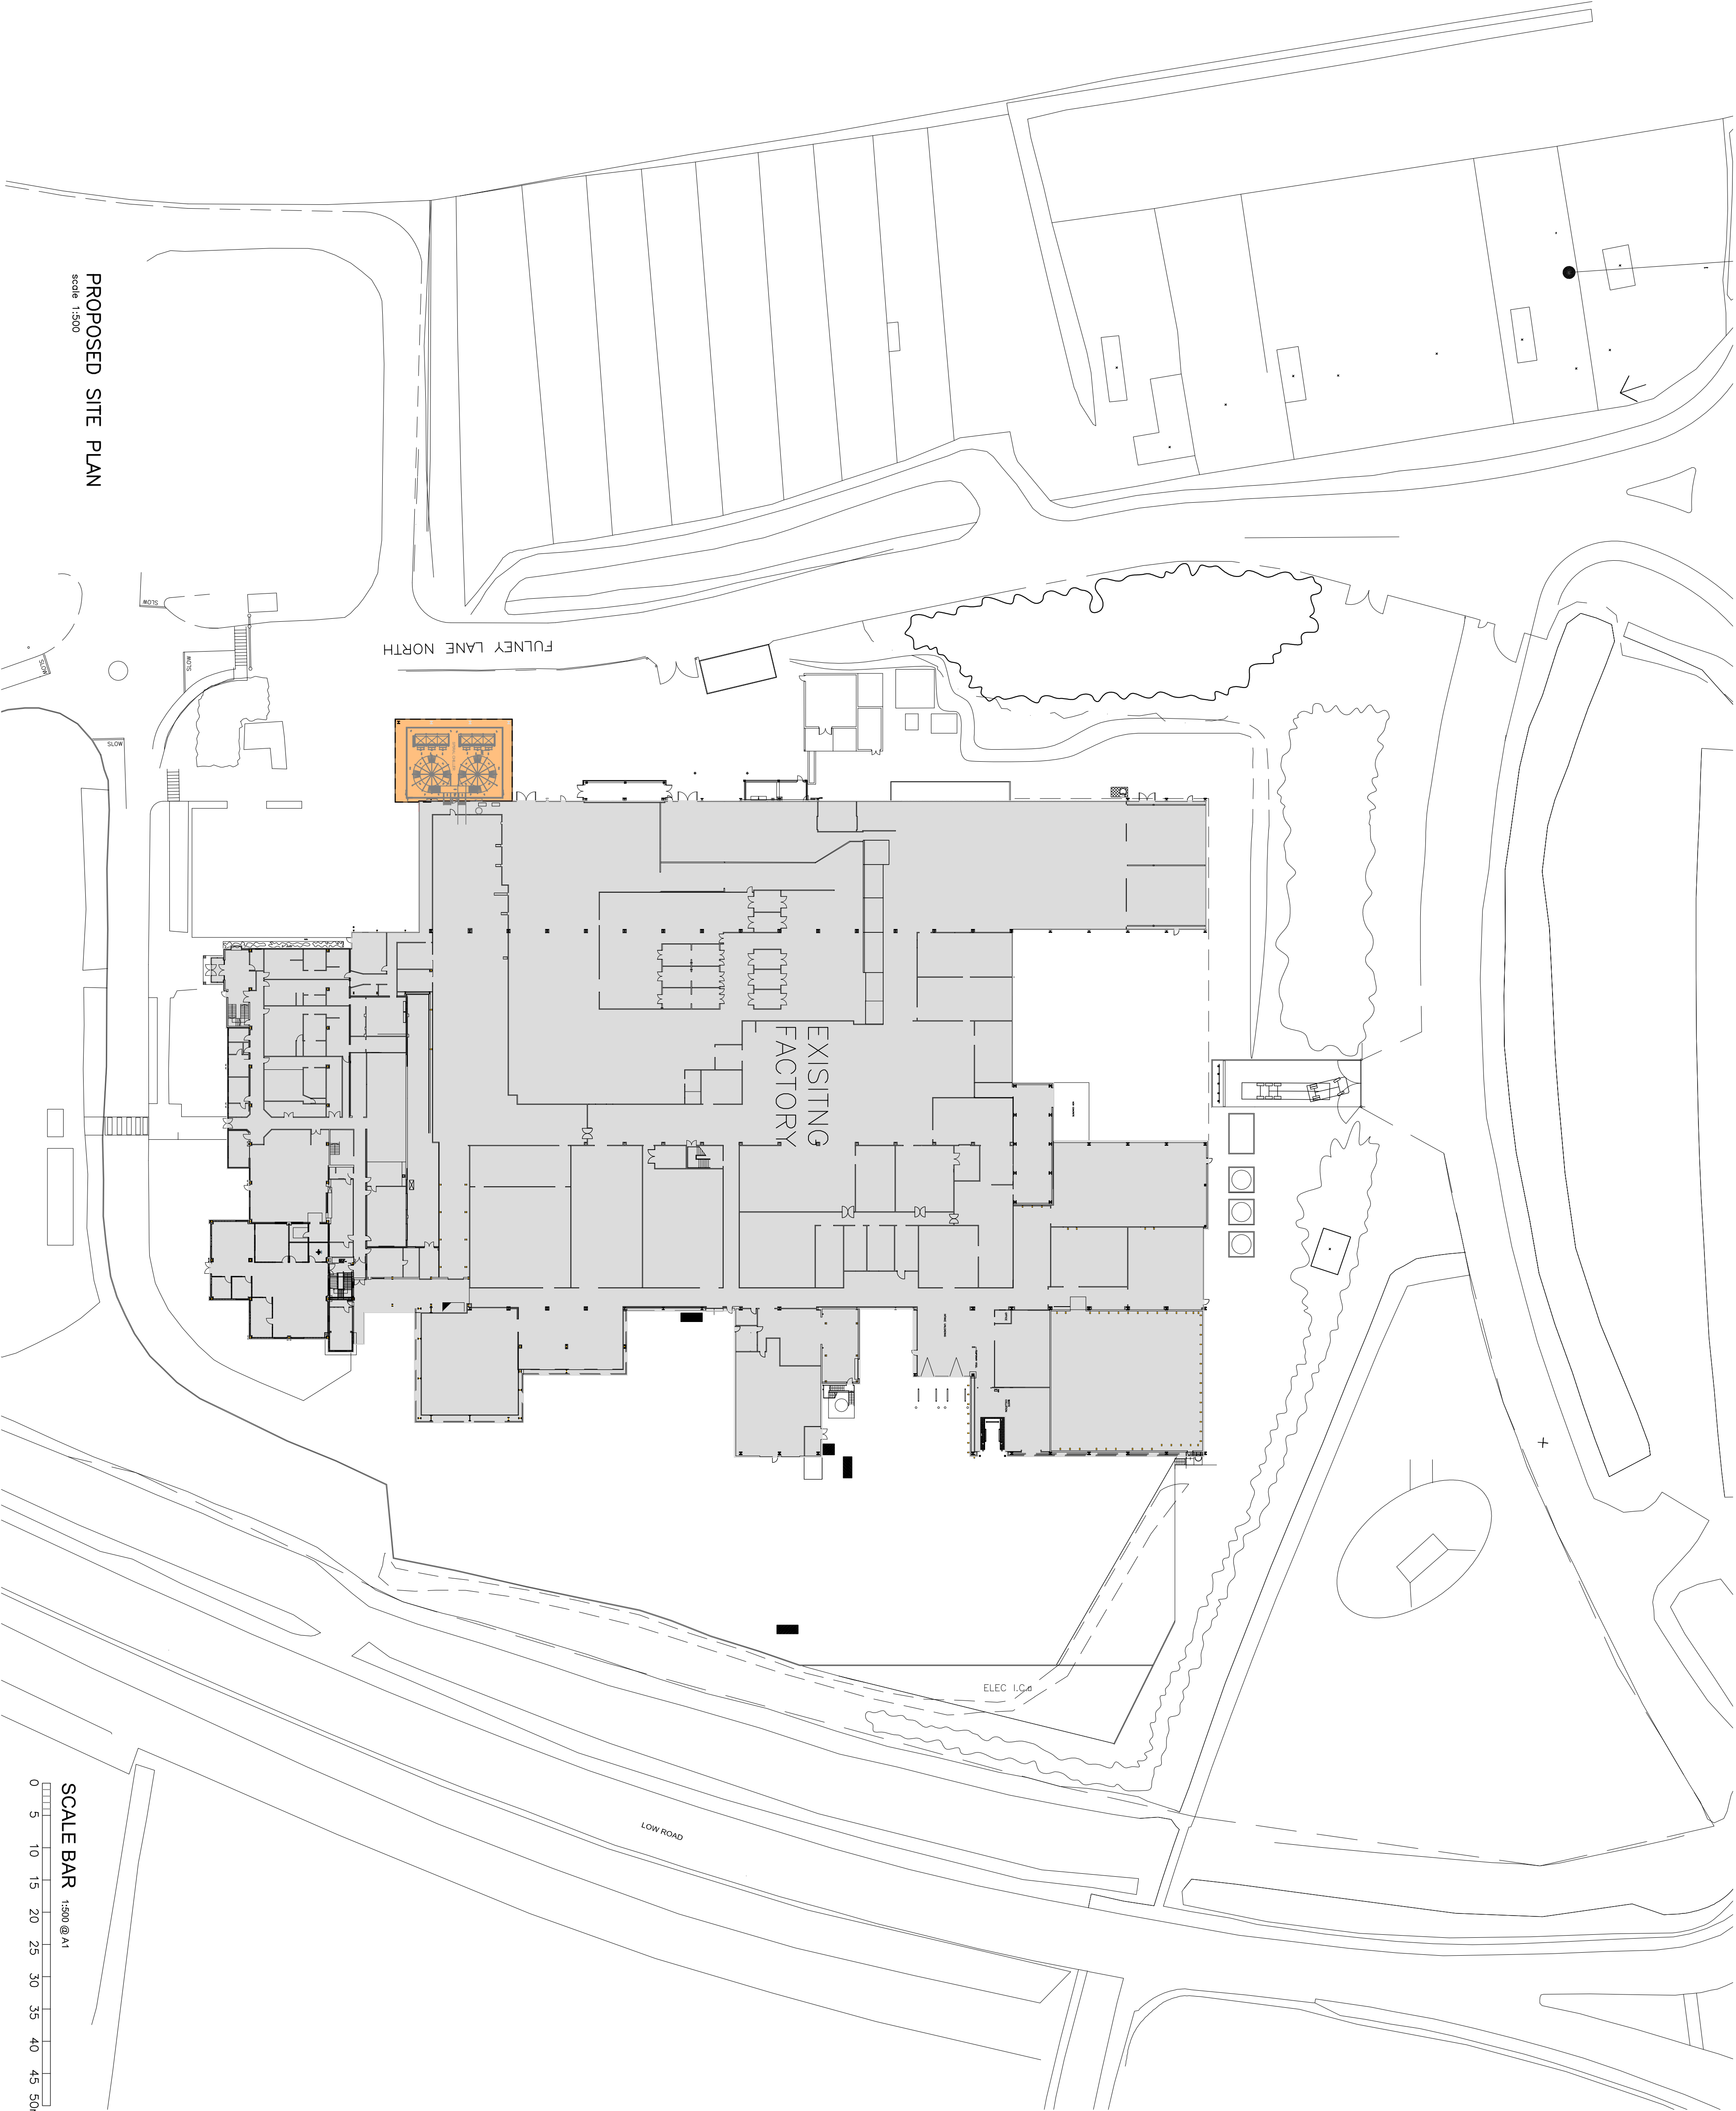
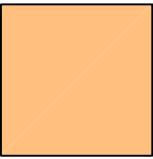


Key:

-  denotes the location and extent of the site to which this application relates to.
-  Hatch denotes extent of existing buildings on the site.

P1	PLANNING ISSUE	06.09.16	LEL	
REV	DESCRIPTION	DATE	BY	
DRAWING STATUS -PLANNING ISSUE				
THE COPYRIGHT OF THIS DRAWING AND DESIGN IS OWNED BY RIGBY AND PARTNERS LLP. IT IS NOT TO BE COPIED, TRANSMITTED TO A THIRD PARTY OR USED IN ANY WAY WITHOUT THE WRITTEN APPROVAL OF RIGBY AND PARTNERS.				
CLIENT				
				
PROJECT PROPOSED SPIRAL CHILLER BUILDING				
TITLE PROPOSED SITE PLAN				
AI	SCALE	DATE	DRAWN	CHECKED
1:500	17/08/16	LEL		
Rigby and Partners LLP				
Consulting Civil and Structural Engineers				
18 ST THOMAS'S ROAD, CHORLEY, LANCs. PR7 1HR, Tel: +44 (0) 1257 267624 Fax: +44 (0) 1257 264237 E-mail: general@rigbyandpartners.co.uk				
PROJECT No.	DRAWING No.			REV
P2015-035	02			P1