



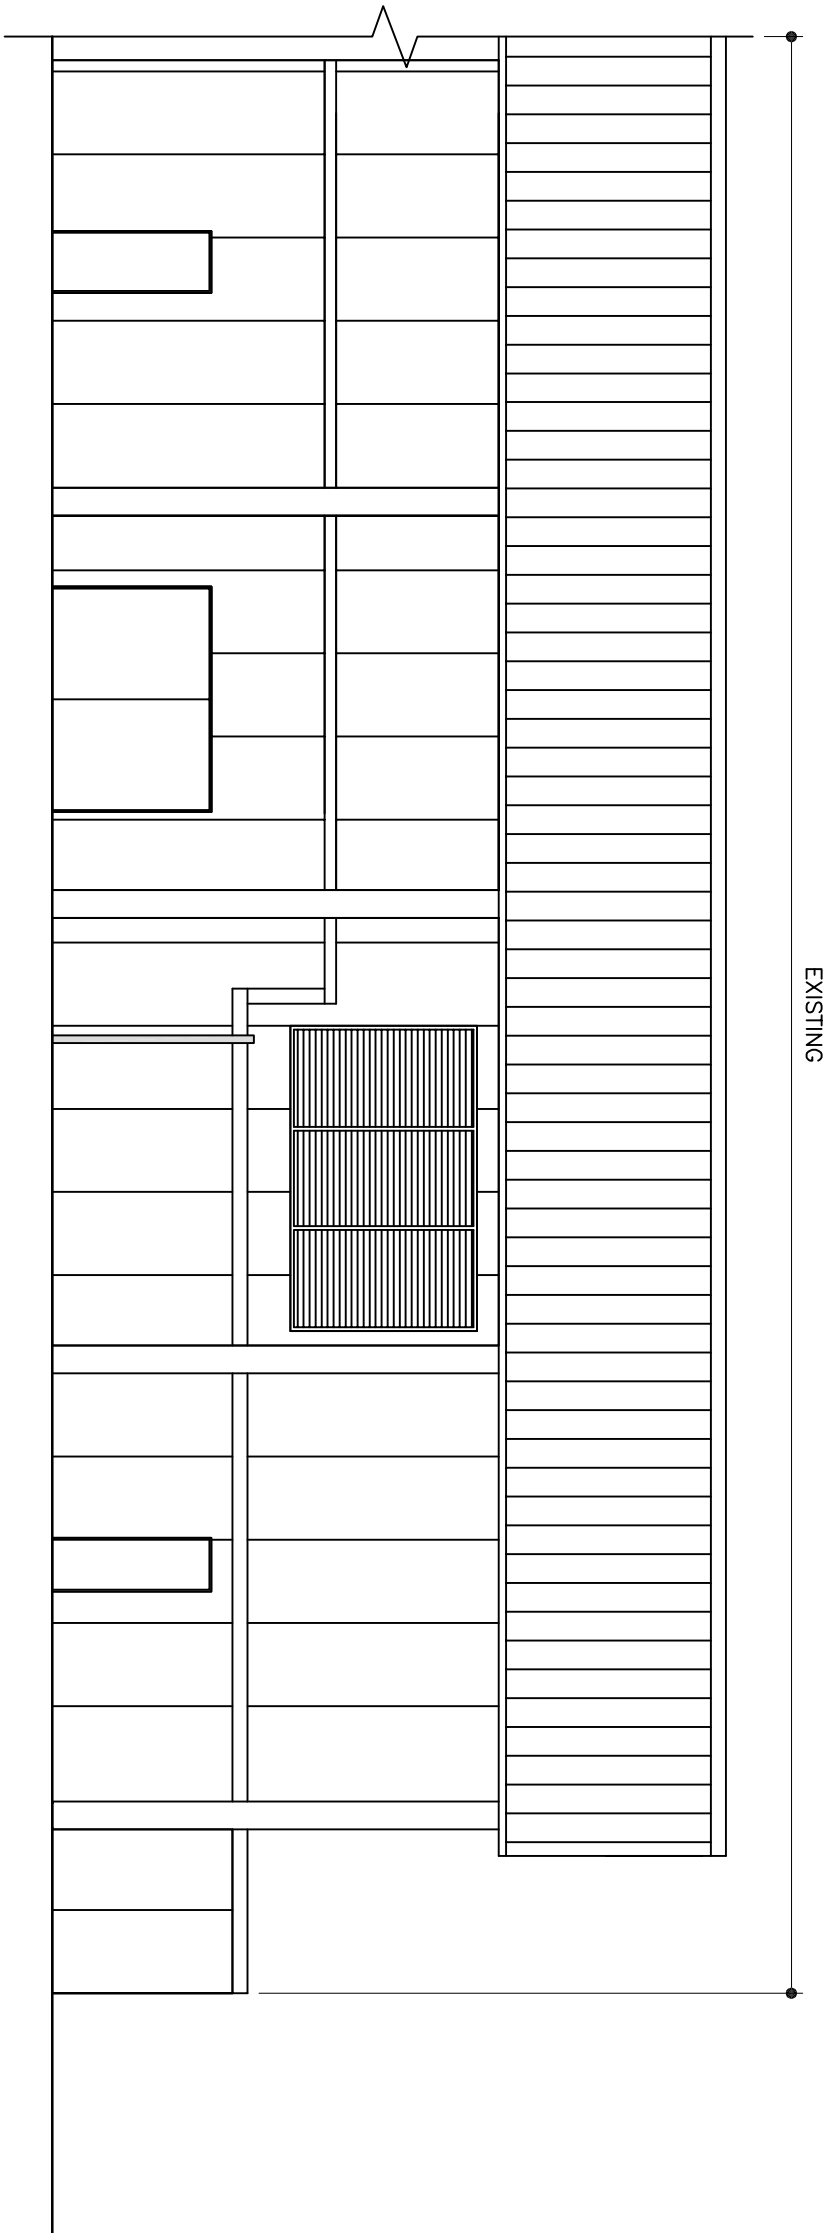


EXISTING WEST ELEVATION

scale 1:100

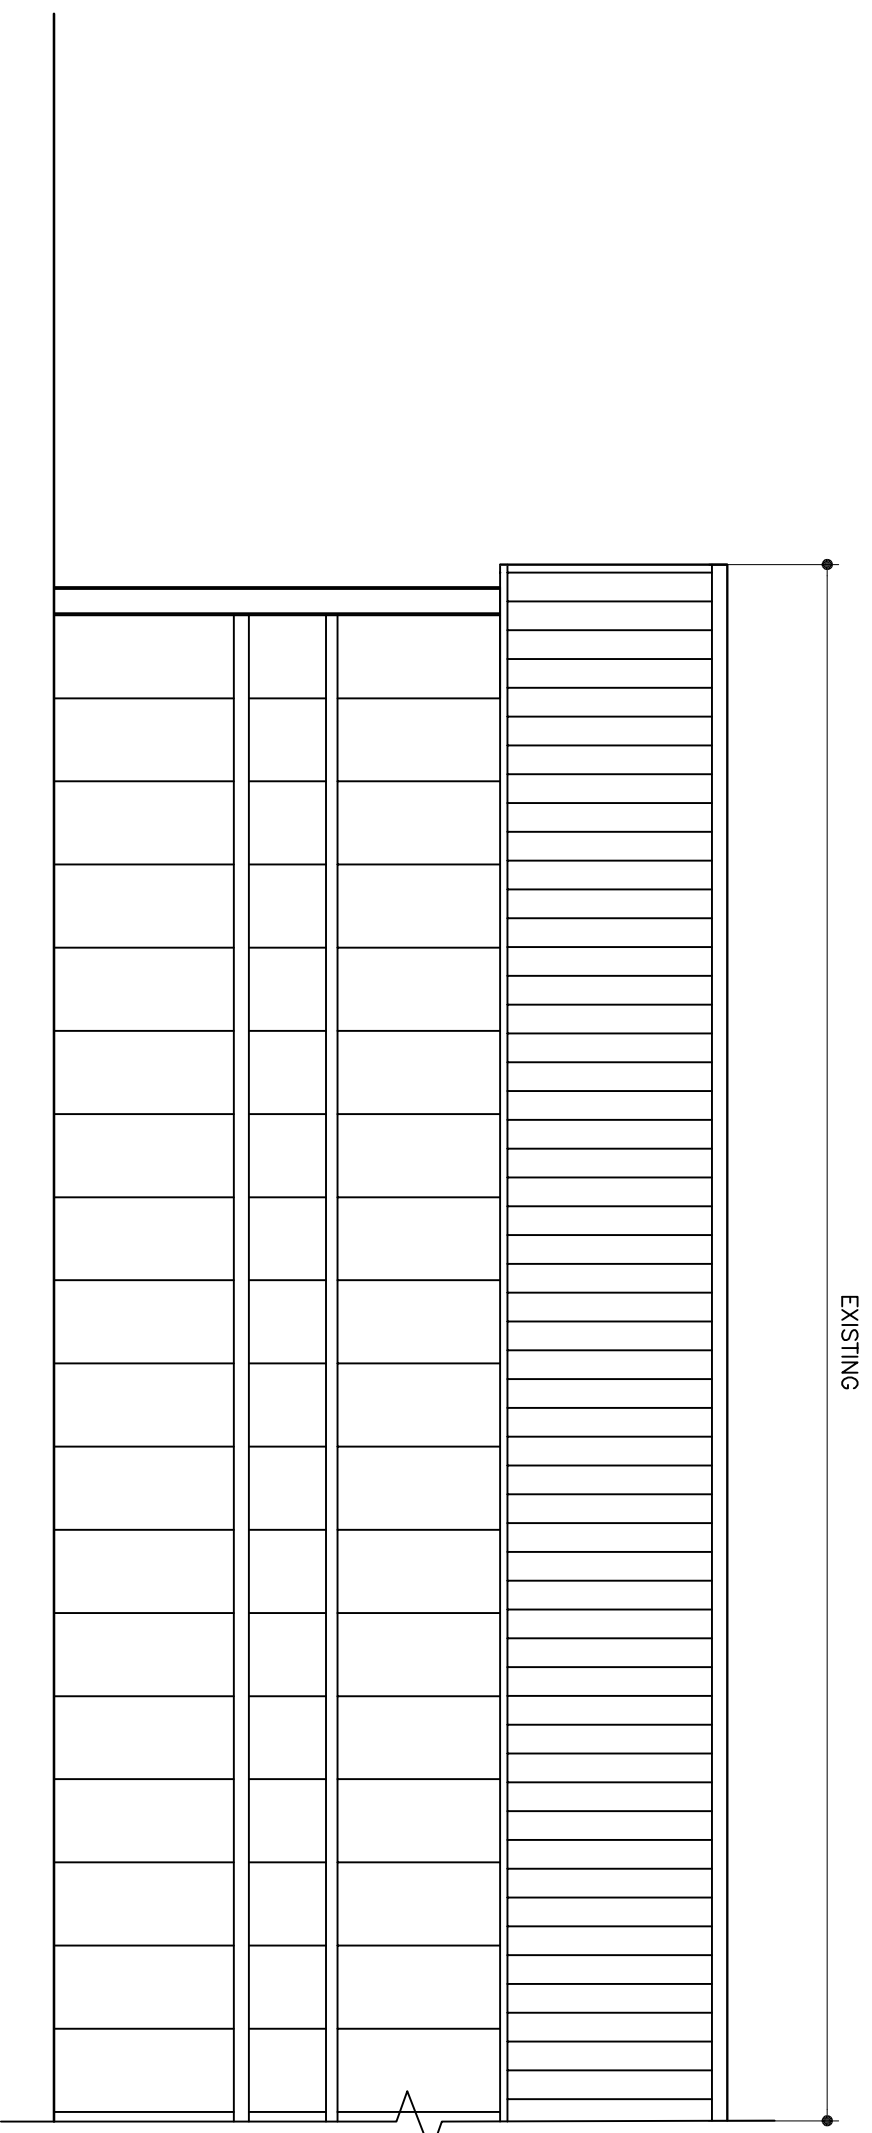


EXISTING EAST ELEVATION

scale 1:100

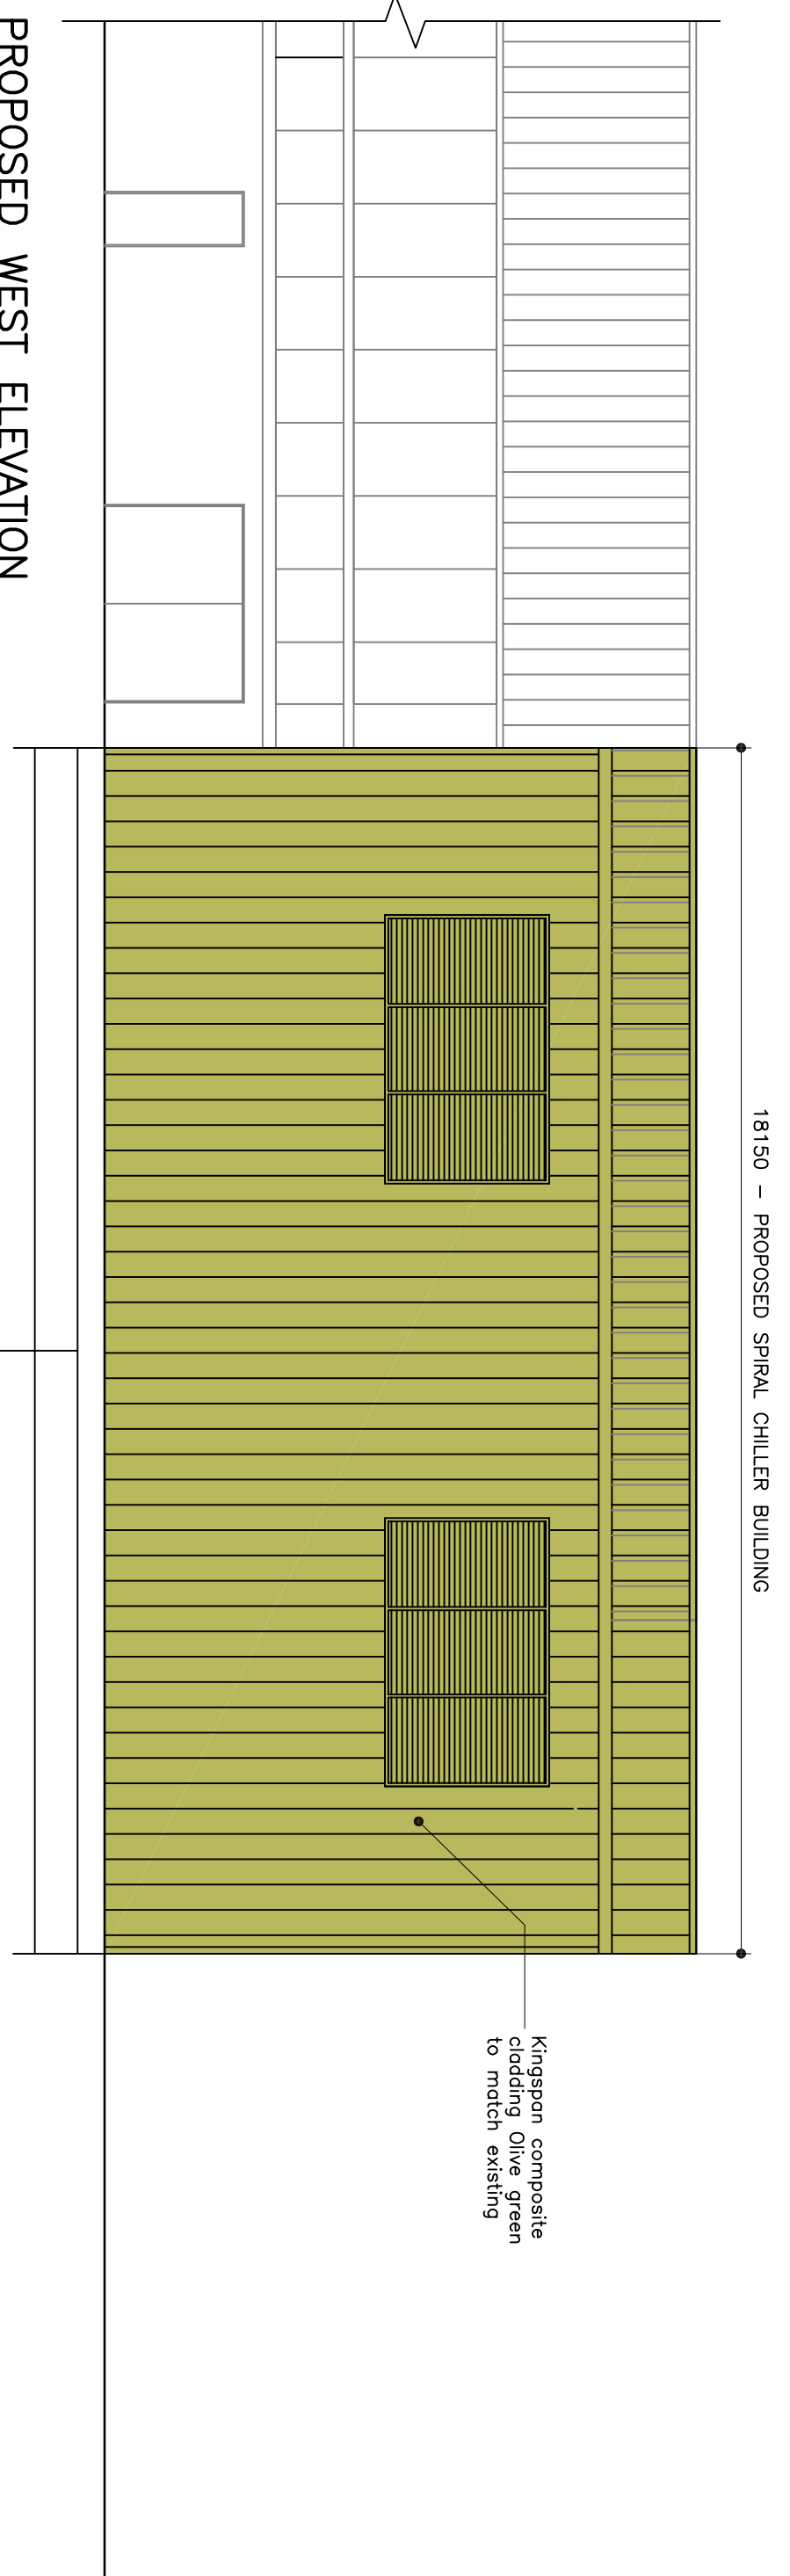


PROPOSED WEST ELEVATION

scale 1:100

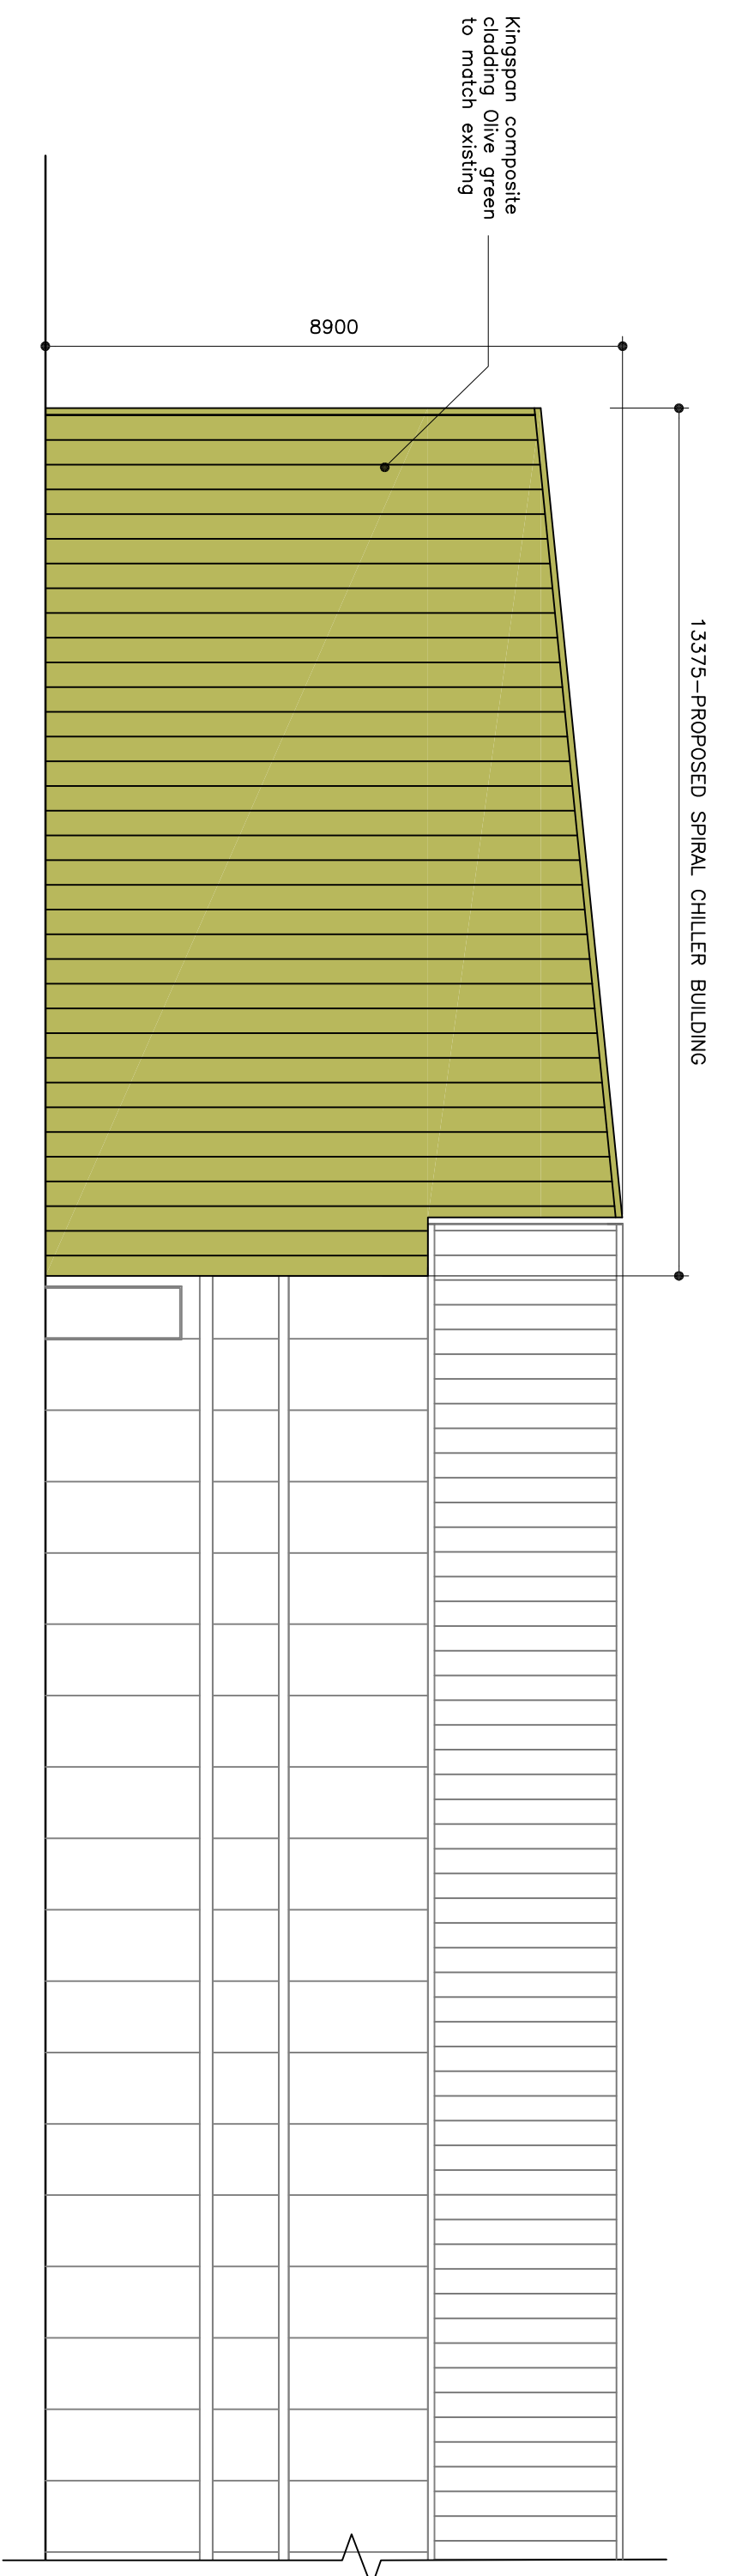


PROPOSED EAST ELEVATION

scale 1:100

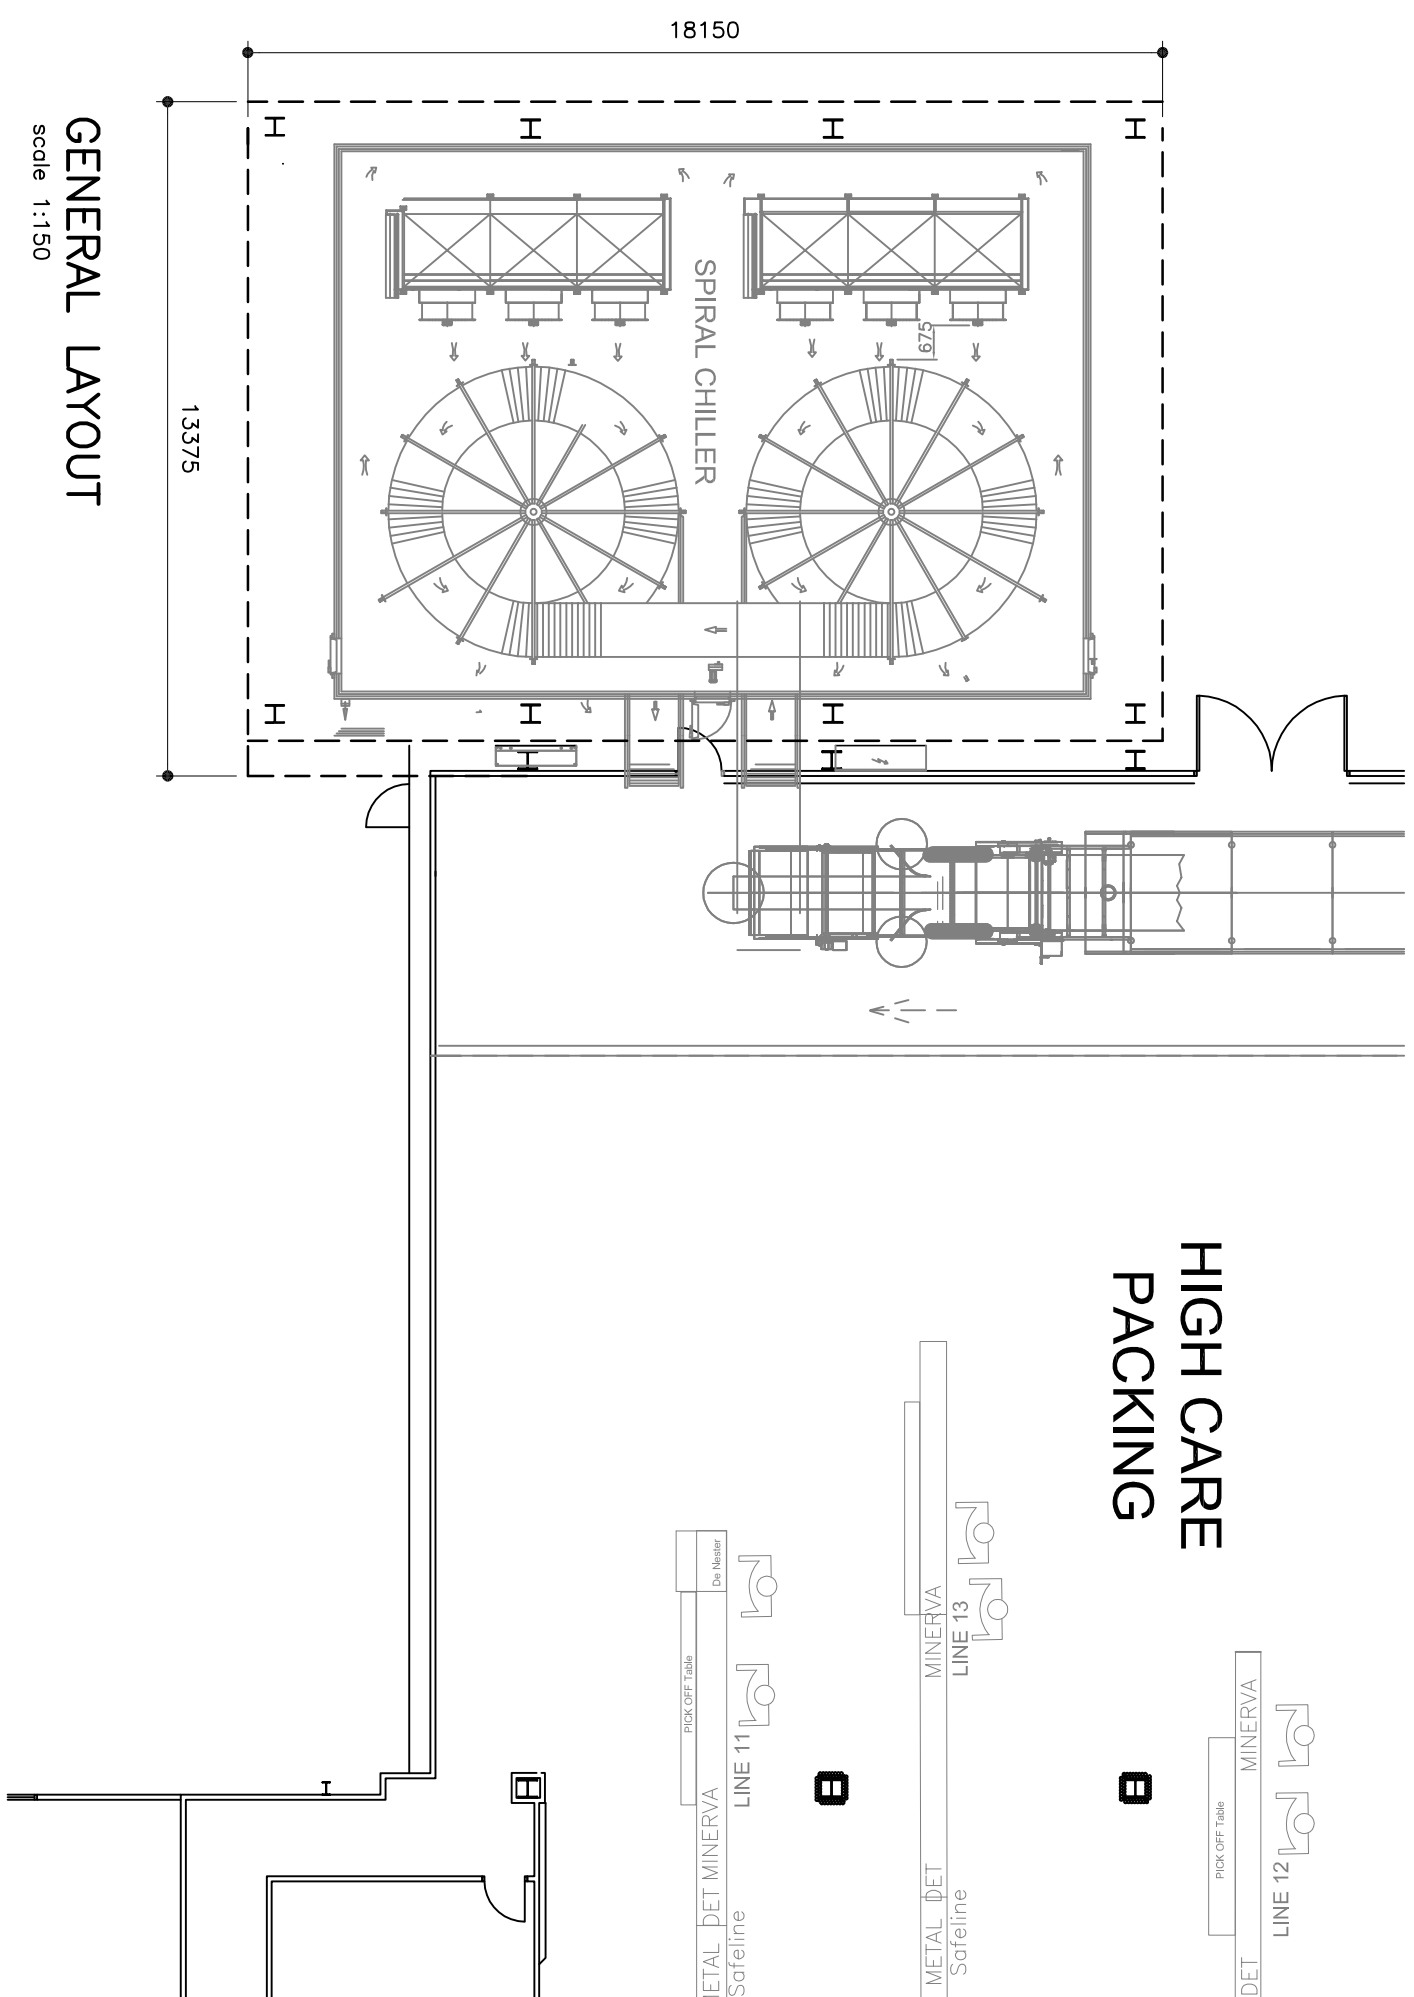

GENERAL LAYOUT


scale 1:150

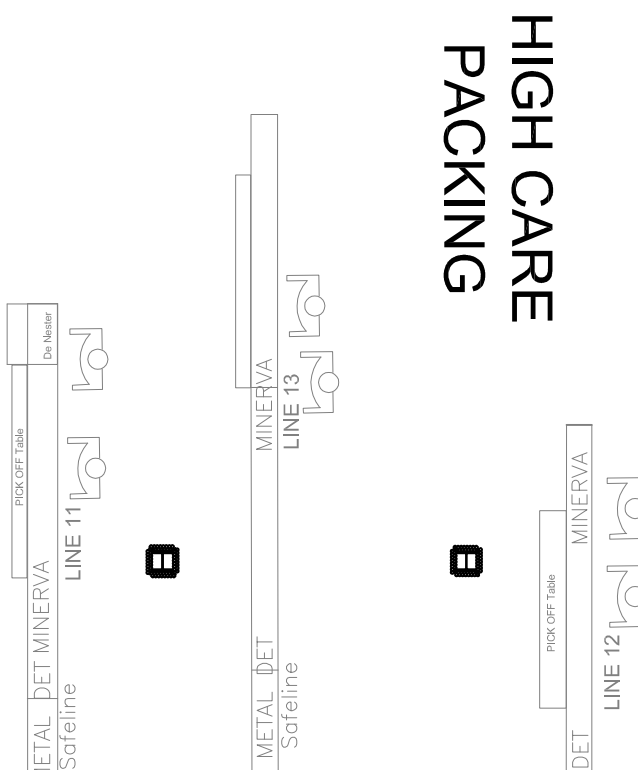

HIGH CARE PACKING

SCALE BAR

1:100 @ A1

 

PI	PLANNING ISSUE	06.09.16	LEL
REV	DESCRIPTION	DATE	BY
DRAWING STATUS -PLANNING ISSUE			
THE COPYRIGHT OF THIS DRAWING AND DESIGN IS OWNED BY RIGBY AND PARTNERS LLP. IT IS NOT TO BE REPRODUCED OR TRANSMITTED IN ANY FORM OR BY ANY MEANS, ELECTRONIC OR MECHANICAL, WITHOUT THE WRITTEN APPROVAL OF RIGBY AND PARTNERS.			
CLIENT			
			
PROJECT			
PROPOSED SPIRAL CHILLER BUILDING			
TITLE			
GENERAL LAYOUT & EXISTING & PROPOSED ELEVATIONS			
AI	SCALE	DATE	DRAWN
As Noted	17/08/16	LEL	CHECKED
Rigby and Partners LLP			
Consulting Civil and Structural Engineers			
18 ST THOMAS'S ROAD, CHORLEY, LANCOS, PR7 1HR			
Tel: +44 (0) 1257 267624 Fax: +44 (0) 1257 264237			
E-mail: genen@rigbyandpartners.co.uk			
PROJECT No.	DRAWING No.	REV	
P20150-035	03		