


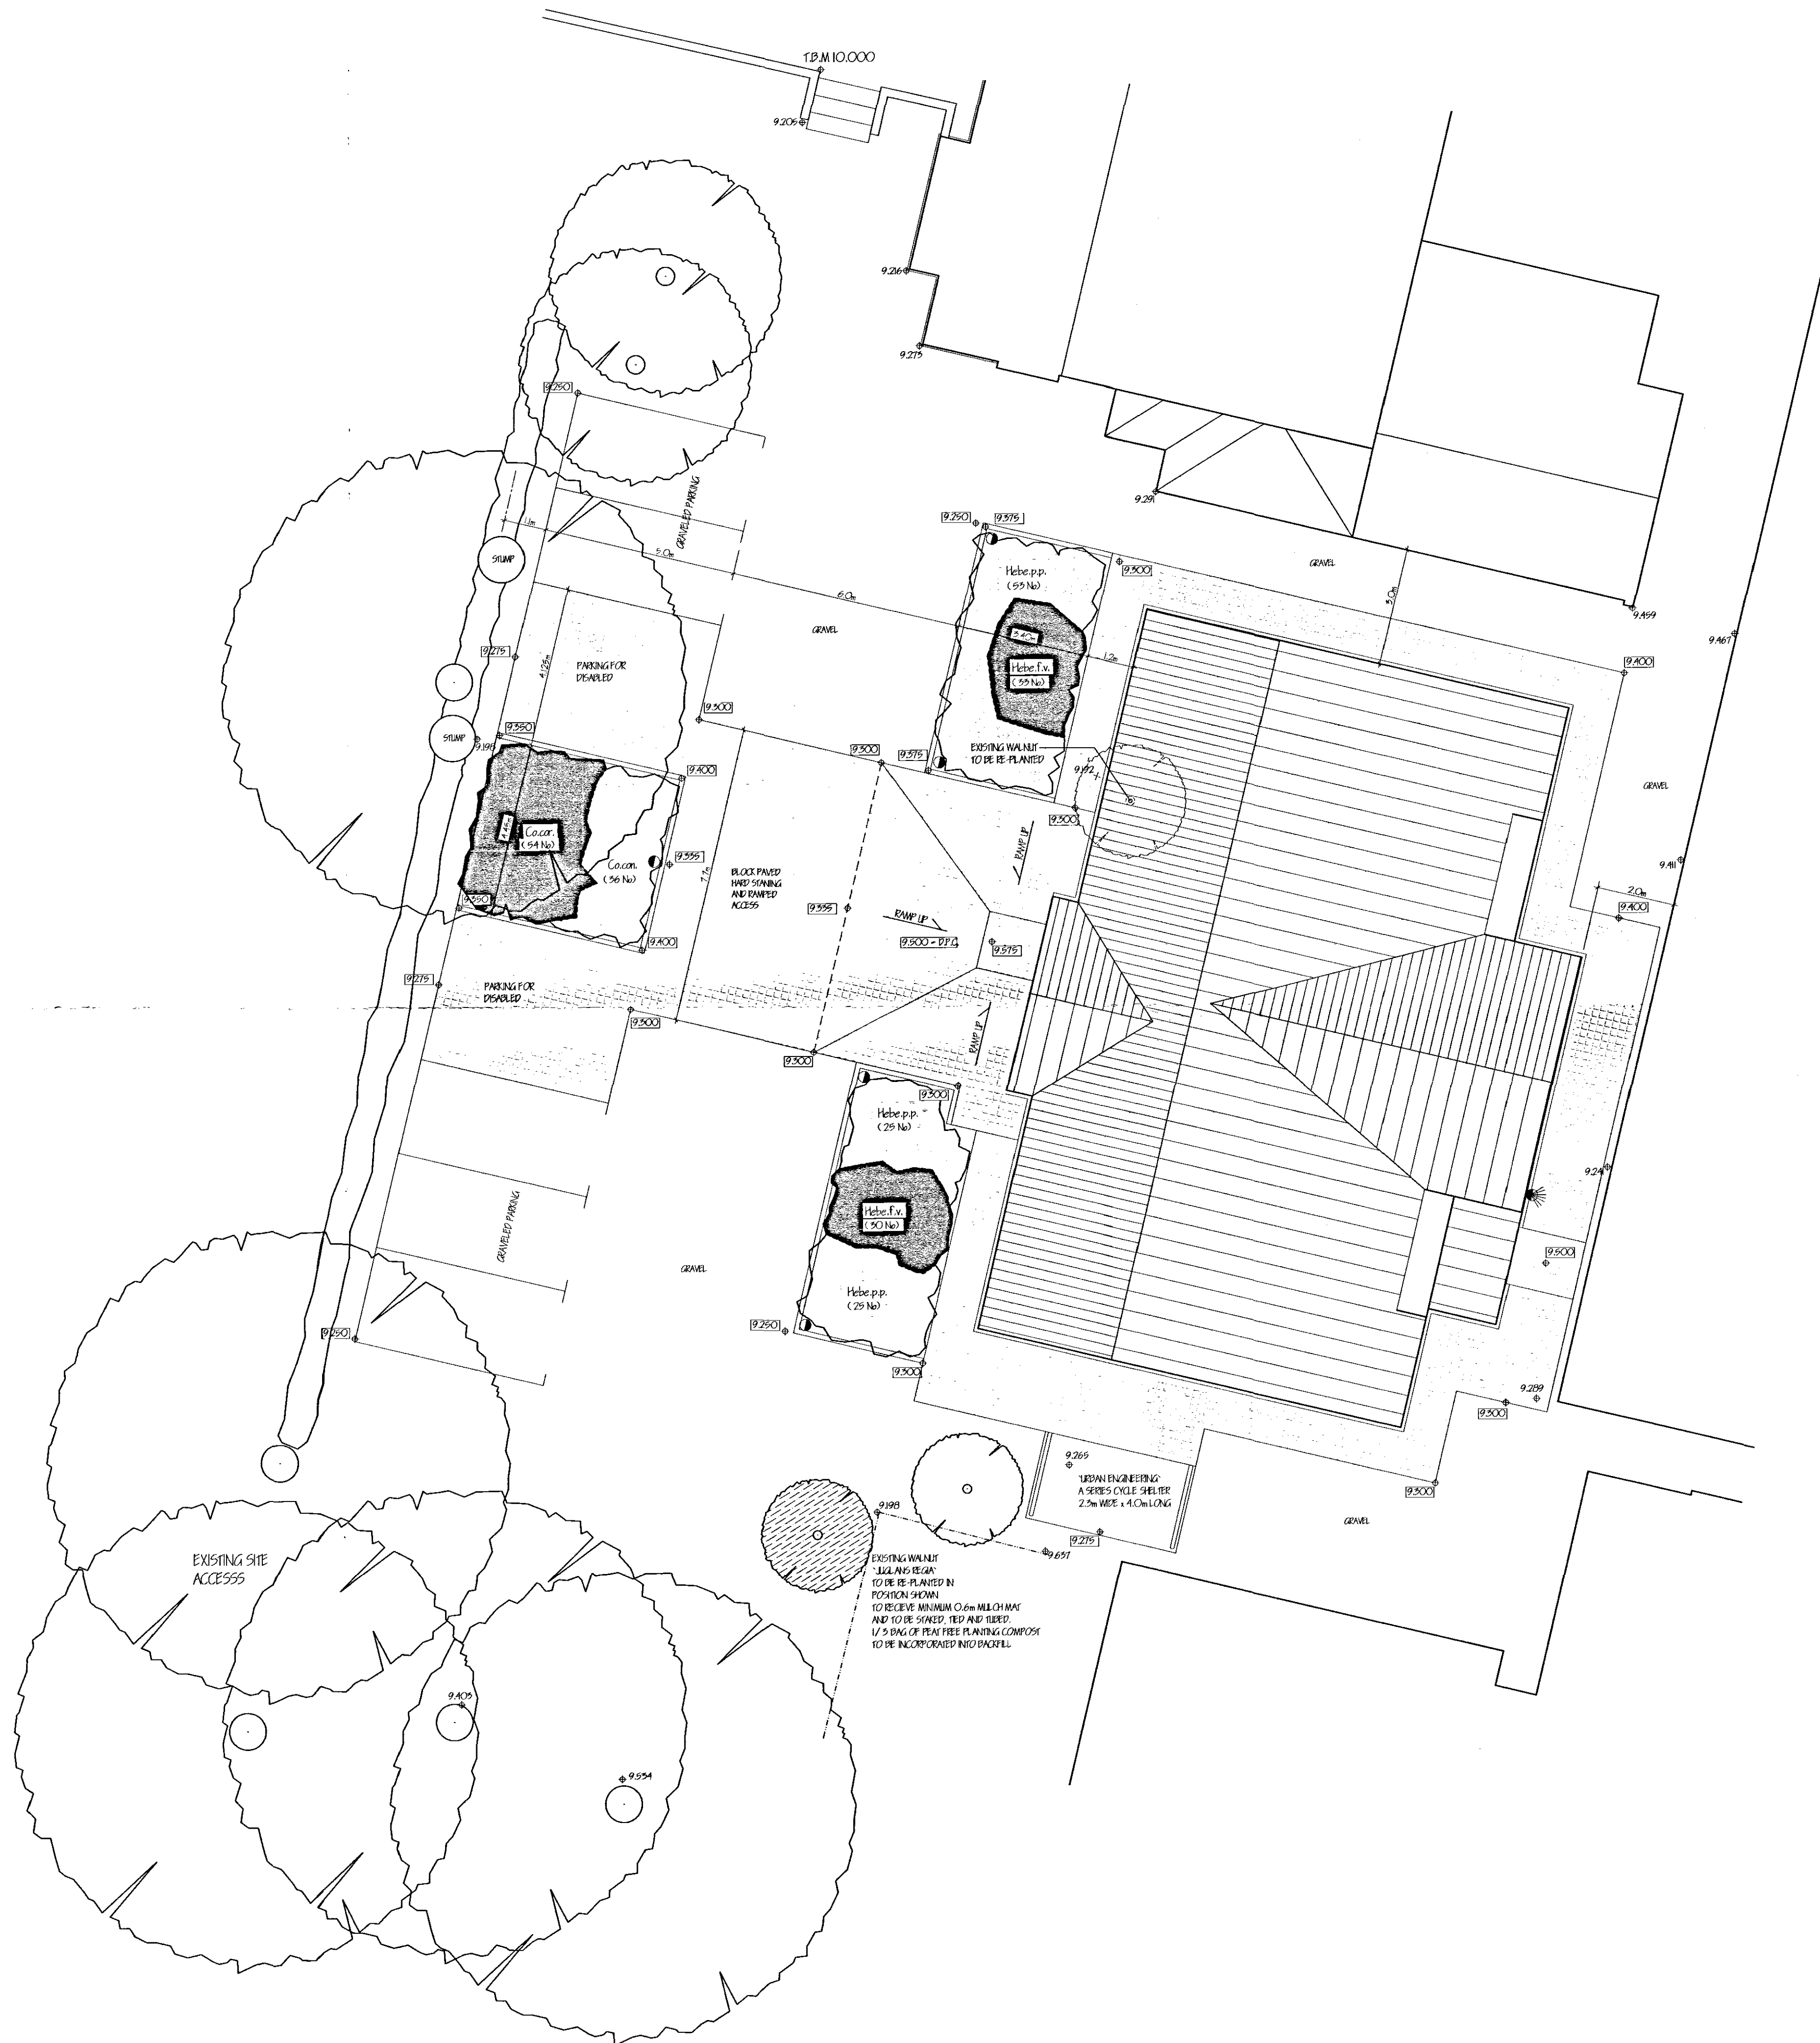

SOFT LANDSCAPE AREAS

Hebe.p.p. HEBE FRANKFOLIA PAGER  
Hebe.f.v. HEBE FRANKFOLIA VARIETAL  
Cocon. COTONEASTER CORNUS  
Cocon. COTONEASTER CORNUS  
ALL SHRUBS PLANTED AT MAXIMUM 450mm CENTRES  
ALL PLANTING TO BE IN ACCORDANCE WITH B.S. 4423:1999 AND  
AMENDMENT NO. 1 (1999)  
ALL PLANTING AREAS TO BE COVERED WITH PHOTOGRAPHICALLY WOVEN  
POLYPROPYLENE MULCH MAT COVERED WITH 75mm DARK GREENING  
PEAT FREE TREE AND SHRUB PLANTING COMPOST TO BE  
INCORPORATED INTO BACKFILL FOR EACH PLANT.

ALL BLOCK PAVING TO BE  
GENERIC READY PAVE  
CHELSEA ARE SETTS 2  
COLOUR - BURNT ELM

SYMPLEX LOW ENERGY FLOODLIGHT  
WITH DOWN/UP/DARK PHOTOCELL SWITCHING

POWERLITE RAL100 2.0m HIGH  
WITH DOWN/UP/DARK PHOTOCELL SWITCHING

9.300 DENOTES PROPOSED LEVEL

9.265 DENOTES EXISTING LEVEL

D.P.C. LEVEL = 9.500  
FLOOR LEVEL = 9.575

# Langwith Builders Limited

registered office  
72 Church Street  
Holbeach  
Spalding,  
Lincolnshire PE12 7LL

tel: Holbeach (01406) 425766  
fax: Holbeach (01406) 425766

Amendments

Planning & Environment  
13 AUG 2008  
Ref: 0906/08

**SUPERSEDED**

© Copyright Reserved

Client

SPALDING ROYAL FREE GRAMMAR SCHOOL

Job  
PROPOSED EDUCATION BLOCK  
HAVERFIELD ROAD  
SPALDING  
LINCS.  
PE11 2XP

Drawing

SITE PLAN

Scale 1:100 Date JUNE '08  
No. LBOB-04 Ref.