




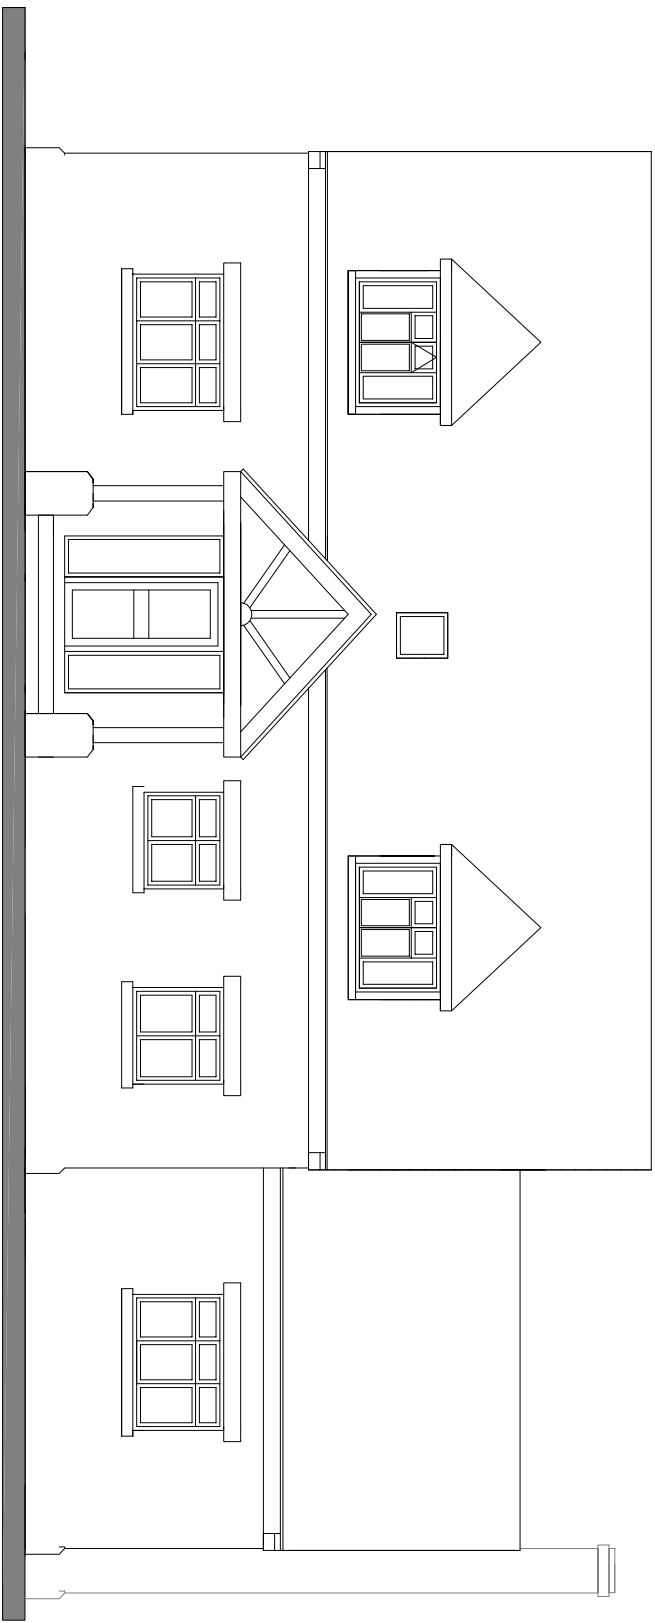


APPROVED FRONT ELEVATION (south)

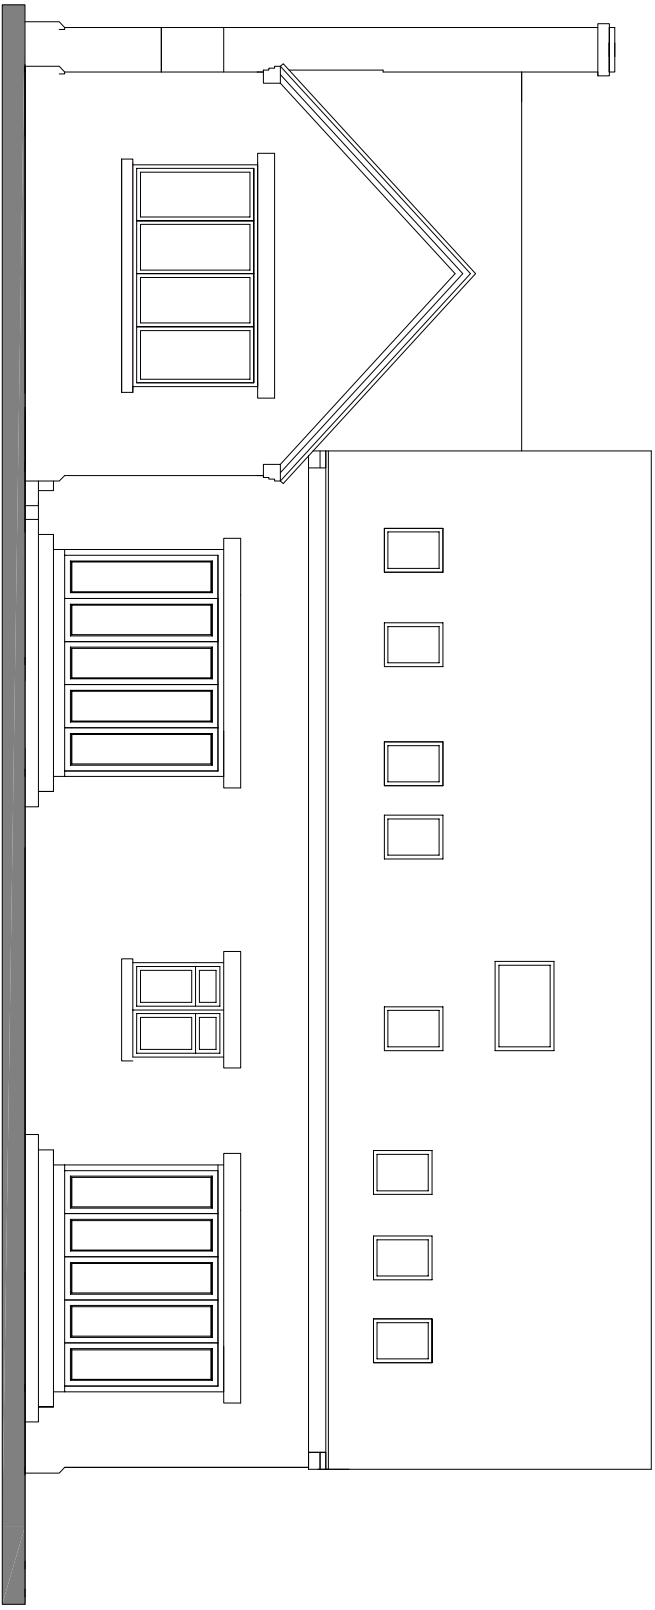


APPROVED REAR ELEVATION (north)

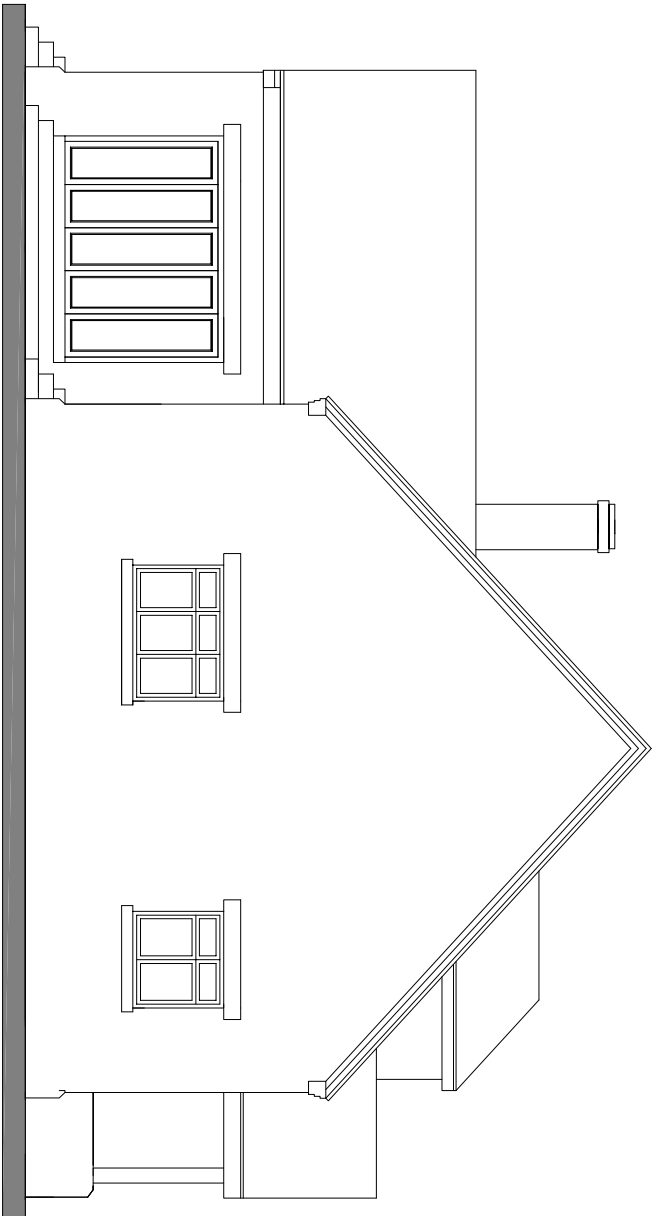


APPROVED SIDE ELEVATION (west)

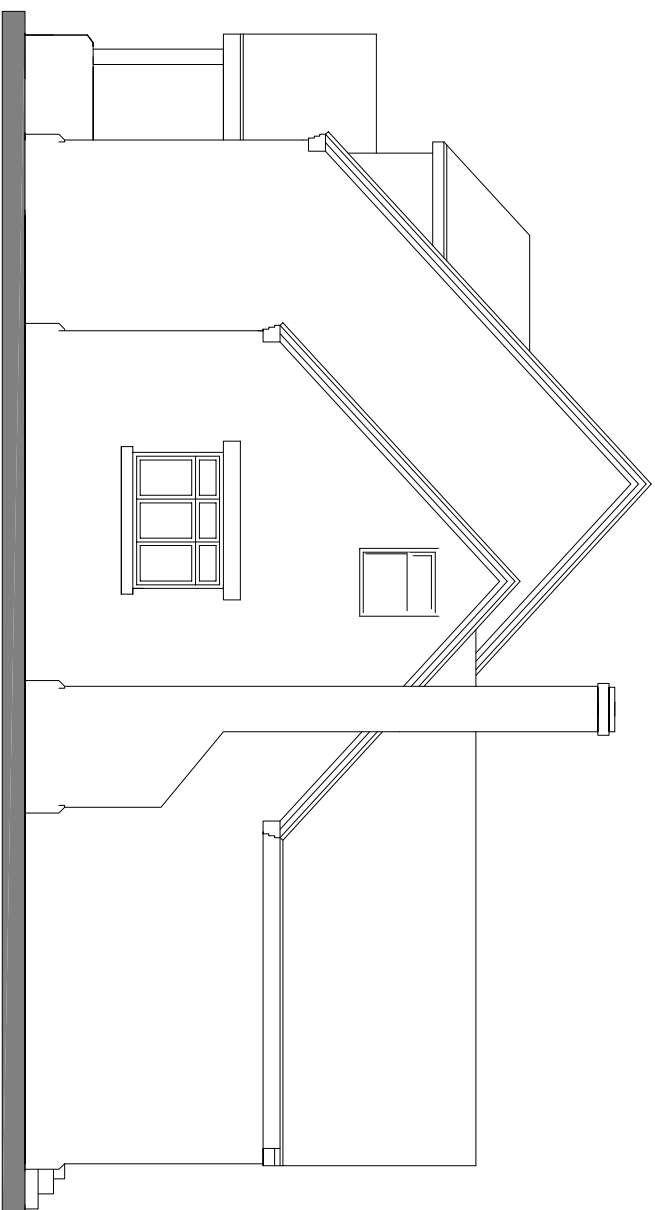

APPROVED SIDE ELEVATION (east)

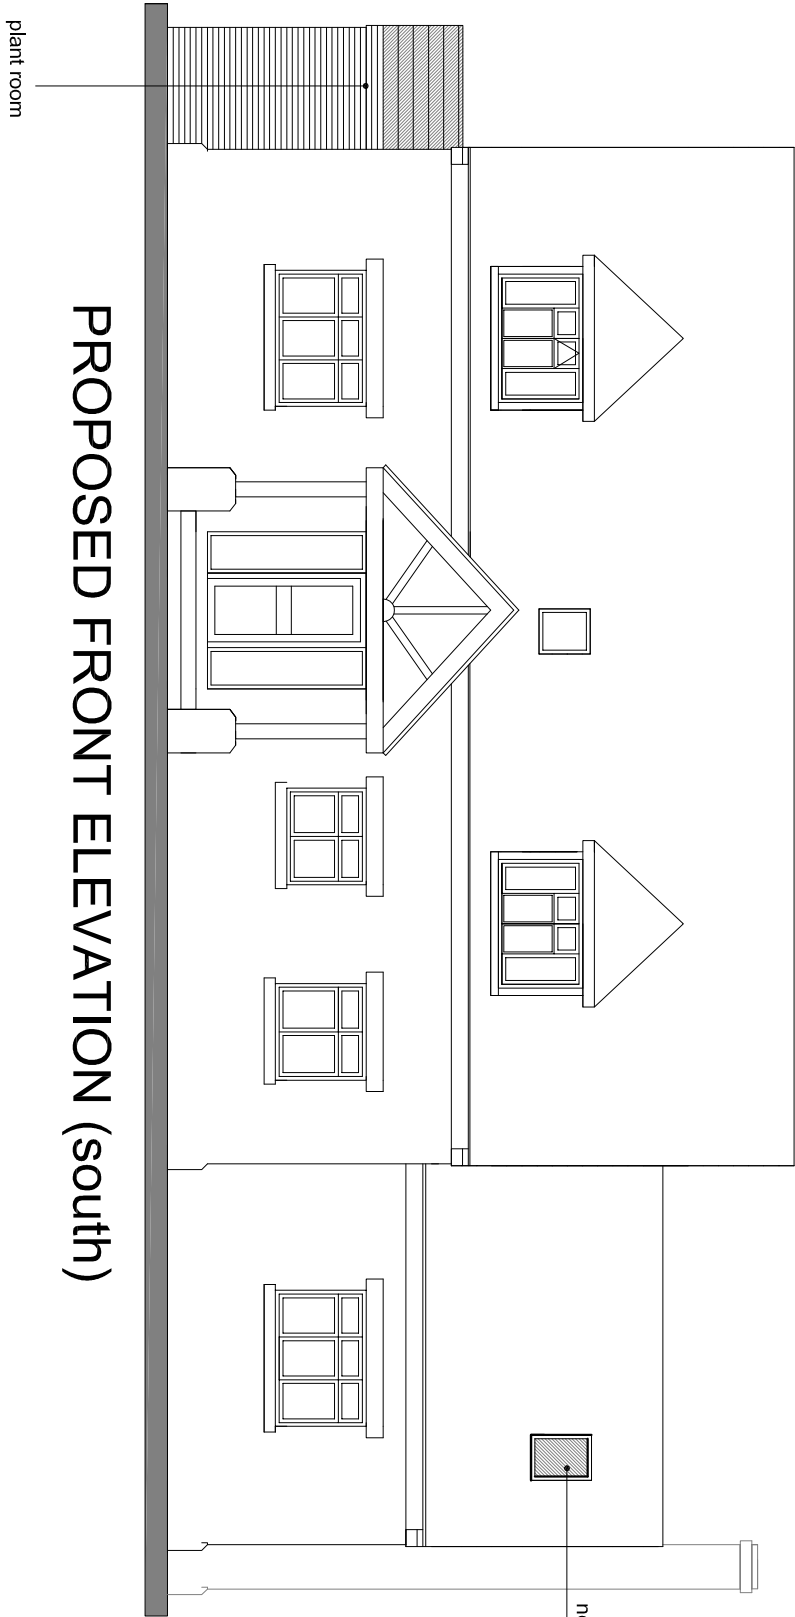


PROPOSED FRONT ELEVATION (south)

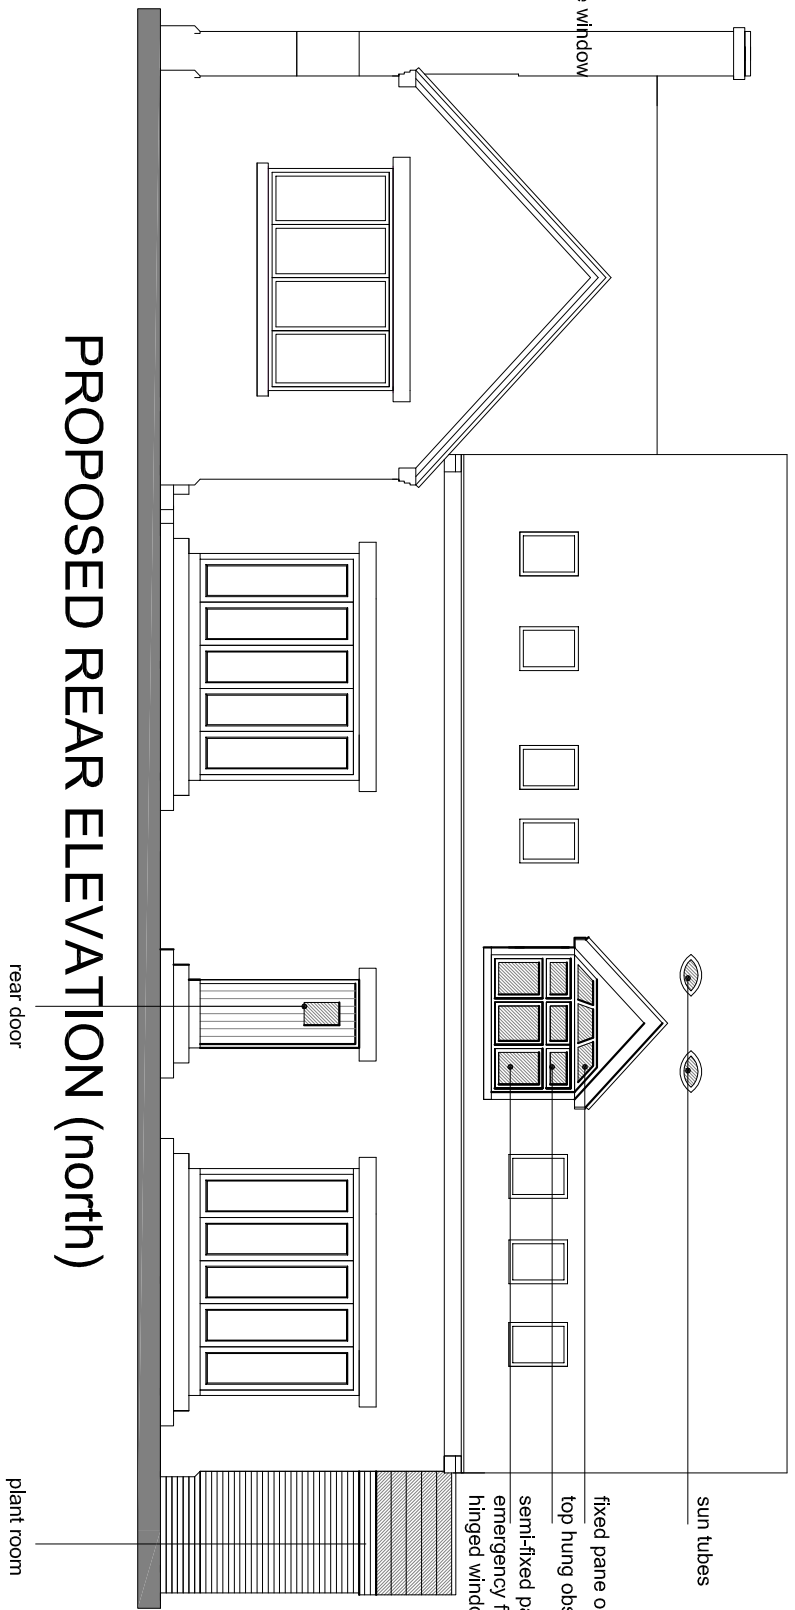


PROPOSED REAR ELEVATION (north)




PROPOSED SIDE ELEVATION (west)

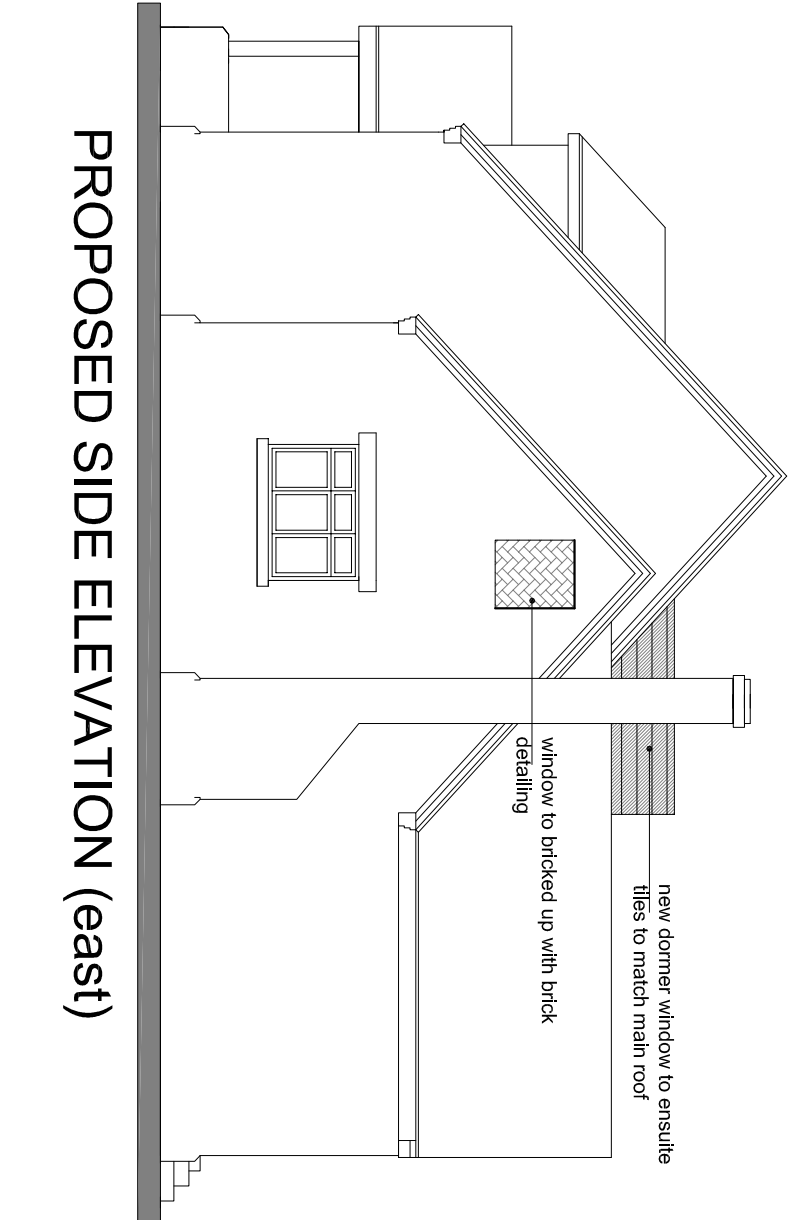

PROPOSED SIDE ELEVATION (east)

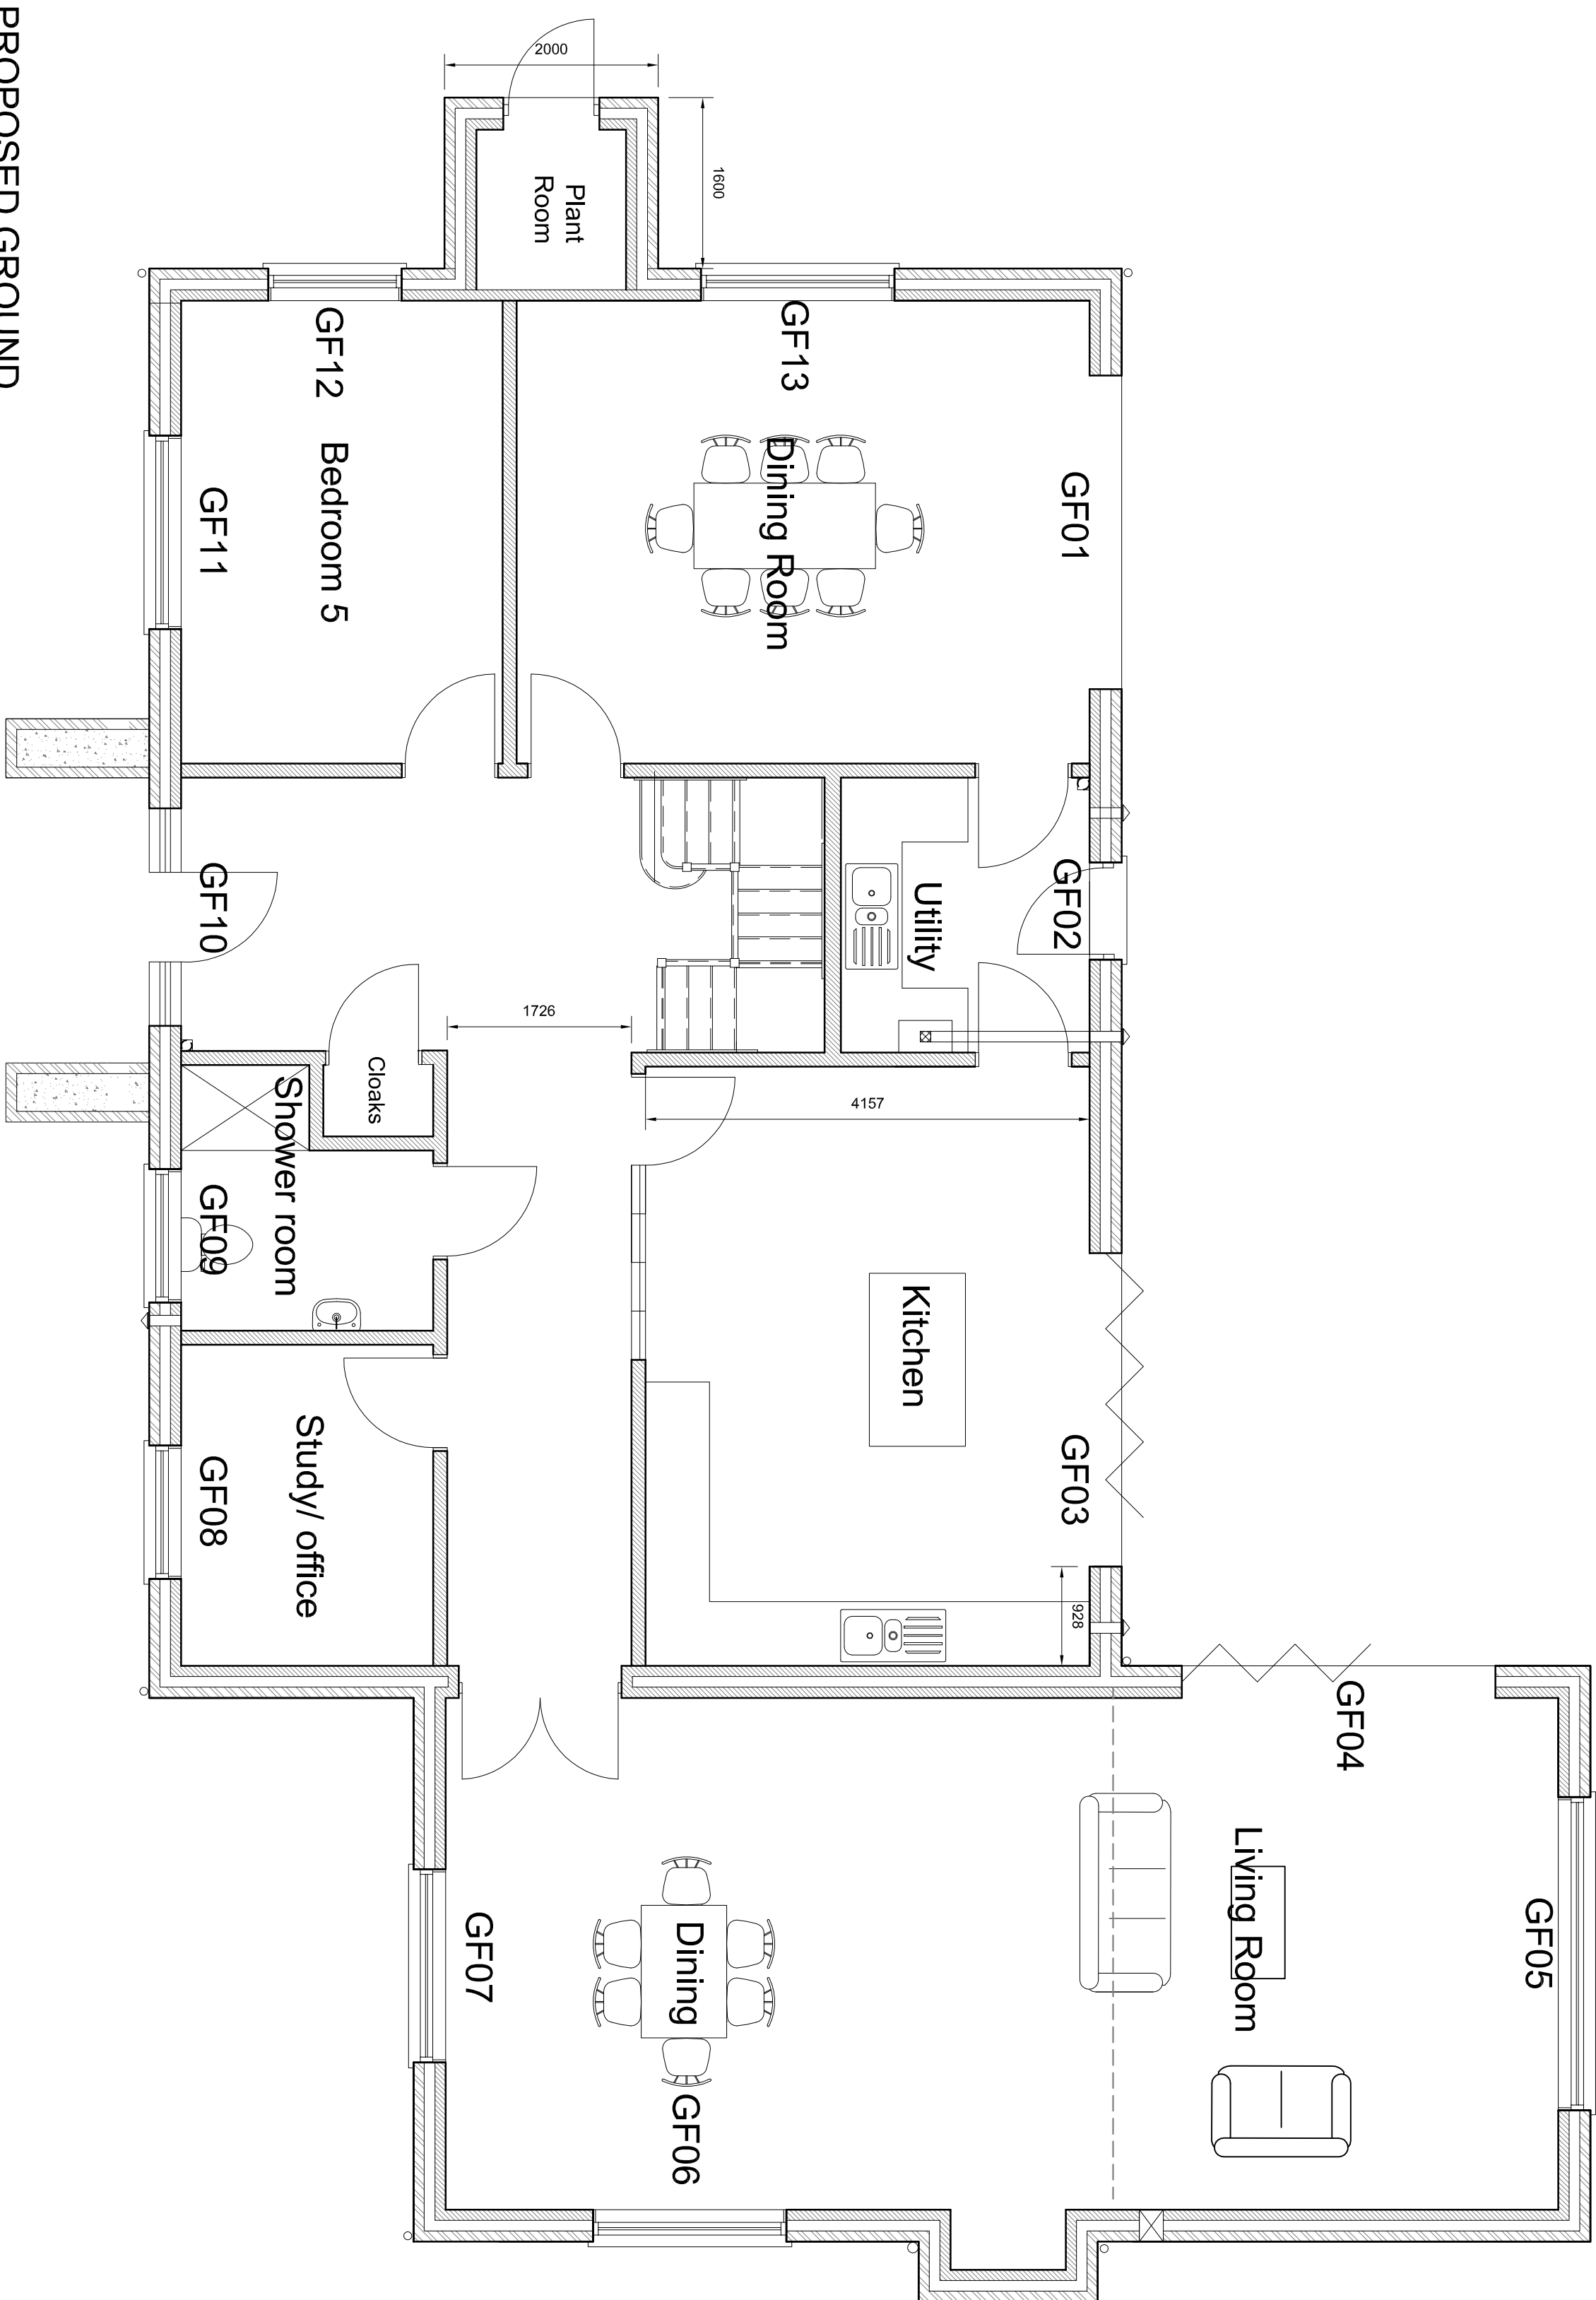

PROPOSED GROUND FLOOR PLAN

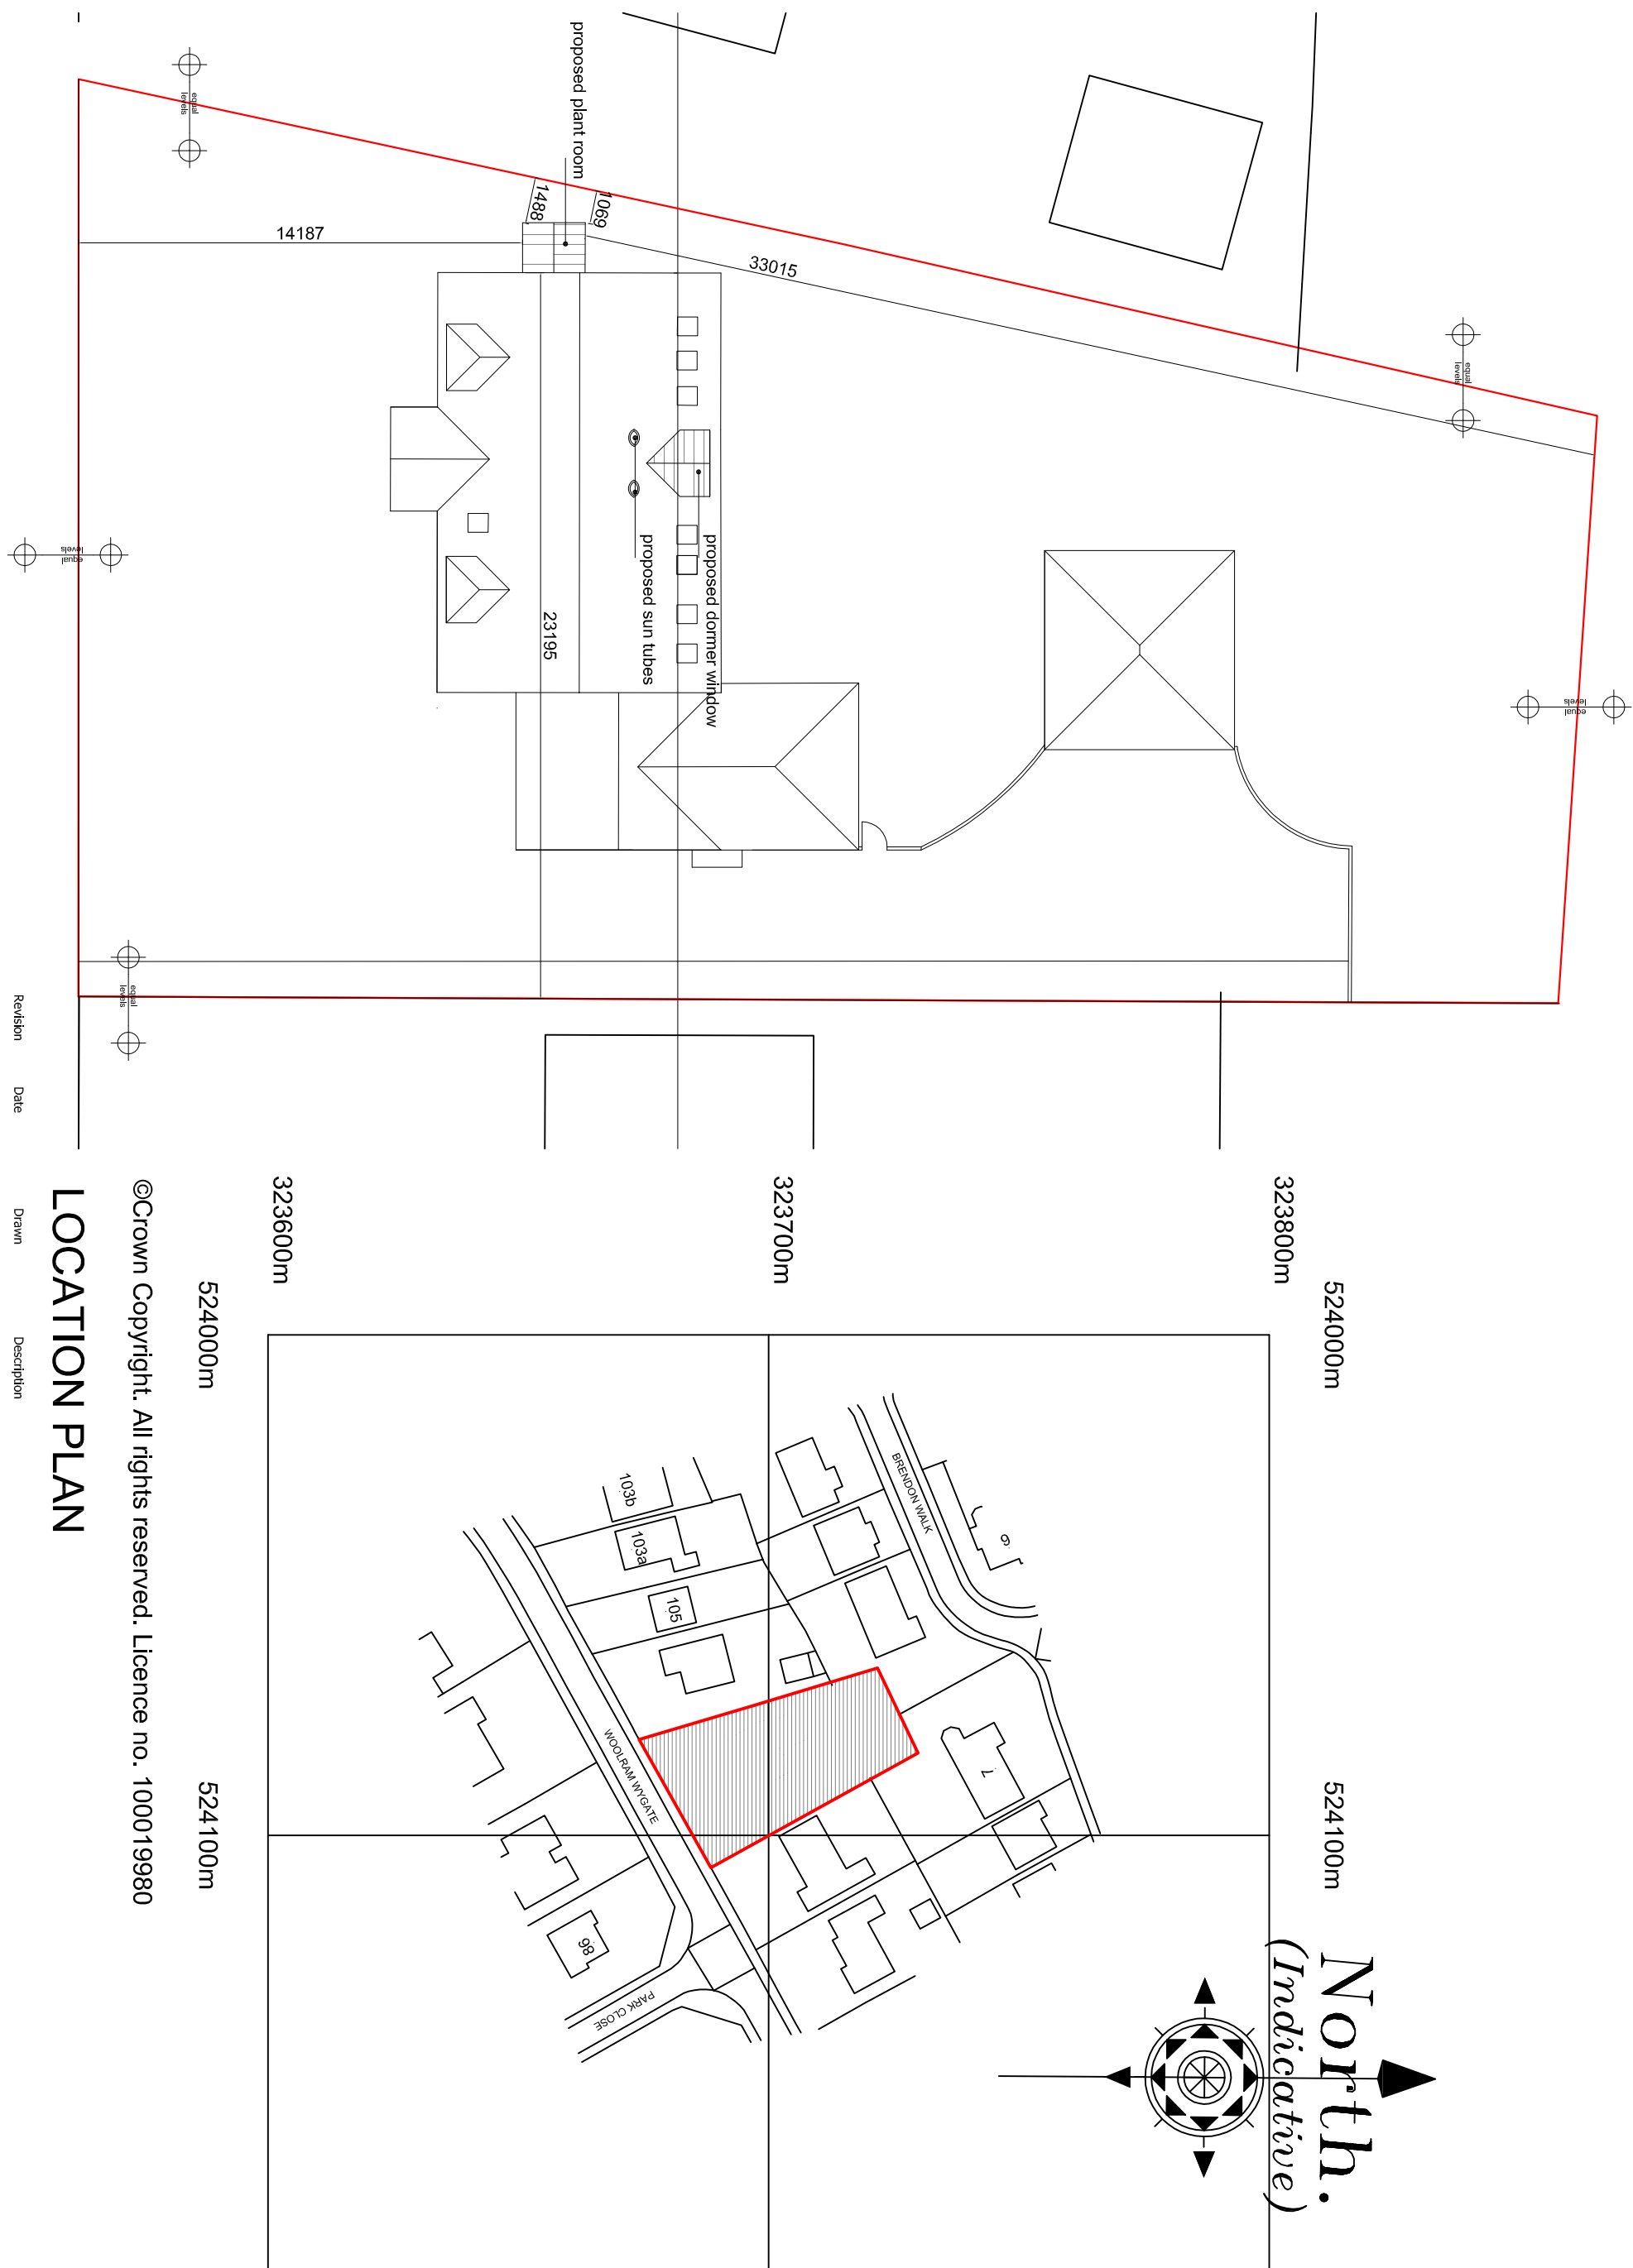

PROPOSED BLOCK PLAN

| Revision   | Date                                          | Description                                                               |
|---|-----------------------------------------------|---------------------------------------------------------------------------|
| Client   | Mr Nigel Hutton                               |                                                                           |
| Project   | Chalet Bungalow & Garage @ 109 Woodram Wygate |                                                                           |
| Drawing   | PLANNING AMENDMENT                            | (plant room, rear dormer, picking up of window, new dormer and back door) |
| Scale   | 1:50, 1:100, @ A1 drawn                       | AWM Checked TAC Date 21/09/2015 Drawing No. 13/338/PA017                  |
| Trevor A Clay RIBA Ltd, 14 Old Fenkile Road, Weston Hills, Spalding, Lincs. PE26DD<br>01406 380027 trevor@taczarchitects.co.uk www.taczarchitects.co.uk |                                               |                                                                           |