


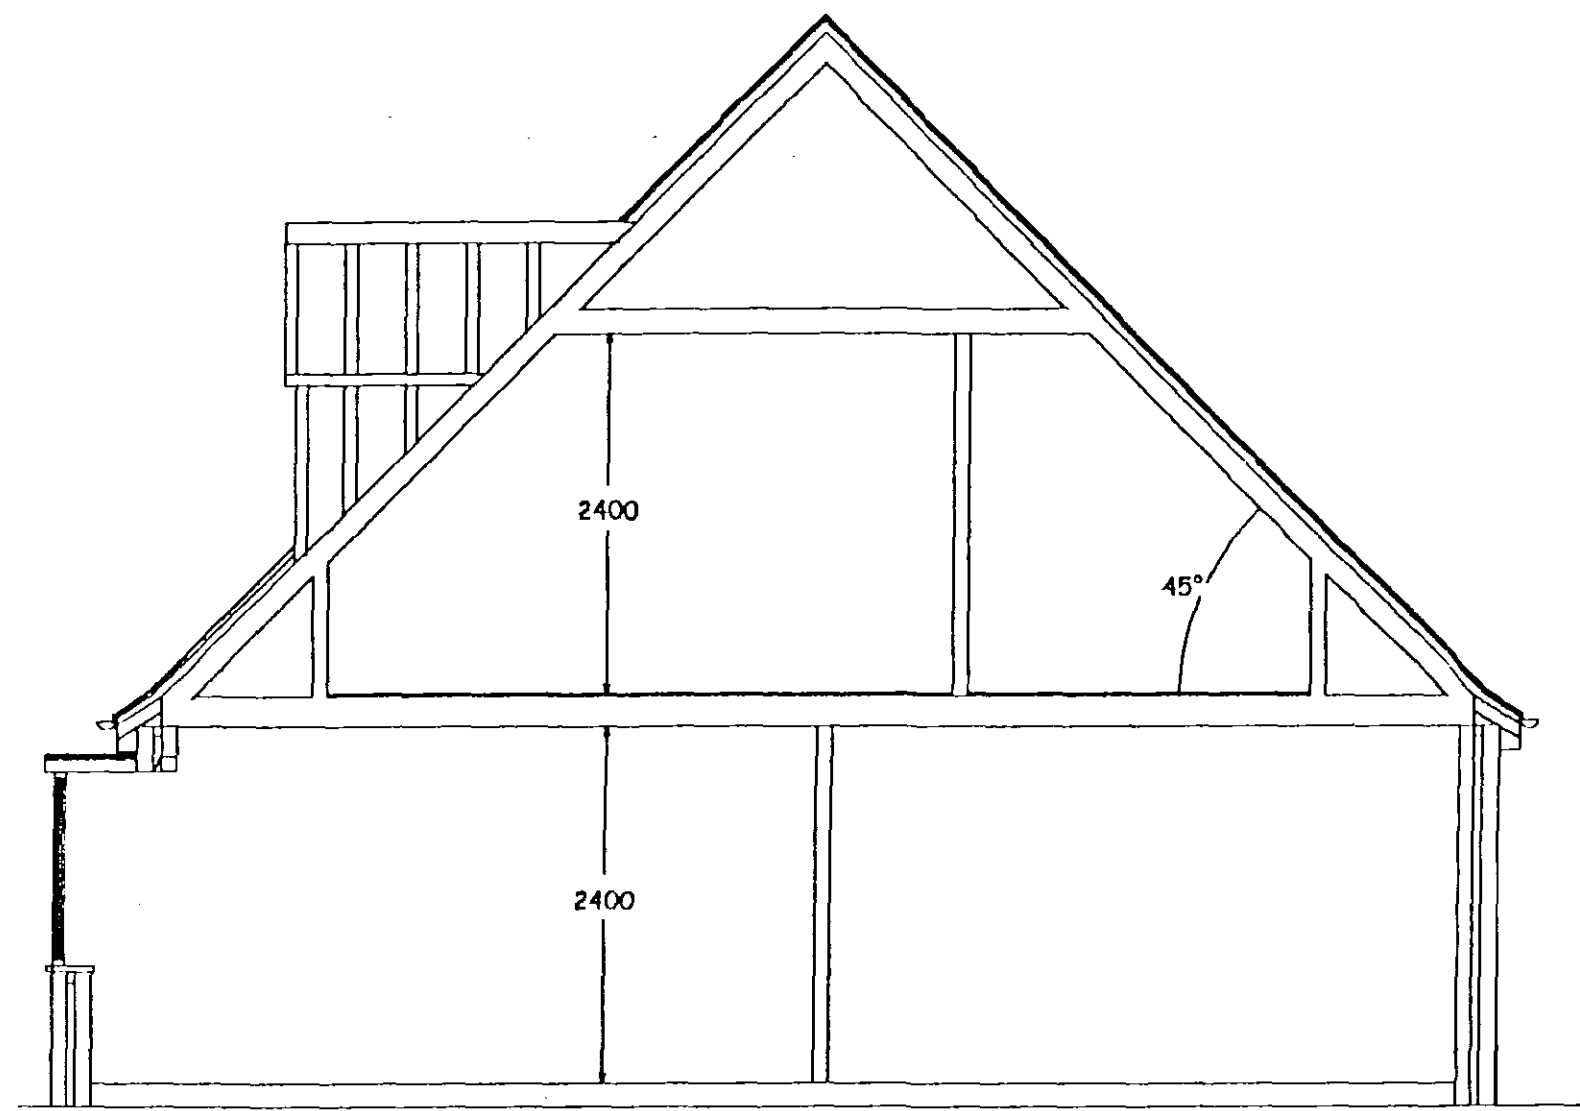

Section A-A


scale 1:50




Rear (East) Elevation





Front (West) Elevation

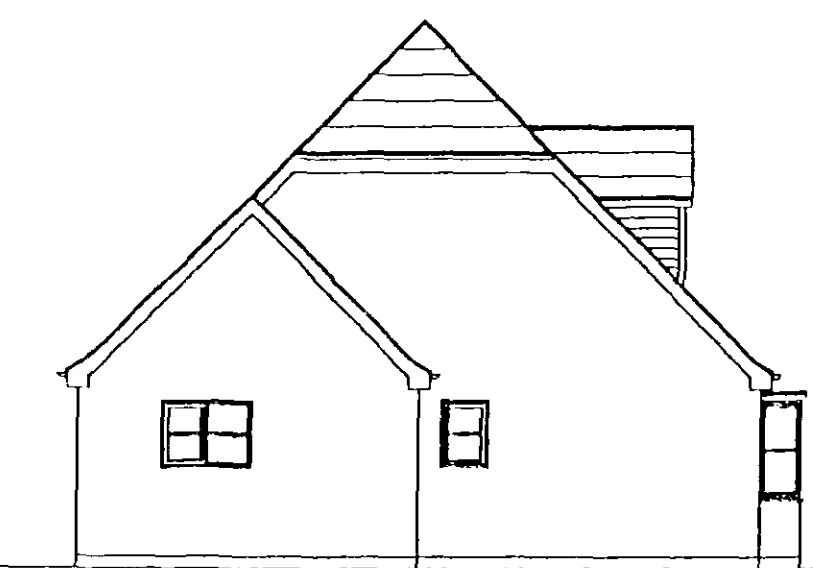


Side (North) Elevation

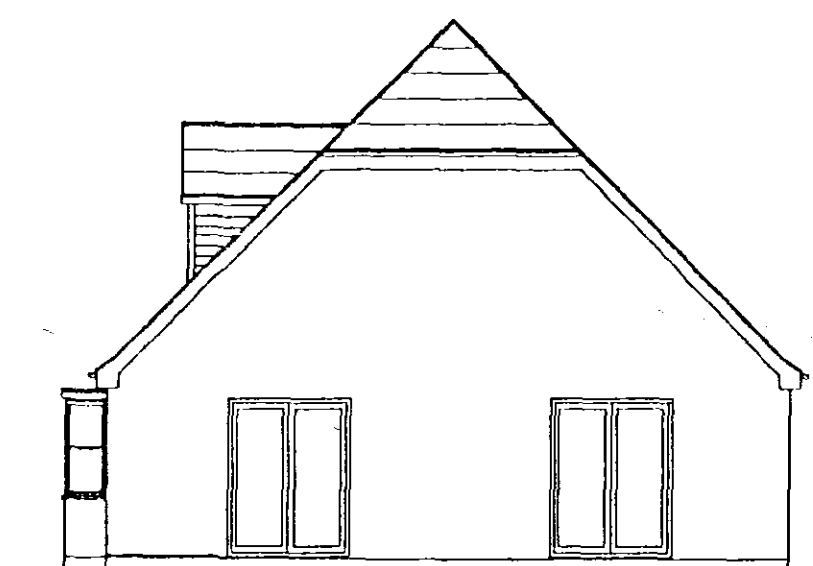


Side (South) Elevation

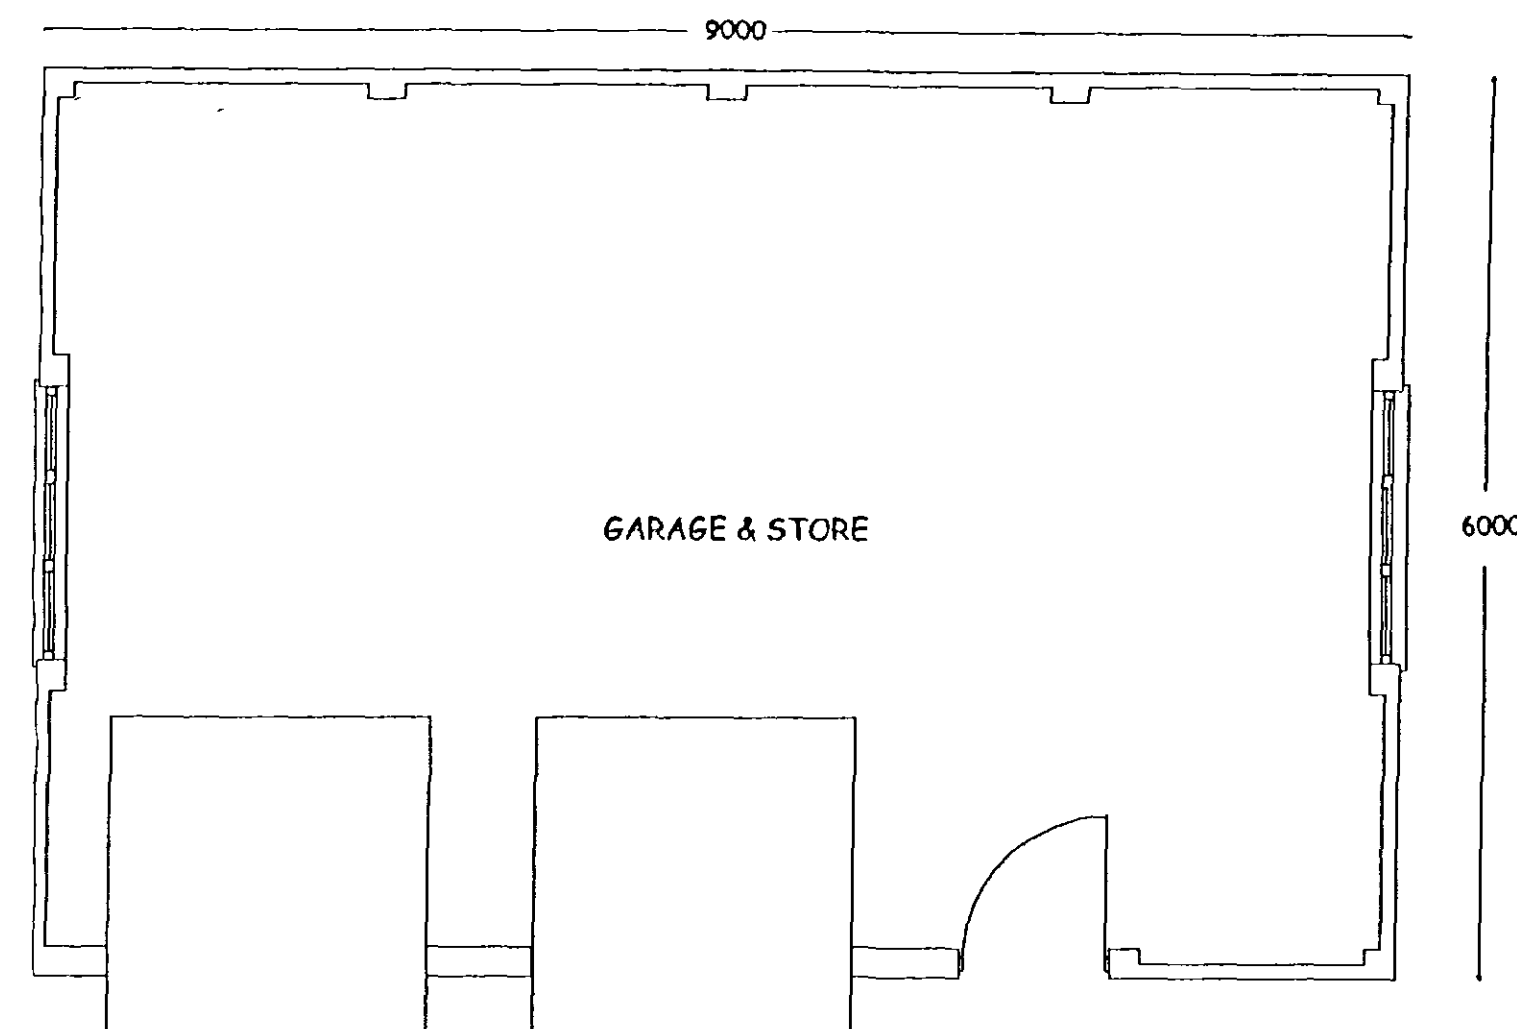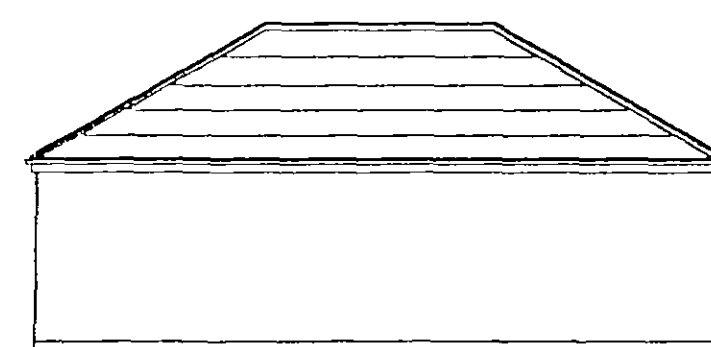


Rear (North) Elevation

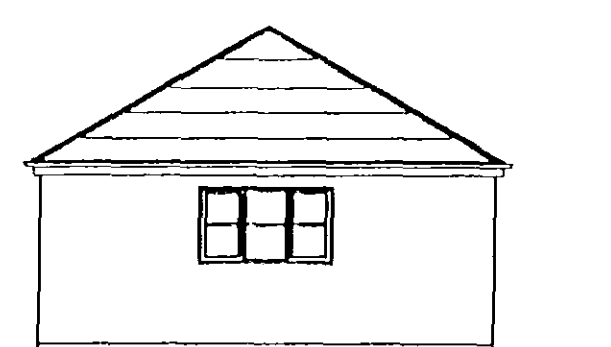


Side (East) Elevation

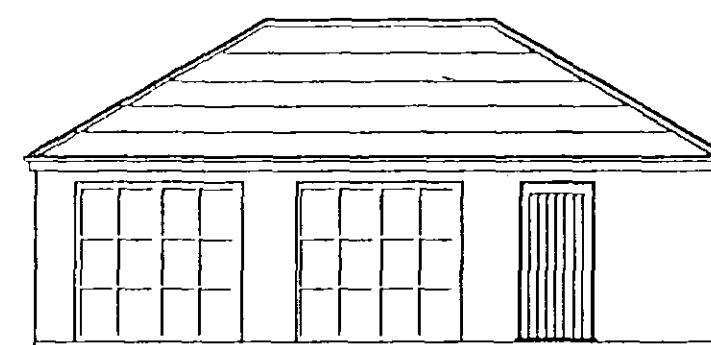


Front (South) Elevation

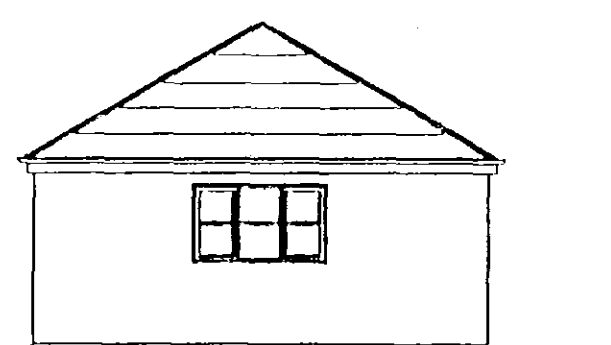

Side (West) Elevation

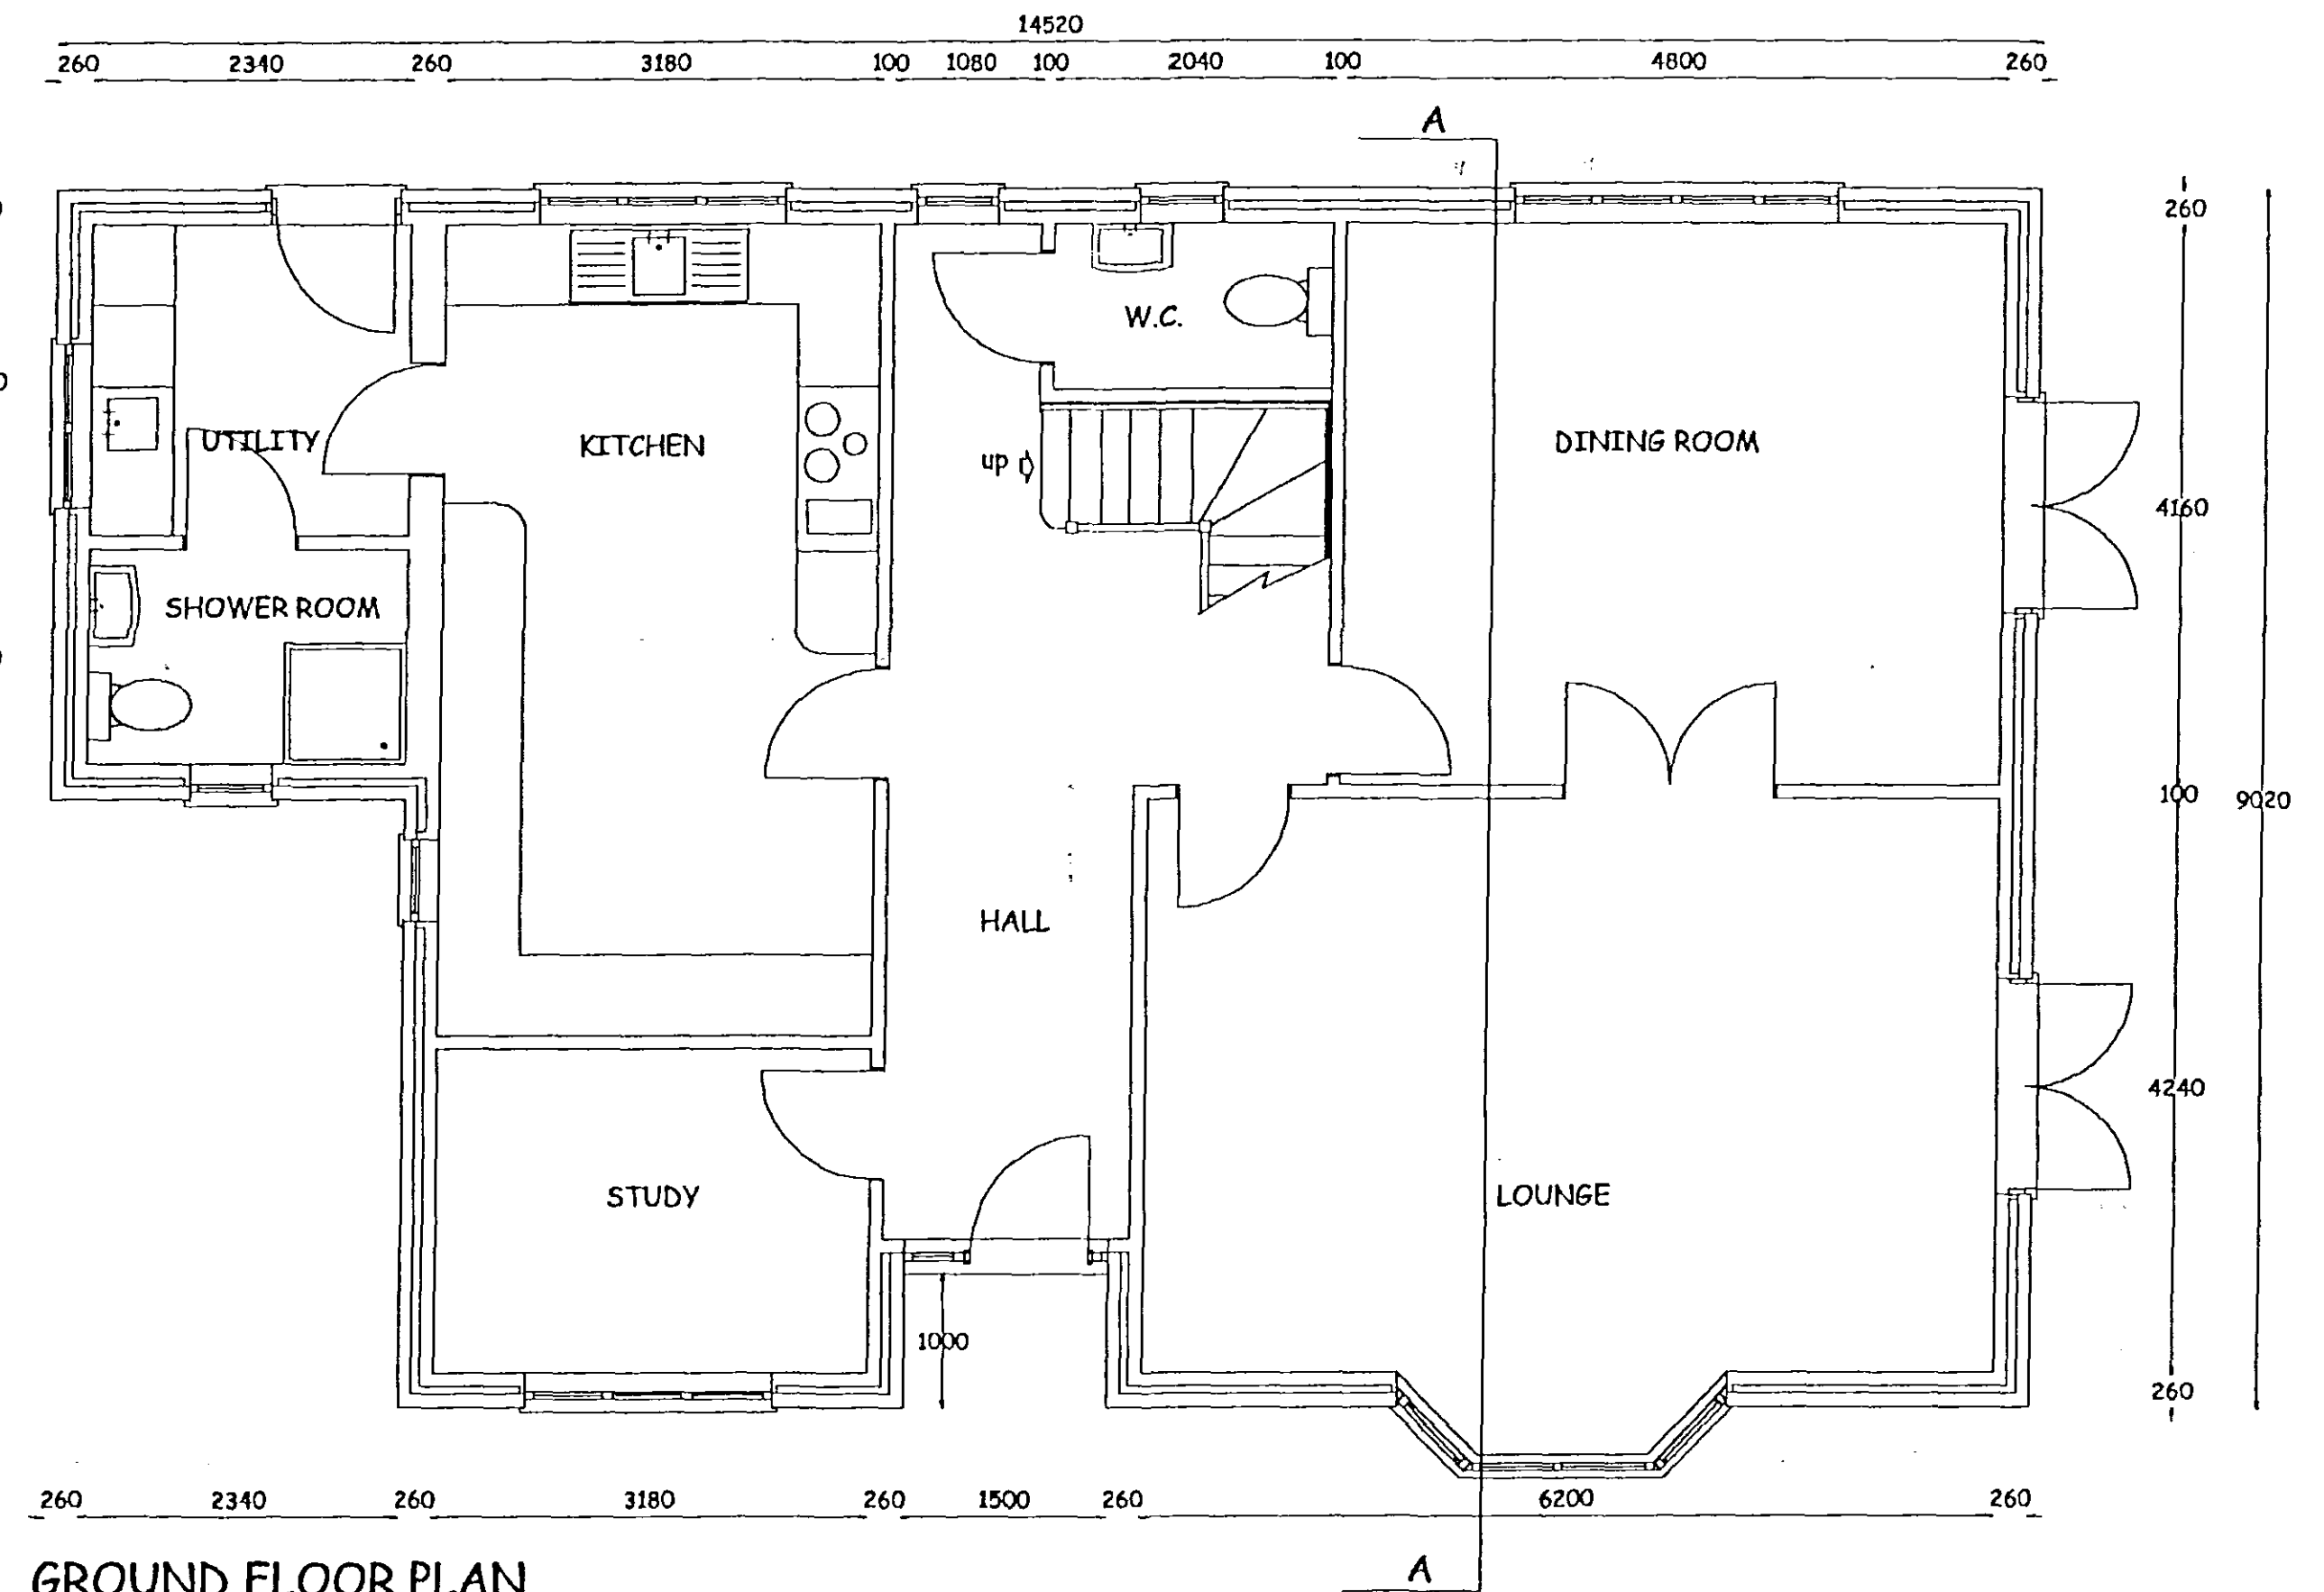

GROUND FLOOR PLAN

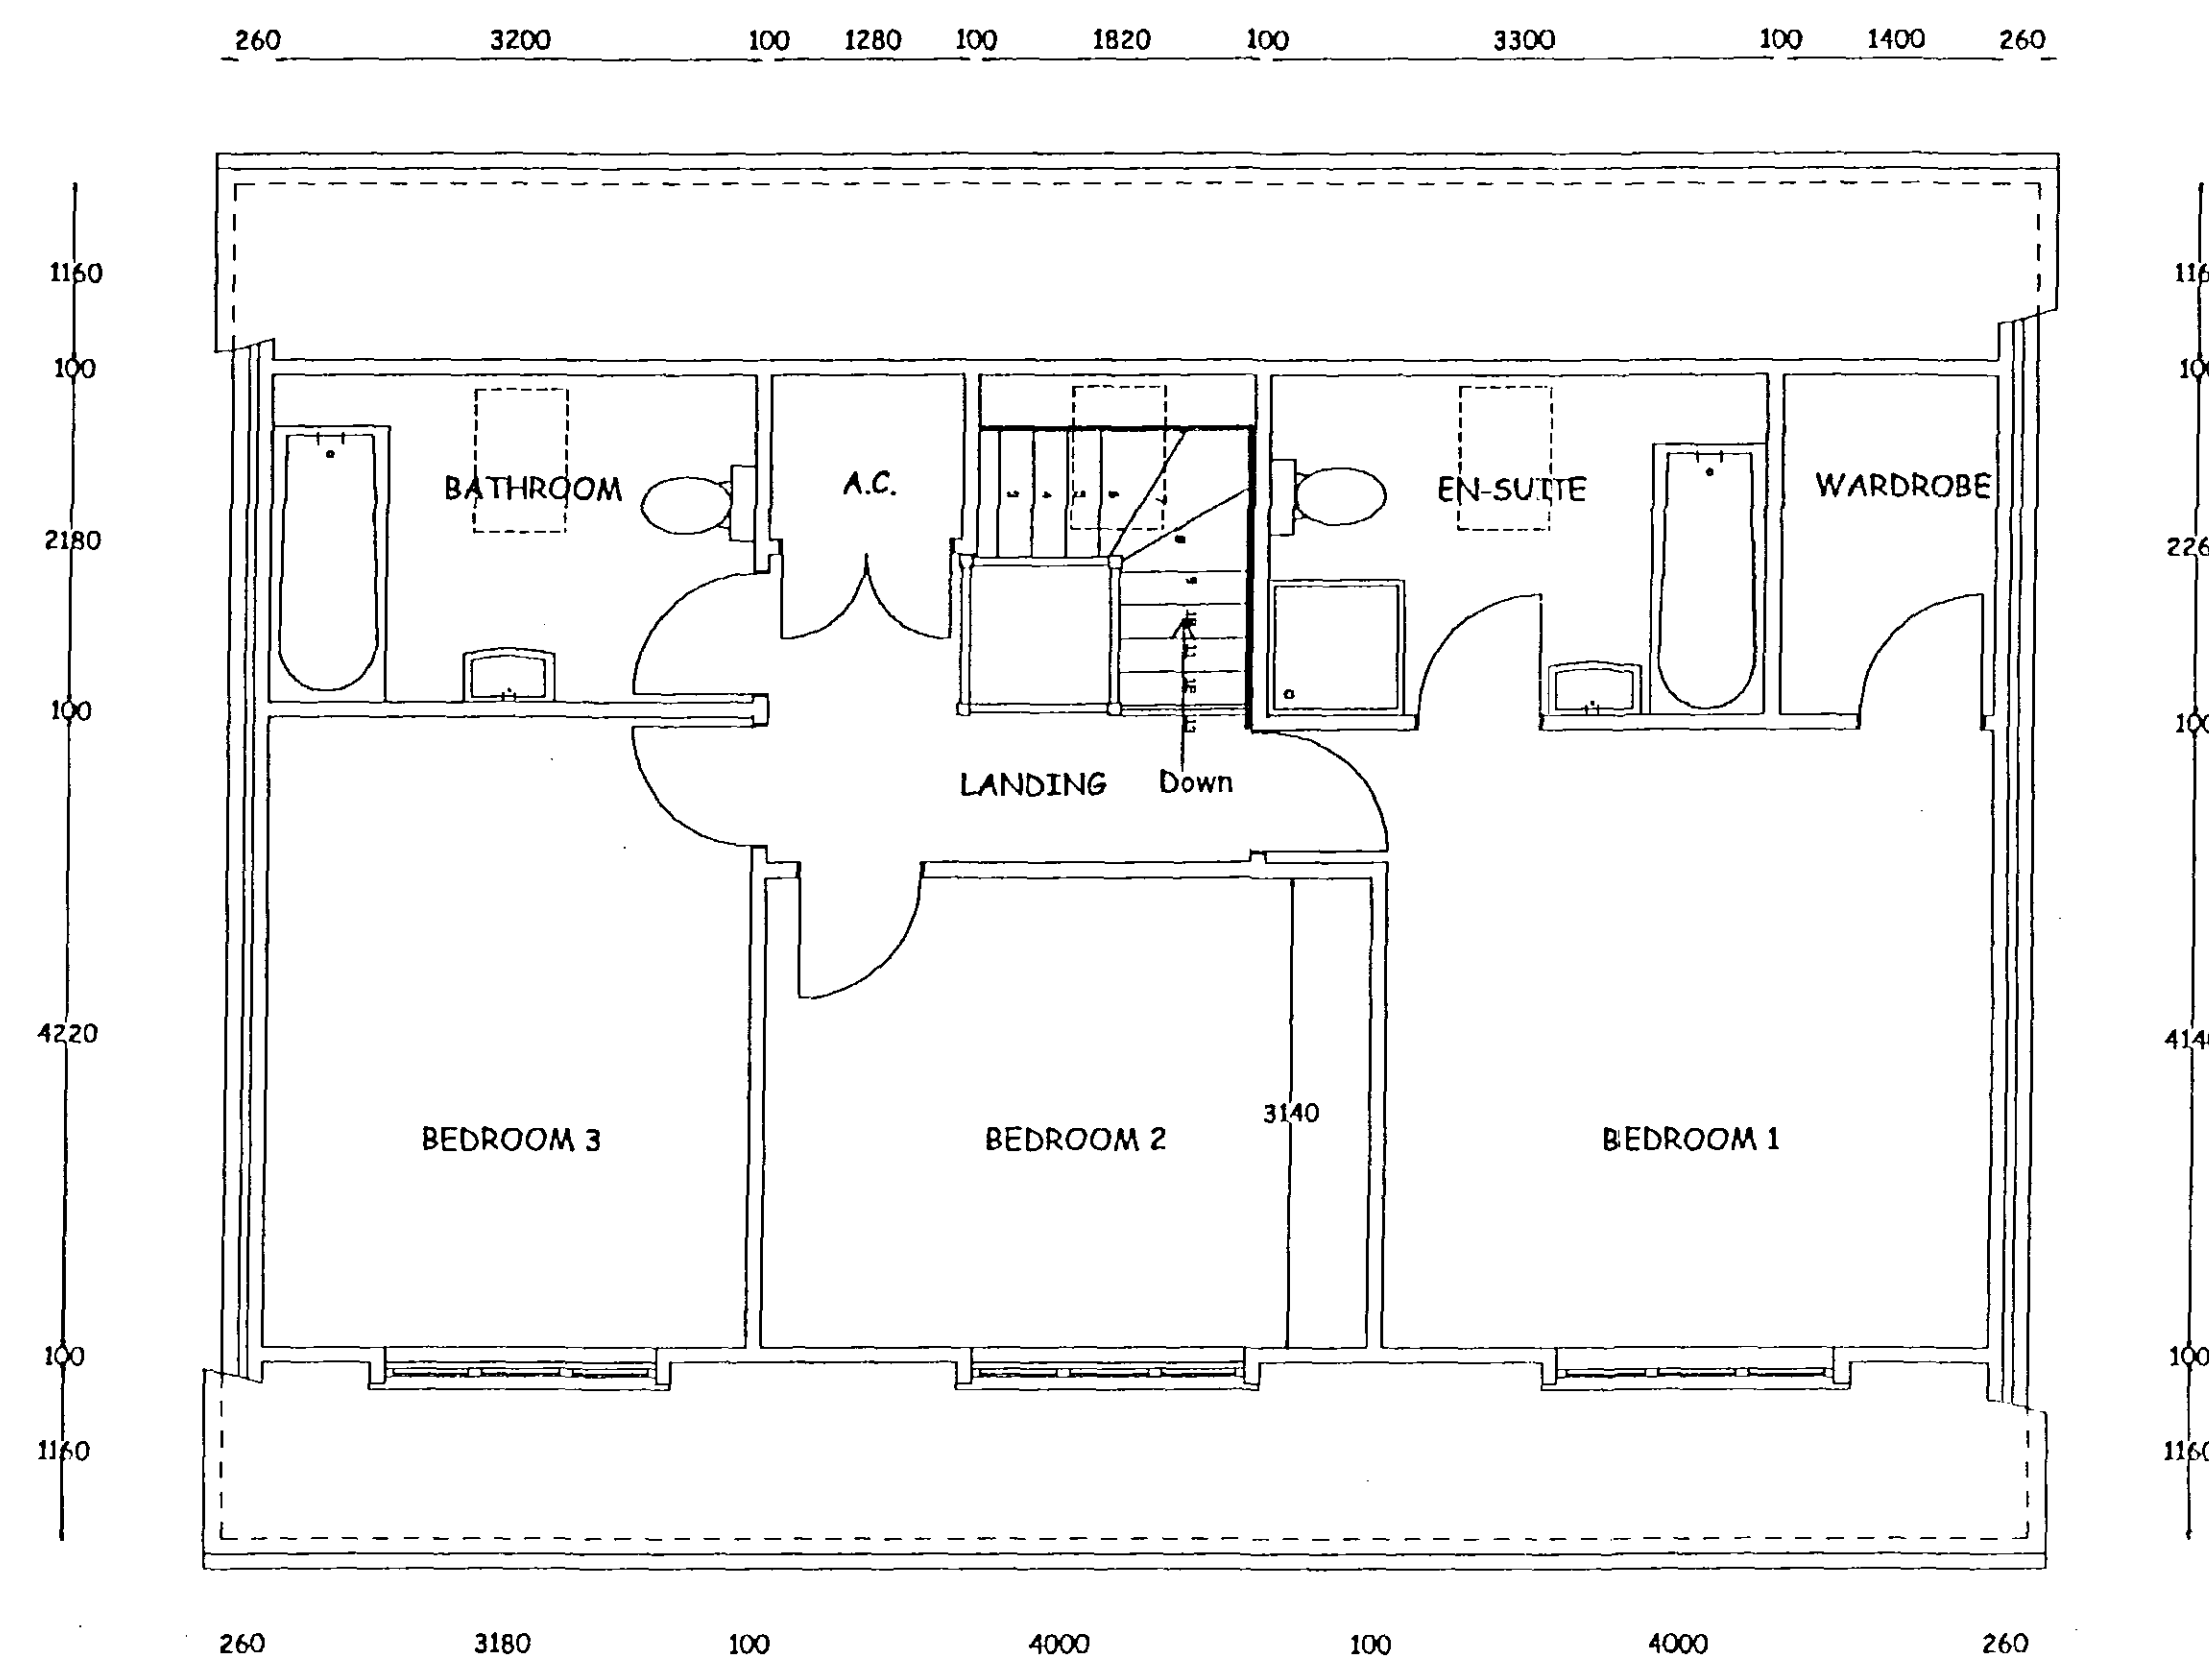

FIRST FLOOR PLAN

SHDC
Planning & Development
01 FEB 2005
Ref: 124125

Project
Proposed Dwelling & Garage at :-
DETERMINED PLAN

Rear of Childers Lodge
Pecks Drove West
Clay Lake
Spalding
Lincs

Client
Mr S. Morris

Drawing no.
SHM/2005/02/001

Date
Feb 2005

Scales
PLANS 1:50 ELEVATIONS 1:100

Drawn by GL Technical Services

FelixCAD