


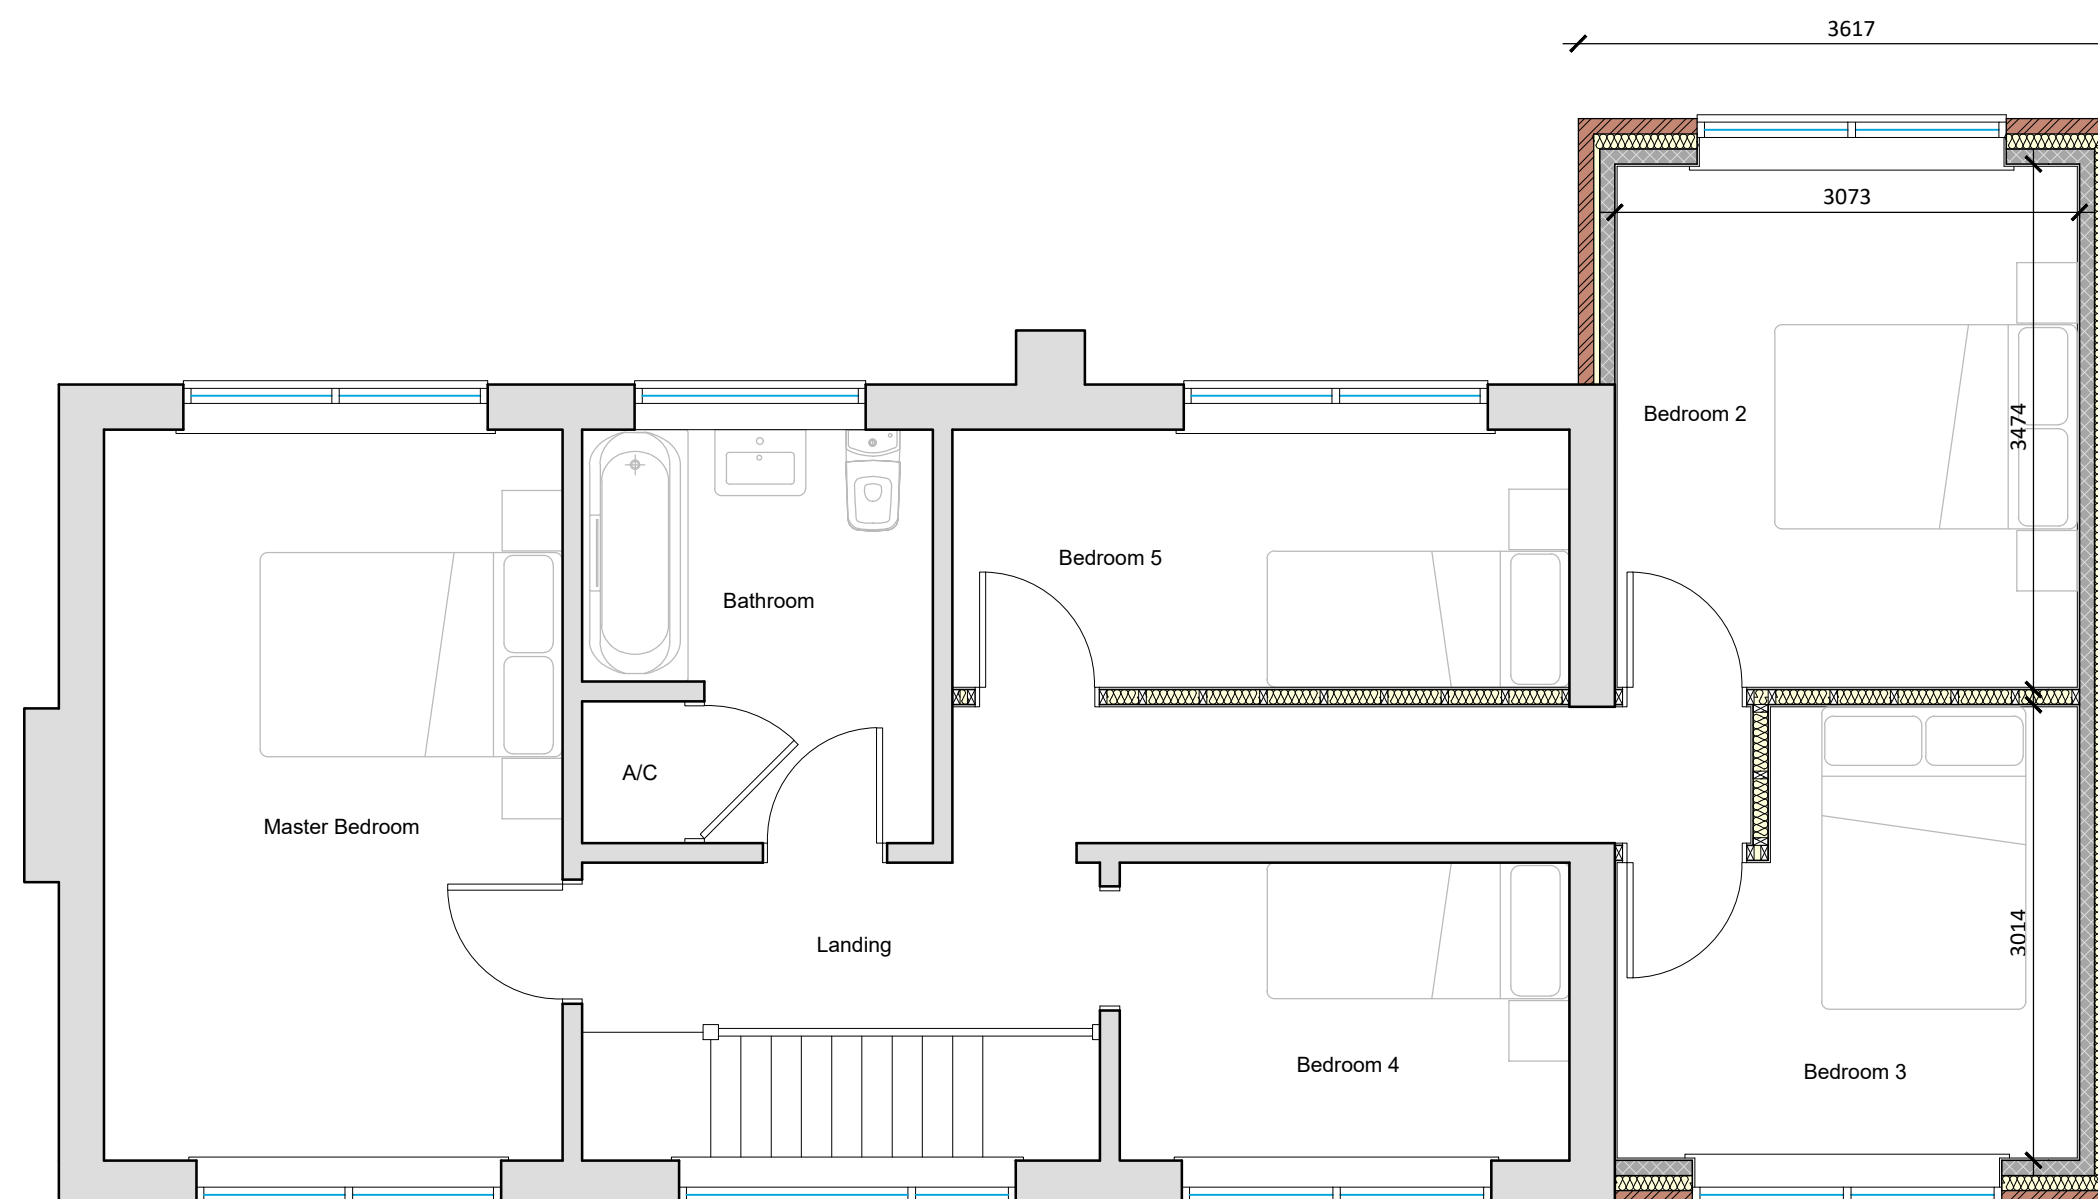


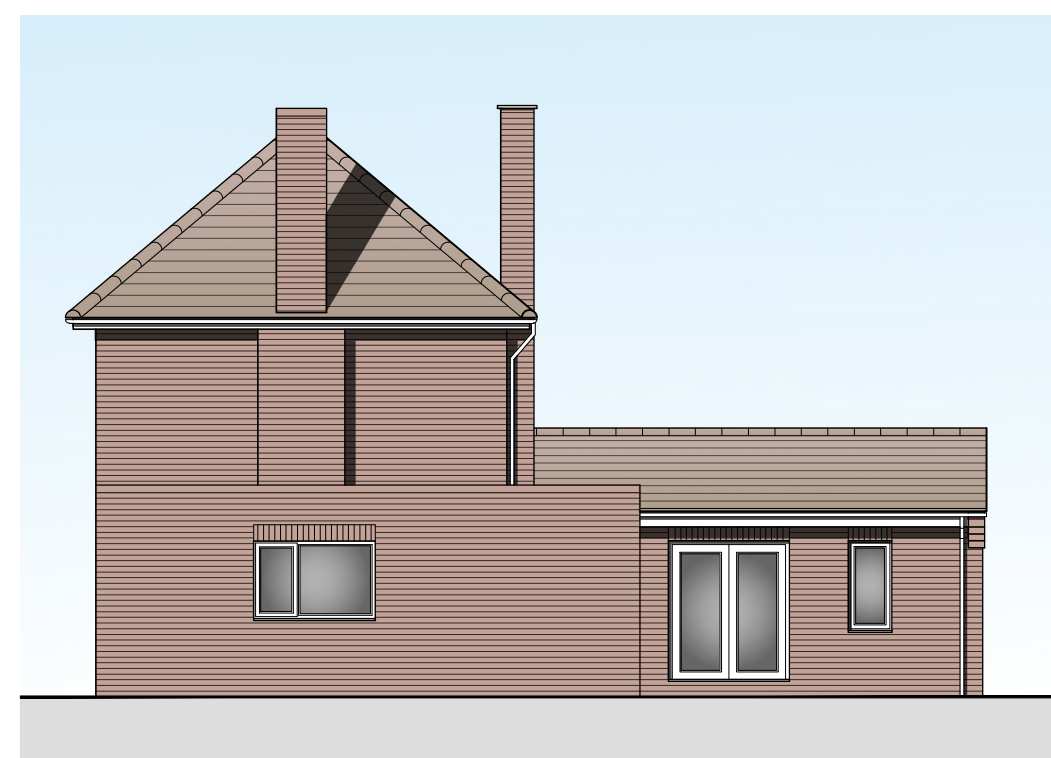

Proposed First Floor Plan
Scale 1:50

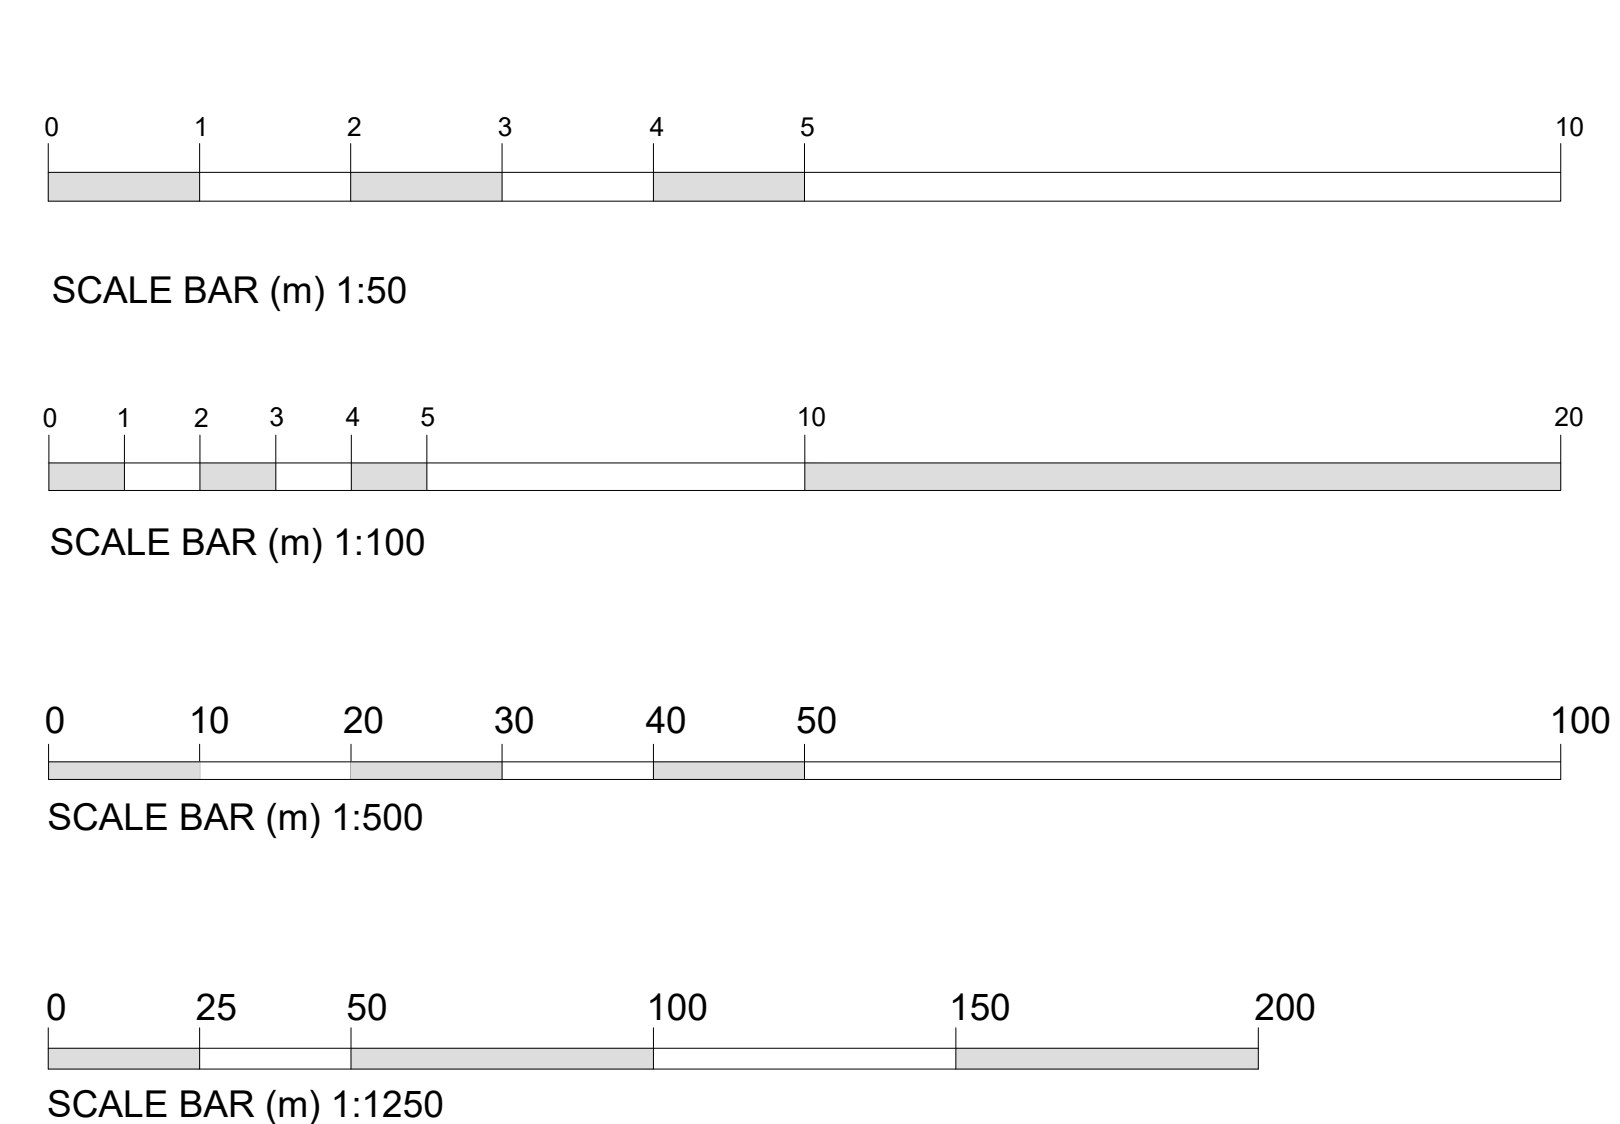

Existing Side (S) Elevation
Scale 1:100

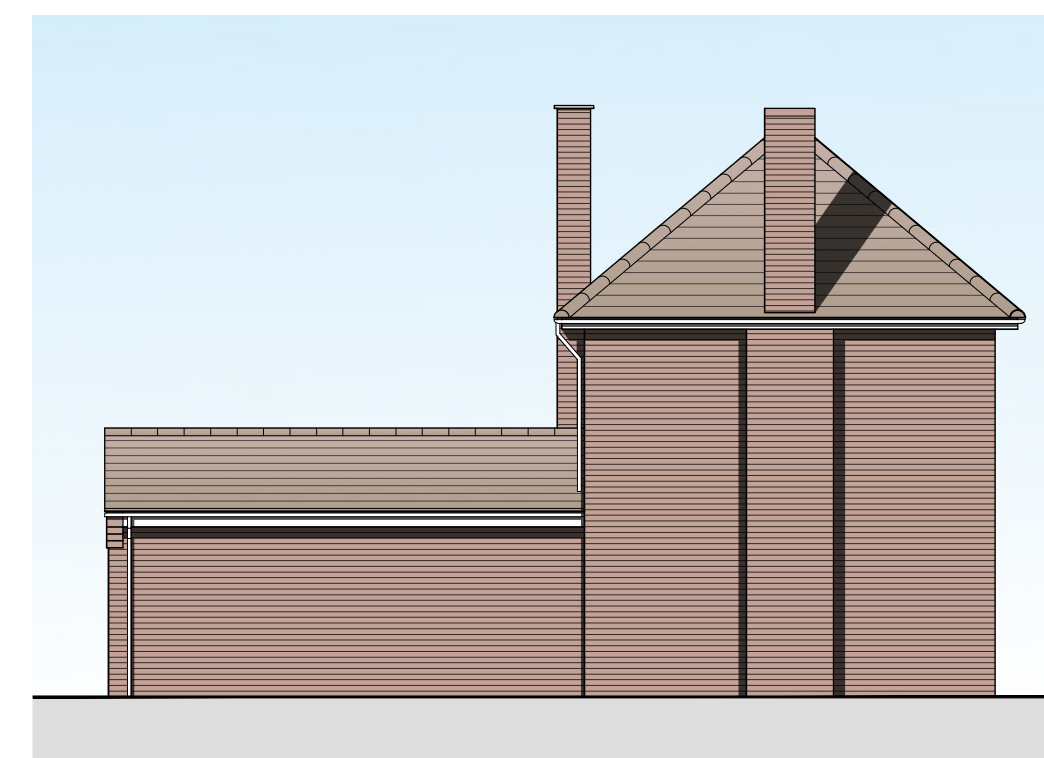


Existing Side (N) Elevation
Scale 1:100




Ordnance Survey (c) Crown Copyright 2021. All rights reserved.


Site Location Plan
Scale 1:1250

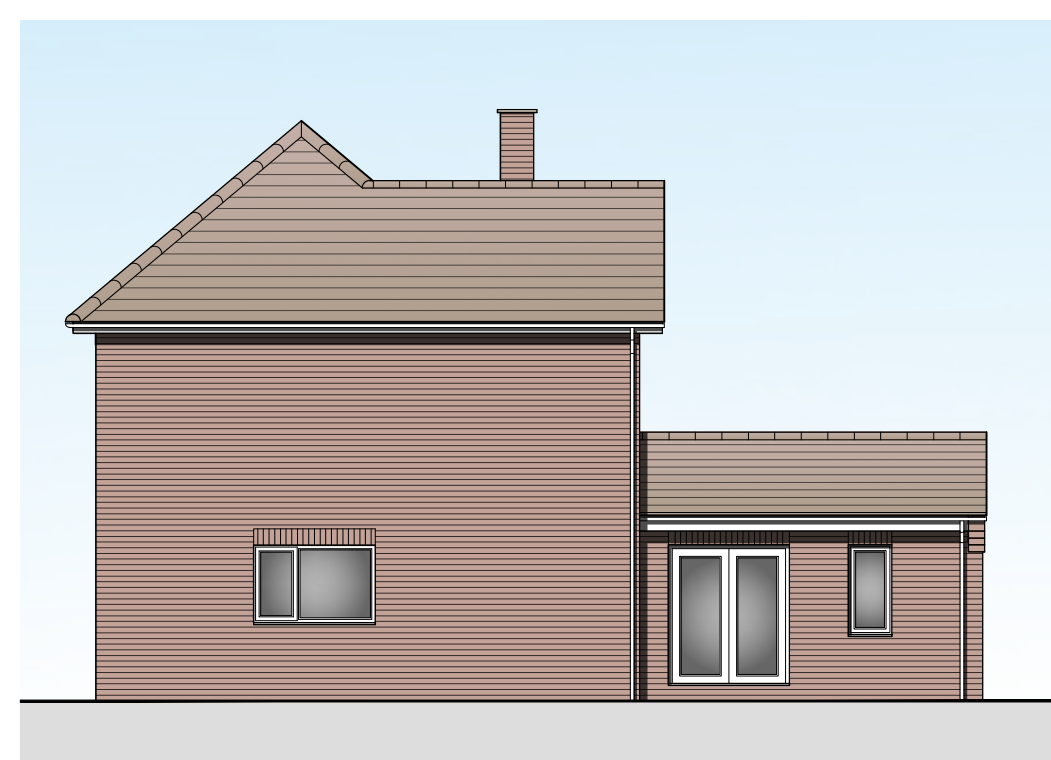

Proposed Side (S) Elevation
Scale 1:100

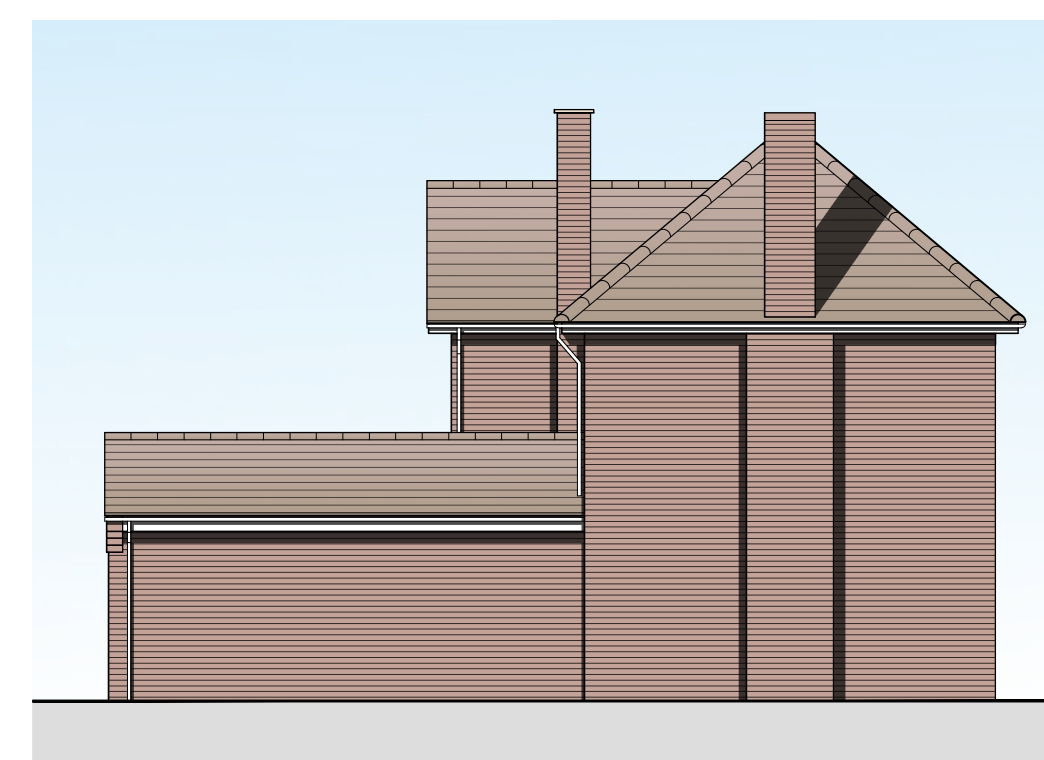

Proposed Side (N) Elevation
Scale 1:100

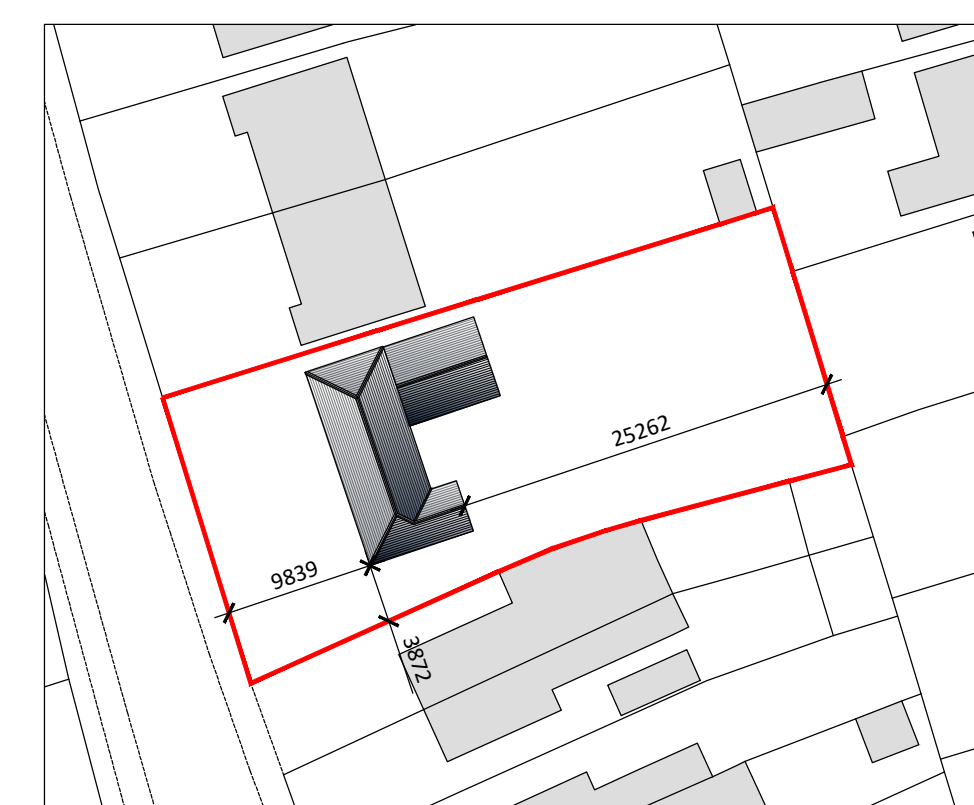

Proposed Block Plan
Scale 1:500

REV:	DESCRIPTION:		DATE:

PROJECT:

FIRST FLOOR SIDE EXTENSION

DRAWING:

EXISTING FLOOR PLAN & ELEVATIONS

PROPOSED FLOOR PLAN & ELEVATIONS

PROPOSED BLOCK PLAN

SITE LOCATION PLAN

SIZE:

A1

CLIENT:

A. McCombe

SCALE:

as labelled

DRAWING BY:

J.C.

DATE:

03/03/21/01

SHEET:

03/03/21/01

DESCRIPTION	FIRST FL INTERNA WOOLRA LINCOLN
DATE	17/08

NOTES: THIS DRAWING/IMAGE INCLUDING ALL ITS CONTENT REMAINS THE PROPERTY OF JC ARCHITECTURAL CONSULTANT. NO UNAUTHORISED COPYING OR REPRODUCTION IN ANY PART IS PERMITTED WITHOUT OBTAINING PRIOR WRITTEN PERMISSION FROM JC ARCHITECTURAL CONSULTANT. JC ARCHITECTURAL CONSULTANT RESERVE THE RIGHT TO WITHDRAW THIS INFORMATION AT ANY TIME.
ALL DIMENSIONS ARE TO BE CONFIRMED ON SITE BY CONTRACTOR. ANY DISCREPANCIES ARE TO BE REPORTED TO JC ARCHITECTURAL CONSULTANT IMMEDIATELY.

CDM: THE DESIGN HAS BEEN UNDERTAKEN AS FAR AS POSSIBLE TO AVOID RISKS TO HEALTH AND SAFETY OR TO REDUCE OR CONTROL THE EFFECTS OF ANY UNAVOIDABLE RISKS. ANY RELEVANT INFORMATION REGARDING RISKS WHICH MAY NOT BE ELIMINATED WILL BE INCLUDED WITHIN THE PROJECT HEALTH AND SAFETY FILE.