
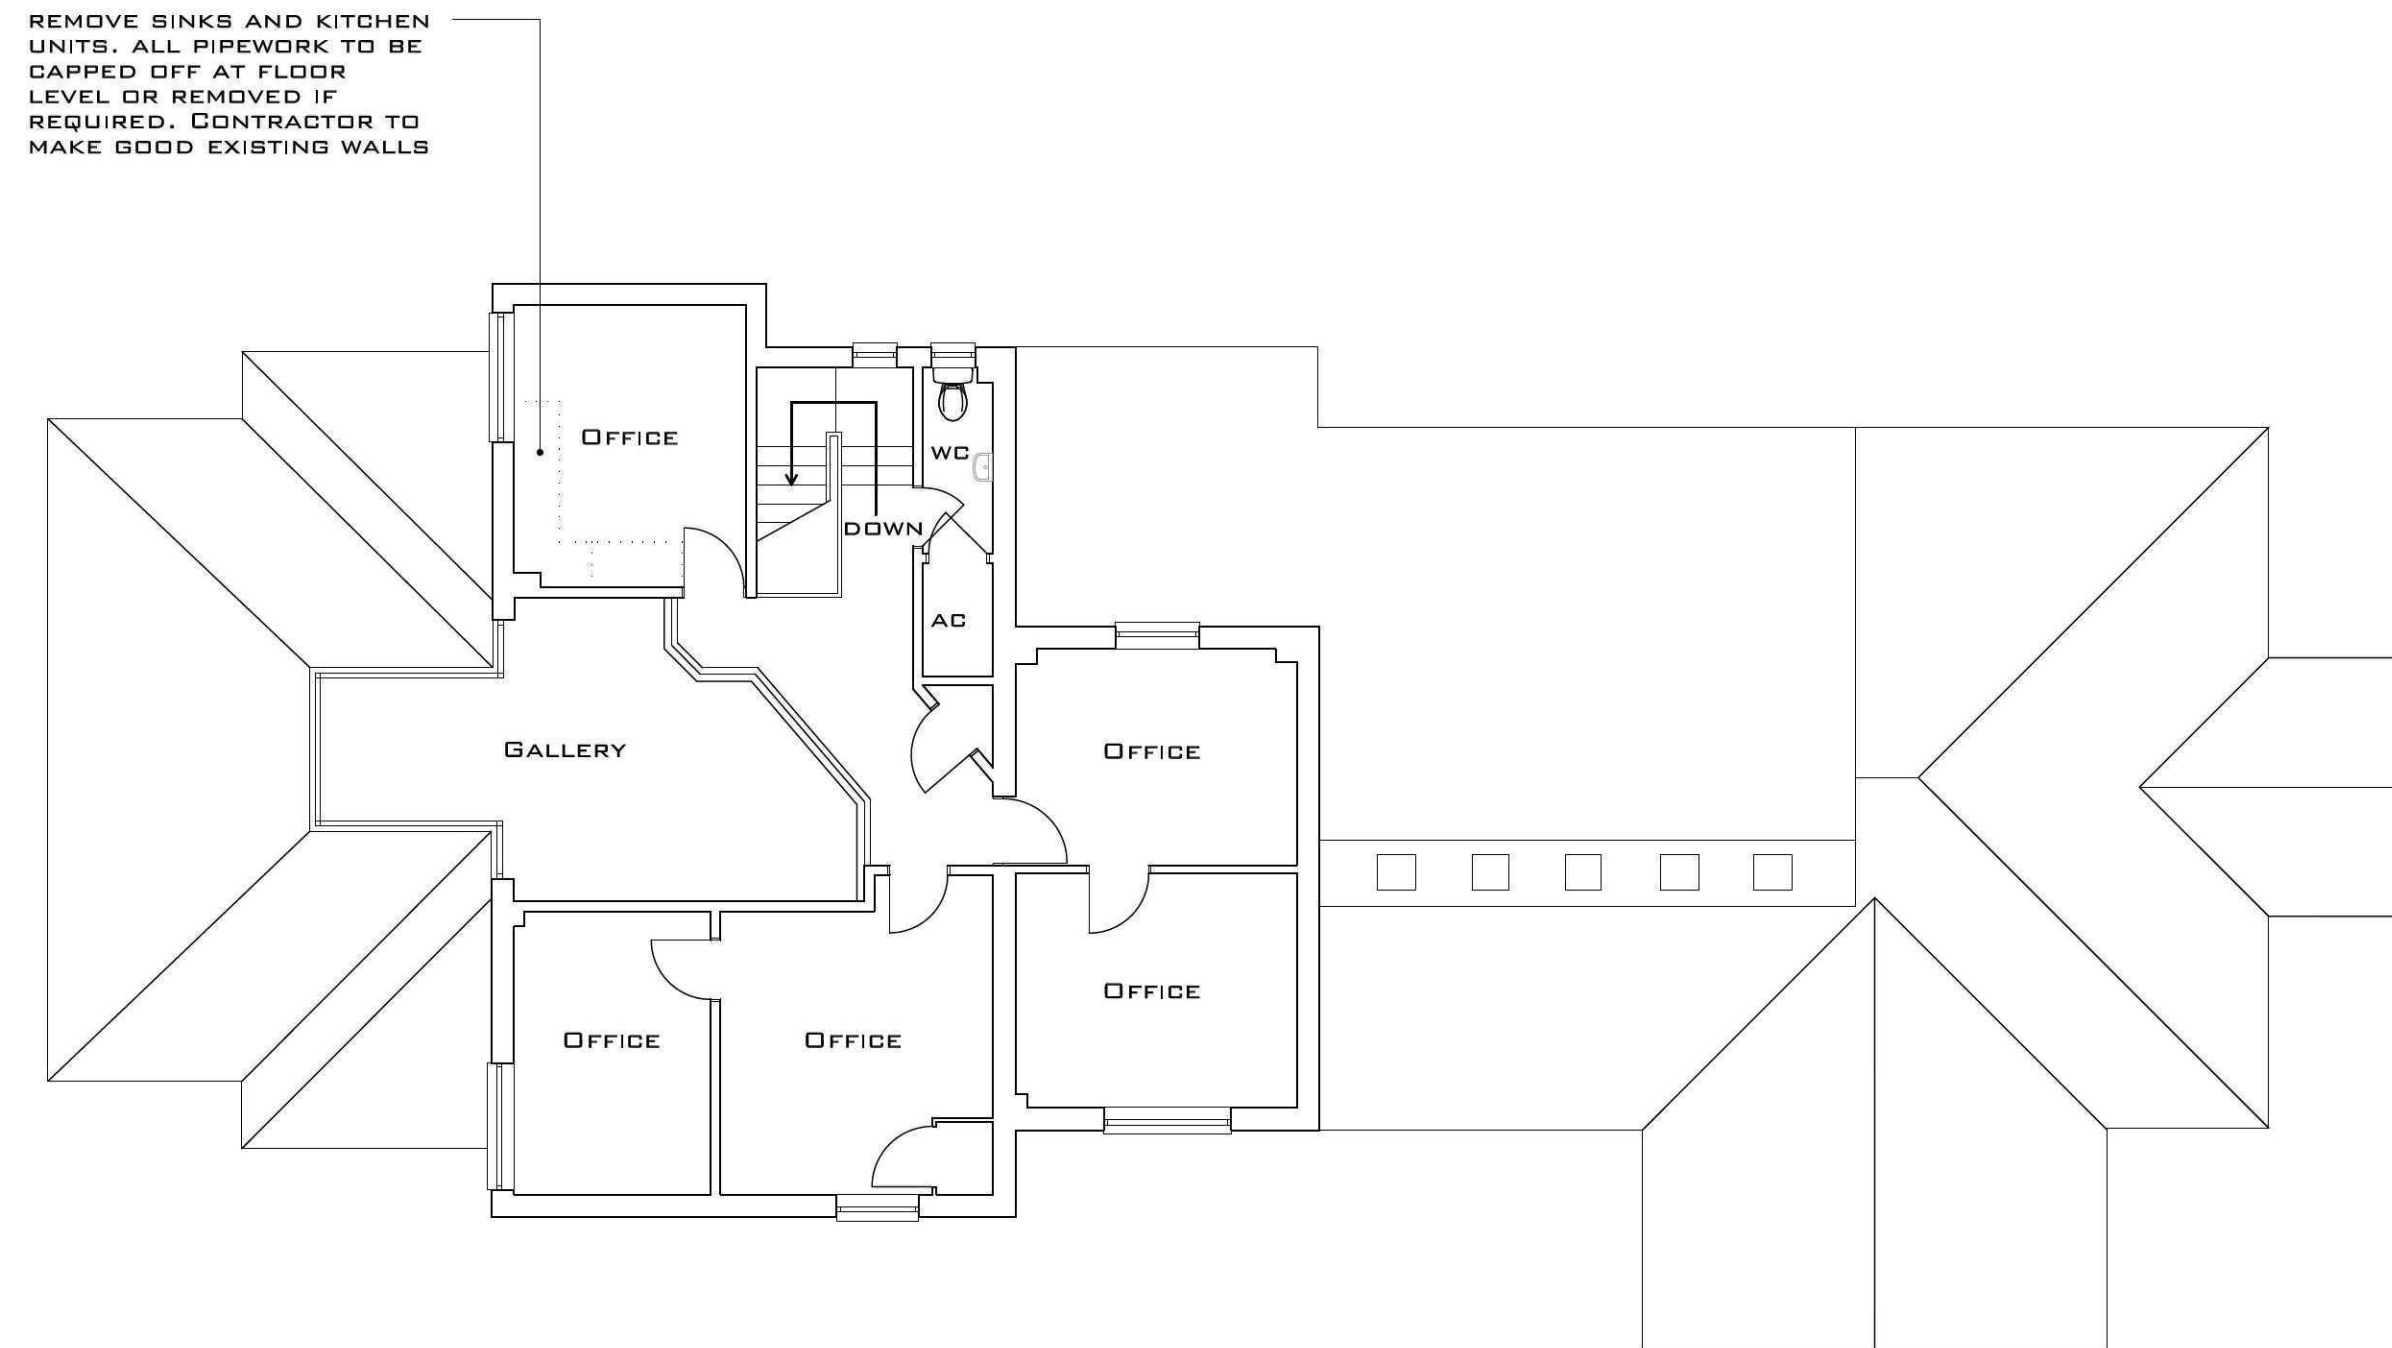


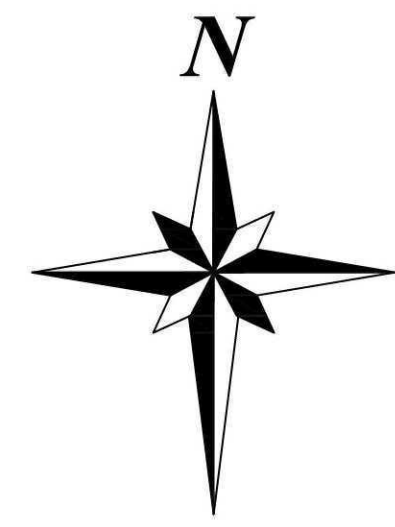

NOTES

1. THE COPYRIGHT OF THIS DRAWING IS THE PROPERTY OF THE DESIGNER, AND MUST NOT BE COPIED WITHOUT HIS CONSENT.

2. NO MEASUREMENTS TO BE SCALED OFF THE PLAN, BUT MEASUREMENTS TO BE CHECKED ON SITE BY THE CONTRACTOR PRIOR TO COMMENCEMENT OF WORKS, AND ANY DISCREPANCIES BROUGHT TO THE ATTENTION OF THE DESIGNER.

REVISIONS



43 WESLEY ROAD, NORTH WOOTTON,
KING'S LYNN, NORFOLK . PE30 3XA
jncdesign@live.co.uk

PROJECT

CHURCH STREET
SURGERY
CHURCH STREET
SPALDING

DRAWING TITLE

PROPOSED FLOOR PLANS AND SITE PLAN

SCALE 1:100, 1:500

DATE NOVEMBER 2011

DRAWN	CNB
1	1
2	2
3	3
100	100

DRAWING NO.

021-02