



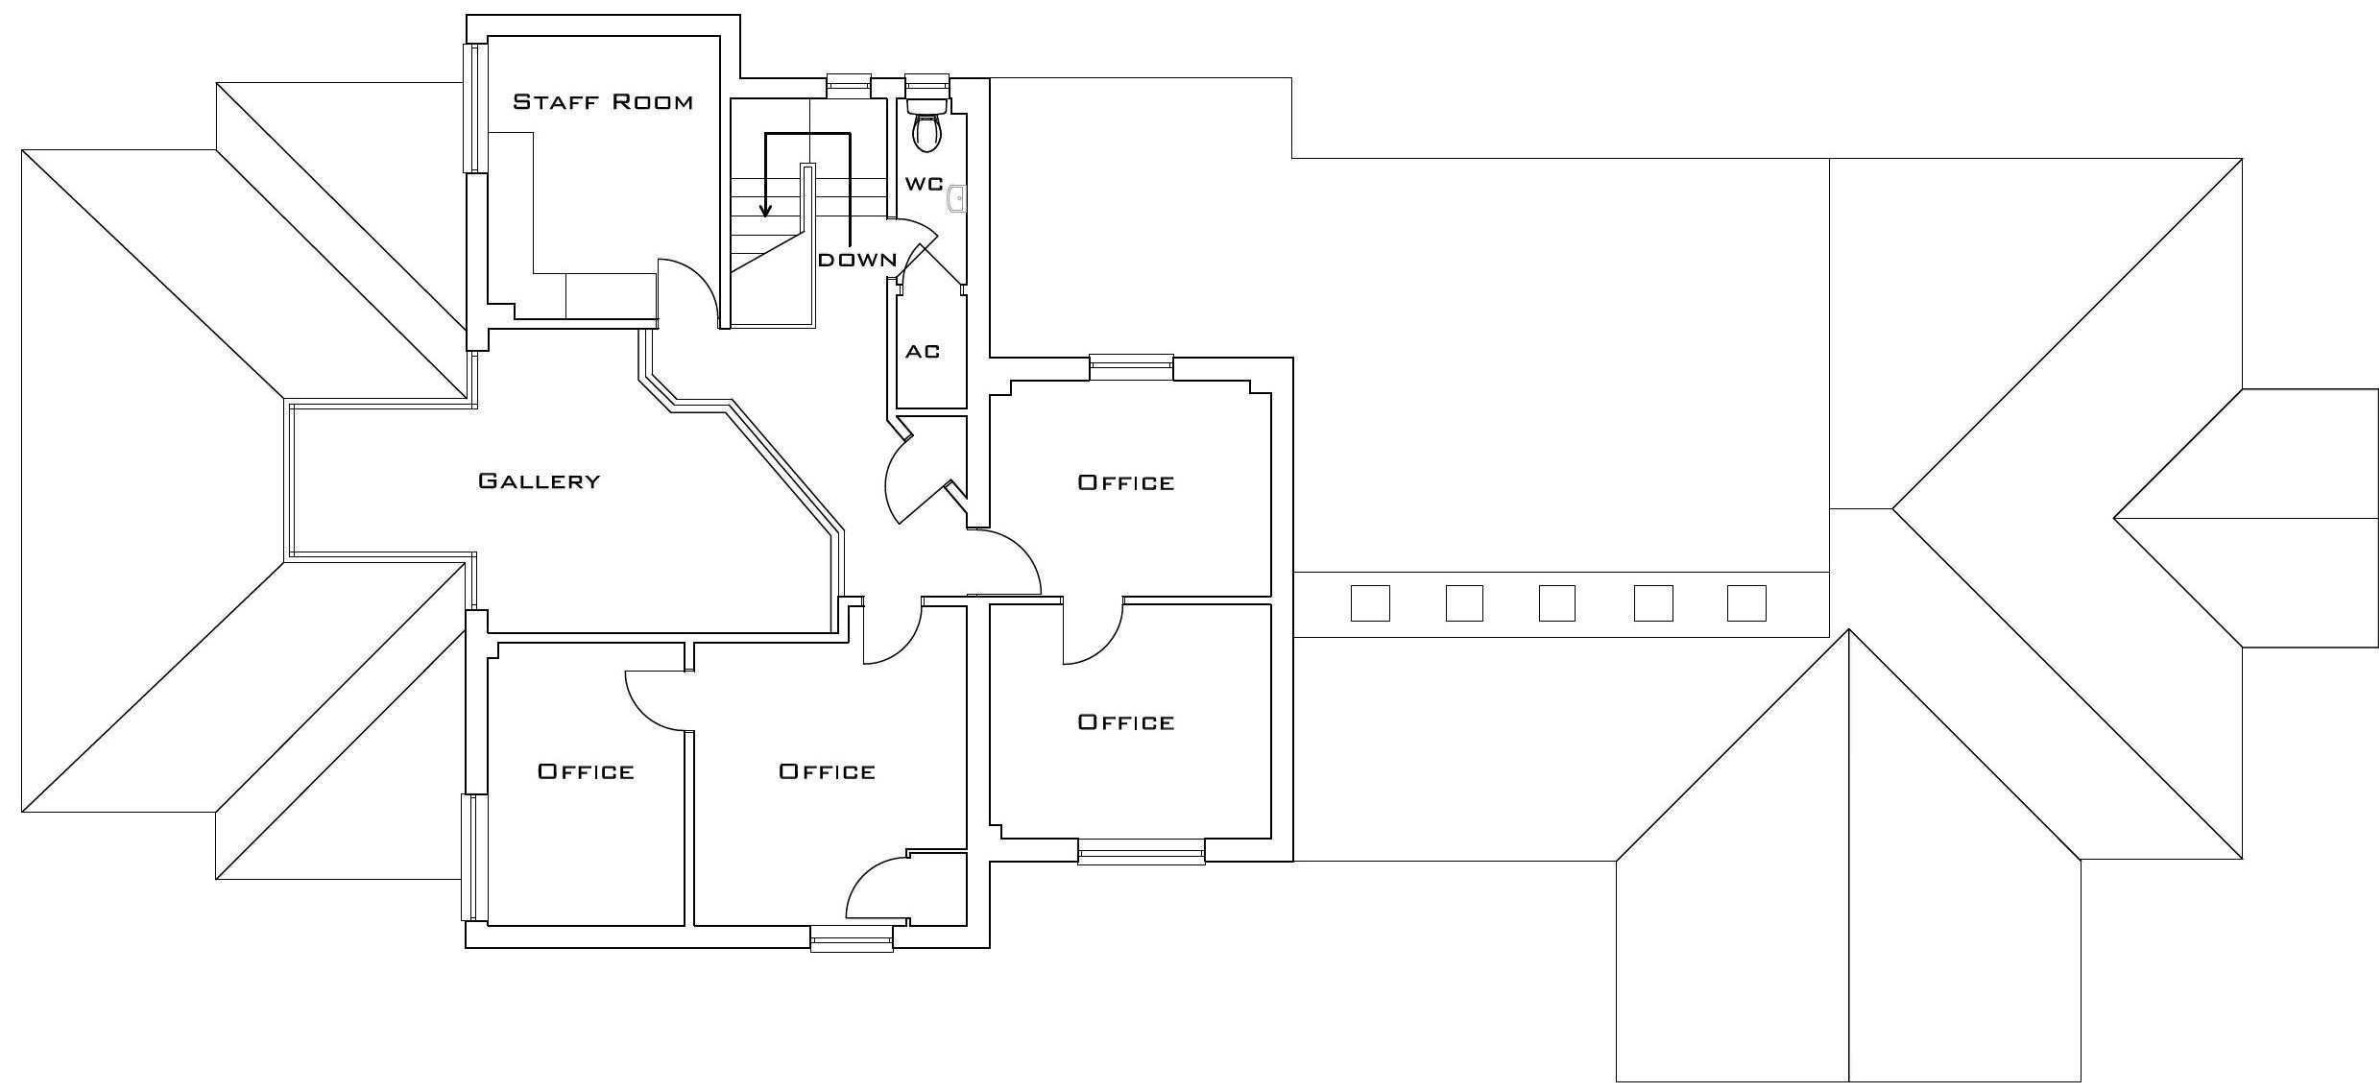

EXISTING FIRST FLOOR PLAN 1:100

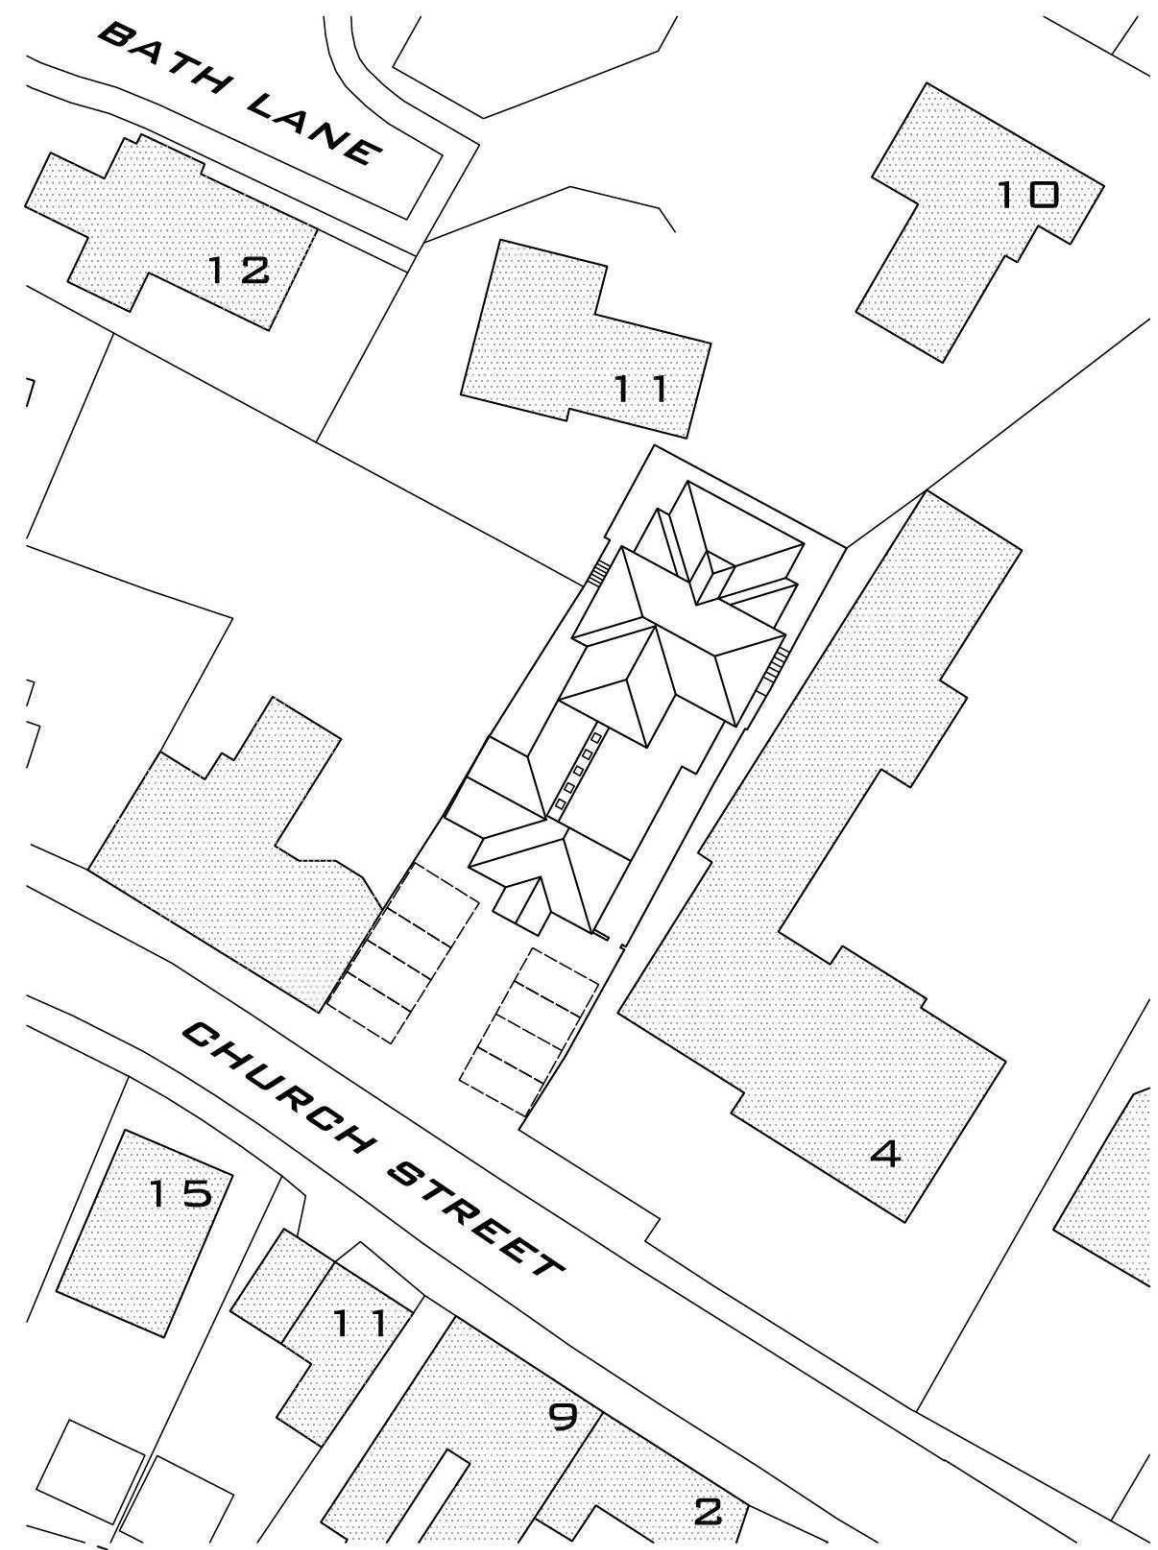

SITE PLAN 1:500

NOTES

1. THE COPYRIGHT OF THIS DRAWING IS THE PROPERTY OF THE DESIGNER, AND MUST NOT BE COPIED WITHOUT HIS CONSENT.

2. NO MEASUREMENTS TO BE SCALED OFF THE PLAN, BUT MEASUREMENTS TO BE CHECKED ON SITE BY THE CONTRACTOR PRIOR TO COMMENCEMENT OF WORKS, AND ANY DISCREPANCIES BROUGHT TO THE ATTENTION OF THE DESIGNER.

REVISIONS	



43 WESLEY ROAD, NORTH WOOTTON,
KING'S LYNN, NORFOLK - PE30 3XA
jne@live.co.uk

PROJECT

CHURCH STREET
SURGERY
CHURCH STREET
SPALDING

DRAWING TITLE

EXISTING FLOOR PLANS
AND SITE PLAN


SCALE 1:100, 1:500

DATE NOVEMBER 2011

DRAWN CNB

DRAWING NO.

021-01

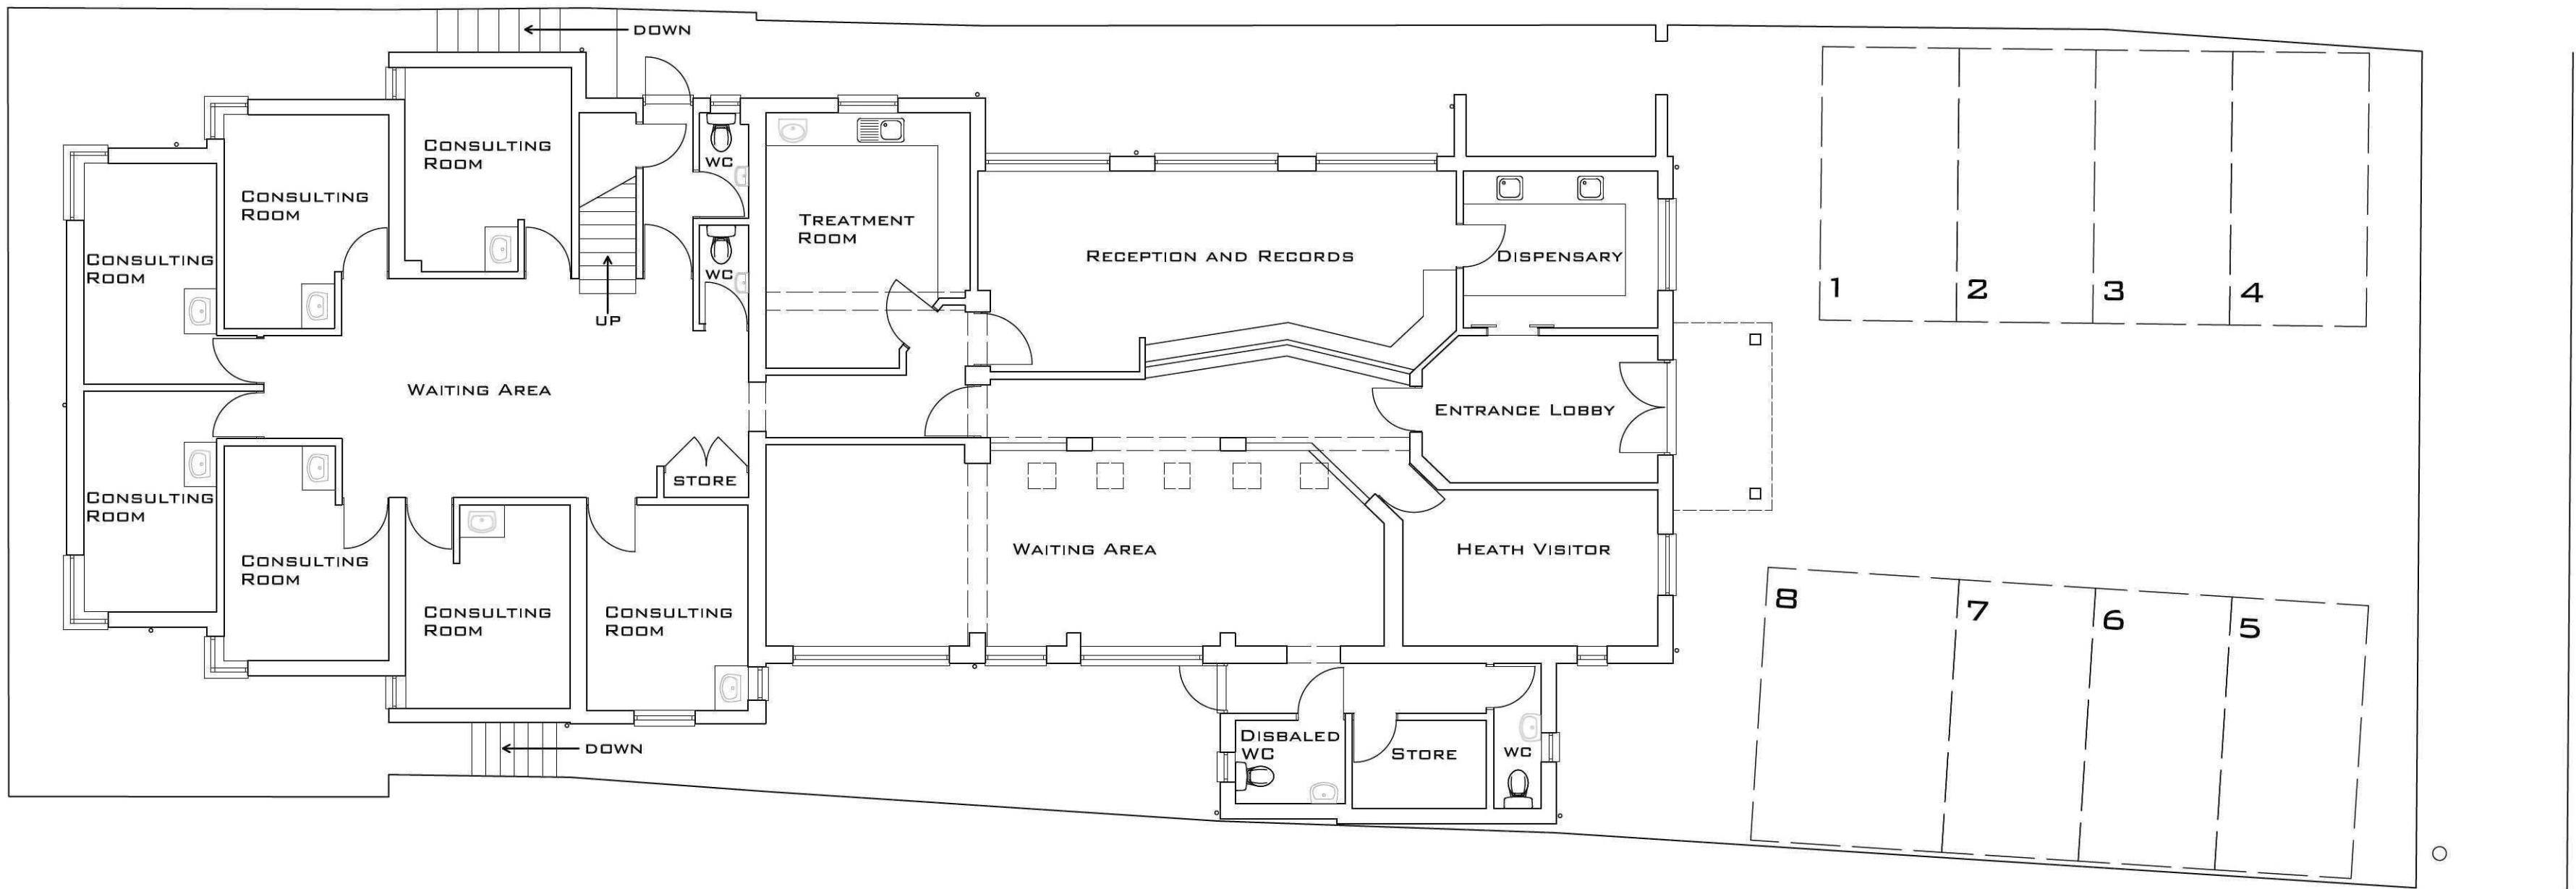

EXISTING GROUND FLOOR PLAN 1:100