




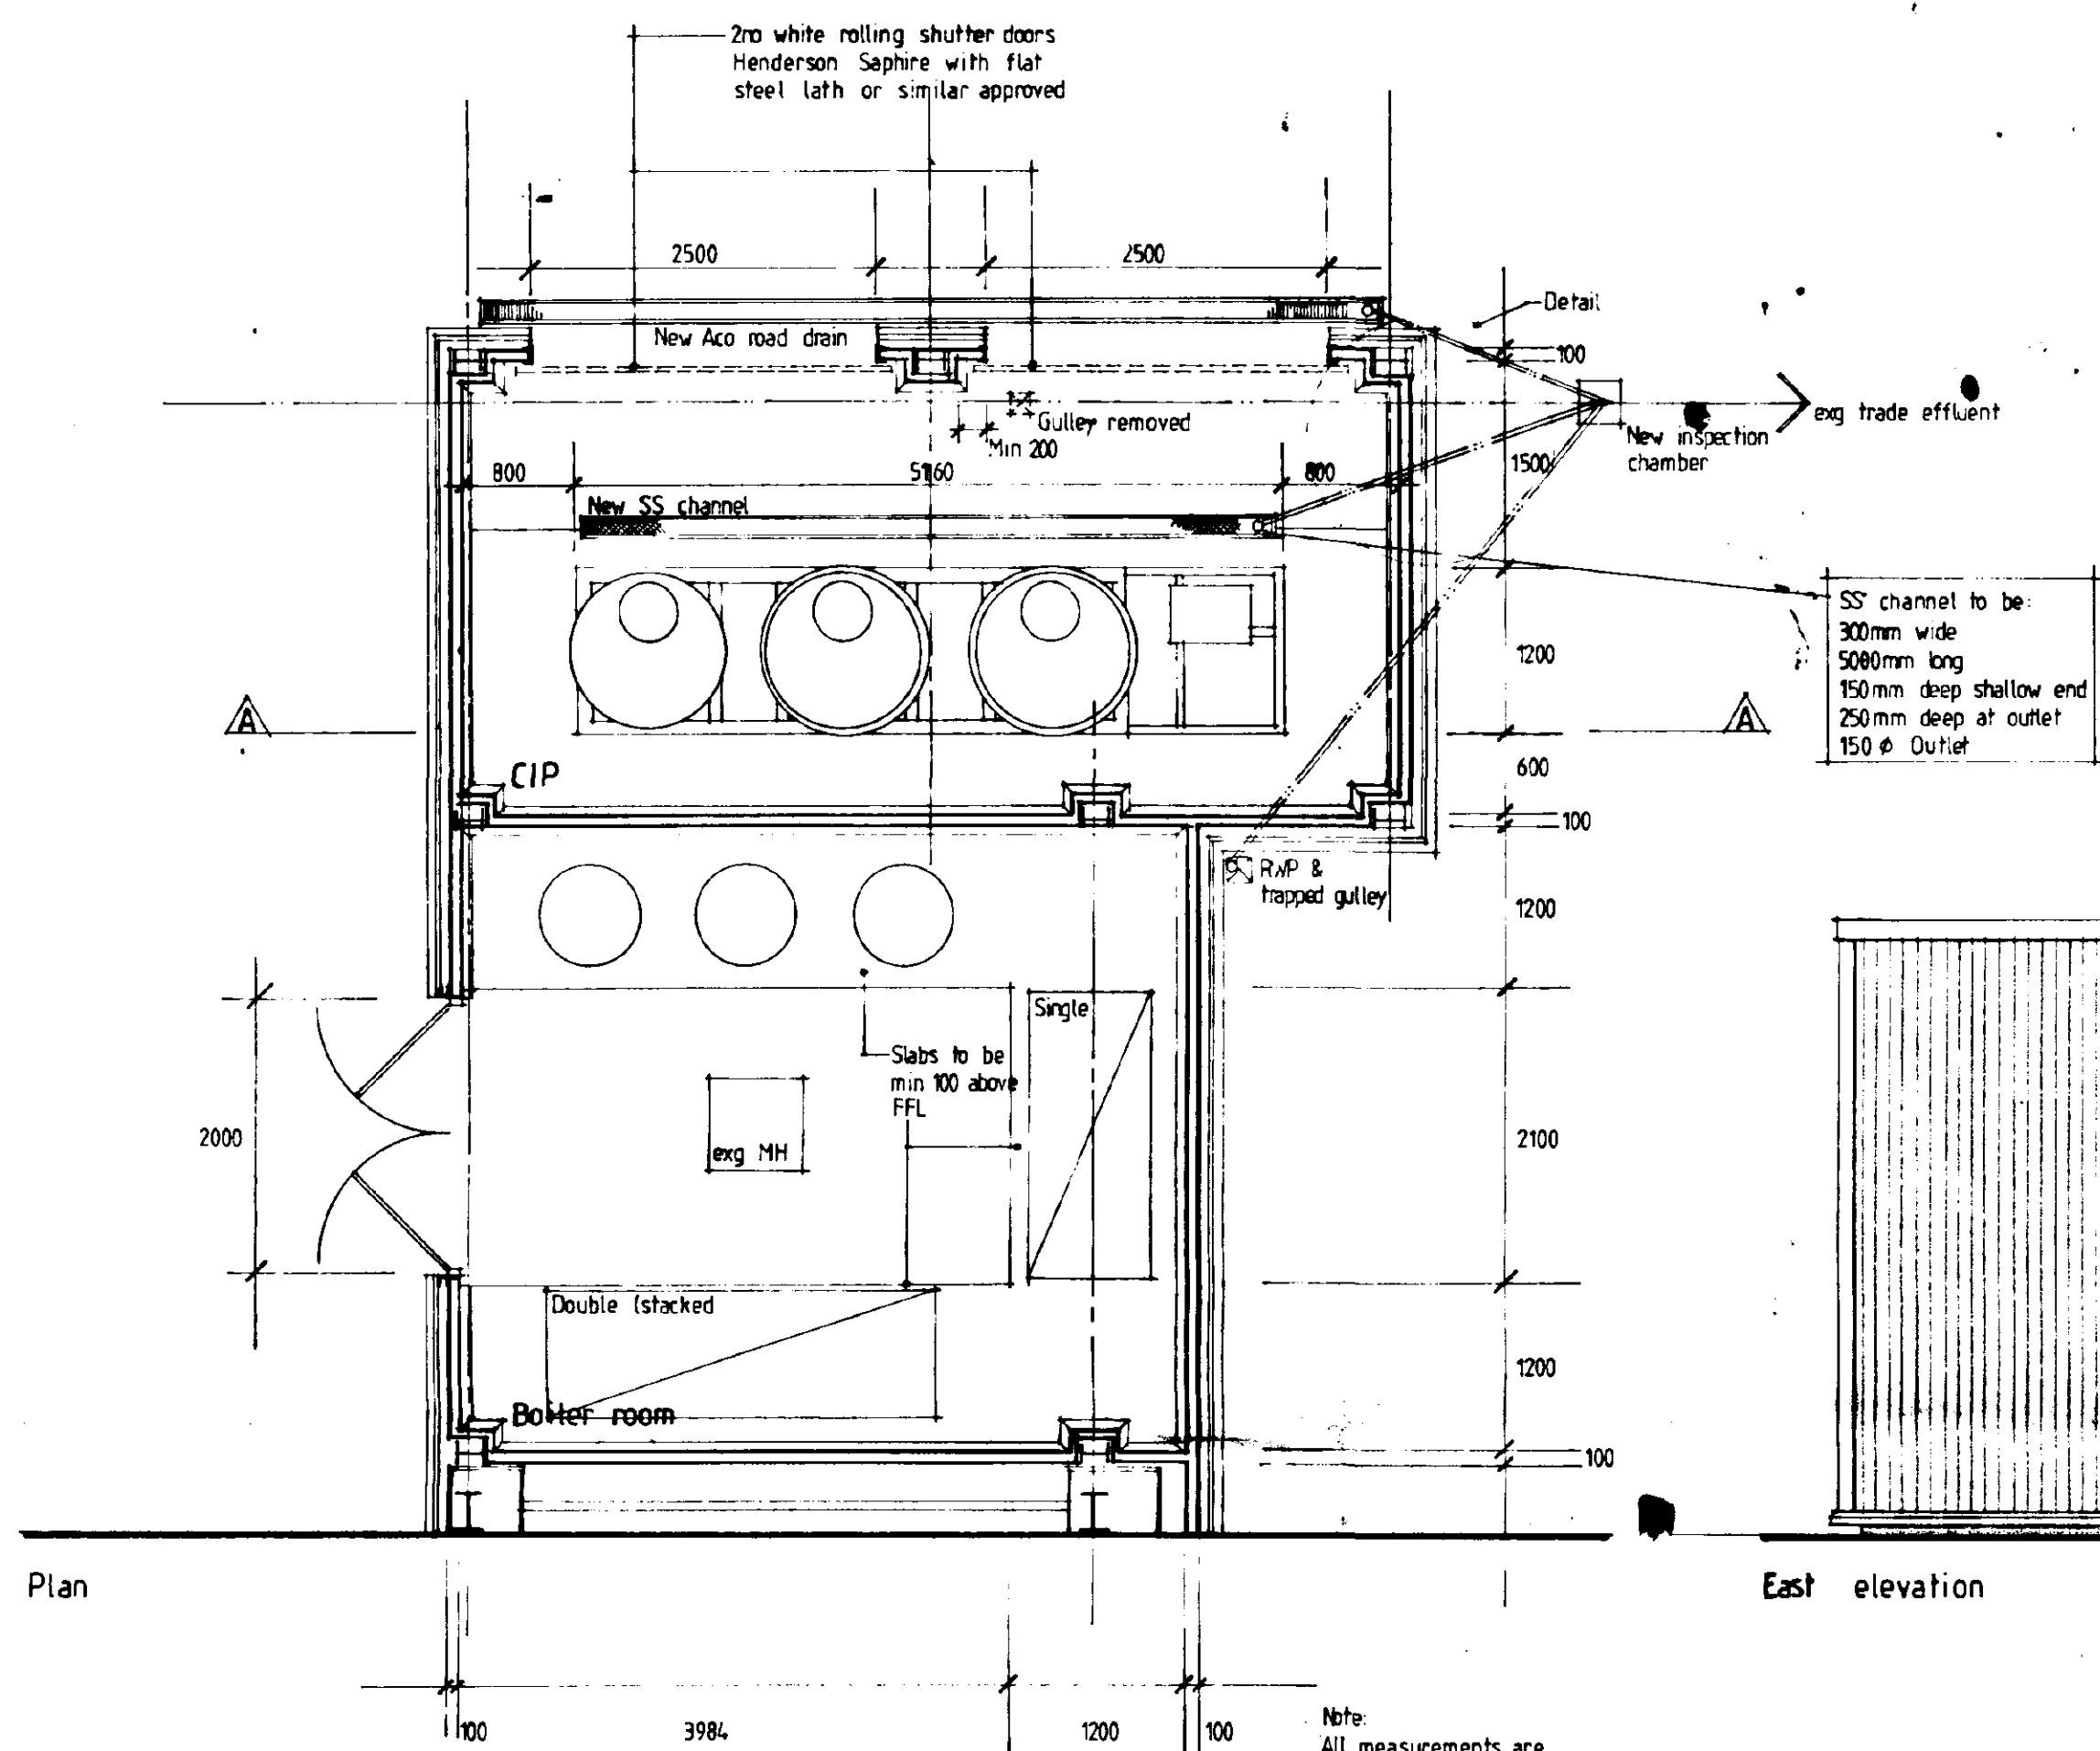


Plan

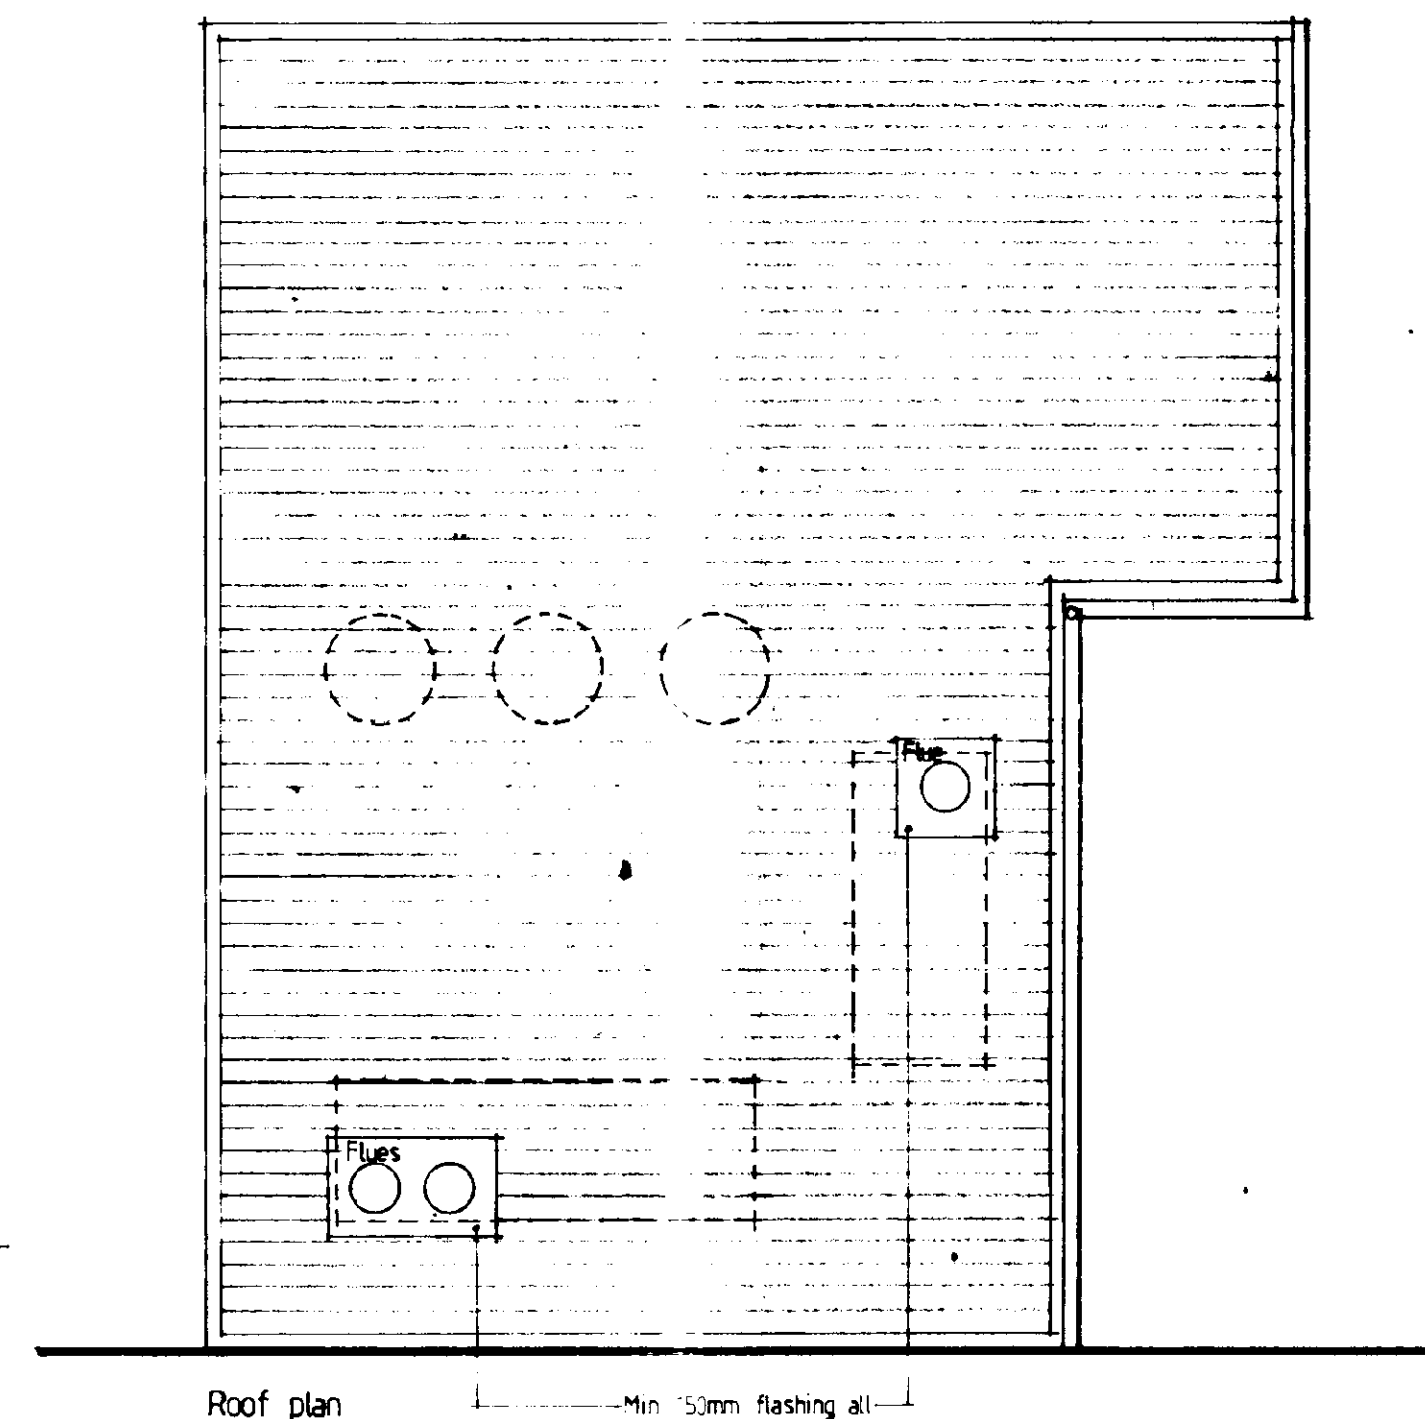


Roof plan

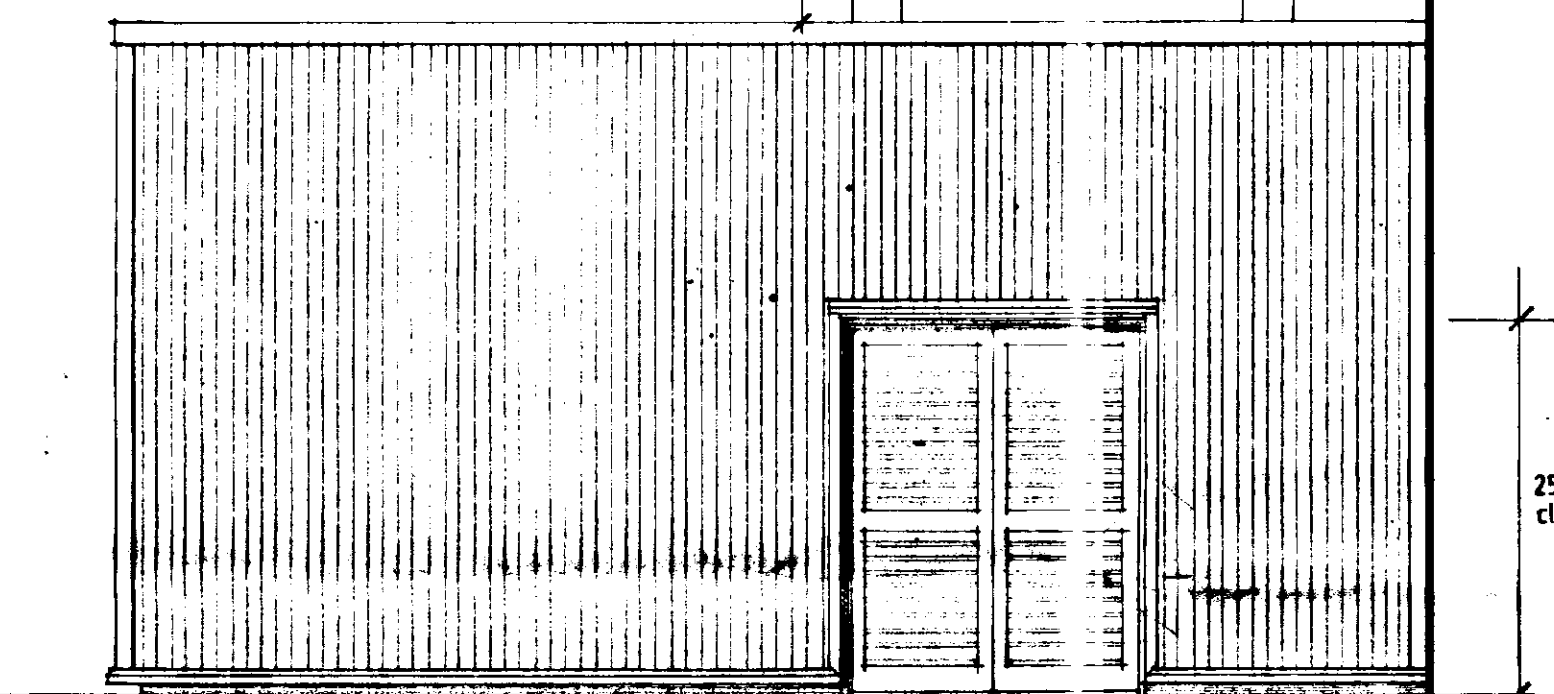


East elevation

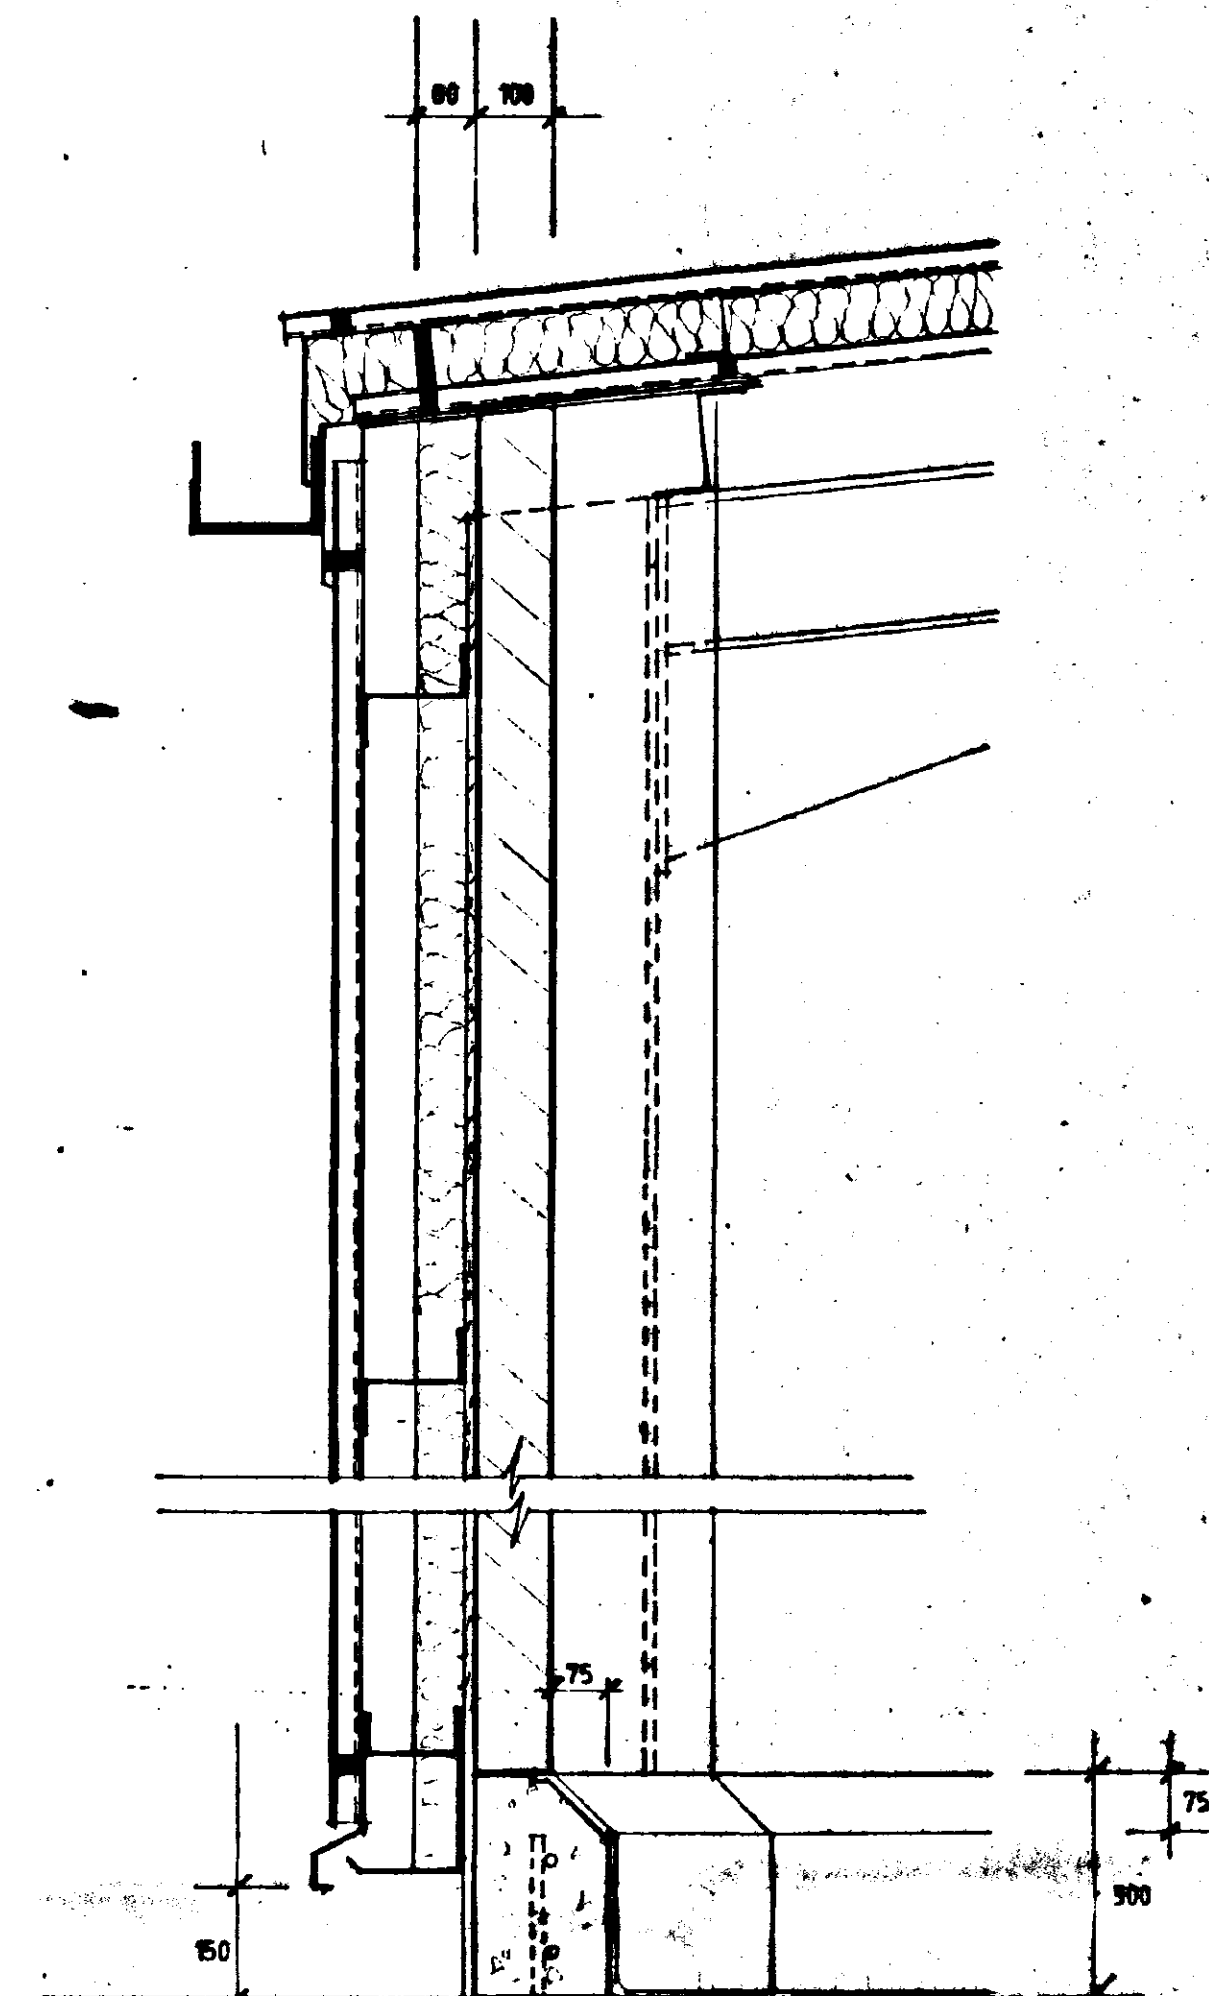


Detail 1:10

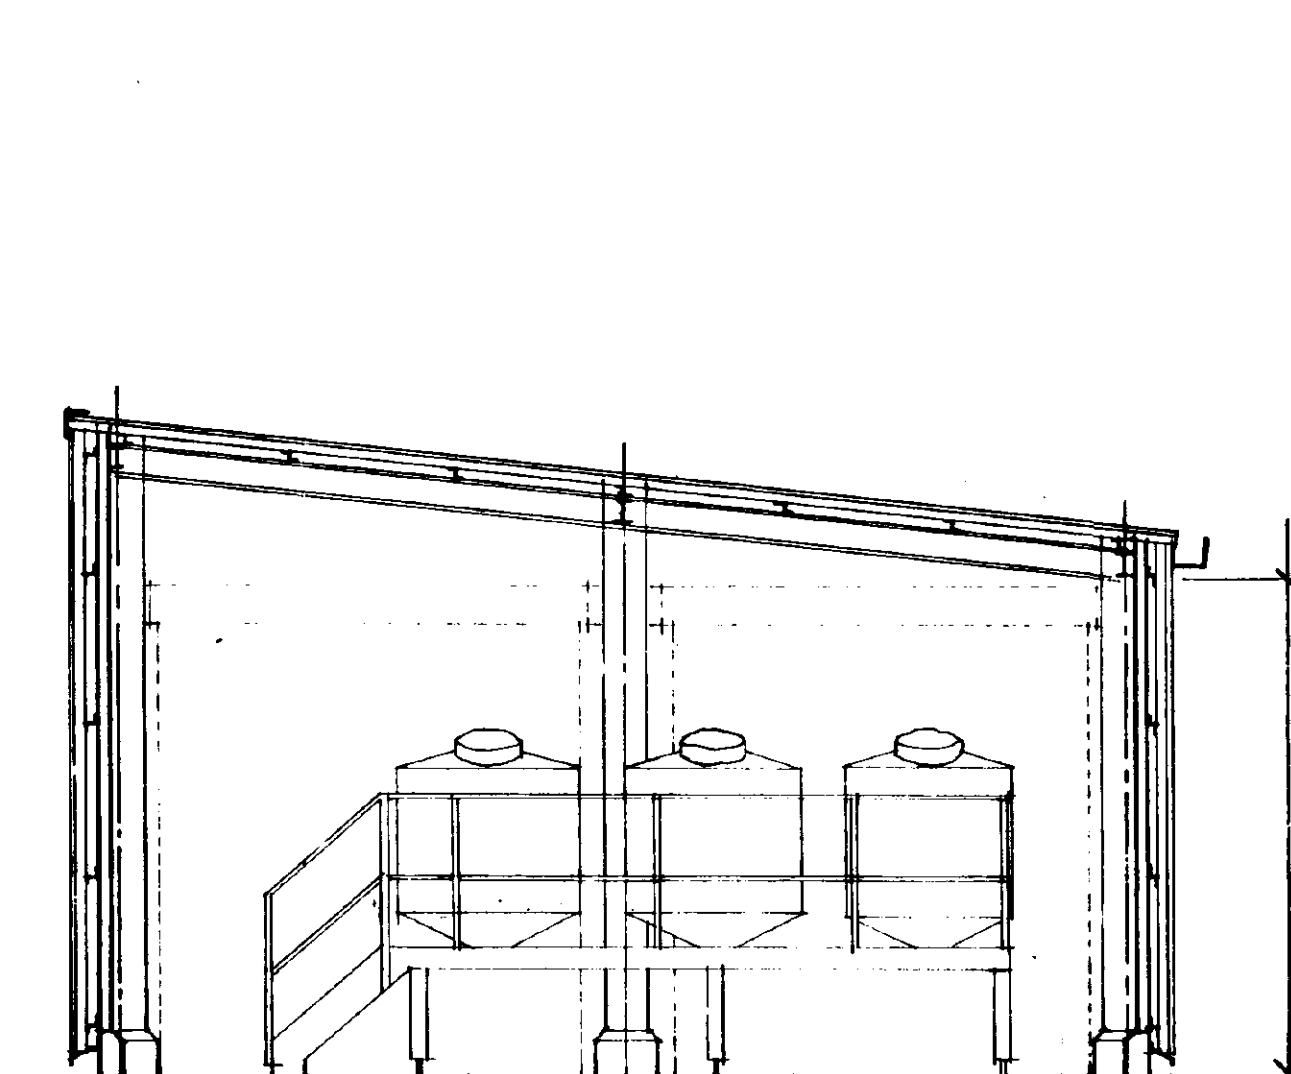

Section A-A

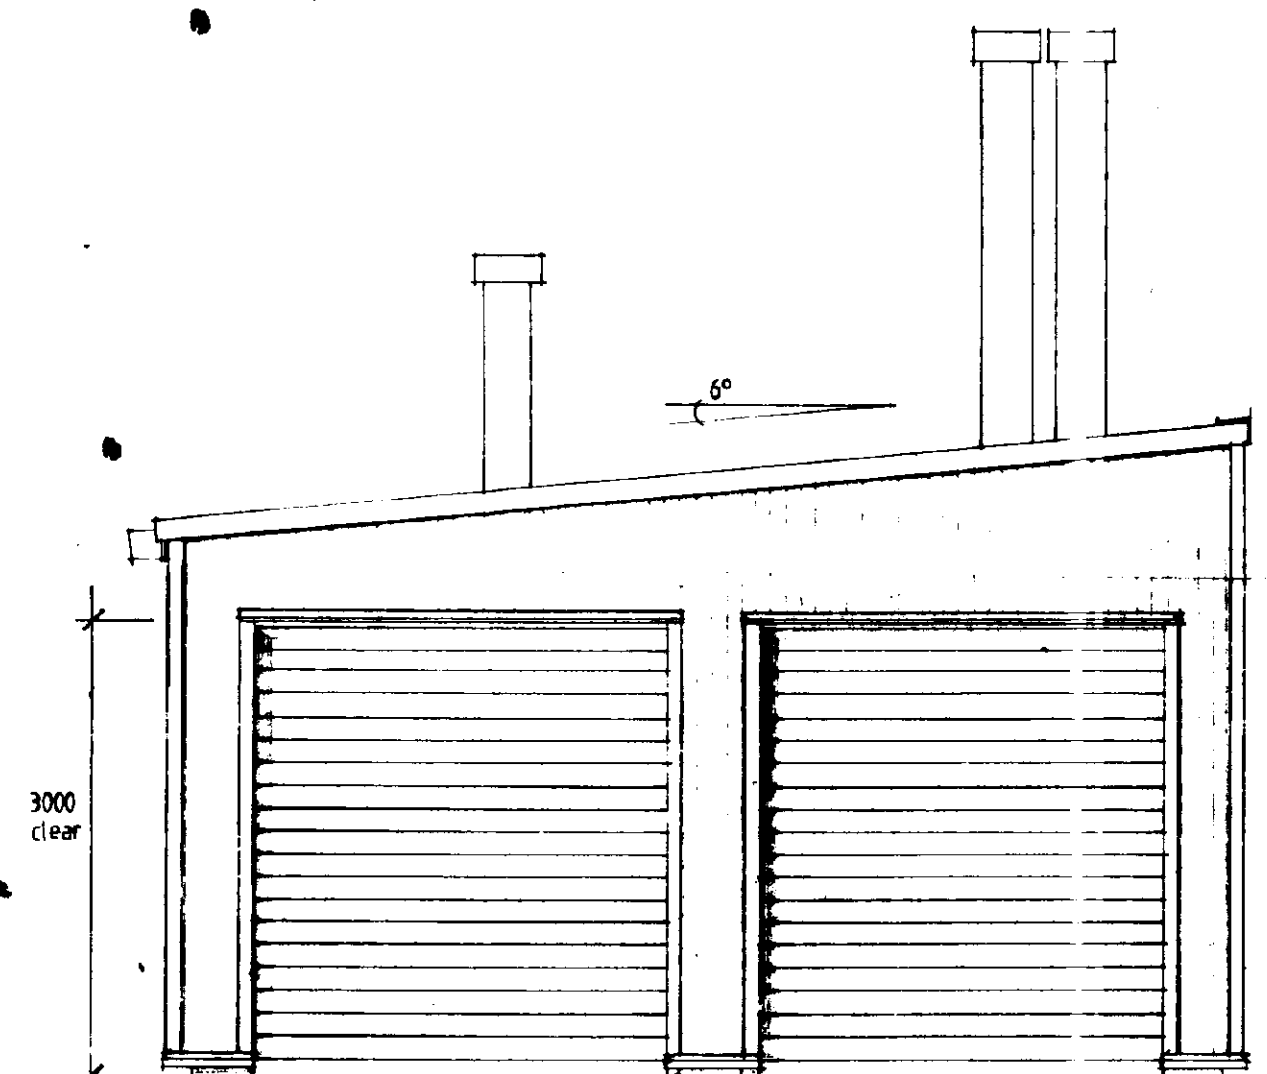

North elevation

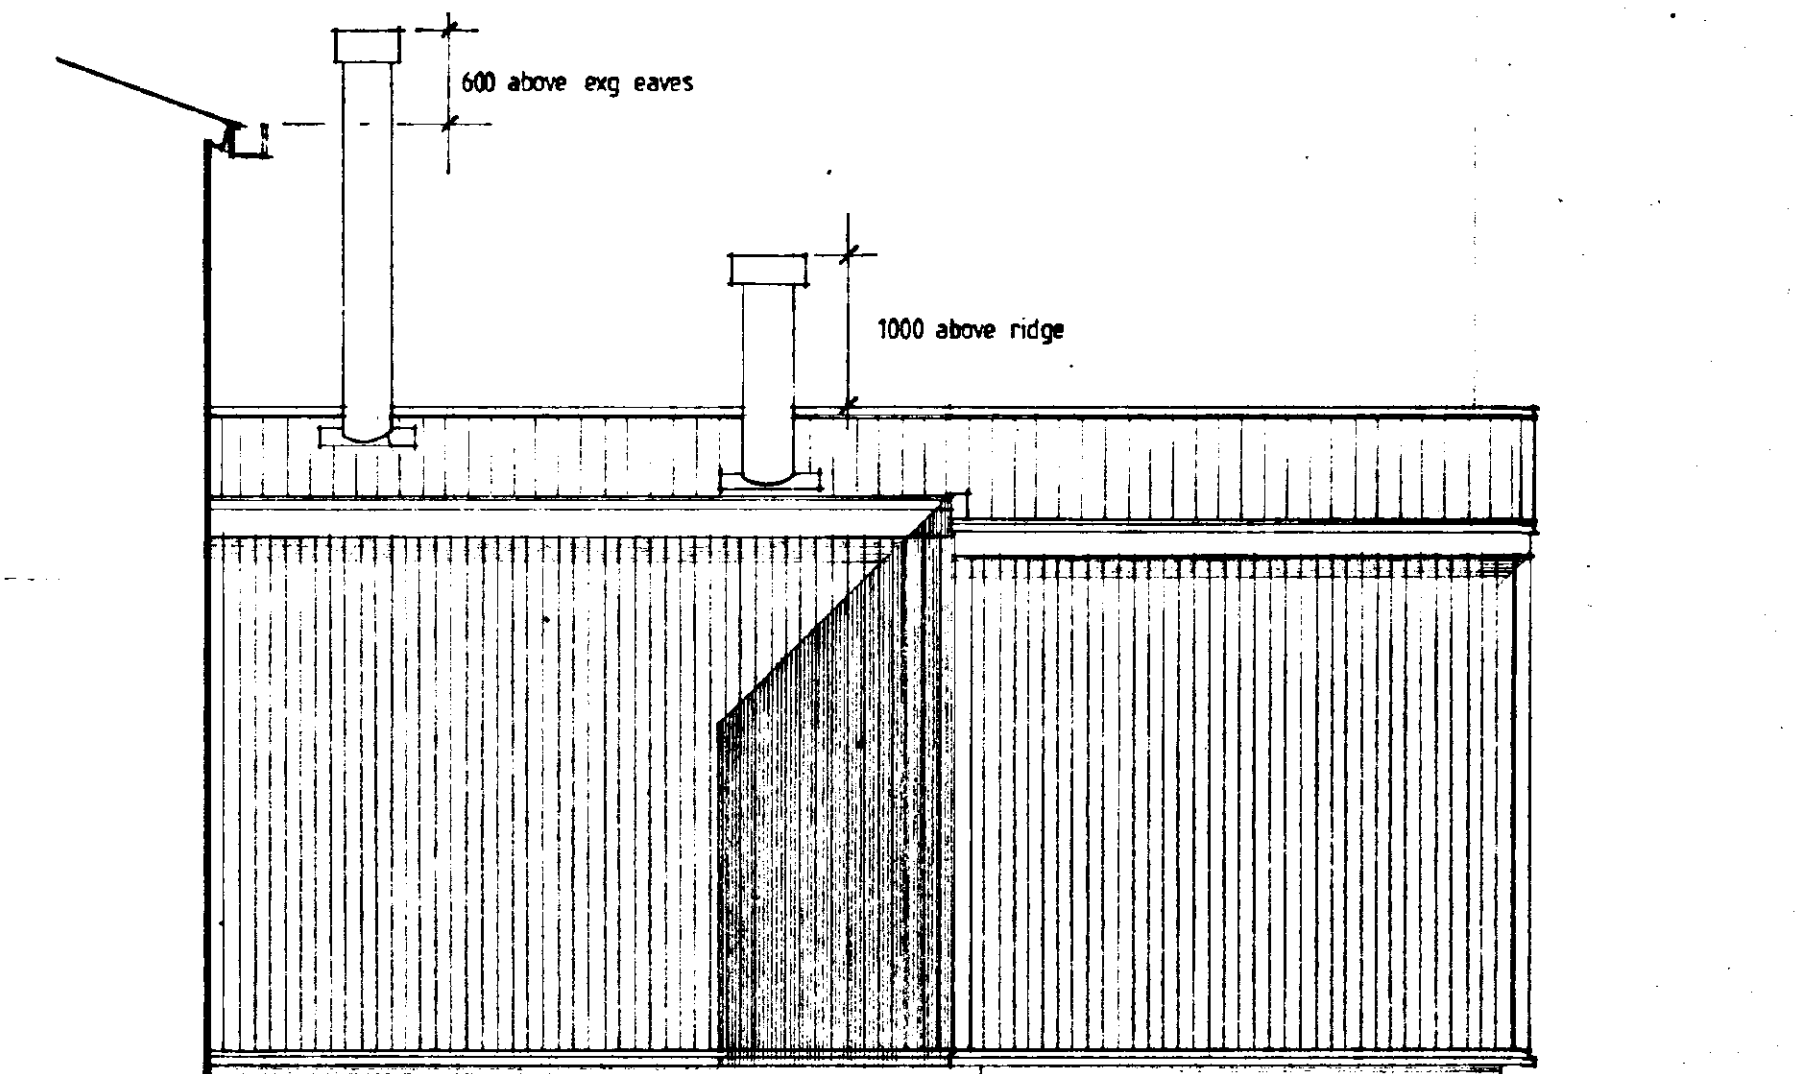


West elevation

**DETERMINED
PLAN**


REVIEWED BY
REVISIONS
13 SEP 1995
Ref: 0916/95

B Roof plan & flues added			13 SEP 95
A Completely revised & redrawn			13 SEP 95
			
Stewart Martin & Associates architectural design & construction management 12000 Highway 100, Suite 101, Richmond, BC V6V 1G1 Tel: (604) 273-1111 Fax: (604) 273-1112			
Client: Geest Prepared Foods			
Project: Cips phase 3			
Title: CIP/Boiler room			
Scale: 1:50	Project no: 239	Date: Aug 95	
Stage:	Dwg. no: 18	Rev'n: B	

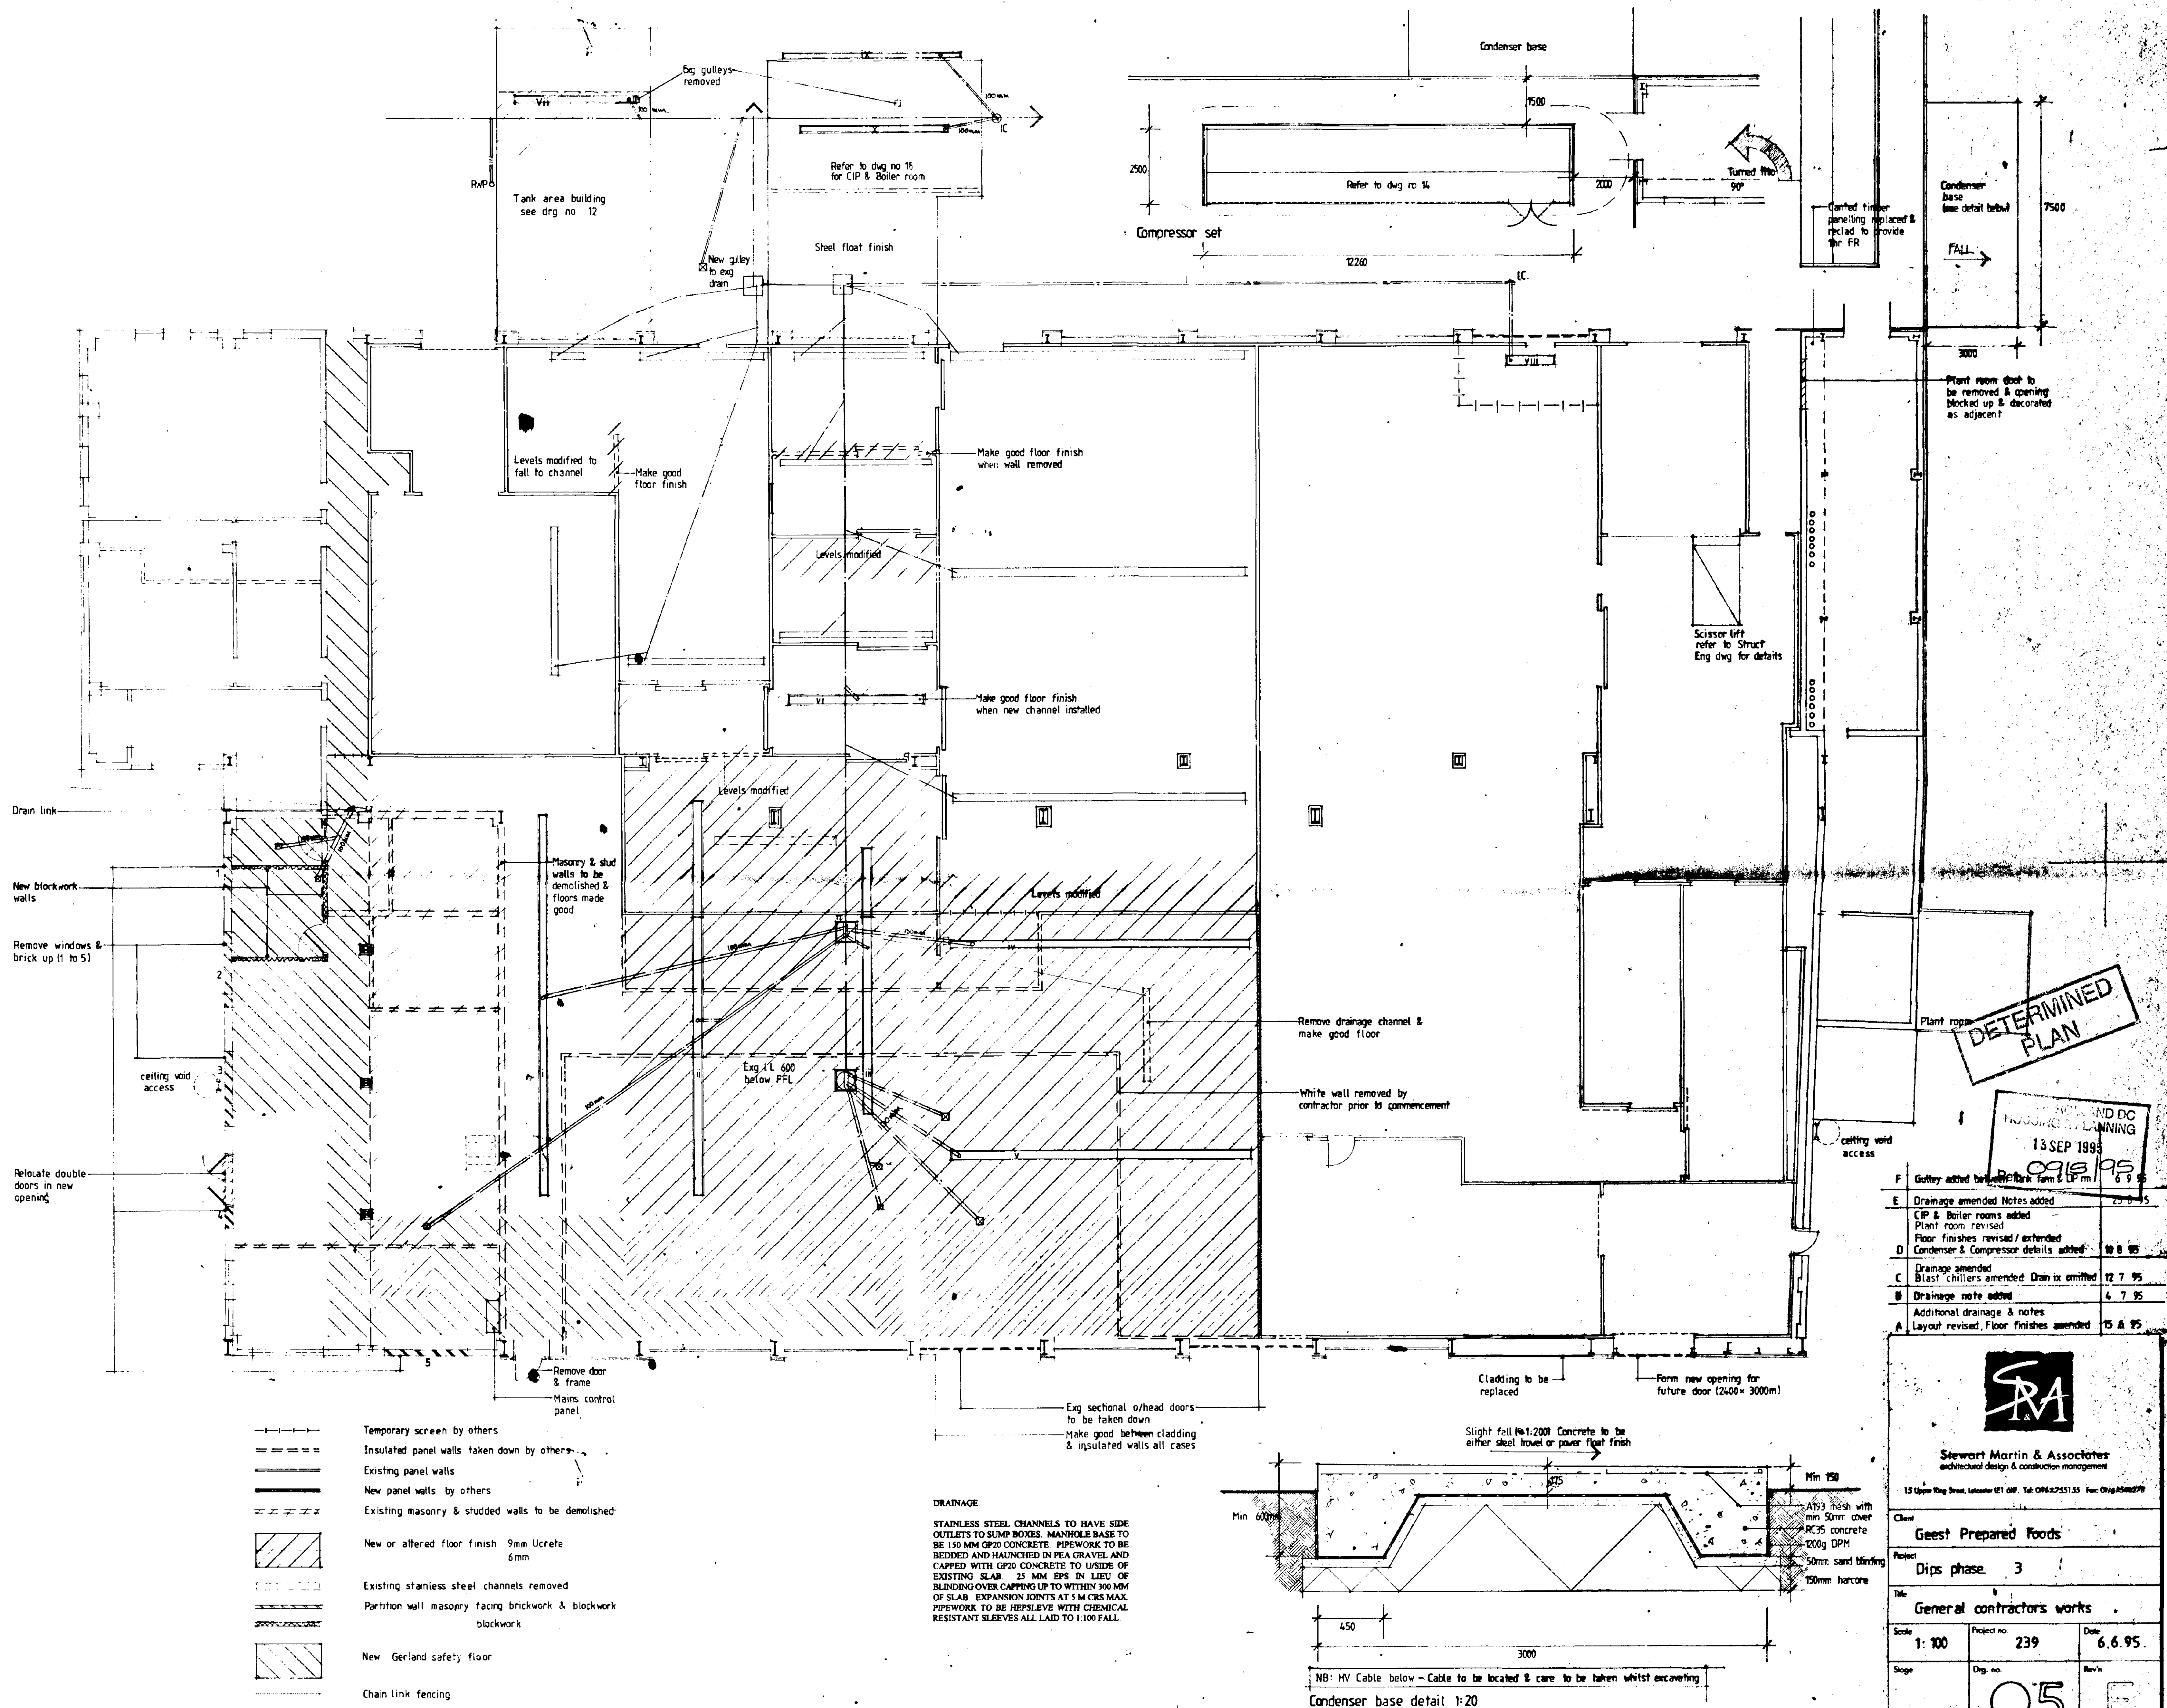

F		Gully added below tank area	23.8.95
E		Drainage amended Notes added	23.8.95
D		CIP & Boiler rooms added	
C		Plant room revised	
B		Floor finishes revised / extended	
A		Condenser & Compressor details added	12.7.95
		Drainage amended	
		Blast chiller amended Drain ix omitted	12.7.95
		Drainage note added	4.7.95
		Additional drainage & notes	
		Layout revised, Floor finishes amended	15.8.95

Stewart Martin & Associates architectural design & construction management	
15 Upper Ring Street, Leicester LE1 0PF. Tel: 01452 251133 Fax: 01452 251134	
Client	Geest Prepared Foods
Project	Dips phase 3
Title	General contractors works
Scale	1:100
Project no	239
Date	6.6.95
Stage	Dwg no
	05
	F

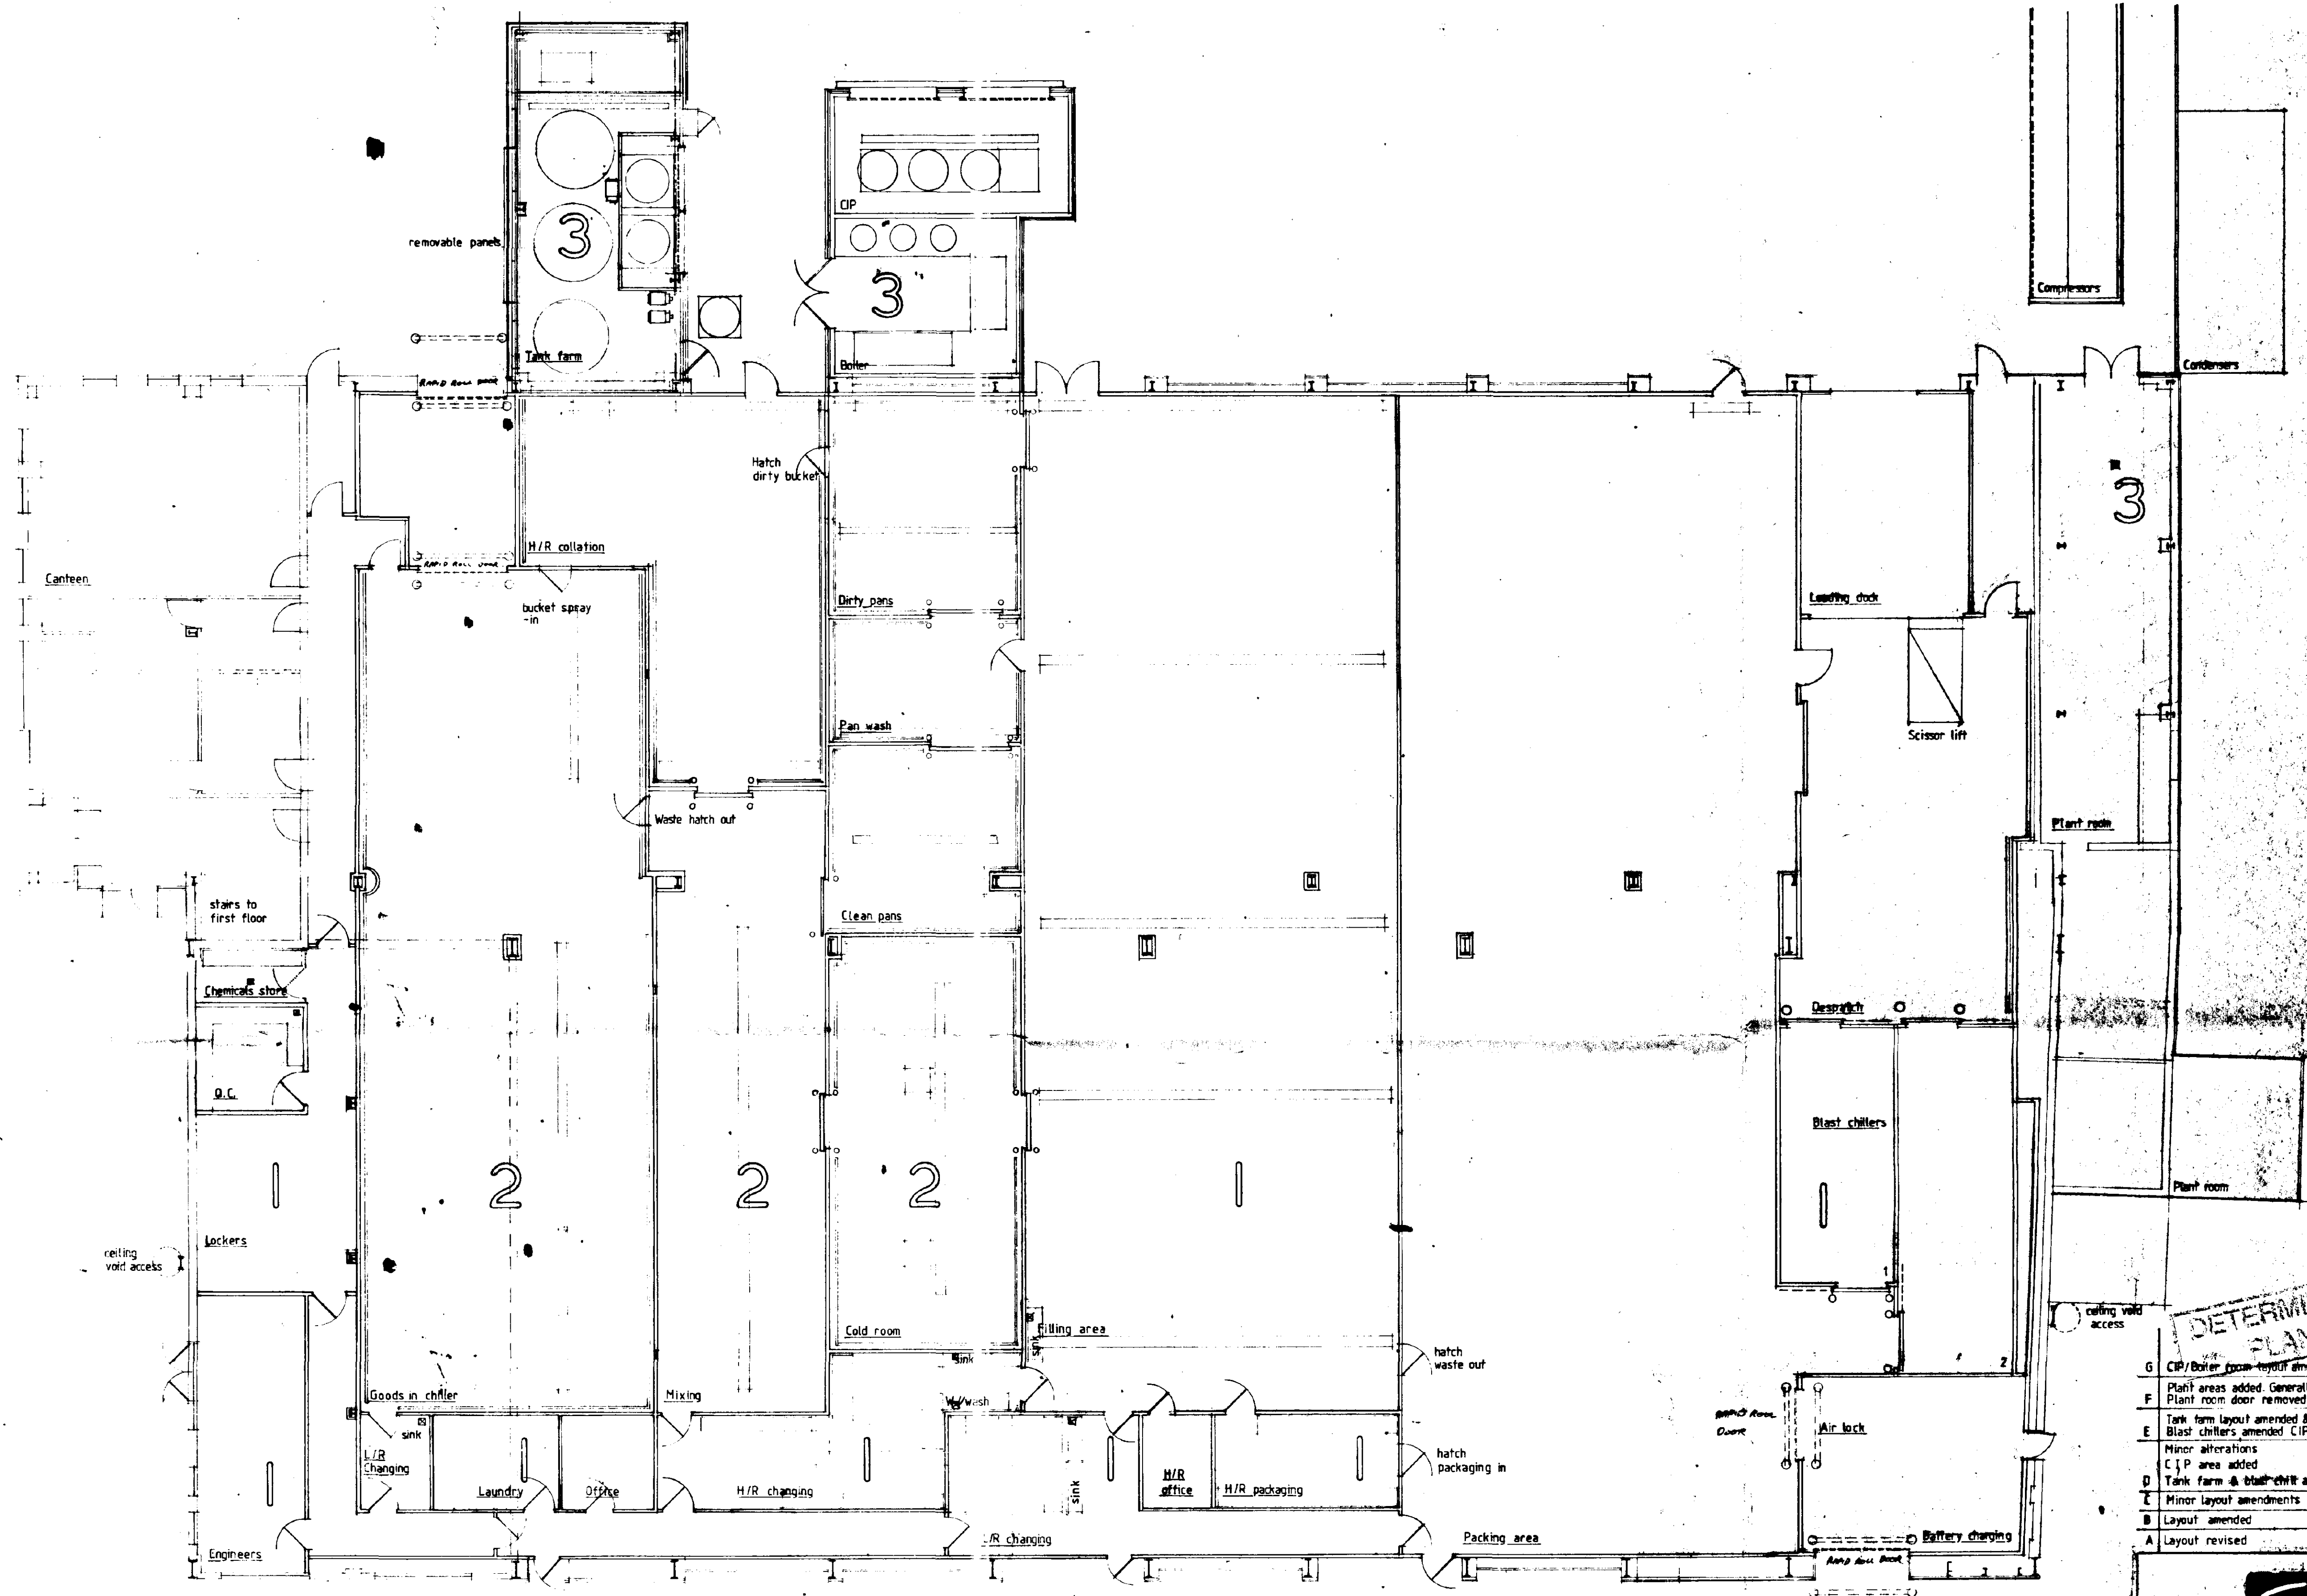

Phase 1
2
3

Completion 8.9.95.
15.9.95.
22.9.95.

REVISED AND DO
REVISION PLANNING
13 SEP 1995
R-1 0915/95

DETERMINED PLAN

G	CIP/Boiler room layout amended	11.9.95
F	Plant areas added. Generally amended	9.8.95
F	Plant room door removed / Rm revised	9.8.95
E	Tank farm layout amended & door added	12.7.95
E	Blast chiller amended CIP & notes omitted	12.7.95
E	Minor alterations	
D	CIP area added	
D	Tank farm & blast chiller amended	15.6.95
C	Minor layout amendments	9.6.95
B	Layout amended	6.6.95
A	Layout revised	4.6.95

SA
Sawyer Martin & Associates
architectural design & construction management
10 Waterbury Street, London W1 6PF Tel: 0202 727125 Fax: 0202 254679


Client: **Geest Prepared Foods**

Project: **Dips phase 3**


Title: **Proposed plan**

Scale: 1:100	Project no: 239	Date: 25.5.95
Stage: 04	Doc no: G	


North West Elevation

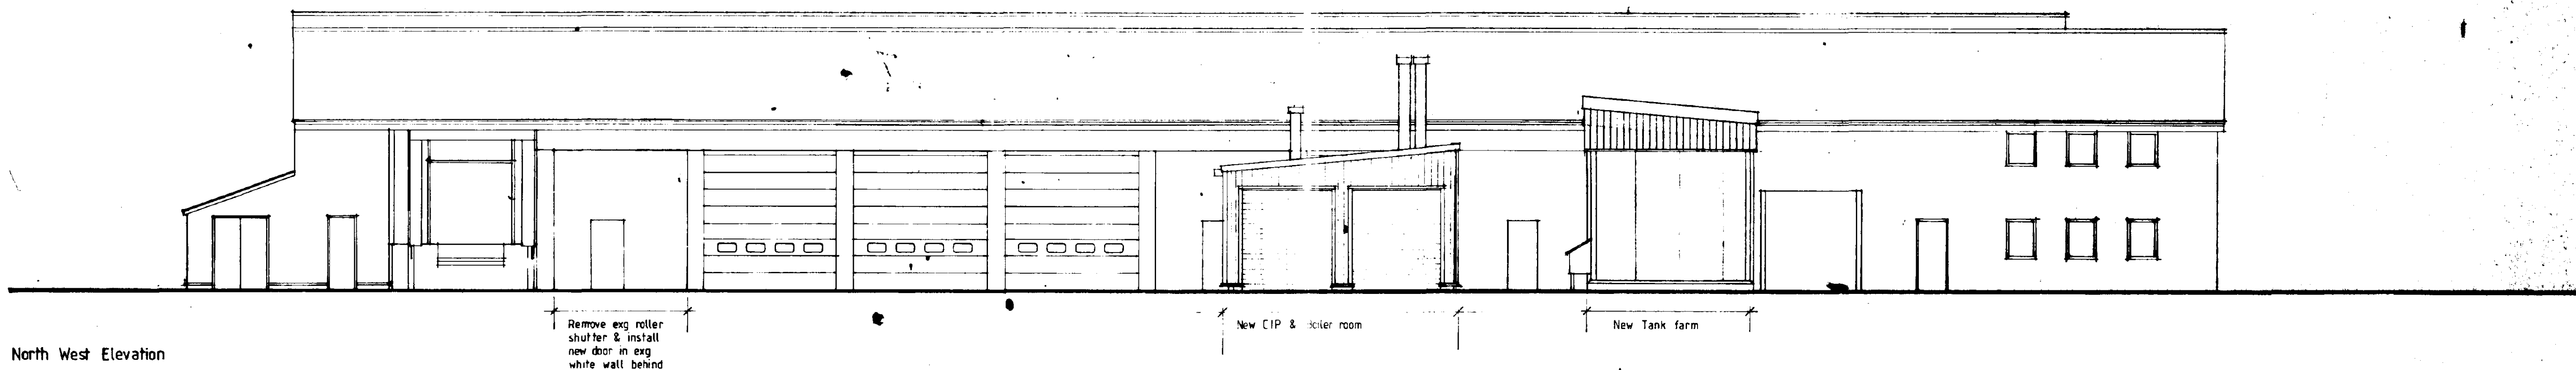


South East Elevation

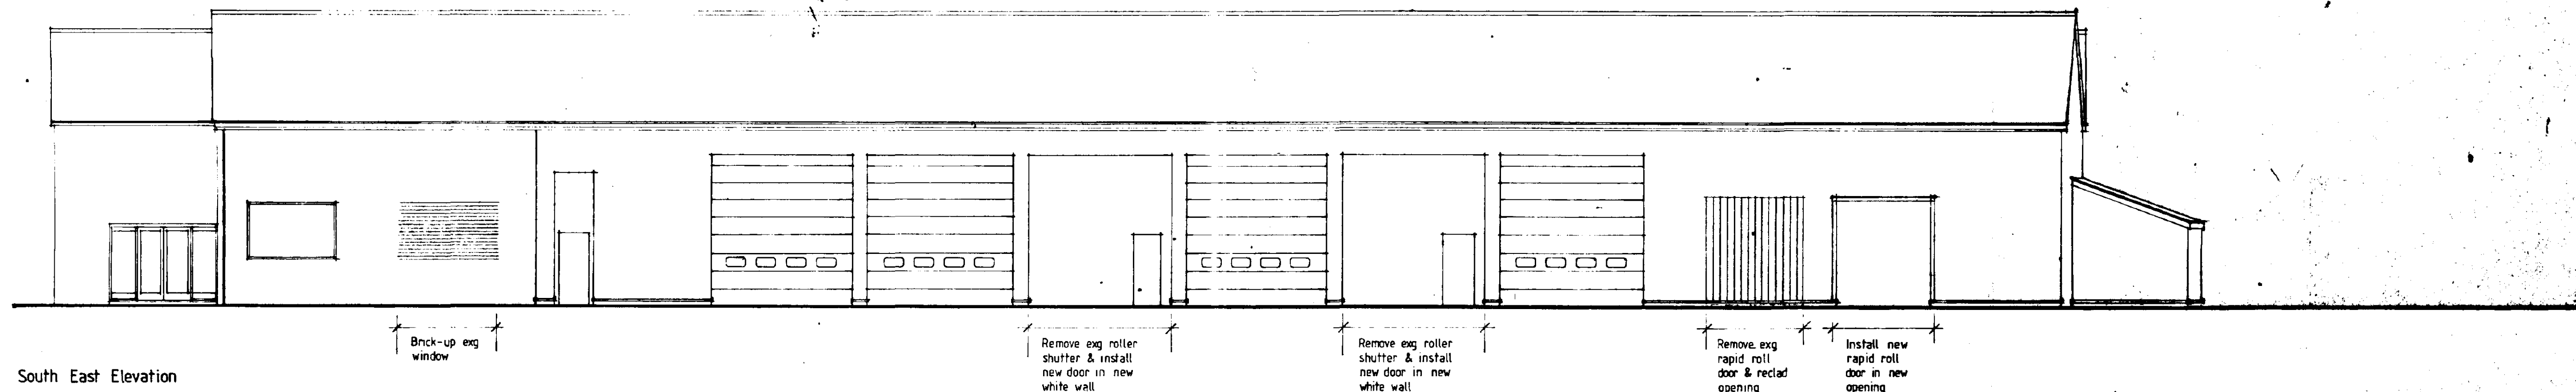

South West Elevation

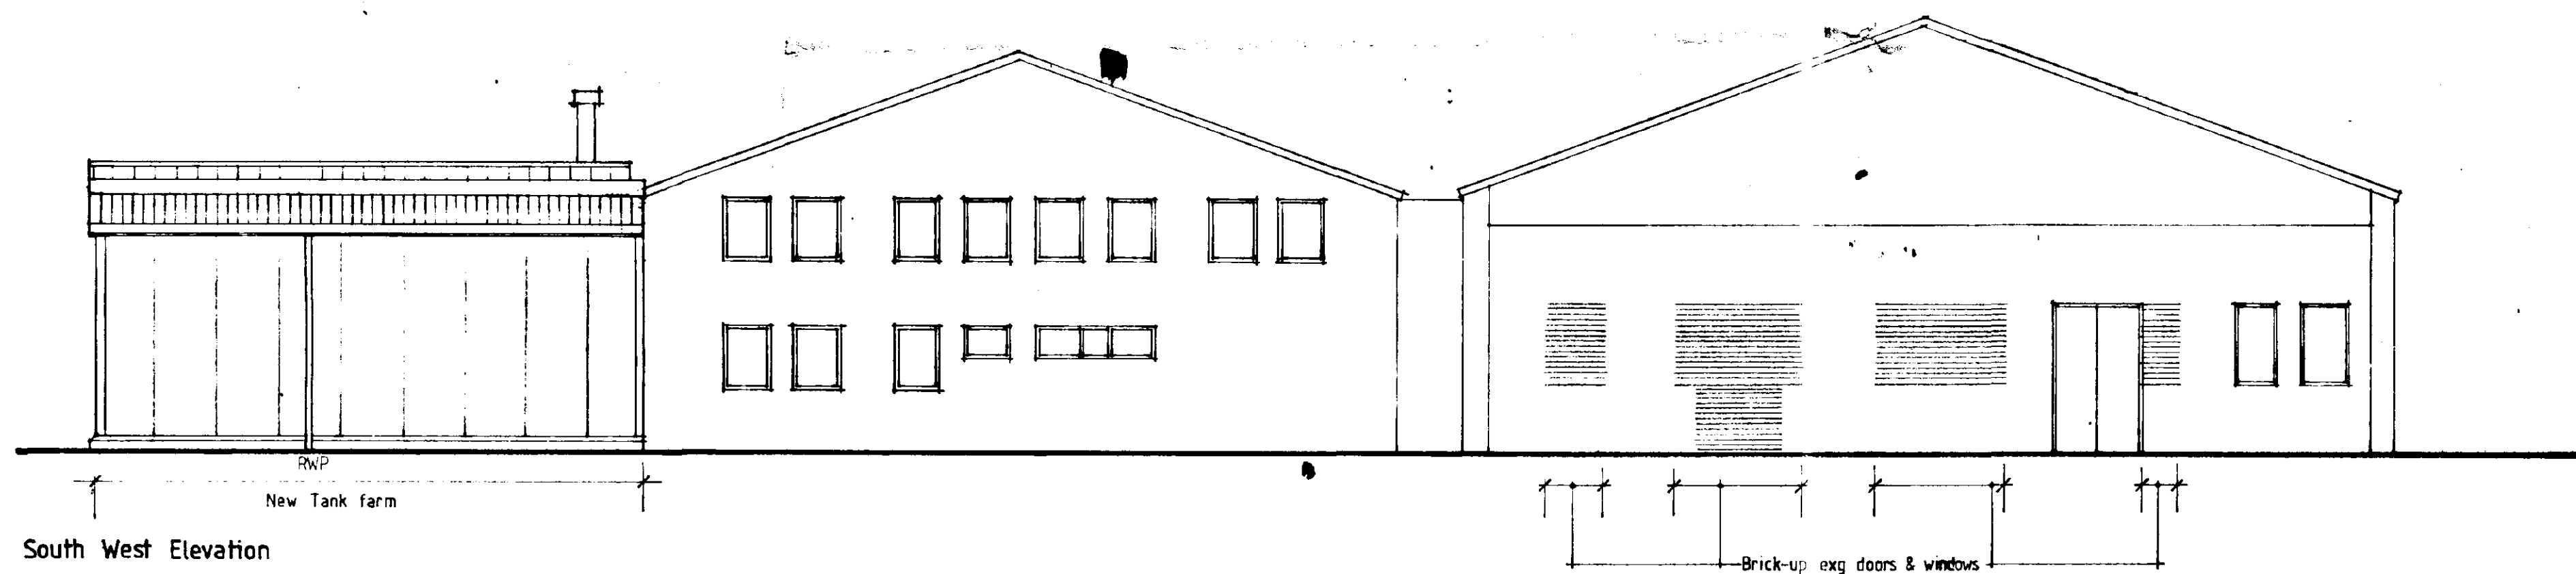

North East Elevation

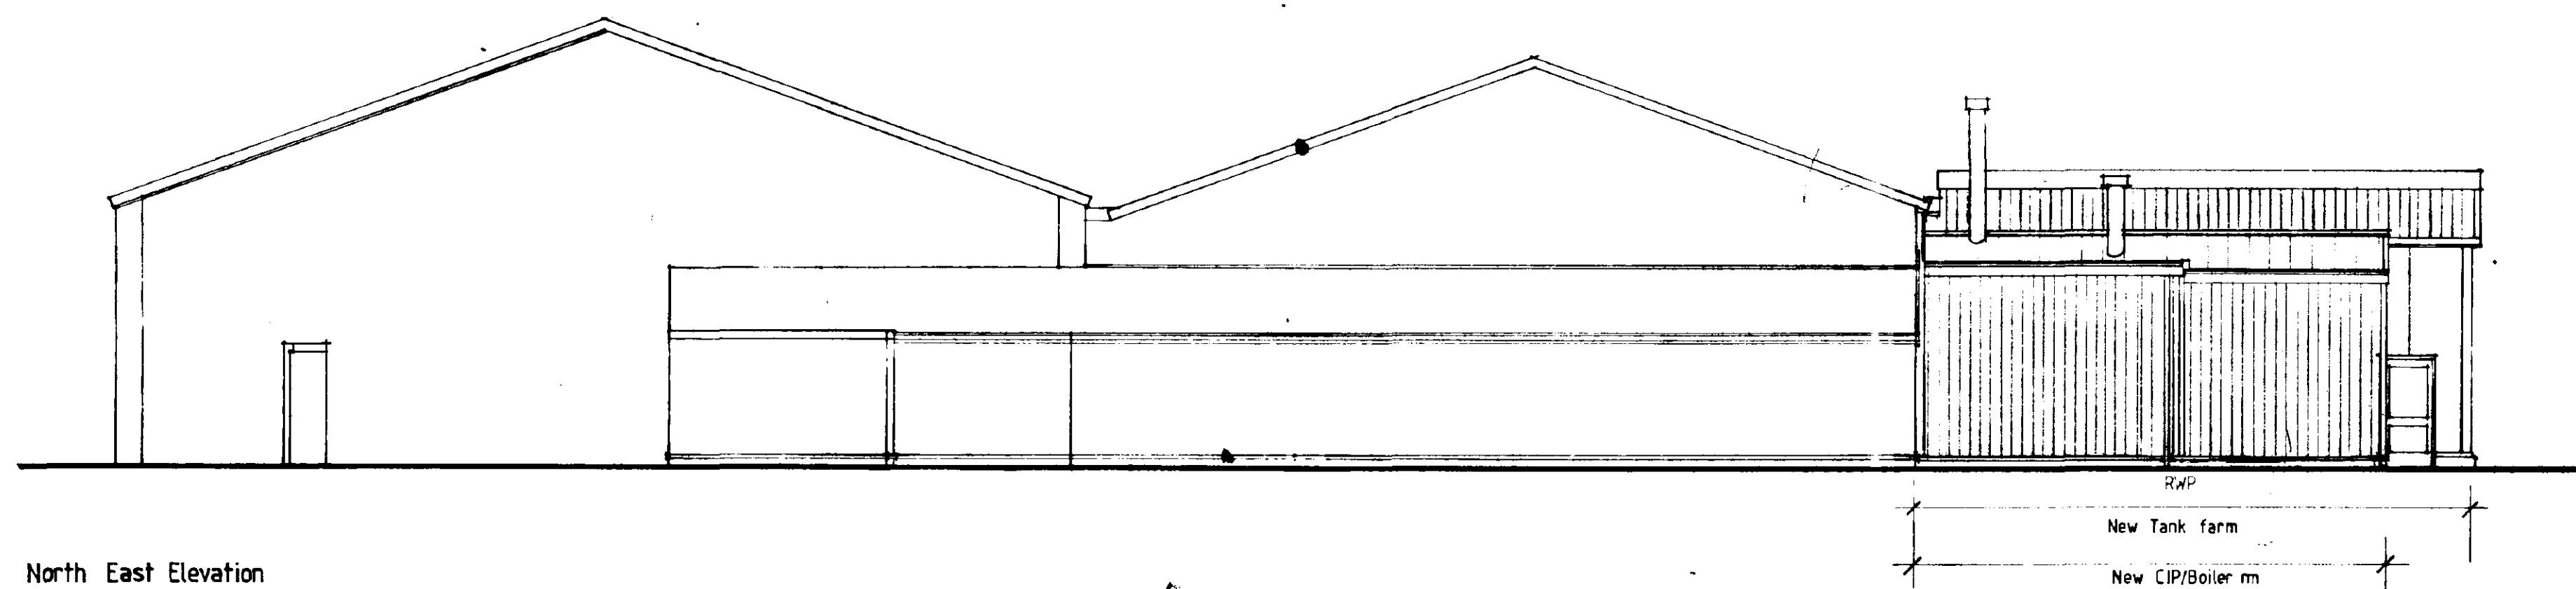

STEWART MARTIN AND ASSOCIATES
ARCHITECTURAL PLANNING
13 SEP 1995
Ref: 0915/95

**DETERMINED
PLAN**

C	Floors added	11.9.95
B	CIP/Boiler room added	1.9.95
A	Height change to Tank Farm	30.9.95



Stewart Martin & Associates
architectural design & construction management

125 Upper Wing Street, Salisbury SP1 1AP. Tel: 0252 758155 Fax: 0252 748278

Client: Geest Prepared Foods

Project: Dips phase 3

Title: Proposed Elevations

Scale: 1:100 Project no: 239 Date: June '95

Stage: 15 Rev: C

Drainage STAINLESS STEEL CHANNING TO HAVE SIDEOUTLET TO SUMP BOXES. MANHOLE BASES TO BE 150mm C20 CONCRETE. PIPES TO BE 150mm Ø AND 150mm IN DIA. COVERED WITH C20 CONCRETE TO TOP OF SLAB BLINDING, (15mm EPS IN-LIEU OF BLINDING OVER CAPING). WHERE UP TO WITHIN 300mm OF SLAB - AFTER WHICH PIPEWORK CAPED WITH SLAB. EXPANSION JOINTS AT 3m ORS MAX. PIPEWORK TO BE HANGERS WITH CHEMICAL ASSISSTANT SLEEVES ALL LAY TO FALLS (1:100).

Exg pumping station

To effluent treatment plant

Exg pumping station

FMH6

Location Plan.

West Marsh road

Building B

Building C

Building E

Building D

B Drainage amended CIP/Boxer rm added 4 9 95
A Drainage amended & MH changed 5 7 95



Stewart Martin & Associates
architectural design & construction management

15 Upper King Street, Leicester LE1 6HF. Tel: 0533 735155 Fax: 0533 540278

Client
Geest Prepared Foods

Project
Dips phase 3

Title
Site Plan / Site drainage

Scale
1:500

Project no.
239


Date
June 95

Stage
03

Dwg. no.
03

Rev'n
B

NOT TO BE USED FOR CONSTRUCTION
15 JULY 1995
Ref: 0915/95

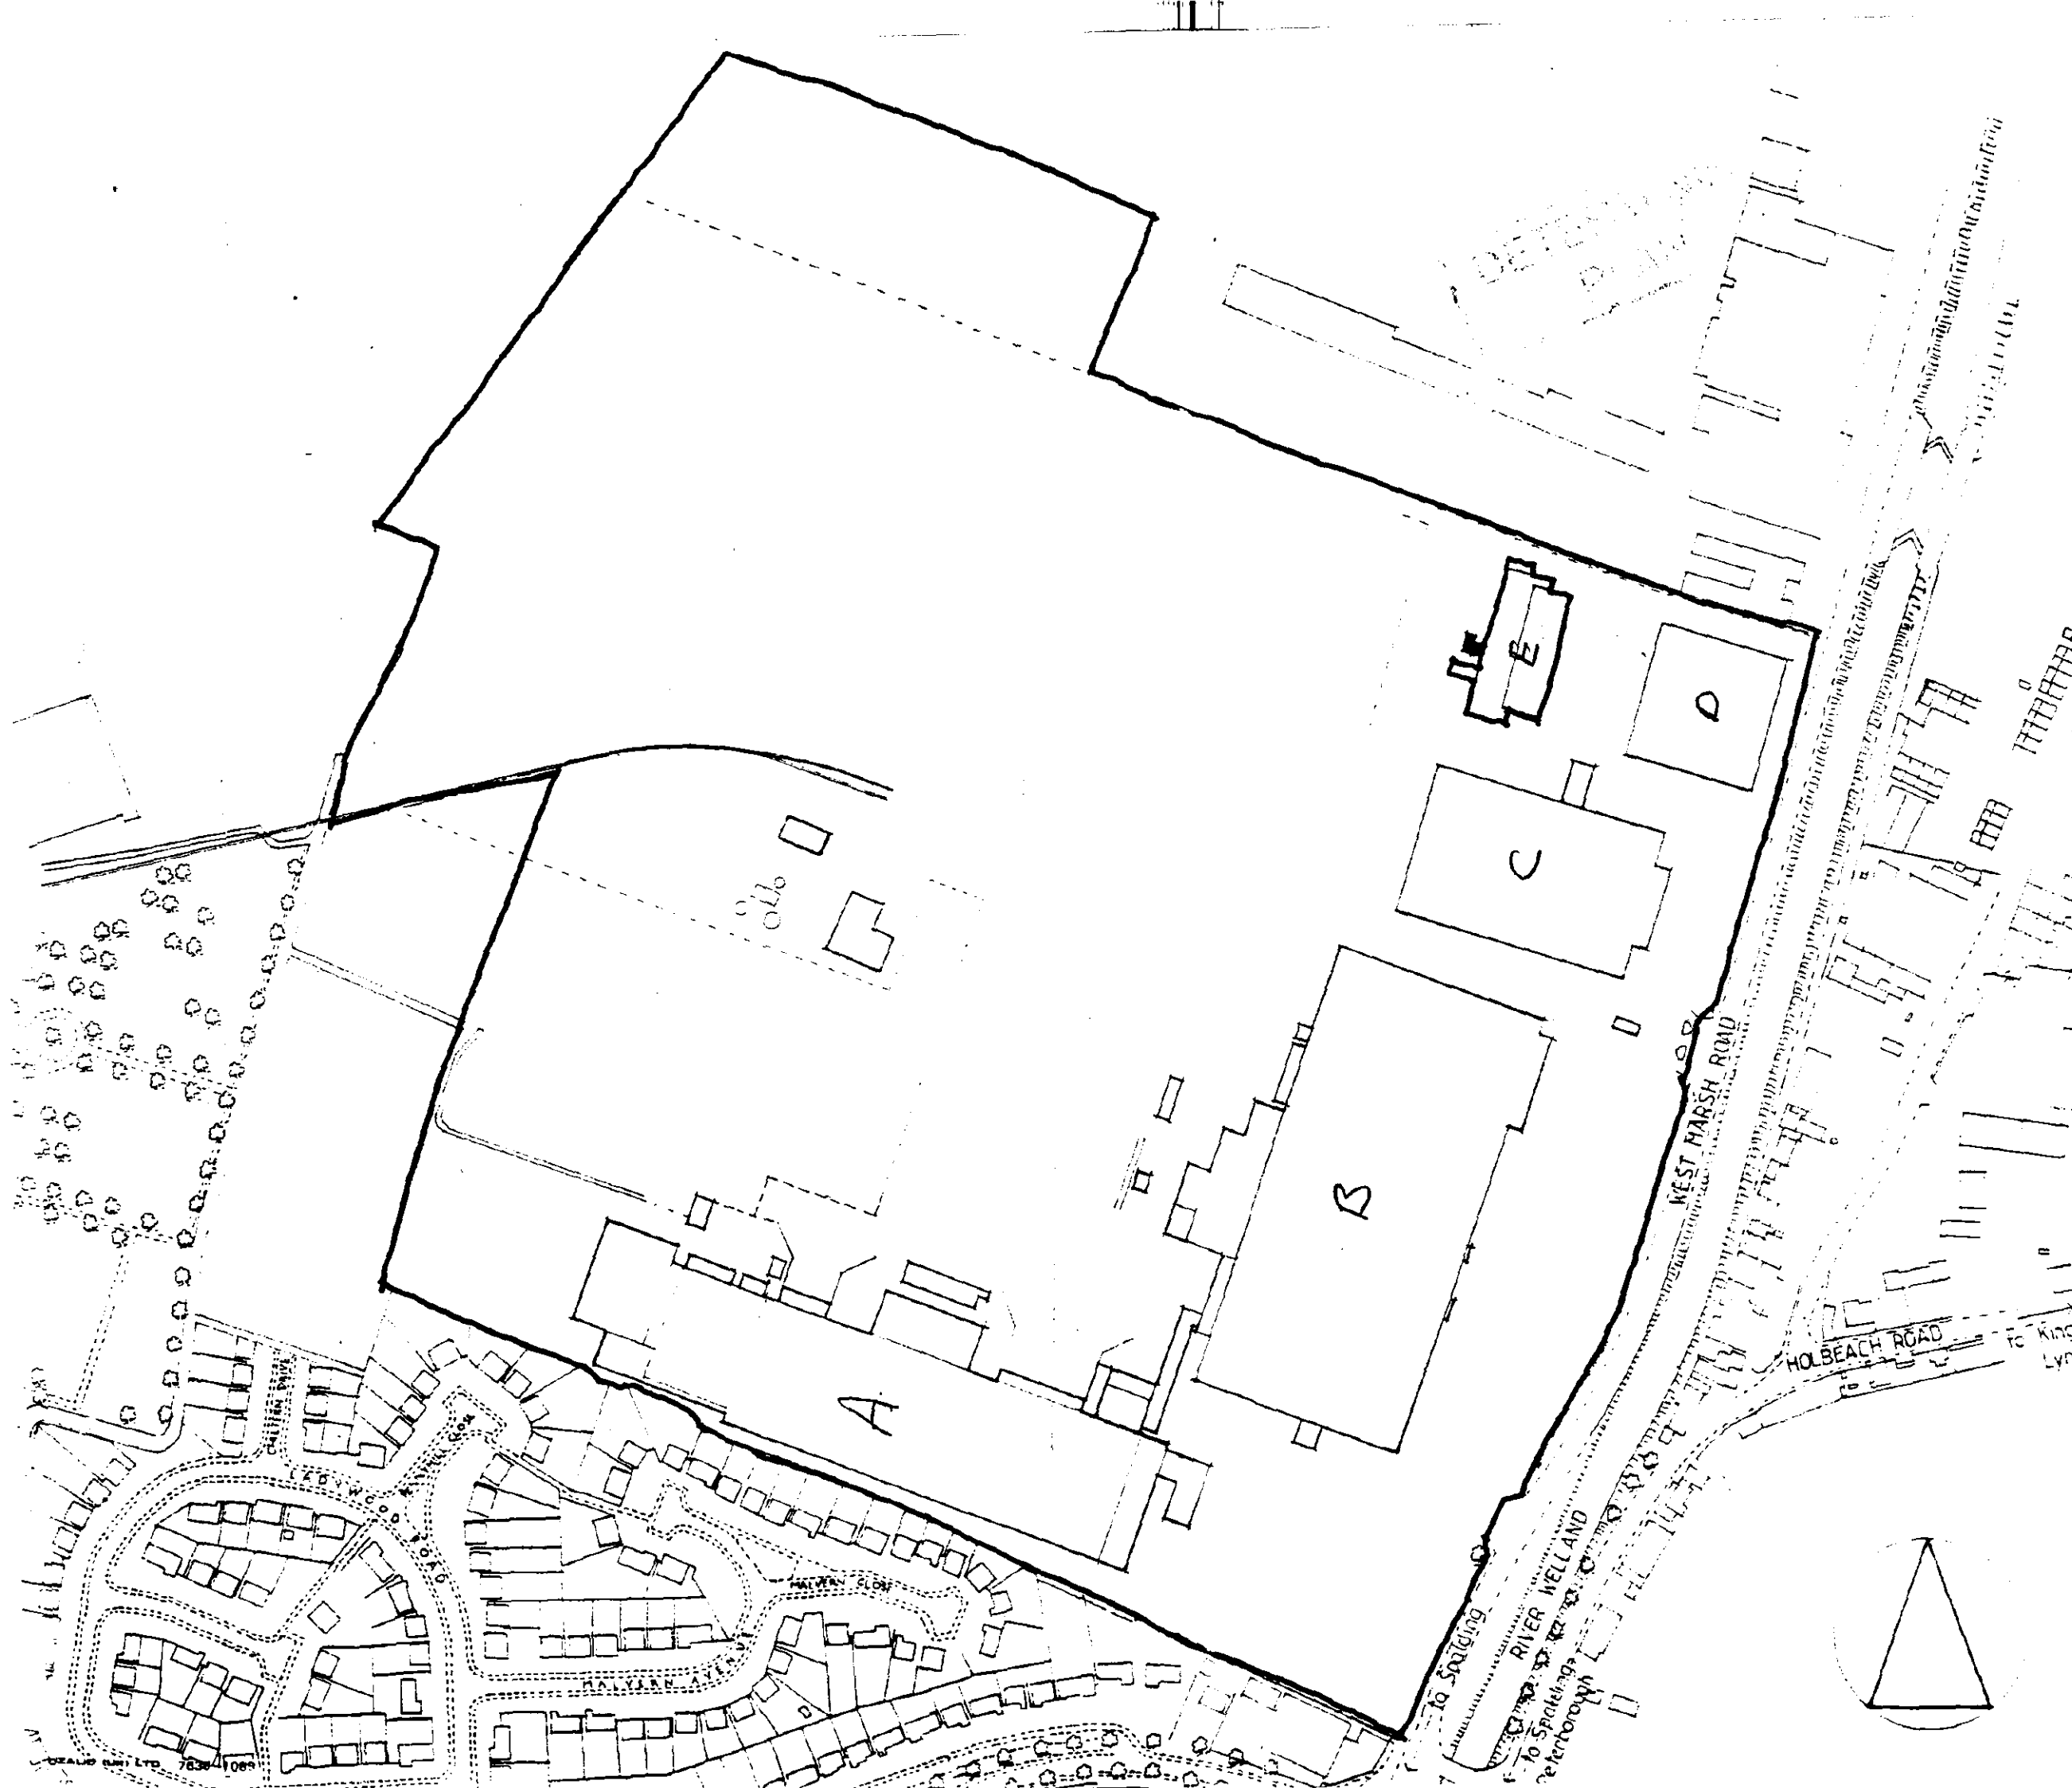

© Copyright

Figured dimensions only are to be taken from this drawing. All dimensions are to be checked on site before any work is put in hand. If in doubt ask

Notes

10.11.1995	
0915/95	



Stewart Martin & Associates
architectural design & construction management

5 Upper Claydon Street, Lutterworth (LE17 6BP) Tel: 0533 755135 Fax: 0533 546278

Client's name

GEEST PREPARED FOODS

Job title

DIPS PHASE 3

Drawing title

SPALDING

LOCATION PLAN

Scale

1:2500

metres

Drawn

Checked

Date

June 95

Job No

239

Drawing No

16

File

Status