

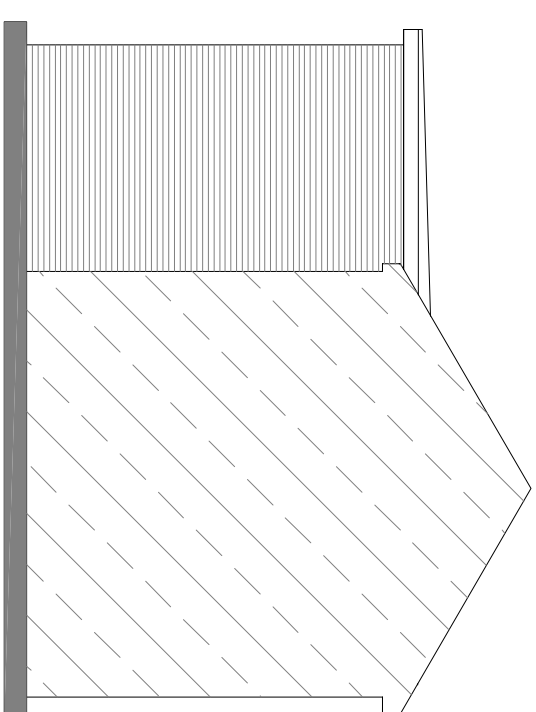
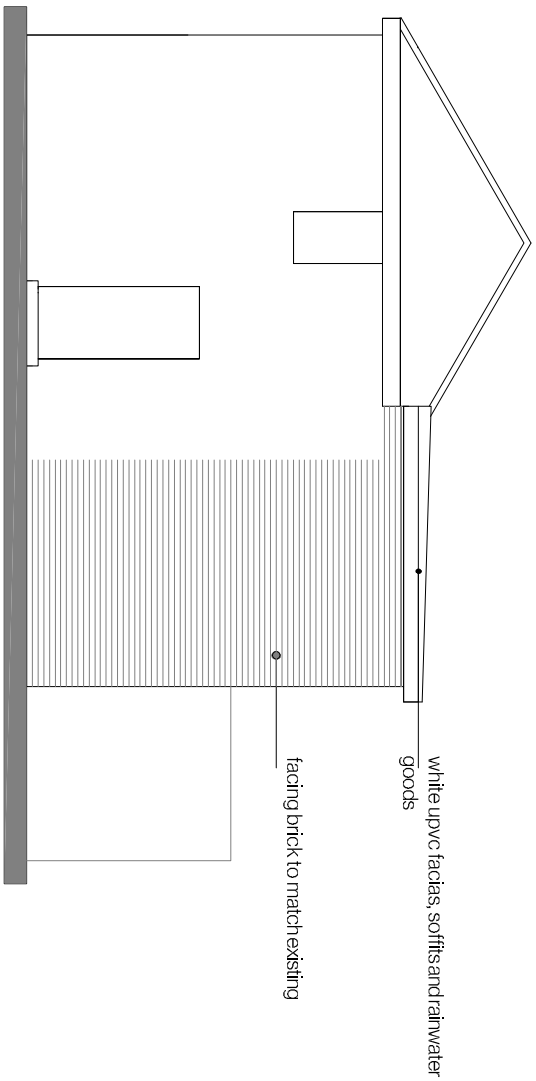
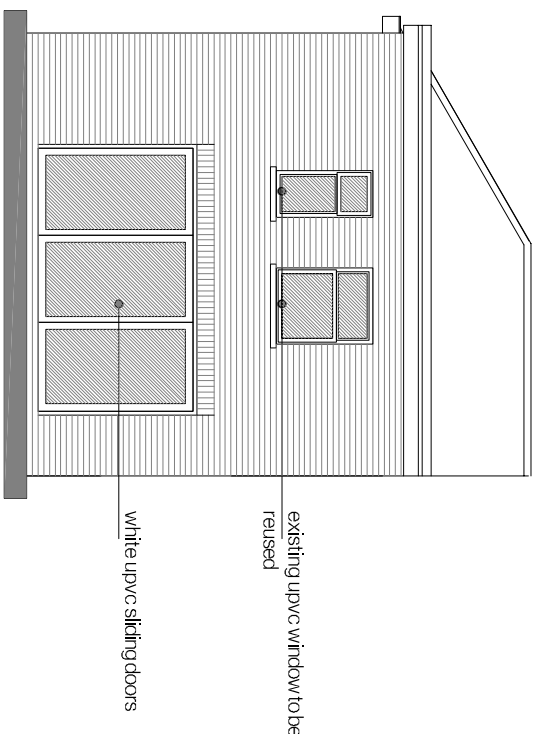
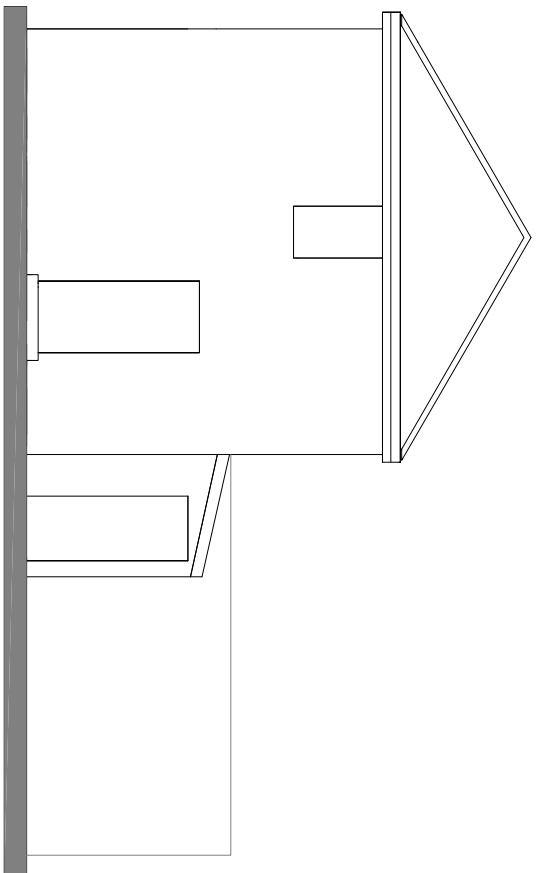


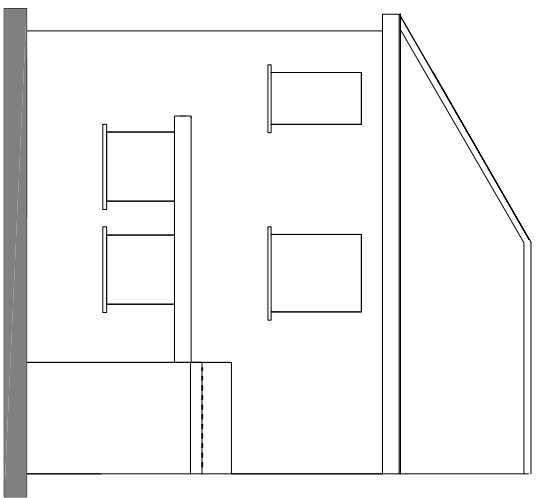


EXISTING FLOOR PLANS

PROPOSED REAR & SIDE ELEVATIONS


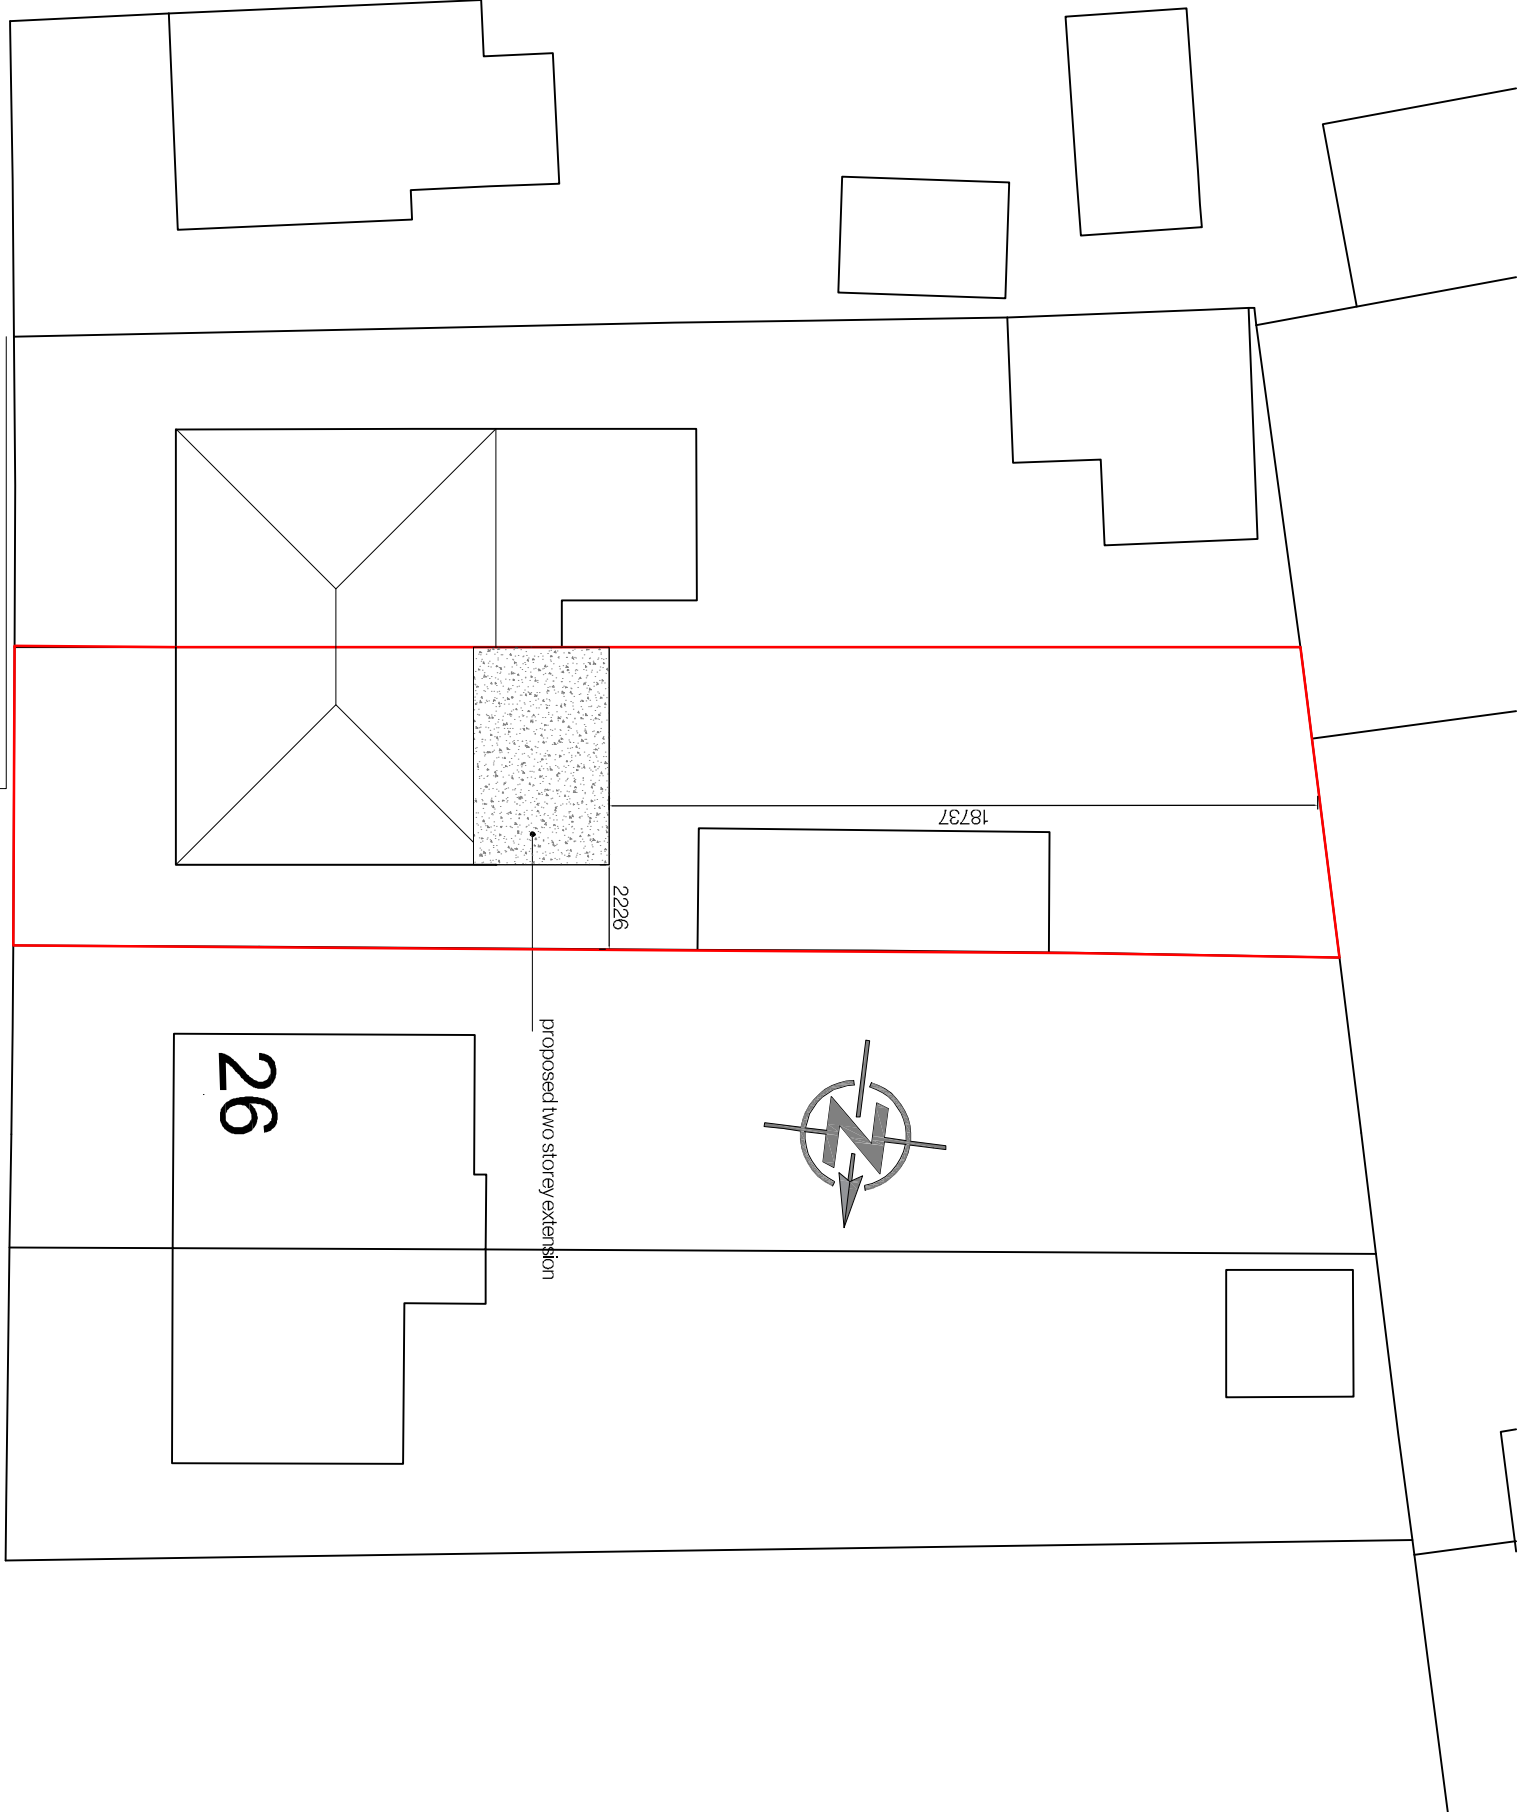


LOCATION PLAN


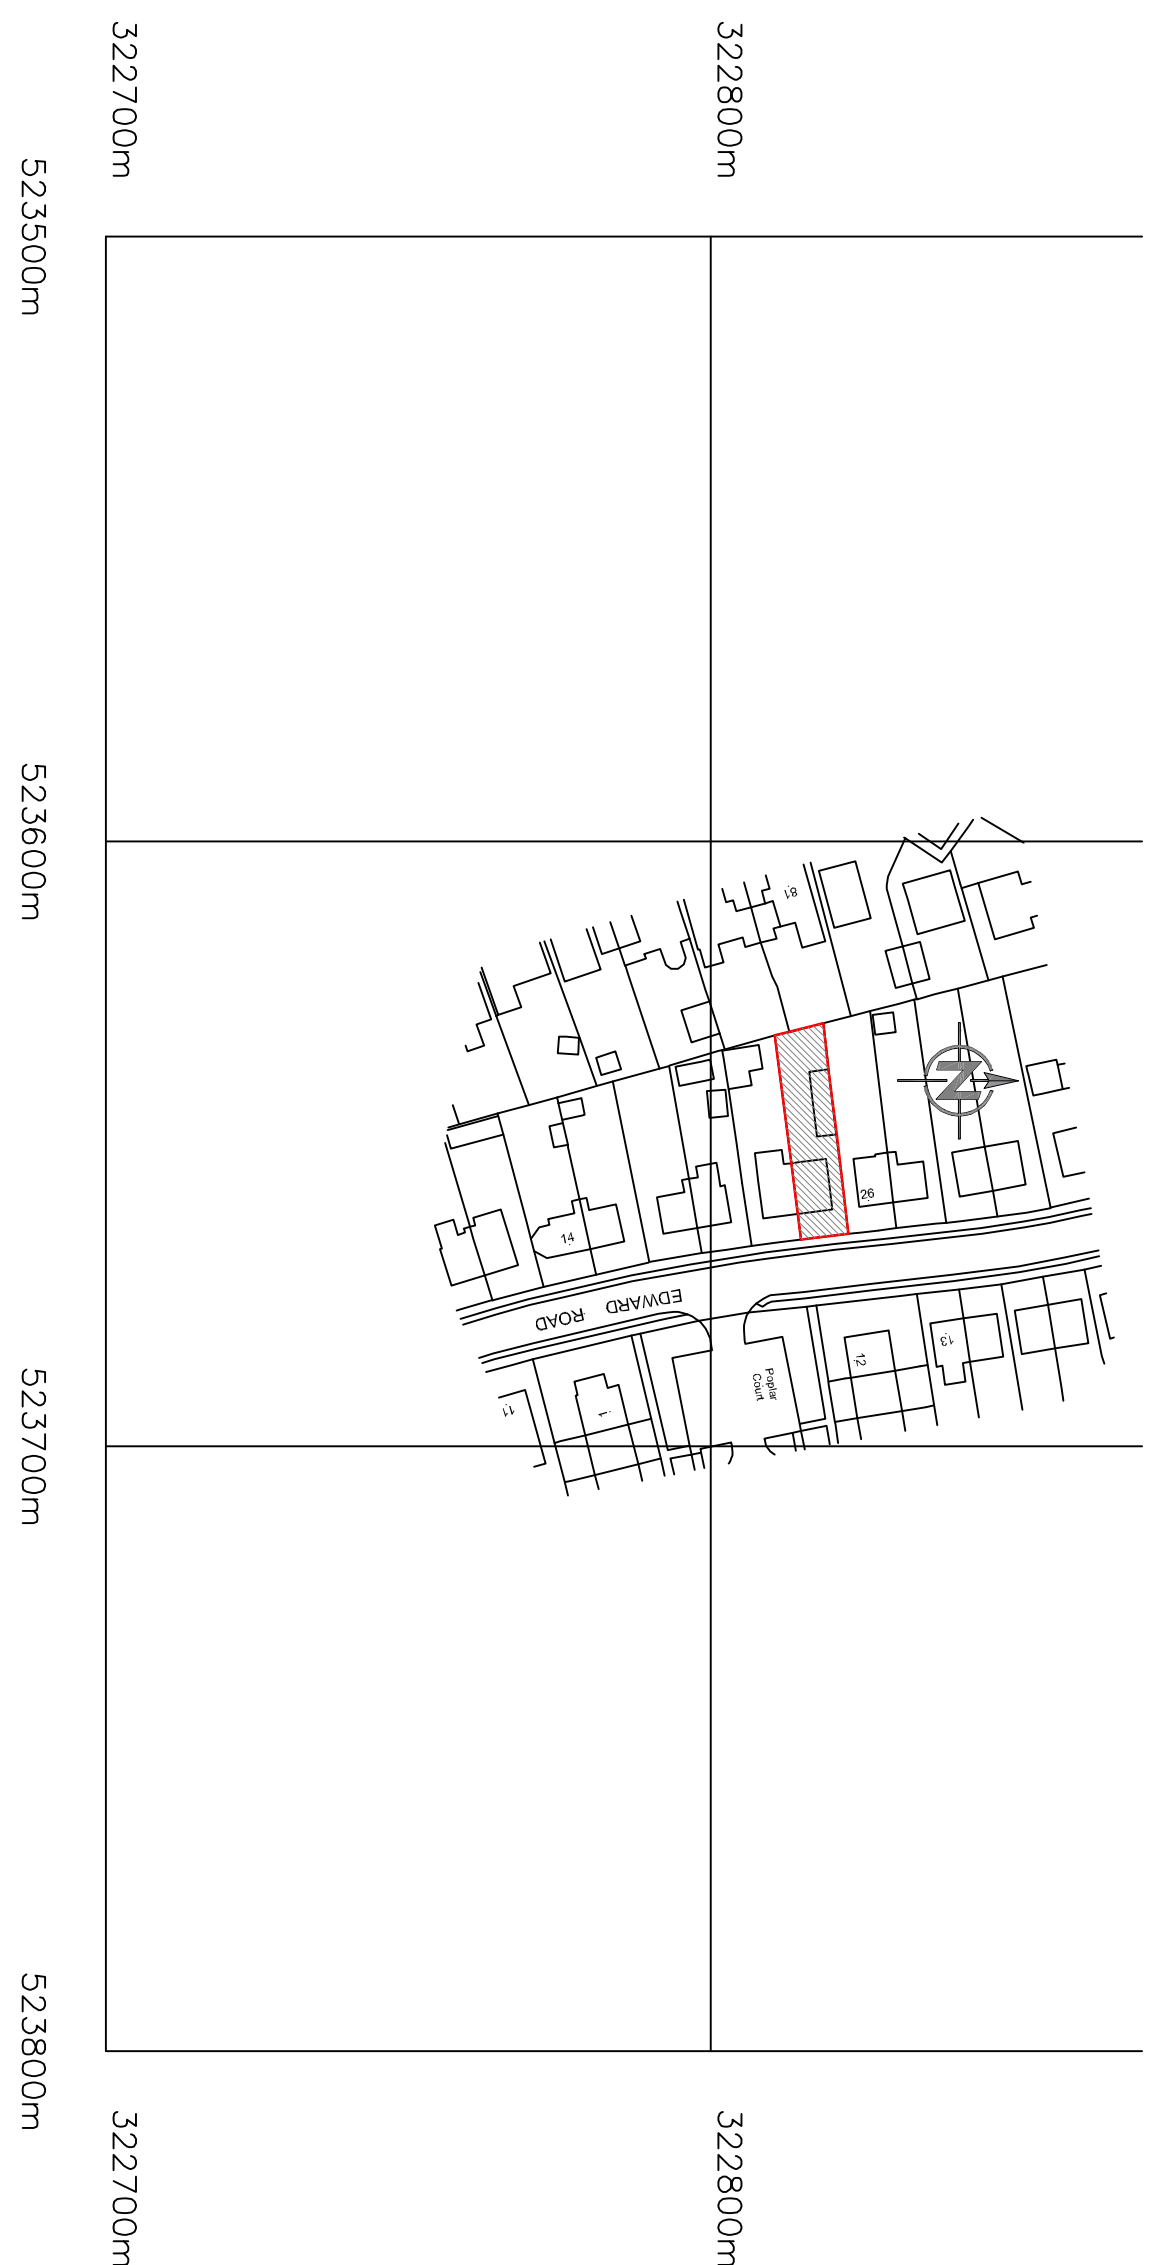


© Crown Copyright and database rights 2026 OS Licence no. AC0000849896

PROPOSED BLOCK PLAN

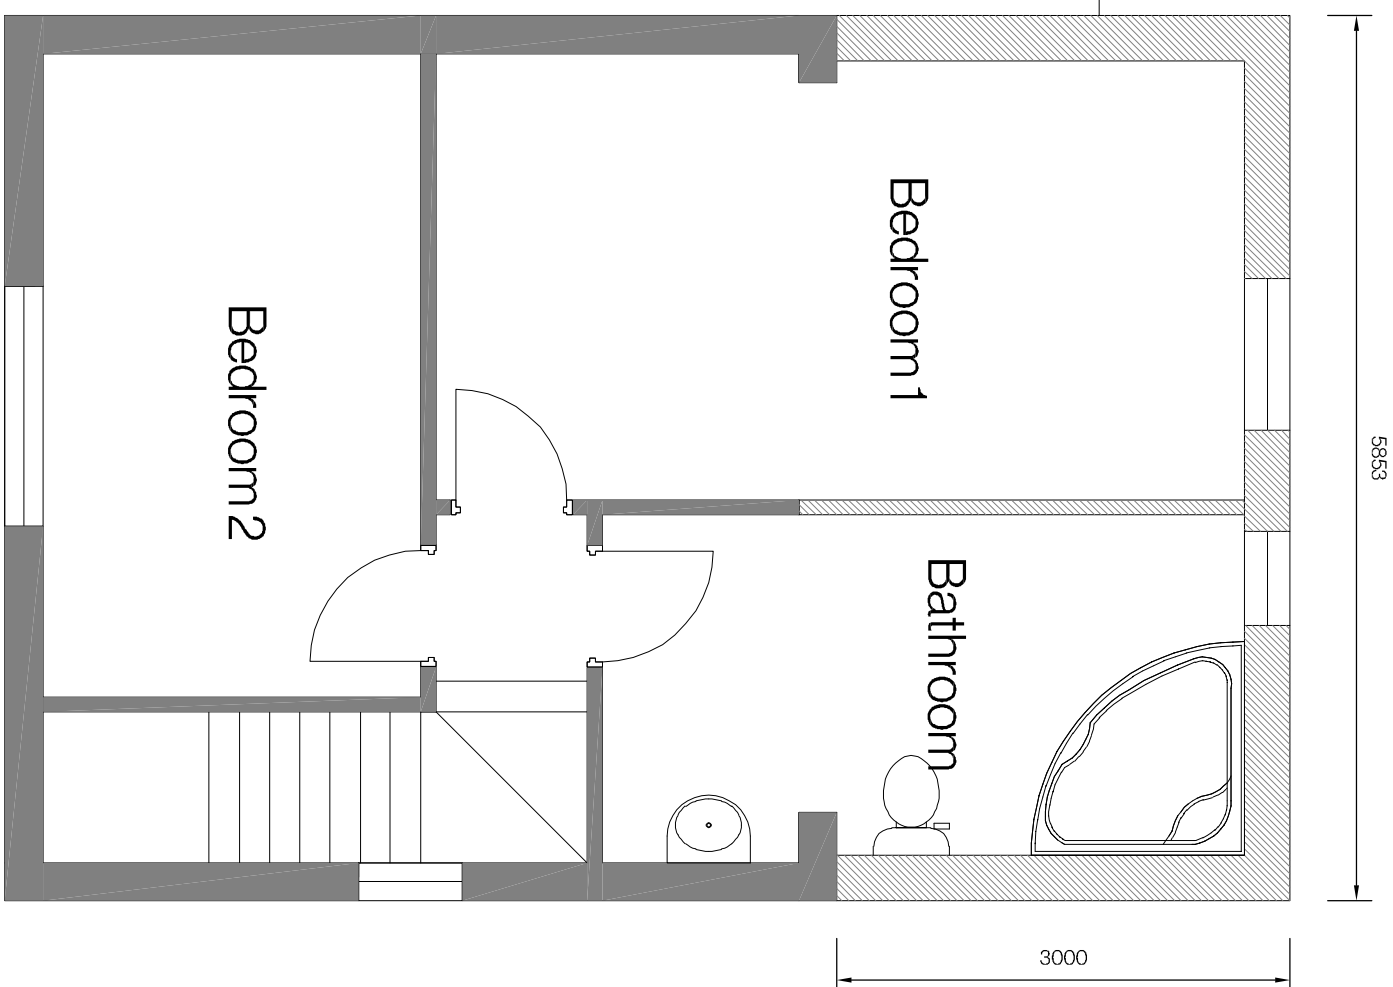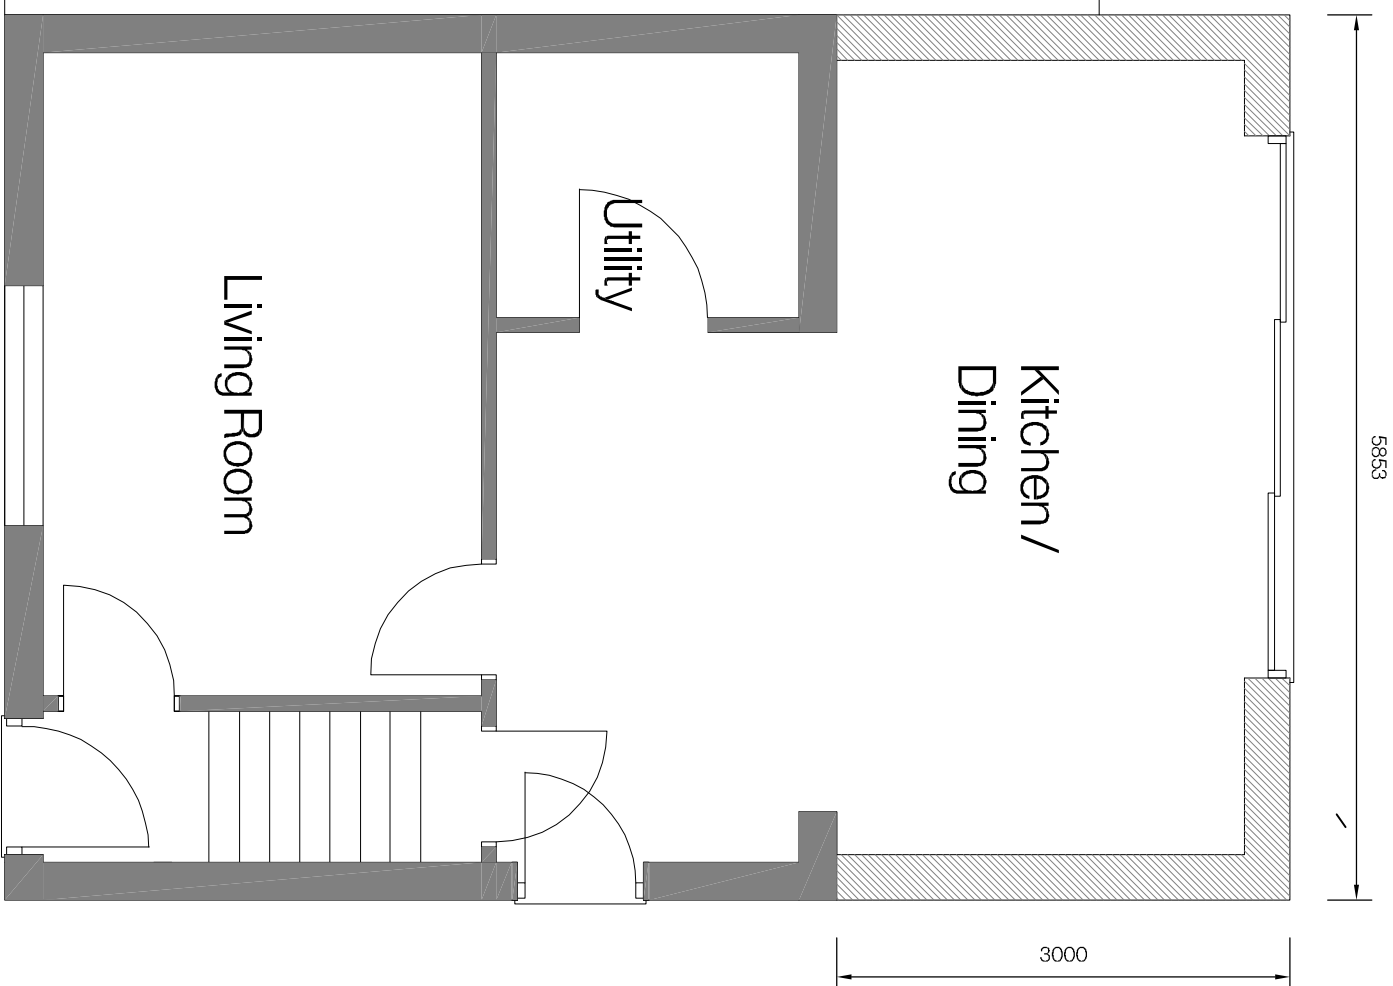

EXISTING FLOOR PLANS

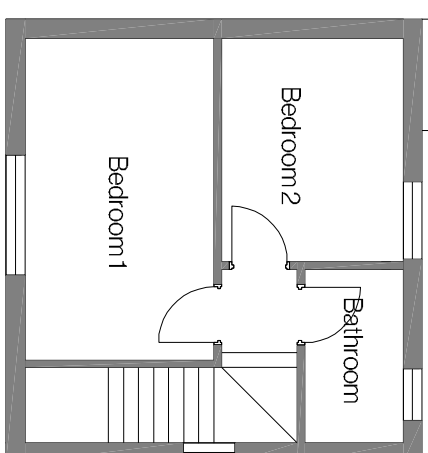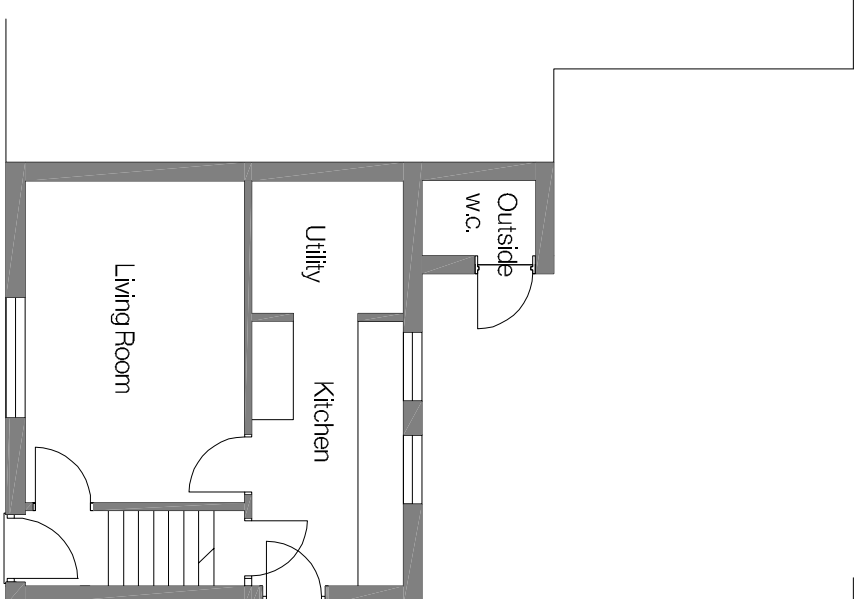

Revision	Date	Drawn	Description
Client	Mr Benjamin Mowforth		
Project	Proposed extension and alteration to 24 Edward Rd, Spalding, PE11 1NP		
Drawing	Planning		

Scale 1:50, 1:100, 1:200, 1:1250 @ A1 Drawn AMM Checked TAC Date 17/09/26

Trevor A Day RIBA Ltd, 14 Oak Rendle Road, Weston Hills, Spalding, Lincs PE12 8DD 01430 580027 trevor@tadararchitects.co.uk



Drawing No. 26/7/2/PA/001

PROPOSED FLOOR PLANS

www.tadararchitects.co.uk