



AMENDED PLAN

Ref. A2 -

BIRD'S EYE VIEW CGI _Rev A

bdAr architects
designers

Please Note:

This is an artist's impression of the proposed design,
for detailed design, please refer to scaled drawings.

SHDC
Planning & Development

12 JAN 2010

Ref: 0917-09

PROPOSED



AMENDED PLAN
Ref: A2.


SHDC
Planning & Development
12 JAN 2010
Ref: 0917-09

LOWER GROUND FLOOR PLAN

REVISIONS:

- [.] Issued for Comment 08.10.09
- [A] Issued for Comment 23.10.09
- [B] Issued for Planning 10.11.09
- [C] Issued for Planning 11.01.10

bdAr architects
designers

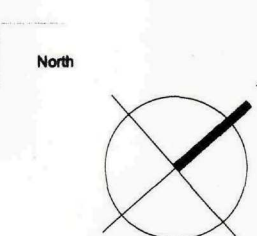

Client
CRITERION ASSET

Scale
1/50 @ A1 1/100 @ A3

Project No.
0686

Date
JANUARY 2010

Drawn by
JJ

Checked by
SR

Project
GOLDEN BALL PUBLIC HOUSE


Drawing Title
PROPOSED LOWER GROUND FLOOR

Drawing No.
0686-C2

Rev
C

bdAr architects
designers
Ground Floor South
Staple Inn Buildings
London WC1V 7PZ
t: +44 (0)207 043 3551
f: +44 (0)207 043 3552
www.bdar.co.uk


PROPOSED

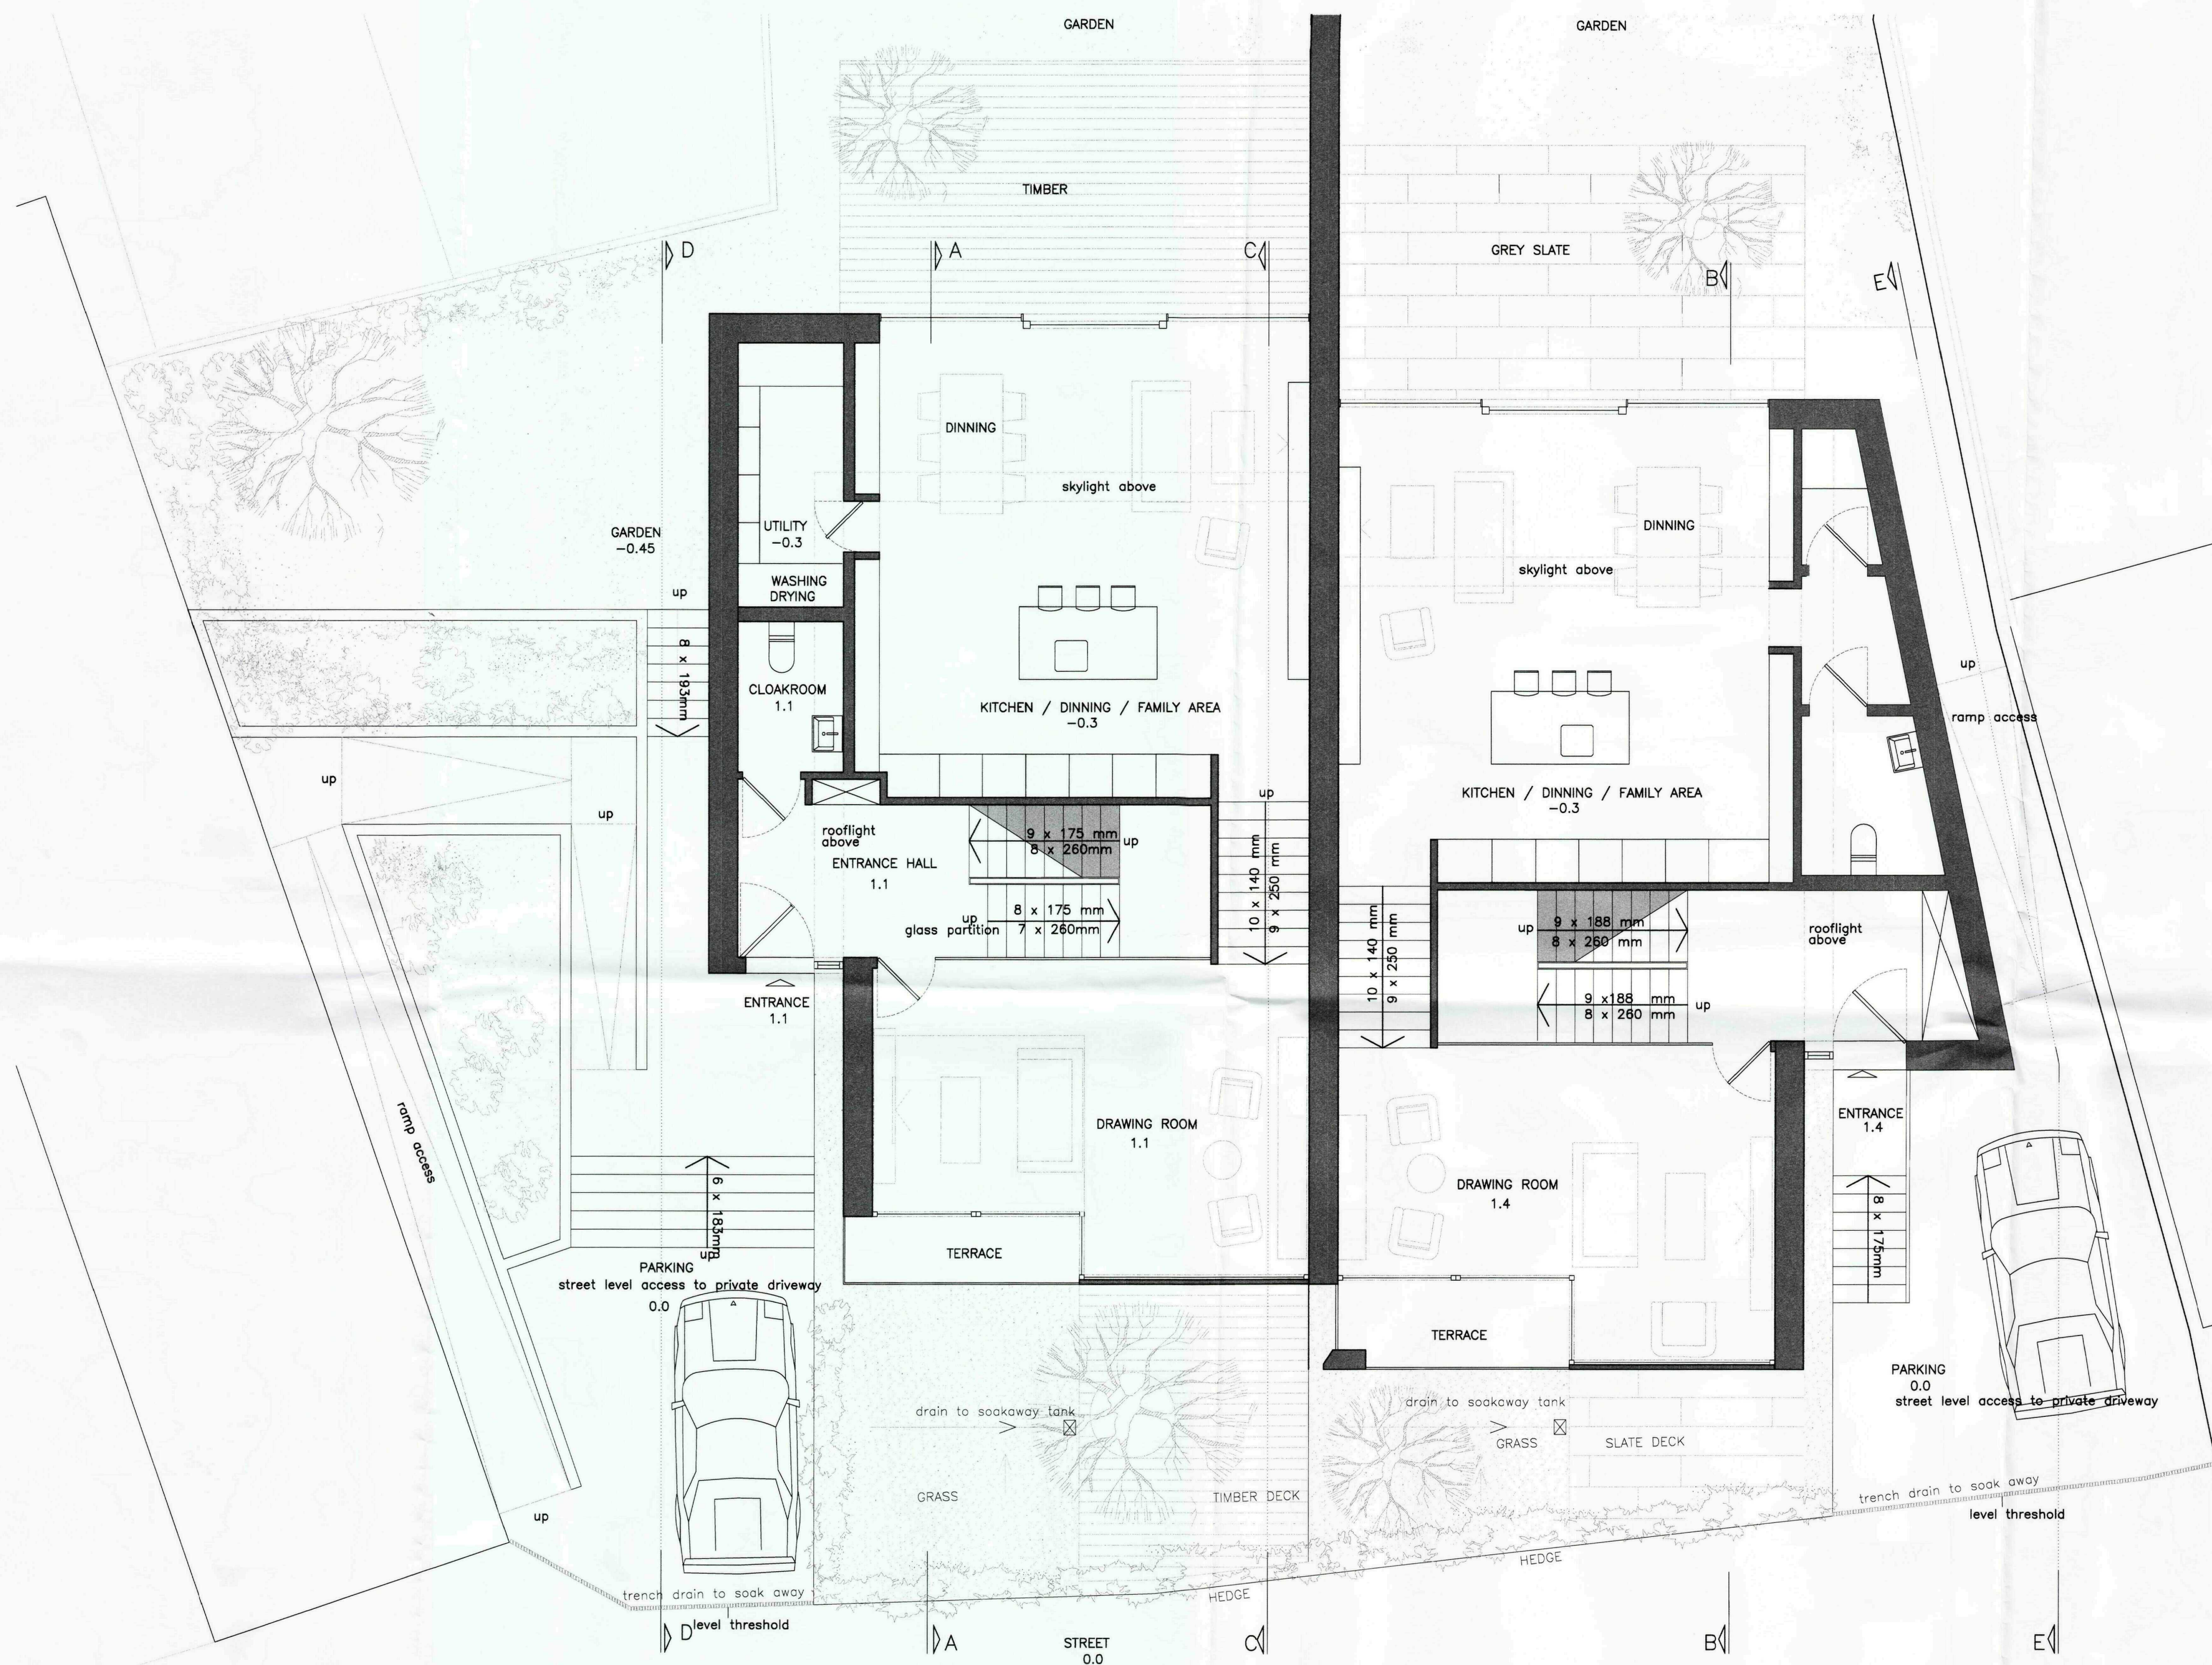

AMENDED PLAN
Ref: 42

SHDC
Planning & Development
12 JAN 2010
Ref: 0917-09


UPPER GROUND FLOOR PLAN

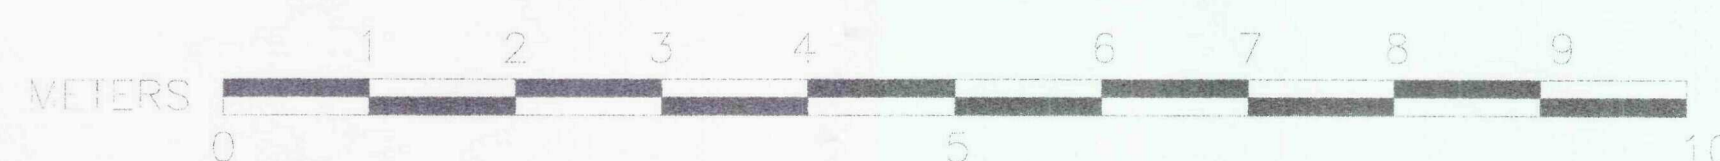

REVISIONS:

- [] Issued for Comment 08.10.09
- [A] Issued for Comment 23.10.09
- [B] Issued for Planning 10.11.09
- [C] Issued for Planning 11.01.10

bdAr architects
Designers is the trading name of bdAr Ltd

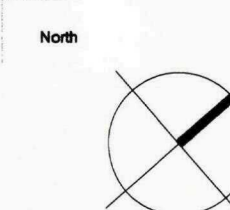

Project No.
0686

Client
CRITERION ASSET
Scale
1/50 @ A1 1/100 @ A3

Date
JANUARY 2010


Project
GOLDEN BALL PUBLIC HOUSE
Drawing Title
PROPOSED UPPER GROUND FLOOR

Checked by
SR
Drawing No.
0686-C3


Rev
C

bdAr architects
designers
Ground Floor South
Staple Inn Buildings
London WC1V 7PZ
t: +44 (0)207 043 3551
f: +44 (0)207 043 3552
www.bdar.co.uk

PROPOSED

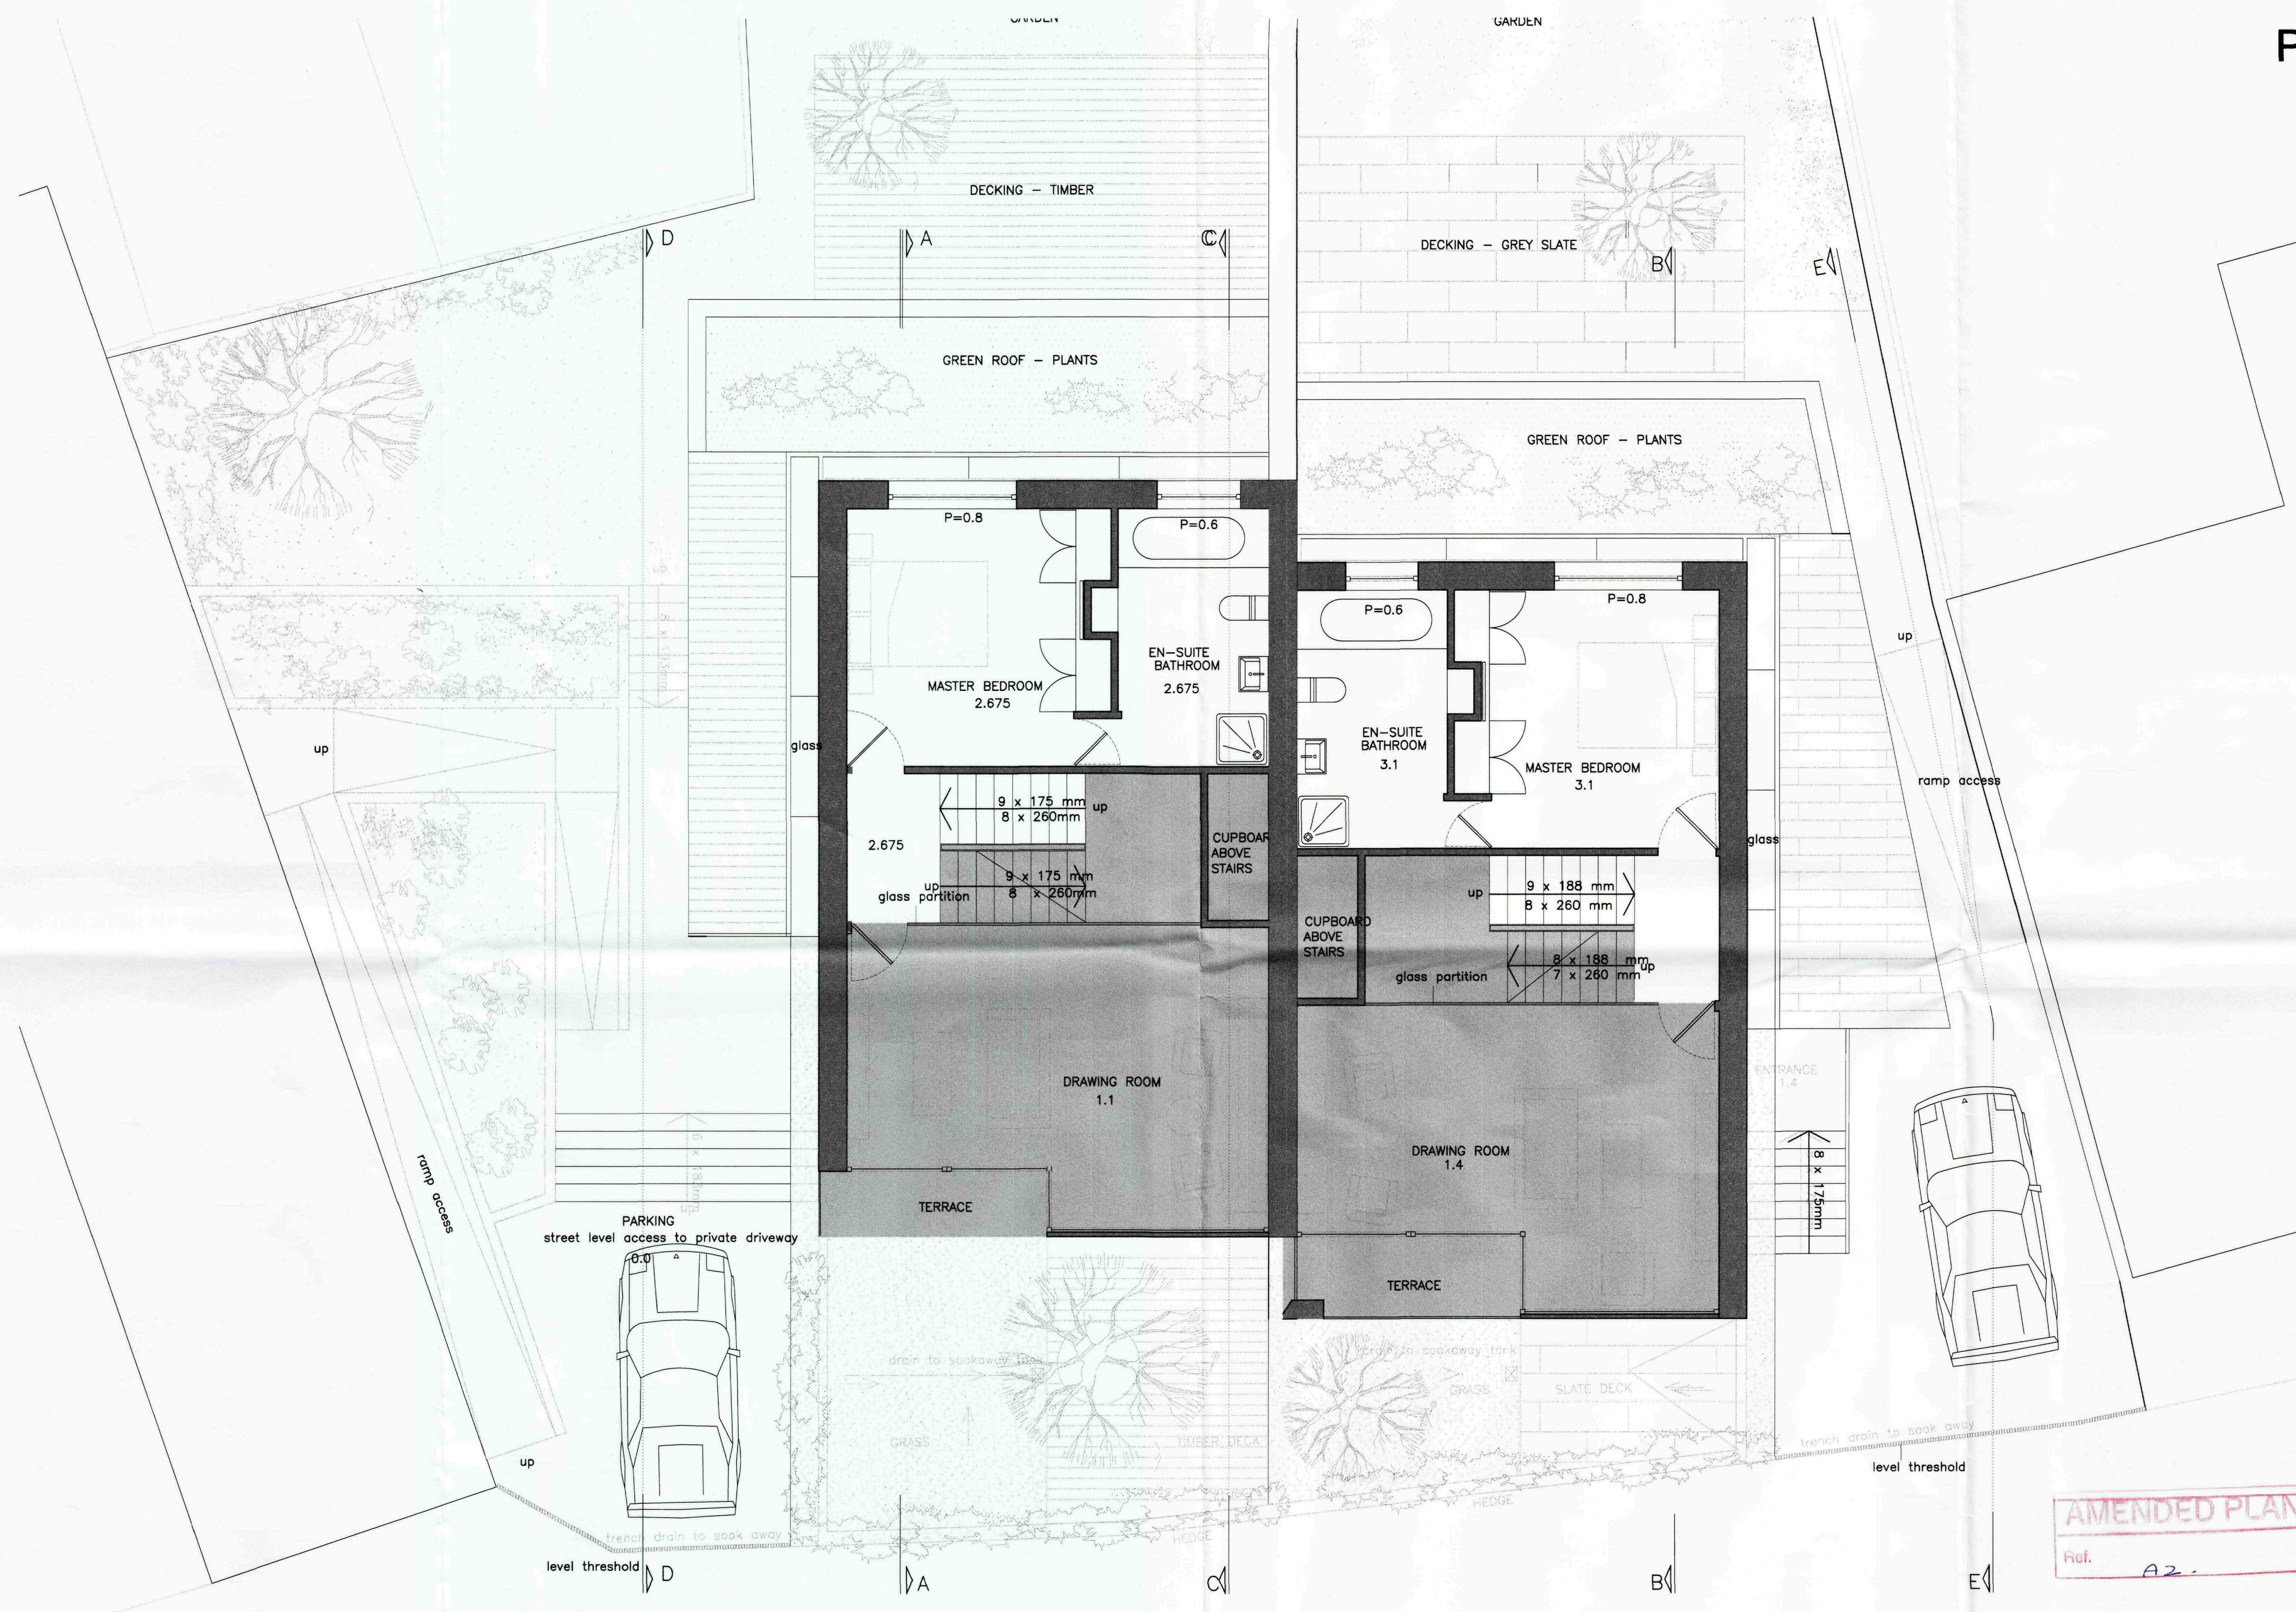


FIRST FLOOR PLAN

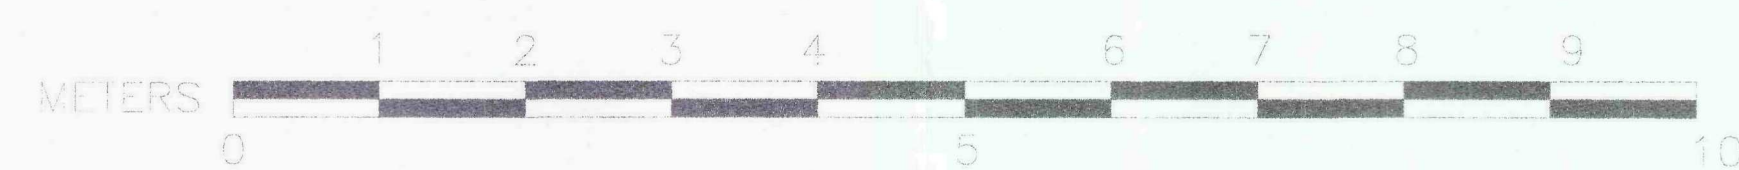

REVISIONS:

[–] Issued for Comment 08.10.09
[A] Issued for Comment 23.10.09
[B] Issued for Planning 10.11.09
[C] Issued for Planning 11.01.10

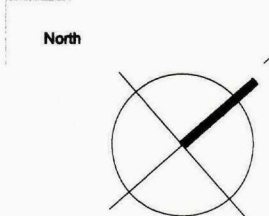

Client

CRITERION ASSET

Scale

1/50 @ A1 1/100 @ A3

Project No. 0686

JANUARY 2010

Project
GOLDEN BALL PUBLIC HOUSE

Drawing Title

PROPOSED FIRST FLOOR

Drawing No.
0686-C4

C


SHDC
Planning & Development
12 JAN 2010
Ref: 0917-09

FIRST FLOOR PLAN

bdAr architects
designers

Ground Floor South
Staple Inn Buildings
London WC1V 7PZ
t: +44 (0)207 043 3551
f: +44 (0)207 043 3552
www.bdar.co.uk

PROPOSED

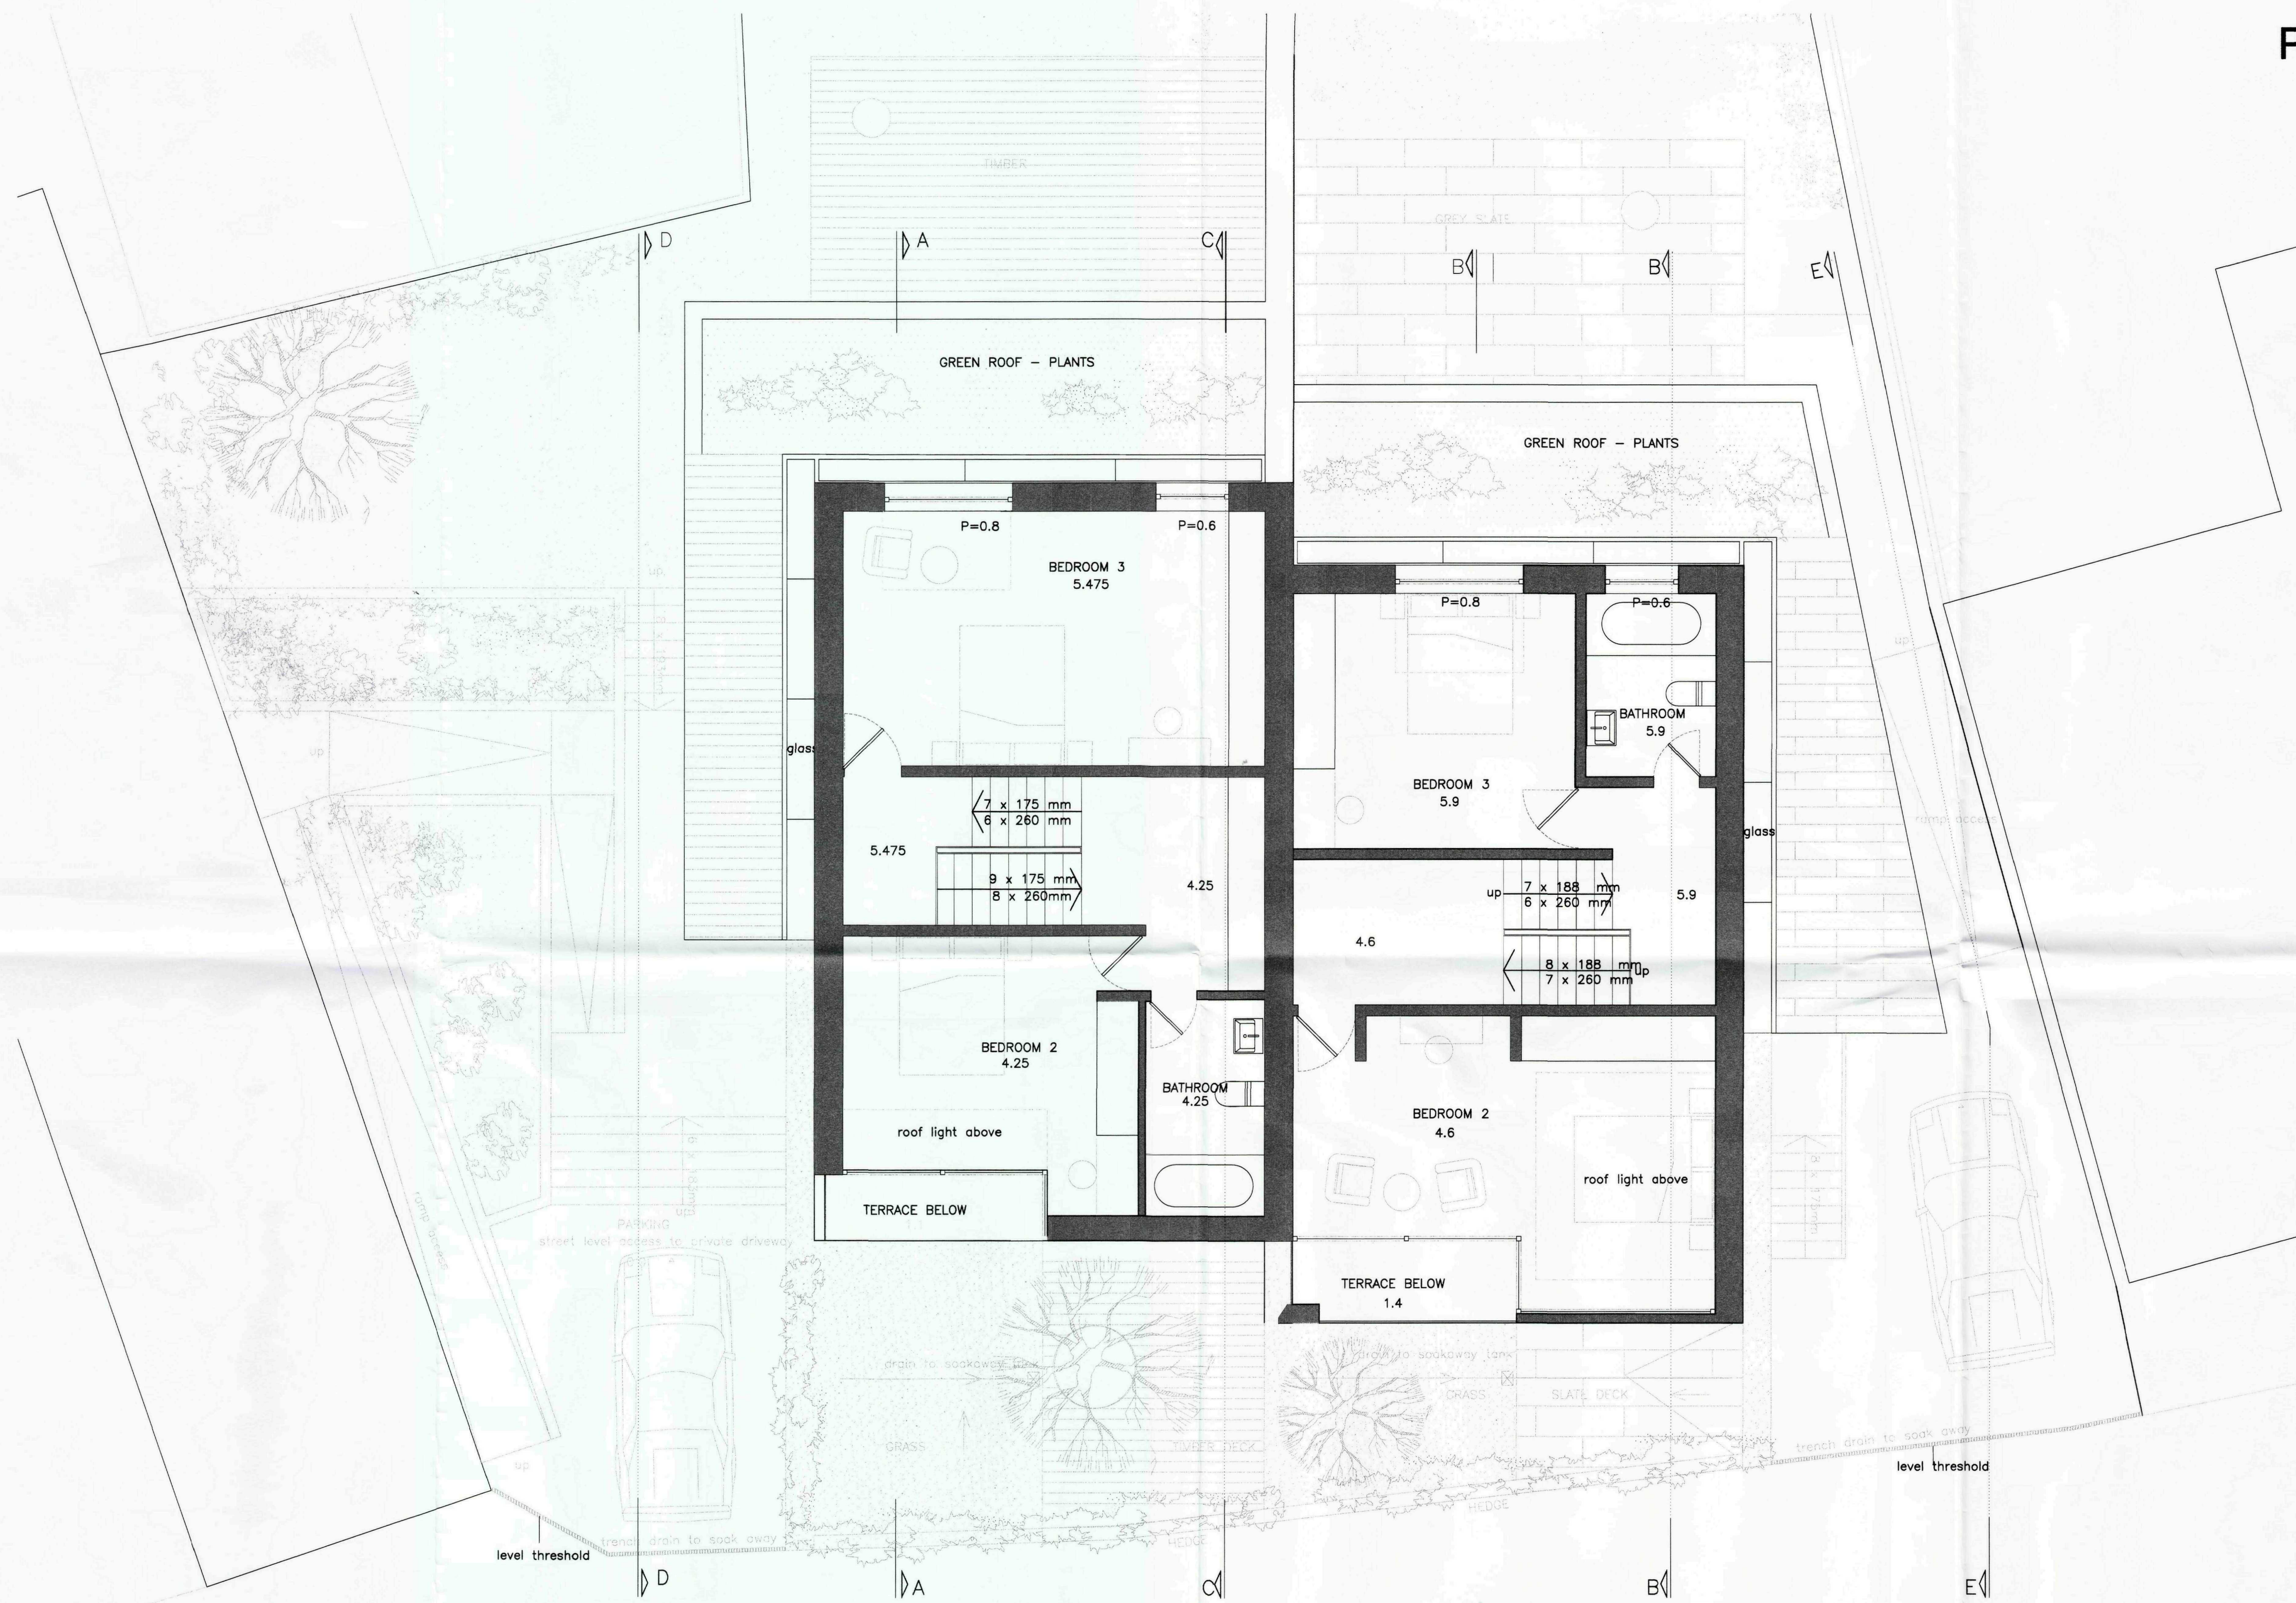

AMENDED PLAN
Ref: A2


SHCC
Planning & Development
12 JAN 2010
Ref: 0917-09

SECOND FLOOR PLAN

REVISIONS:

[-] Issued for Comment 08.10.09
[A] Issued for Comment 23.10.09
[B] Issued for Planning 10.11.09
[C] Issued for Planning 11.01.10

bdAr architects
designers is the trading name of bdAr Ltd

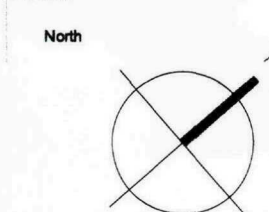

Project No.
0686

Client
CRITERION ASSET

Scale
1/50 @ A1 1/100 @ A3

Date
JANUARY 2010

Drawn by
JJ

Checked by
SR

Project
GOLDEN BALL PUBLIC HOUSE


Drawing Title
PROPOSED SECOND FLOOR

Drawing No.
0686-C5

Rev
C

bdAr architects
designers
Ground Floor South
Staple Inn Buildings
London WC1V 7PZ
t: +44 (0)207 043 3551
f: +44 (0)207 043 3552
www.bdar.co.uk


PROPOSED

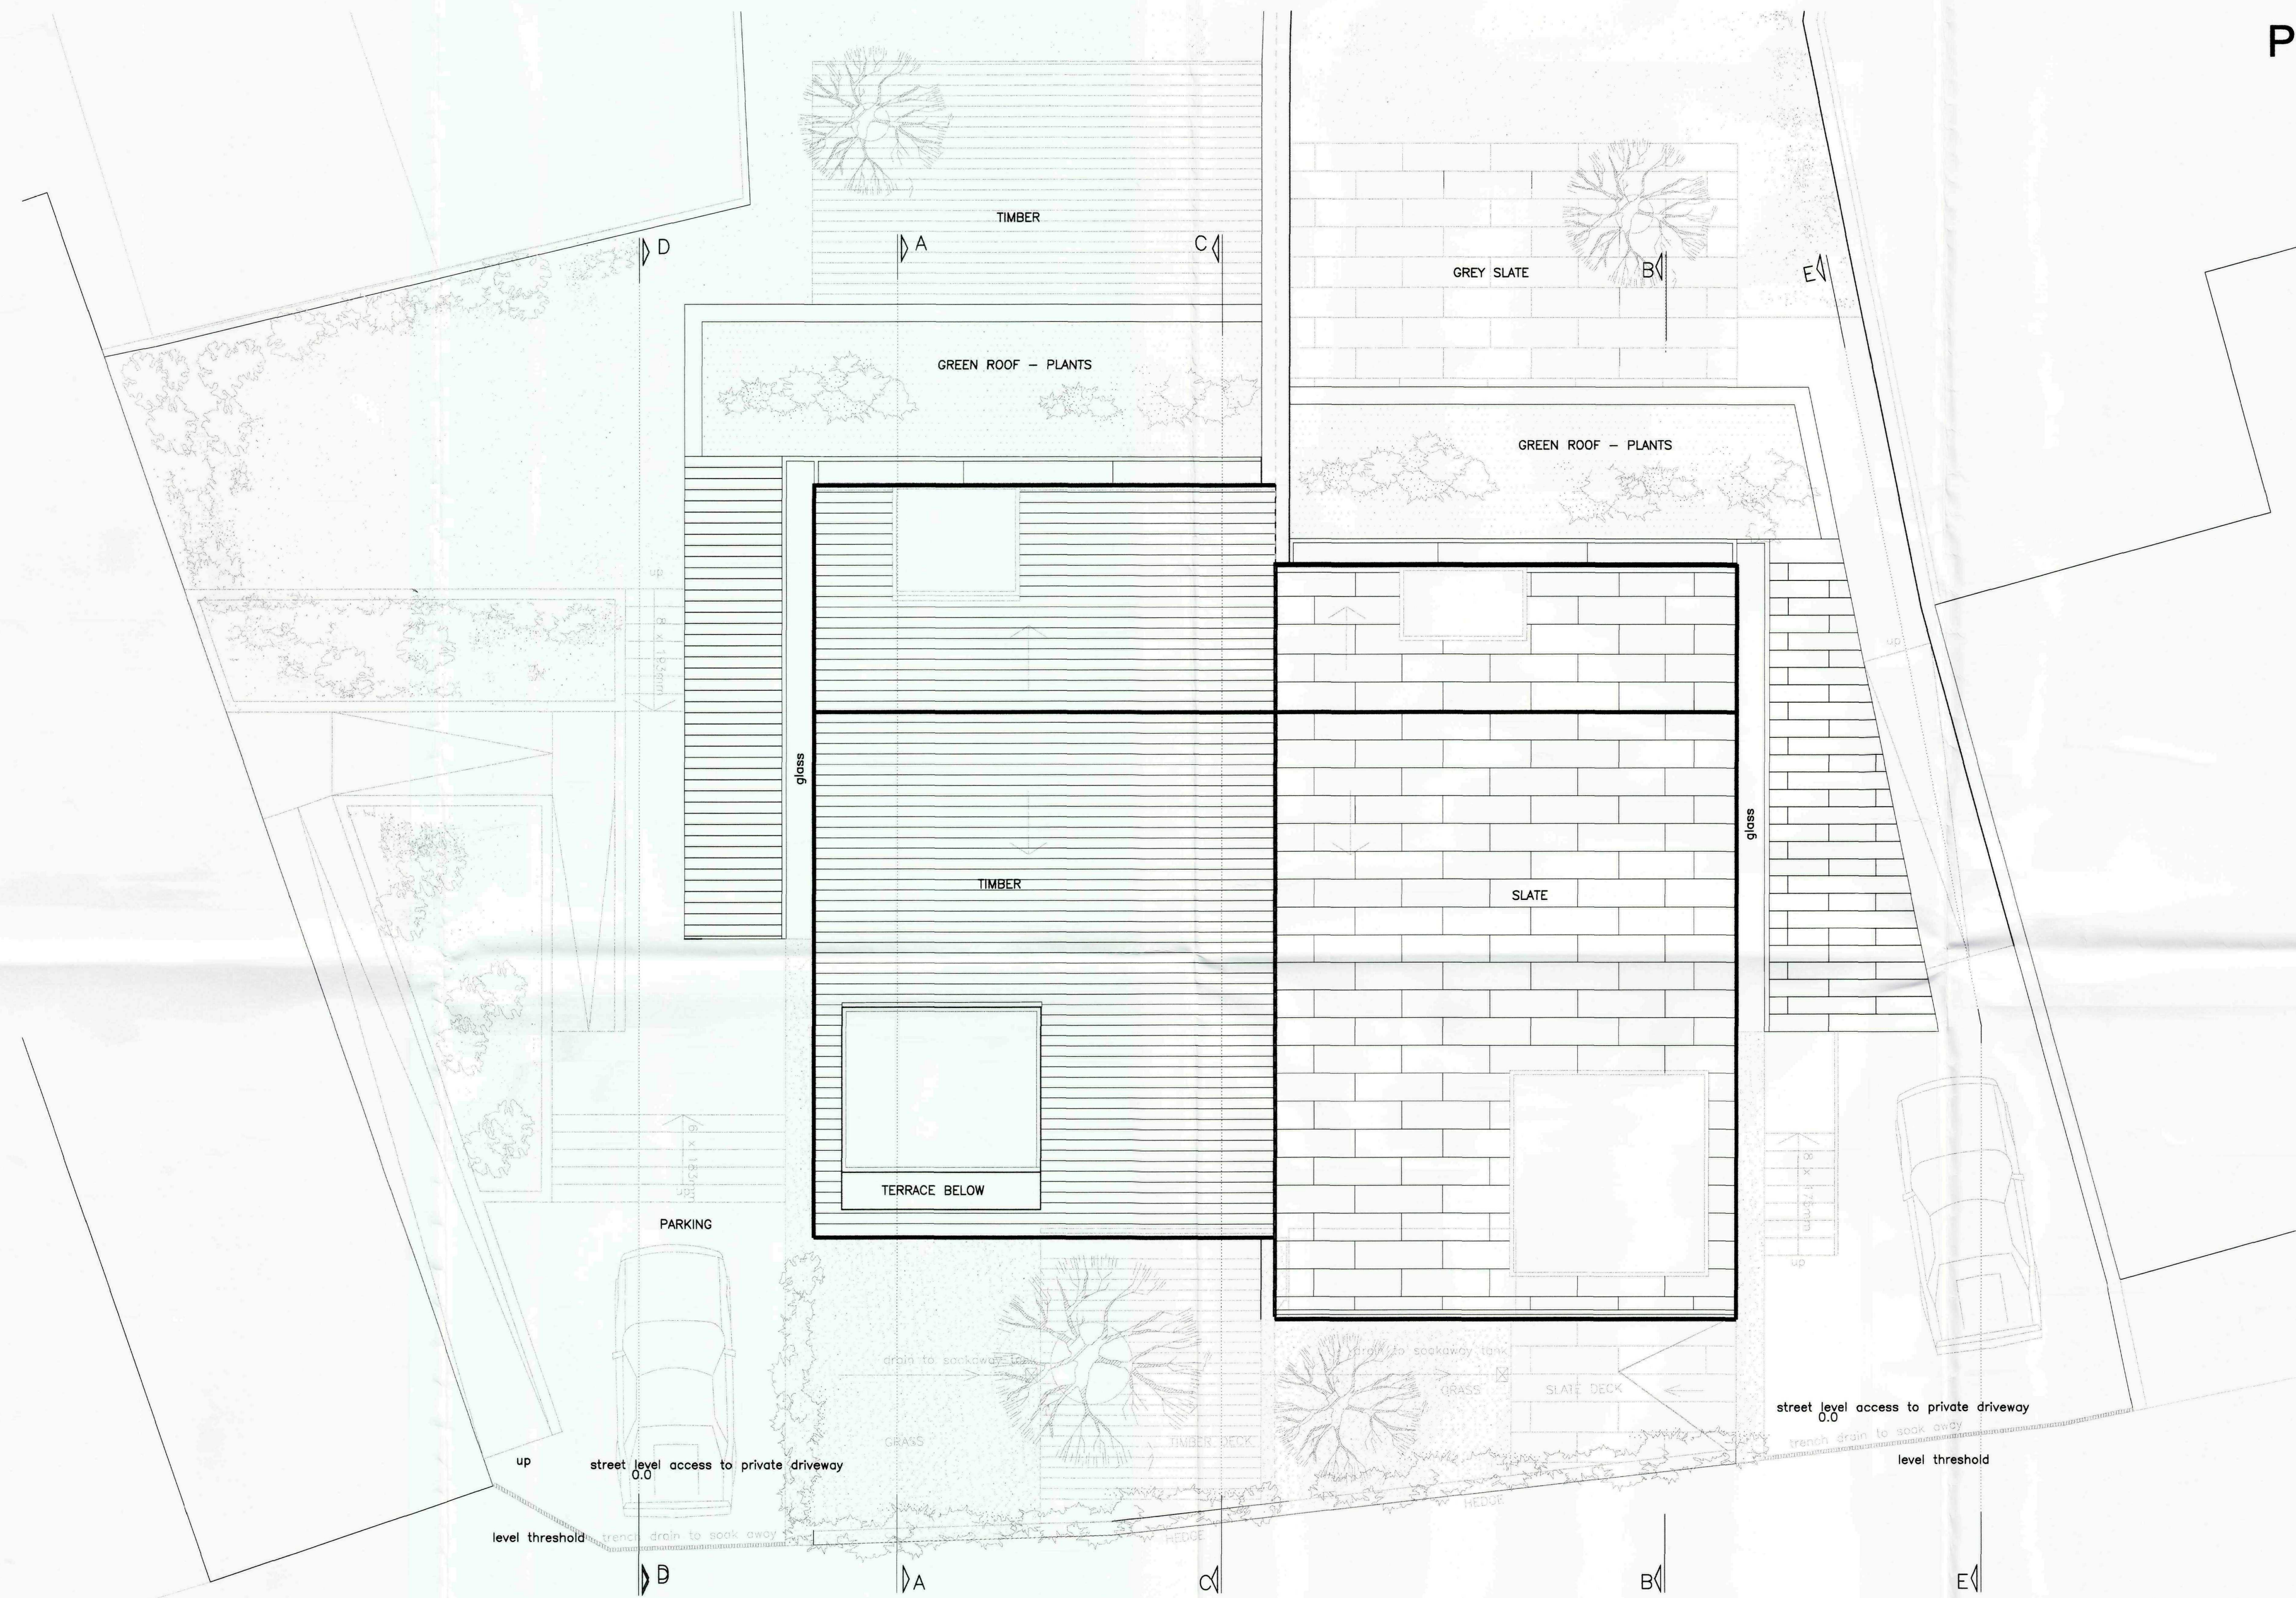

AMENDED PLAN
Ref. A2

SHCC
Planning & Development
12 JAN 2010
Ref 0917-09


ROOF PLAN

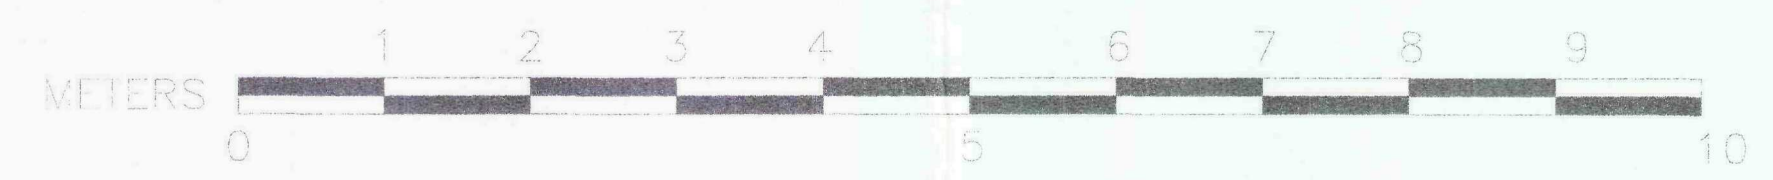

REVISIONS:

- [-] Issued for Comment 08.10.09
- [A] Issued for Comment 23.10.09
- [B] Issued for Planning 10.11.09
- [C] Issued for Planning 11.01.10


bdAr architects
designers is the trading name of bdAr Ltd

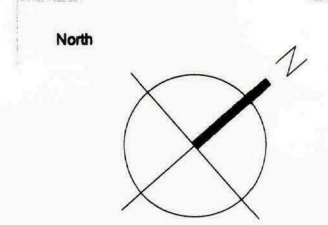


Project No. 0686	Client CRITERION ASSET	Scale 1/50 @ A1 1/100 @ A3	Drawn by JJ	Project GOLDEN BALL PUBLIC HOUSE	
				Drawing Title PROPOSED ROOF PLAN	
Date JANUARY 2010	Checked by SR	Drawing No. 0686-C6	Rev C	Drawing No. 0686-C6	
				Rev C	

bdAr architects
designers
Ground Floor South
Staple Inn Buildings
London WC1V 7PZ
t: +44 (0)207 043 3551
f: +44 (0)207 043 3552
www.bdar.co.uk

PROPOSED

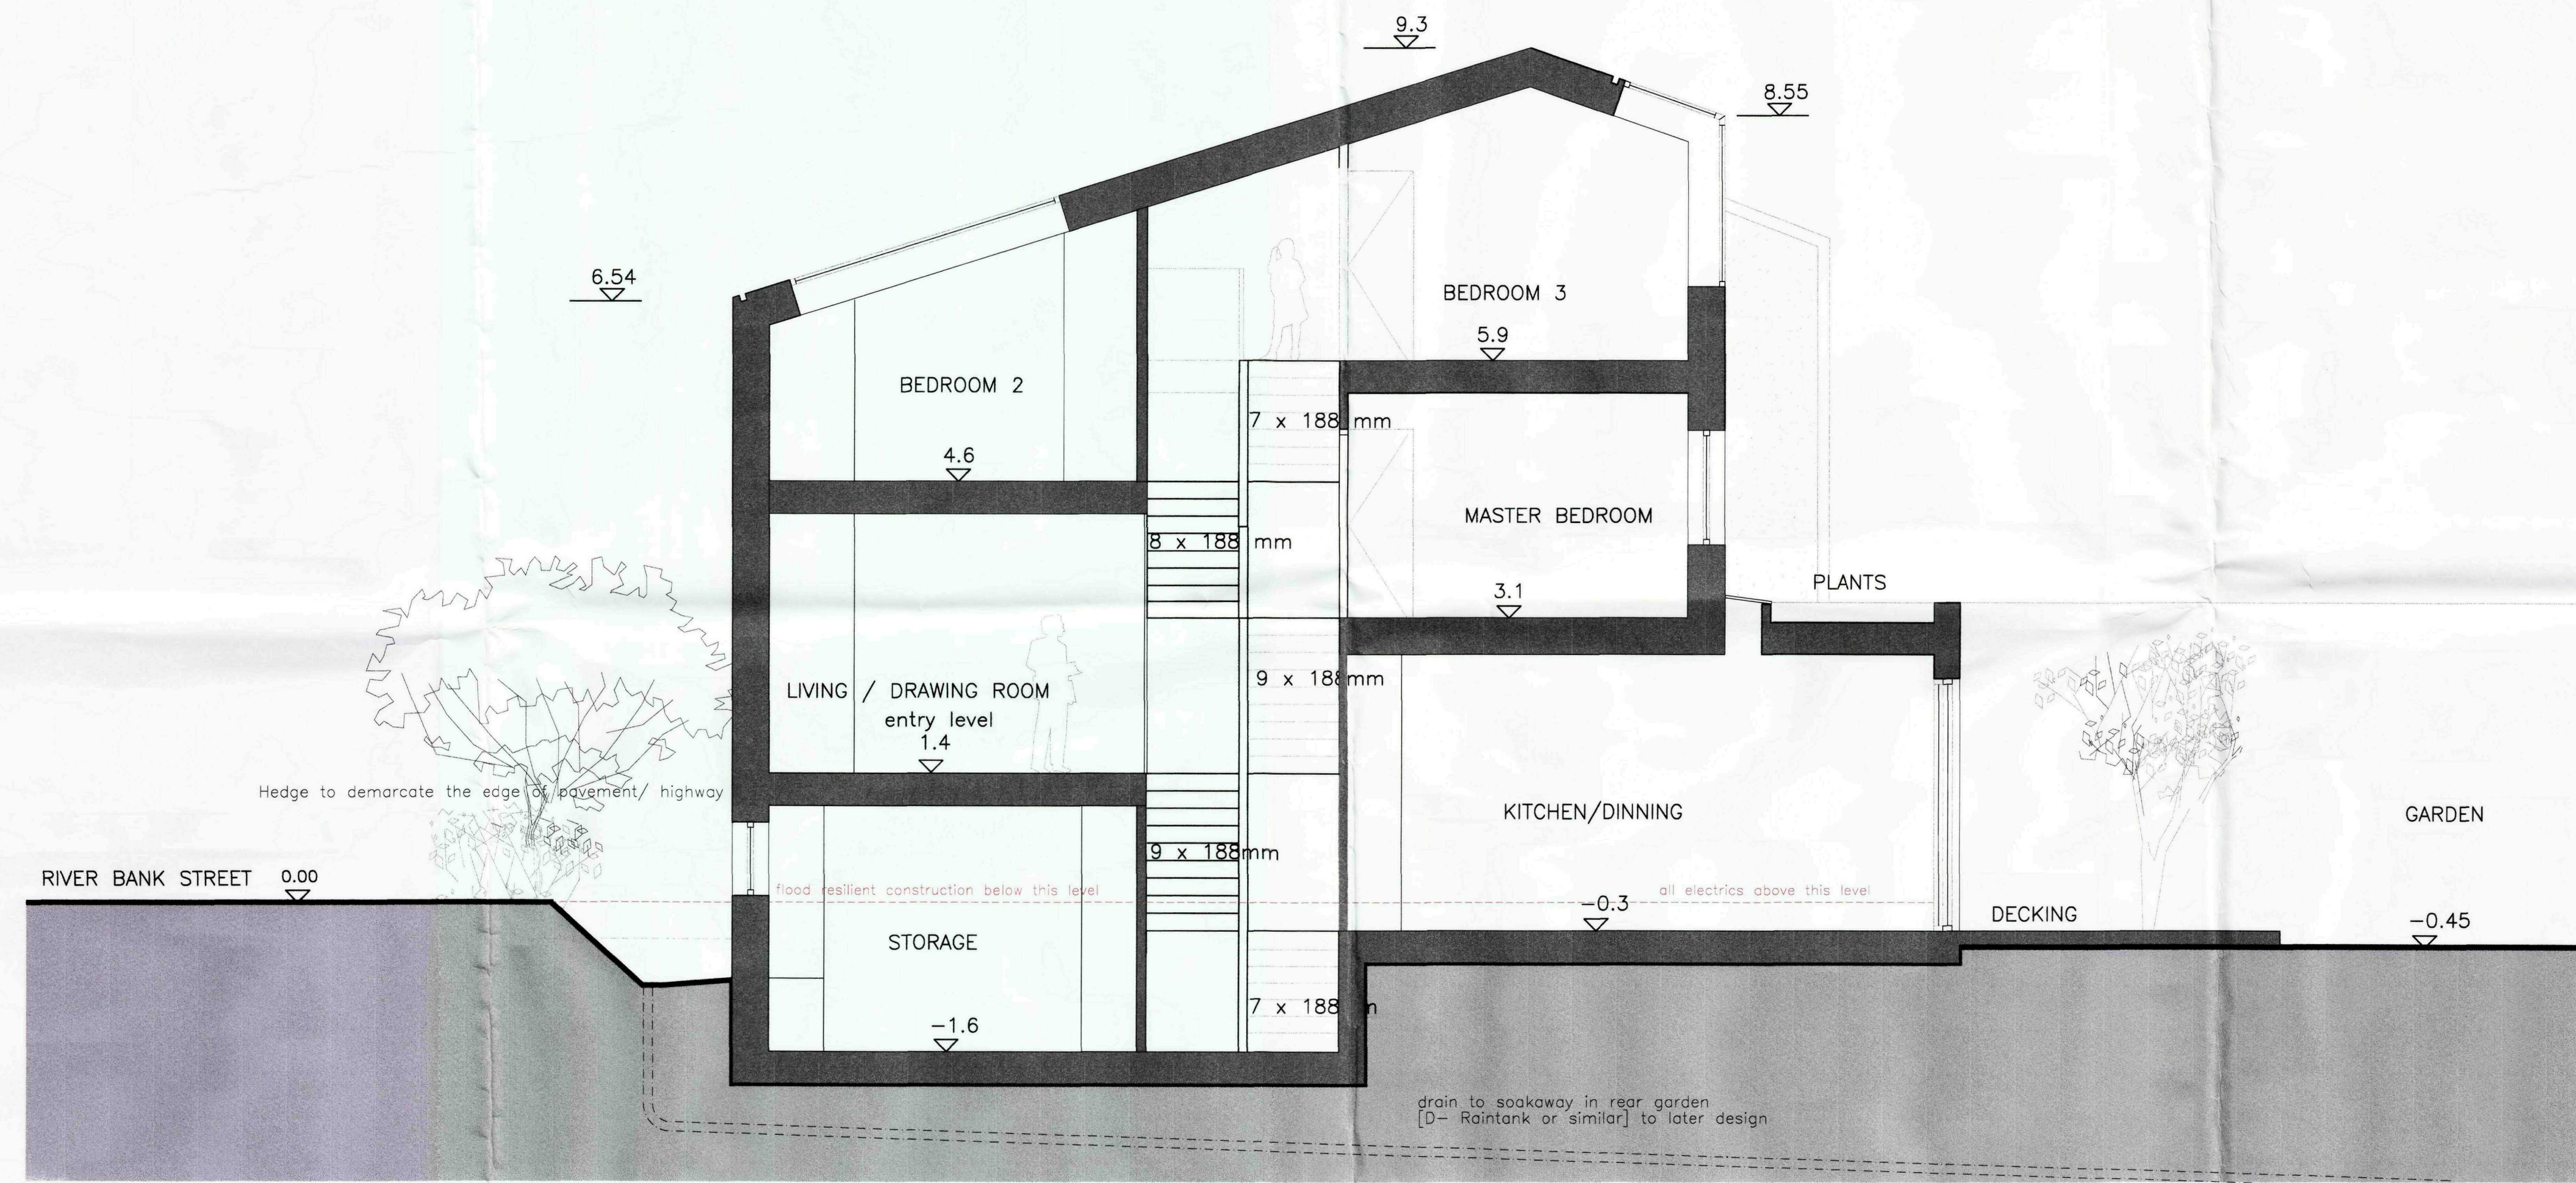

SECTION B-B

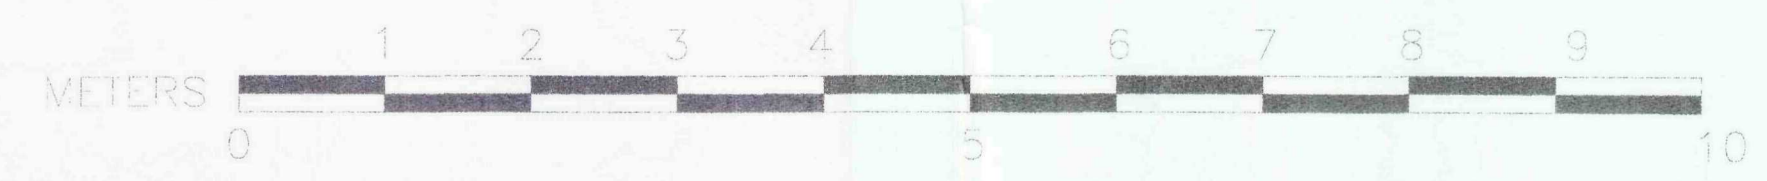

REVISIONS:

- [-] Issued for Comment 08.10.09
- [A] Issued for Comment 23.10.09
- [B] Issued for Planning 10.11.09
- [C] Issued for Planning 11.01.10

bdAr architects
designers is the trading name of bdAr Ltd


SHDC
Planning & Development
12 JAN 2010
Ref: 0917-09

AMENDED PLAN
Ref: A2-


North	Client CRITERION ASSET	Project GOLDEN BALL PUBLIC HOUSE
Scale 1/50 @ A1 1/100 @ A3	Drawn by JJ	Drawing Title PROPOSED SECTION B-B
Project No. 0686	Date JANUARY 2010	Checked by SR
		Drawing No. 0686-C7
		Rev. C

bdAr architects
designers
Ground Floor South
Staple Inn Buildings
London WC1V 7PZ
t: +44 (0)207 043 3551
f: +44 (0)207 043 3552
www.bdar.co.uk

PROPOSED

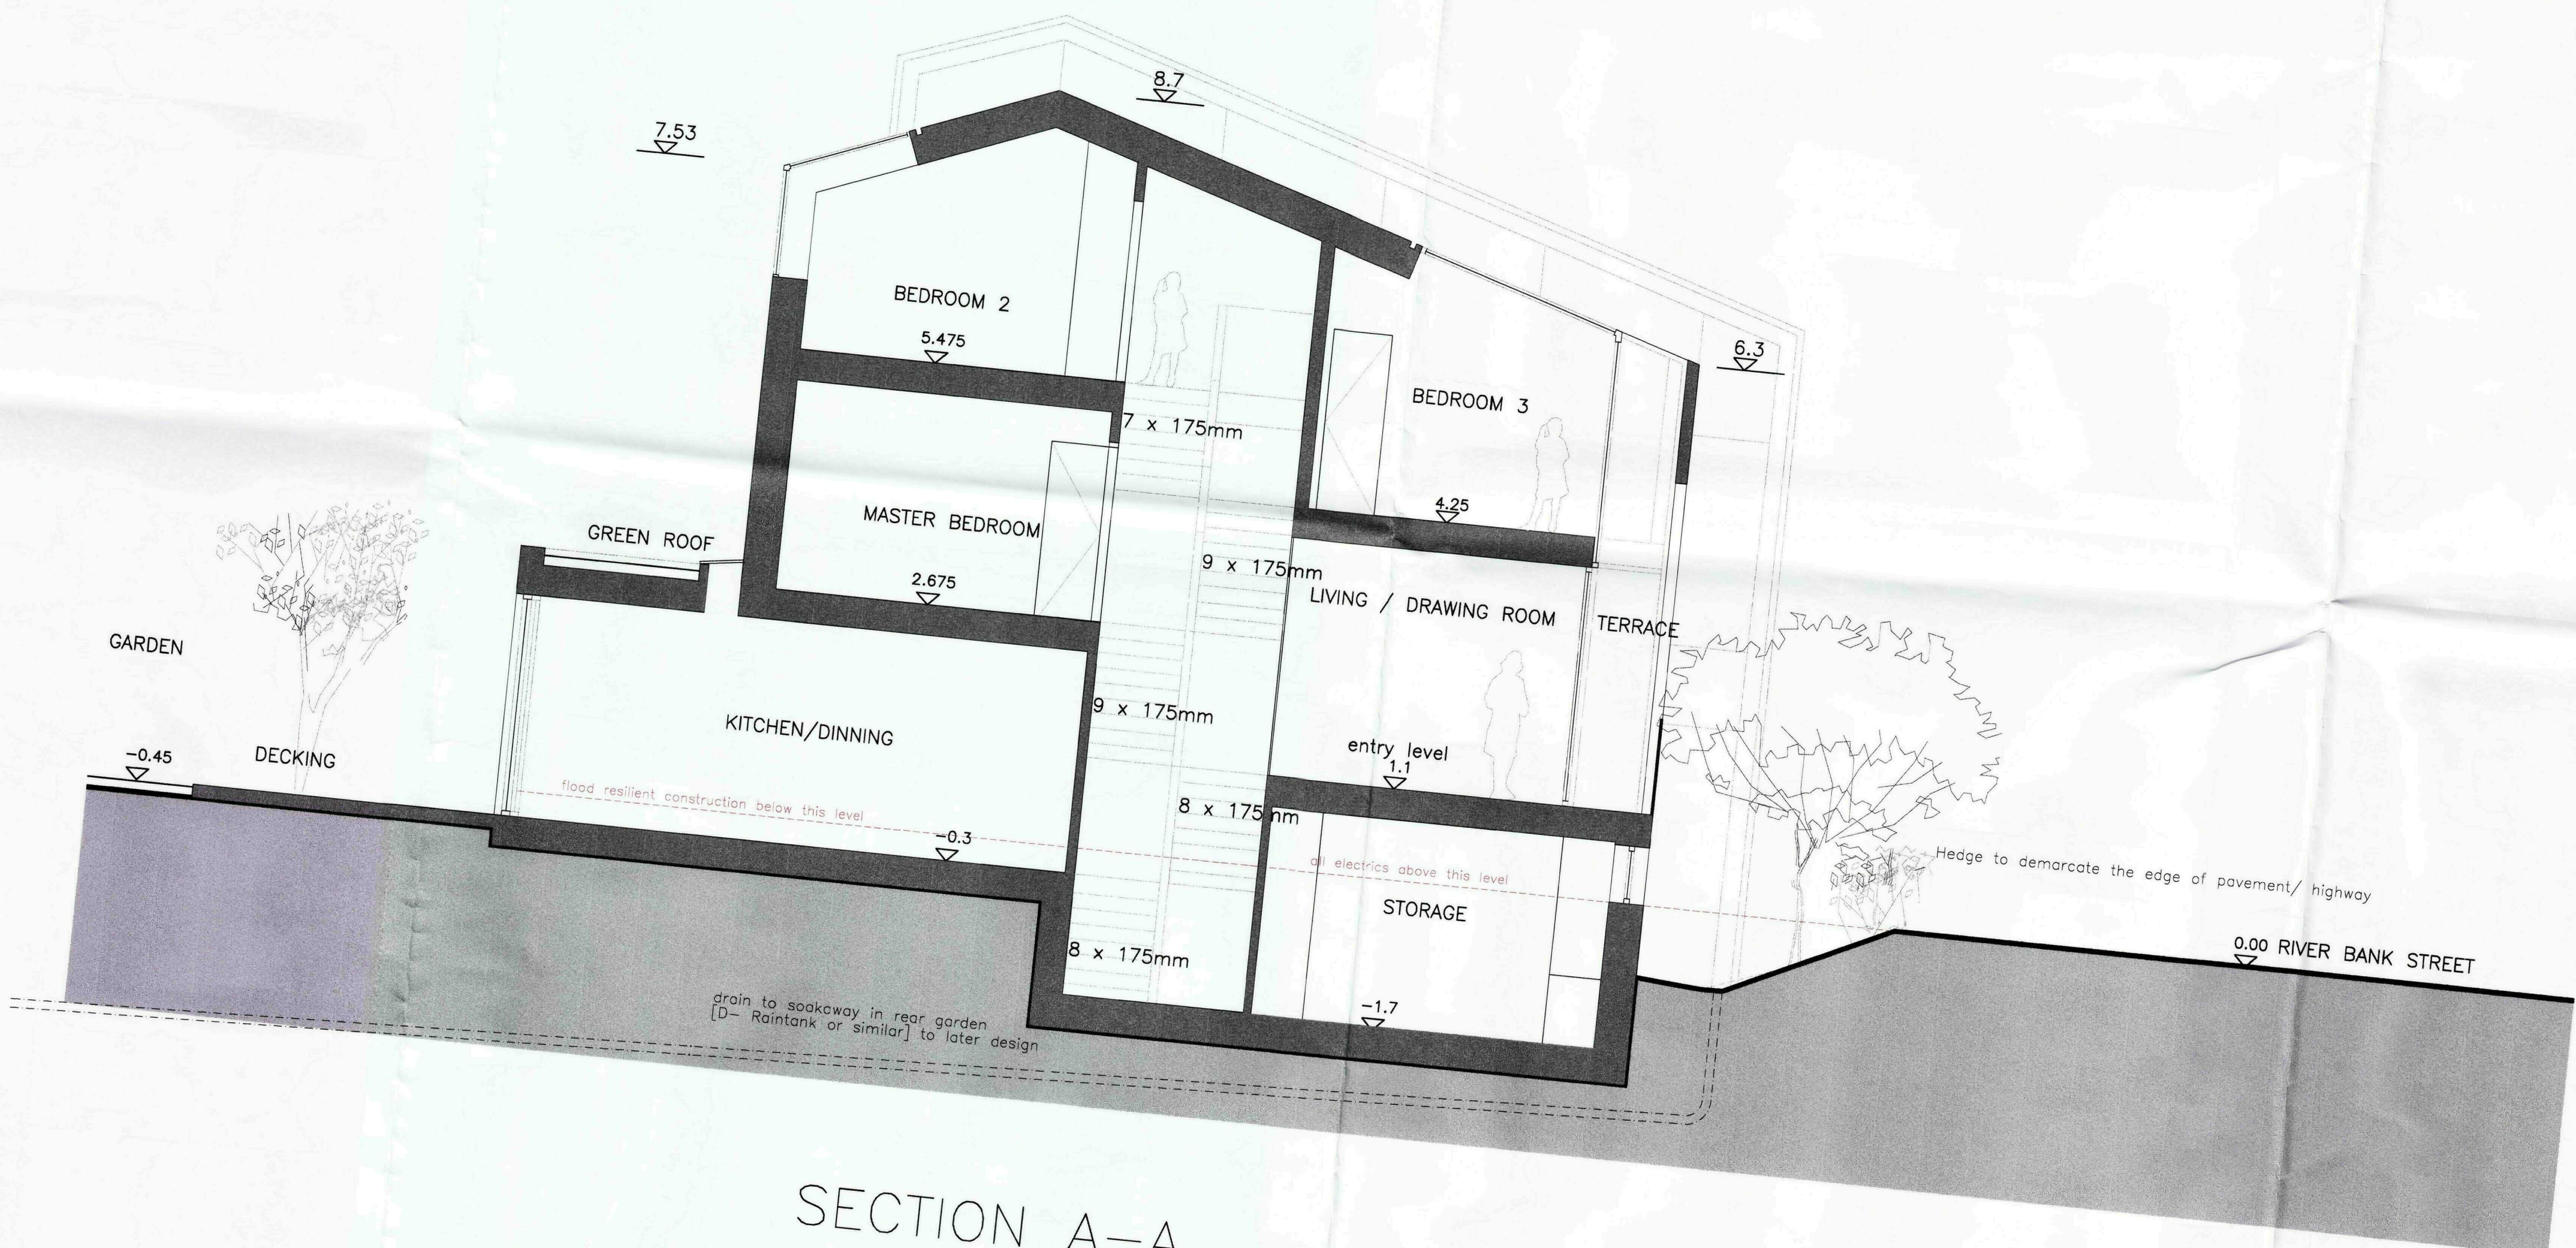

SECTION A-A

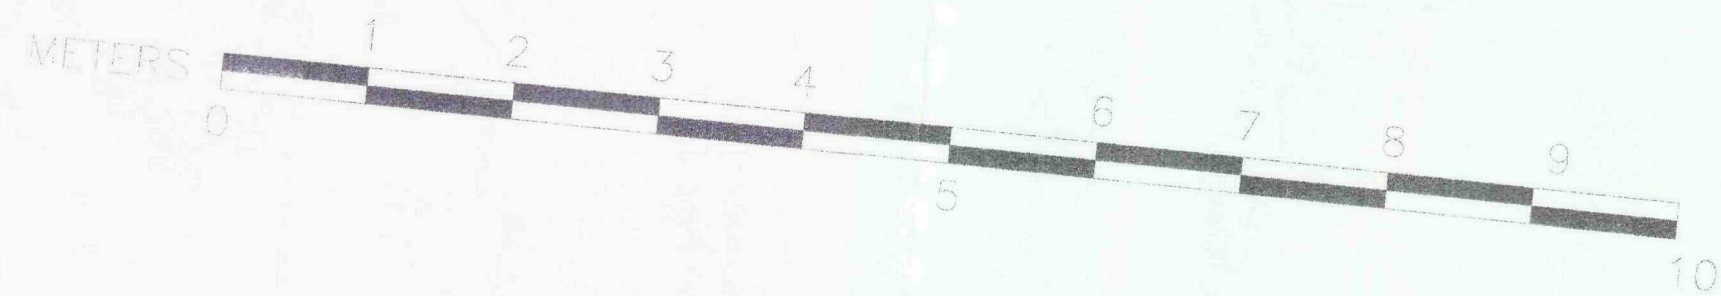

REVISIONS:

- [] Issued for Comment 08.10.09
- [A] Issued for Comment 23.10.09
- [B] Issued for Planning 10.11.09
- [C] Issued for Planning 11.01.10

bdAr architects
designers is the trading name of bdAr Ltd

AMENDED PLAN
Ref. A2

SHDC
Planning & Development
12 JAN 2010
Ref: 0917-09

Client
CRITERION ASSET

Scale
1/50 @ A1 1/100 @ A3

Project No.
0686

Date
JANUARY 2010

Project
GOLDEN BALL PUBLIC HOUSE

Drawing Title
PROPOSED SECTION A-A


Drawing No.
0686-C8

Rev
C


bdAr architects
designers

Ground Floor South
Staple Inn Buildings
London WC1V 7PZ
t: +44 (0)207 043 3551
f: +44 (0)207 043 3552
www.bdar.co.uk

PROPOSED

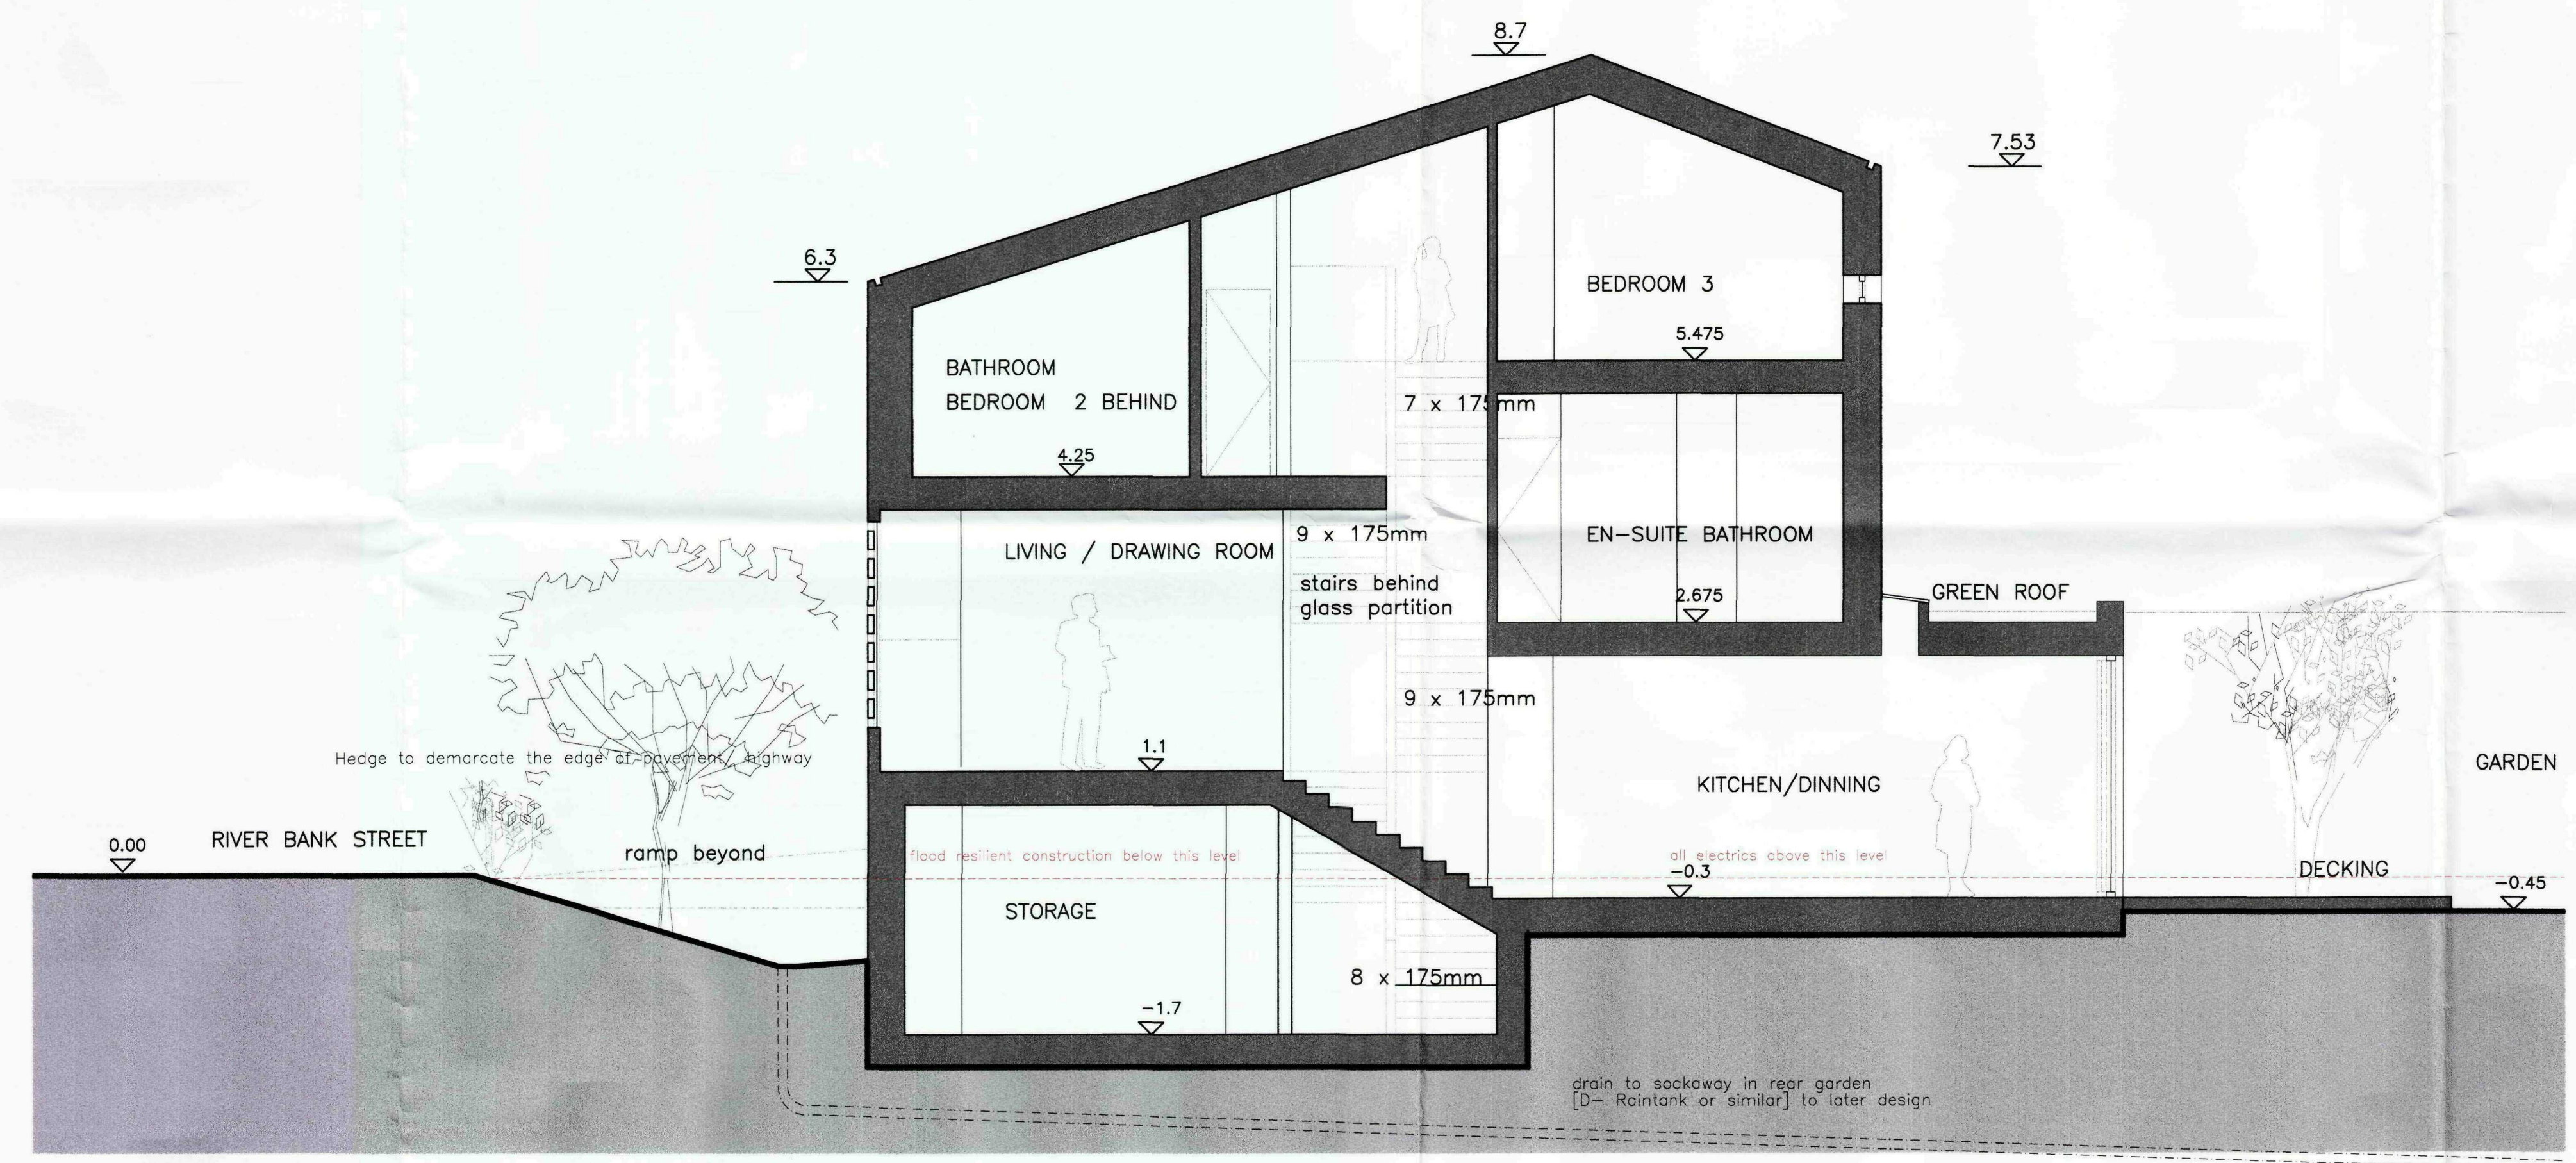

SECTION C-C

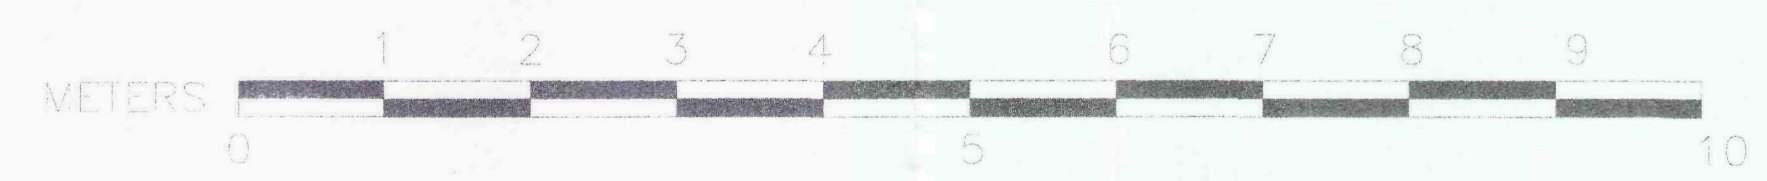

REVISIONS:
[-] Issued for Comment 08.10.09
[A] Issued for Comment 23.10.09
[B] Issued for Planning 10.11.09
[C] Issued for Planning 11.01.10

bdAr architects
designers


North	Client CRITERION ASSET	Project GOLDEN BALL PUBLIC HOUSE
Scale 1/50 @ A1 1/100 @ A3	Drawn by JJ	Drawing Title PROPOSED SECTION C-C
Project No. 0686	Date JANUARY 2010	Checked by SR
		Drawing No. 0686-C9
		Rev. C

AMENDED PLAN
Ref. A2


SHCC
Planning & Development
12 JAN 2010
Ref 0917-09

bdAr architects
designers
Ground Floor South
Staple Inn Buildings
London WC1V 7PZ
t: +44 (0)207 043 3551
f: +44 (0)207 043 3552
www.bdar.co.uk

PROPOSED

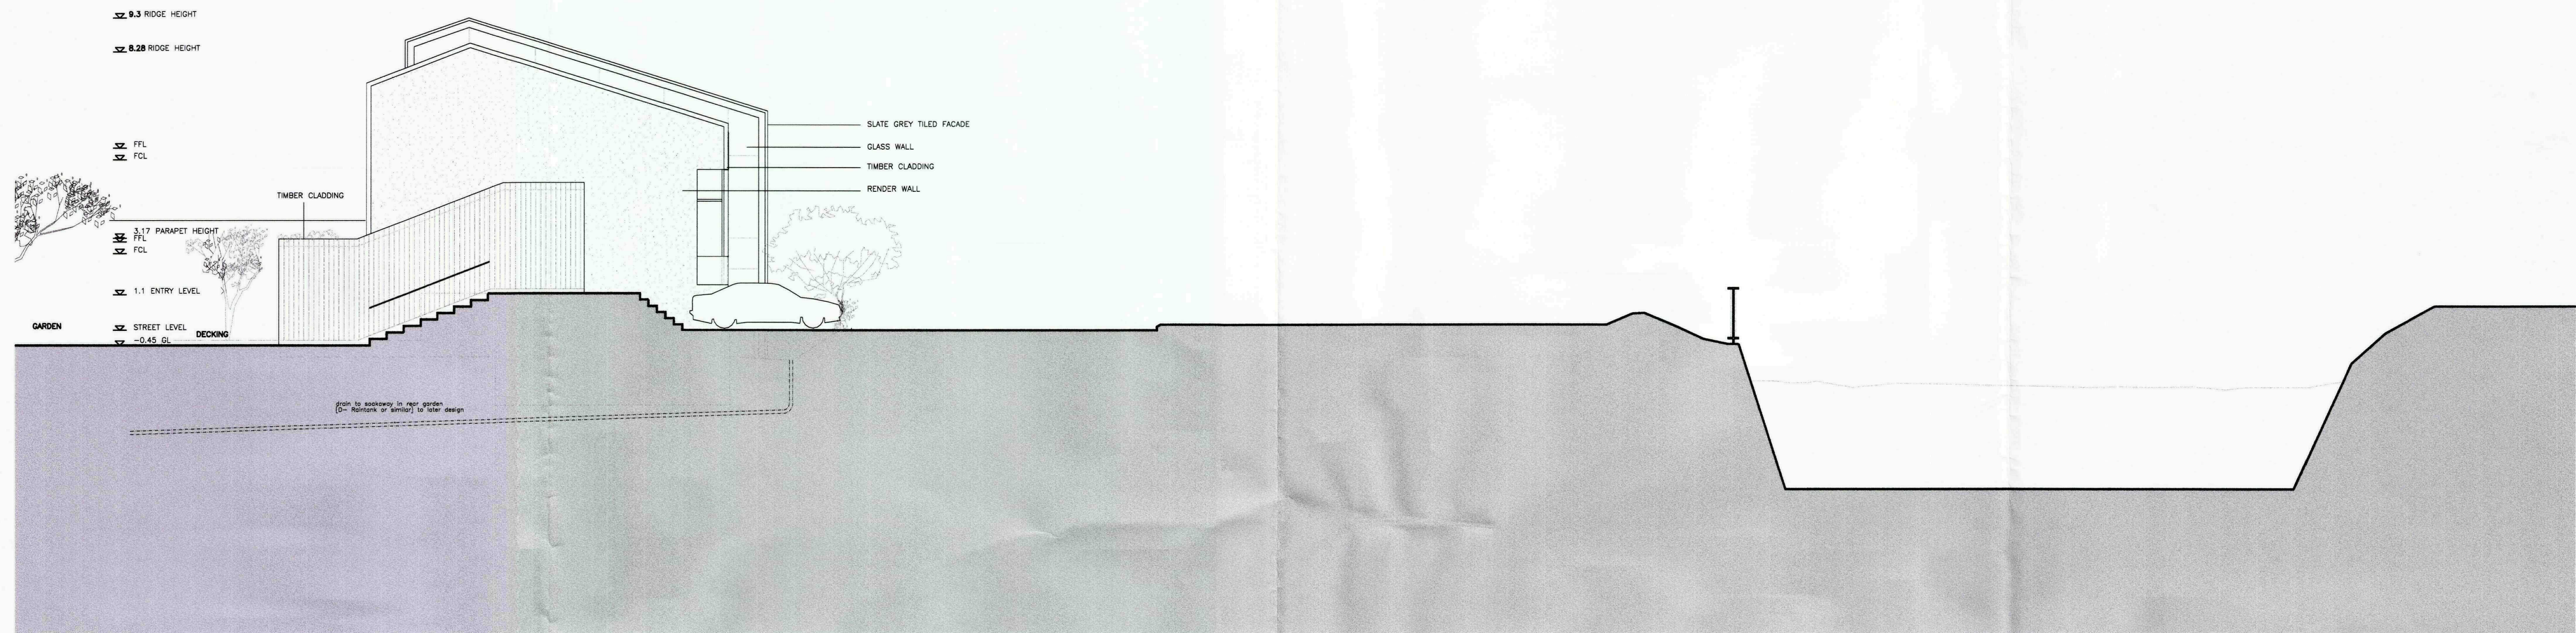

ELEVATION D-D UNIT 1 – SOUTH ELEVATION

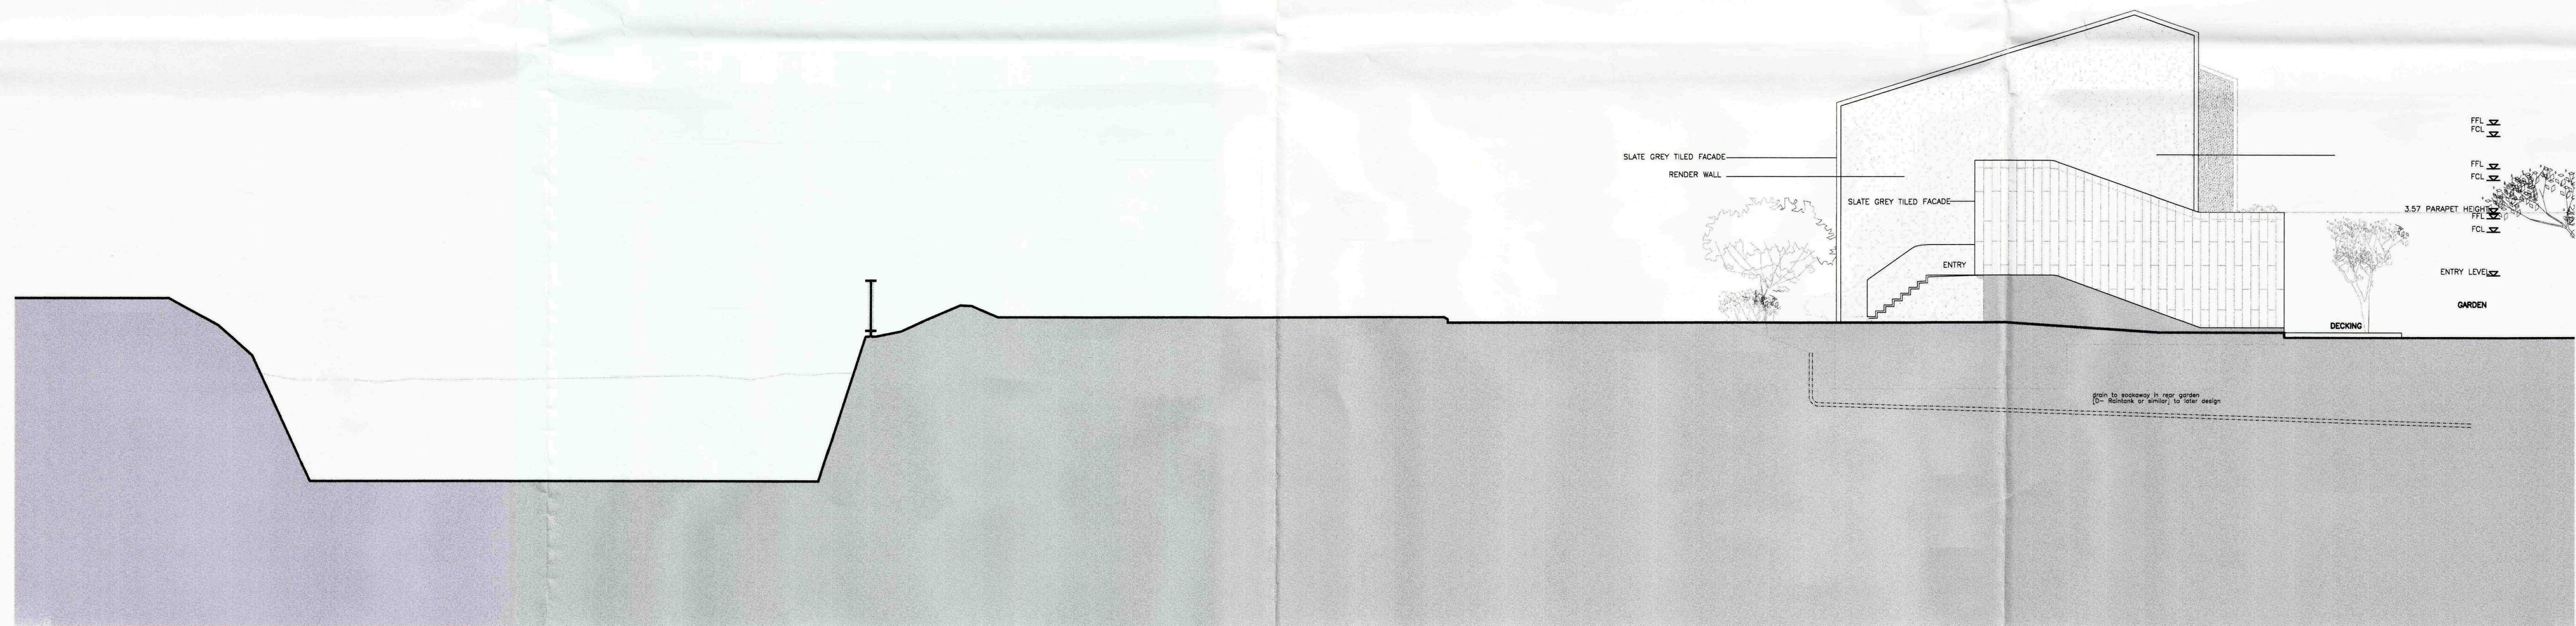

ELEVATION E-E NORTH ELEVATION



REVISIONS:

- [-] Issued for Comment 08.10.09
- [A] Issued for Comment 23.10.09
- [B] Issued for Planning 10.11.09
- [C] Issued for Planning 11.01.10

bdAr architects
designers
is the trading name of bdAr Ltd



North		Client	CRITERION ASSET		Project	GOLDEN BALL PUBLIC HOUSE	
		Scale	1/100 @ A1 1/200 @ A3		Drawn by	CH	
		Project No.	0686		Drawing Title	NORTH AND SOUTH ELEVATIONS	
		Date	JANUARY 2010		Checked by	SR	
					Drawing No.	0686-C10	
					Rev	C	

AMENDED PLAN
Ref. A2

SHDC
Planning & Development
12 JAN 2010
Ref: 0917-09


bdAr architects
designers
Ground Floor South
Staple Inn Buildings
London WC1V 7PZ
t: +44 (0)207 043 3551
f: +44 (0)207 043 3552
www.bdar.co.uk

PROPOSED

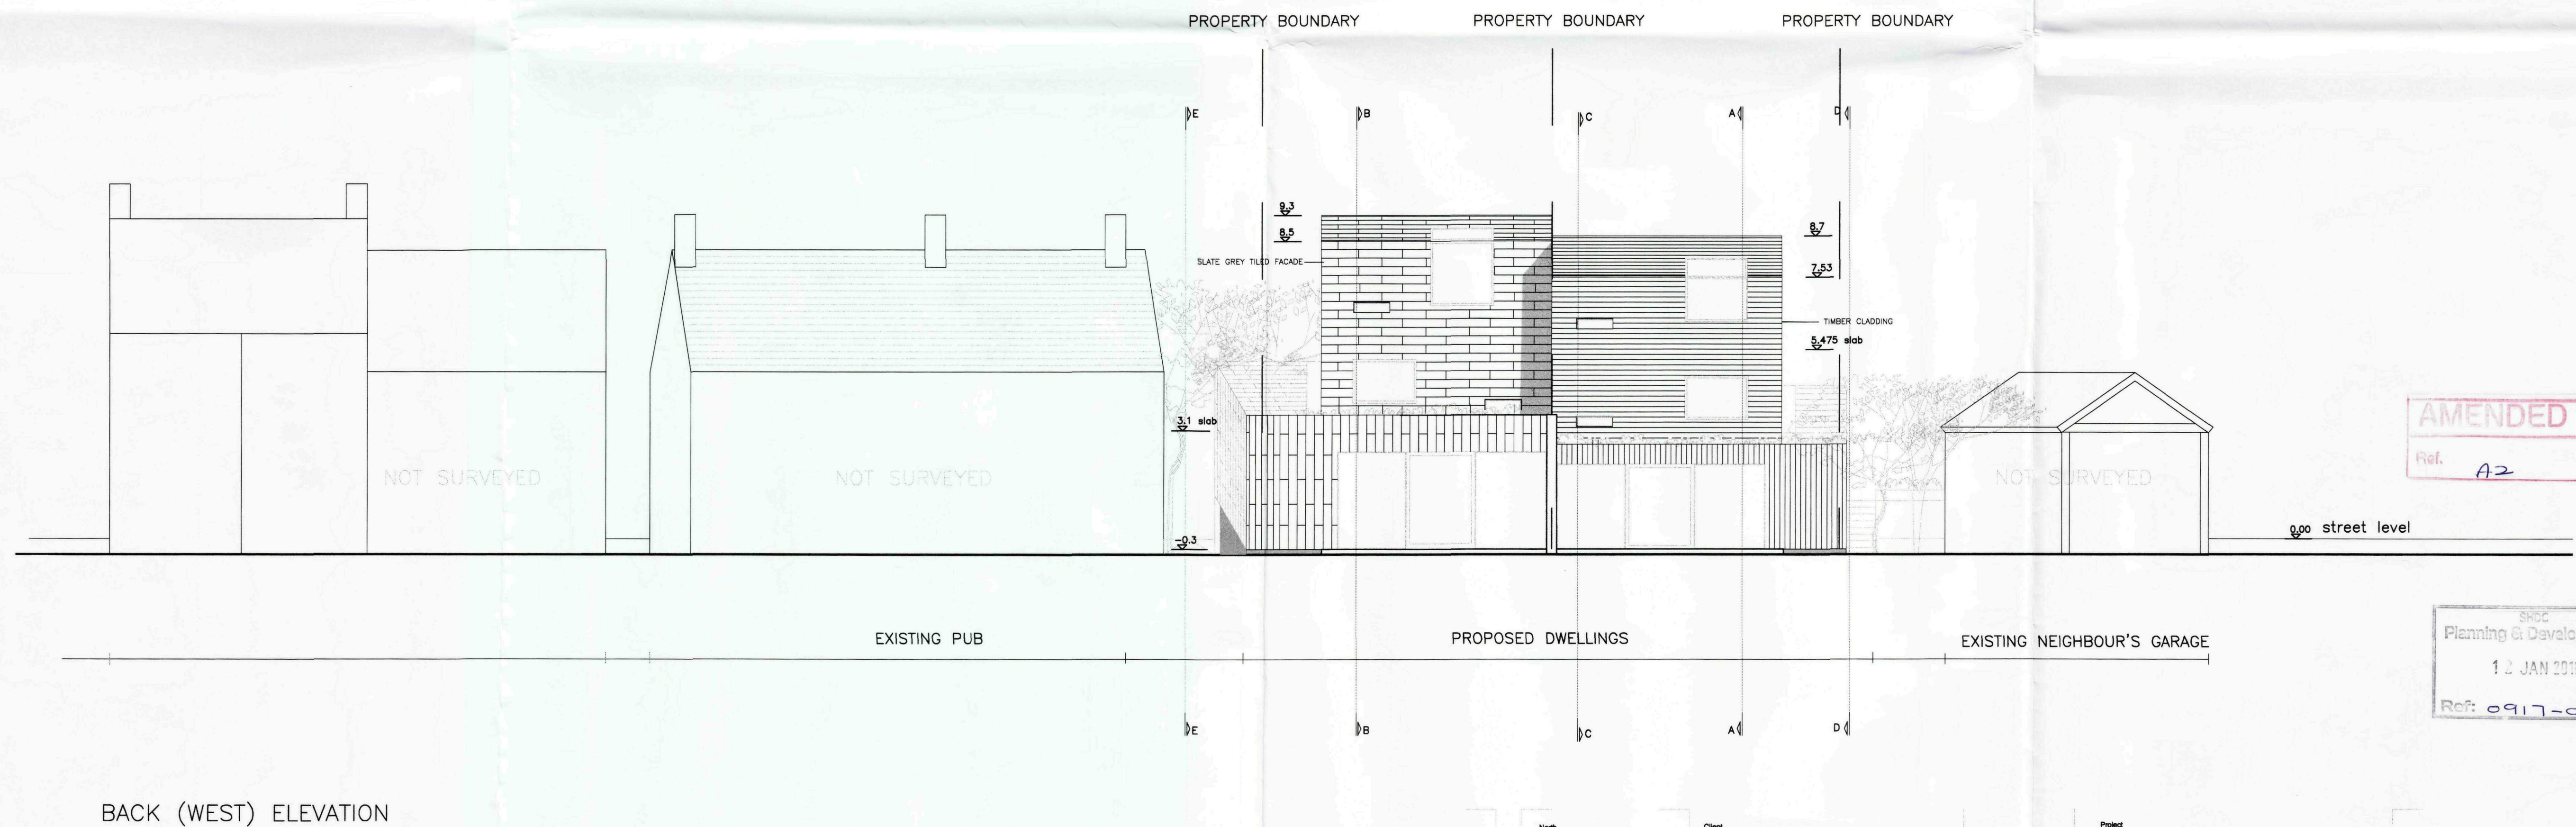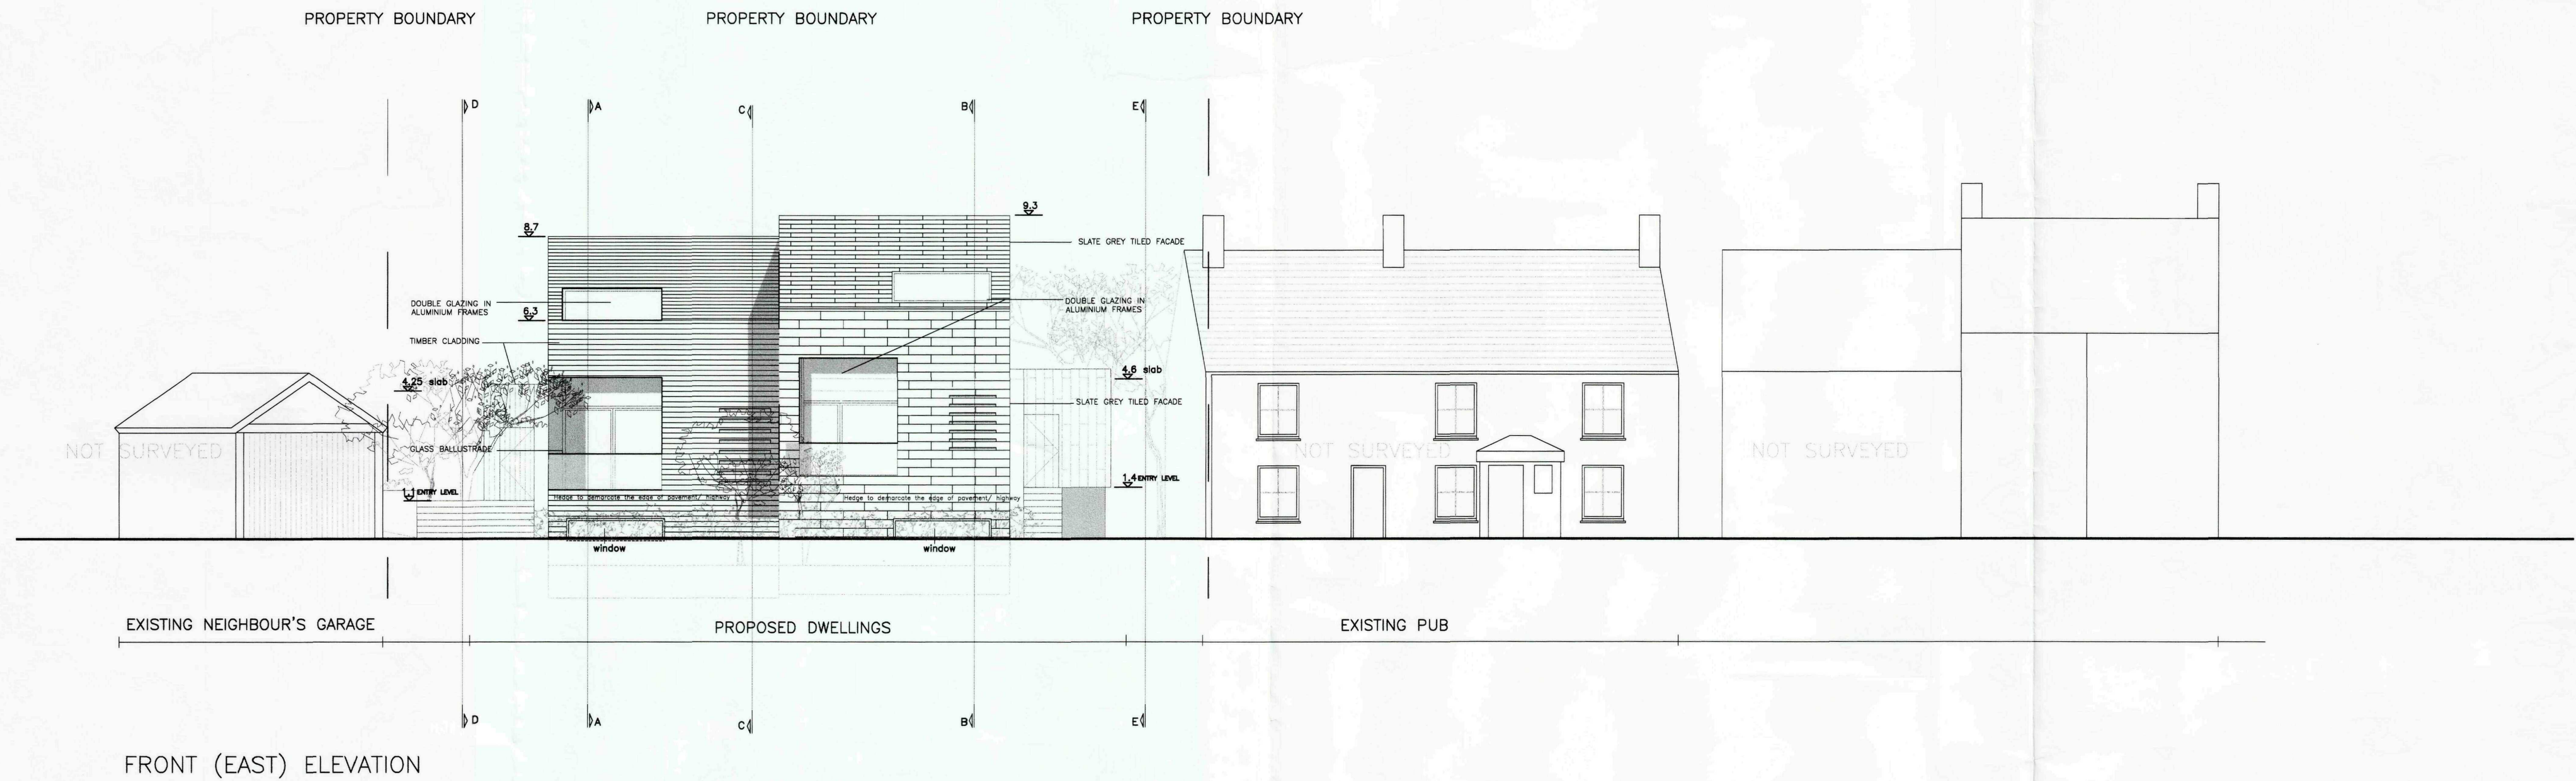

AMENDED PLAN
Ref. A2

SHDC
Planning & Development
12 JAN 2010
Ref: 0917-09

 

REVISIONS:
[-] Issued for Comment 08.10.09
[A] Issued for Comment 23.10.09
[B] Issued for Planning 10.11.09
[C] Issued for Planning 11.01.10

bdAr architects
designers
is the trading name of bdAr Ltd

North	Client	CRITERION ASSET		Project	GOLDEN BALL PUBLIC HOUSE	
	Scale	1/100 @ A1 1/200 @ A3		Drawn by	JJ	
Project No.	Date	0686 JANUARY 2010		Checked by	SR	
				Drawing No.	0686-C11	Rev C

Ground Floor South
Staple Inn Buildings
London WC1V 7PZ
t: +44 (0)207 043 3551
f: +44 (0)207 043 3552
www.bdar.co.uk