



EXISTING

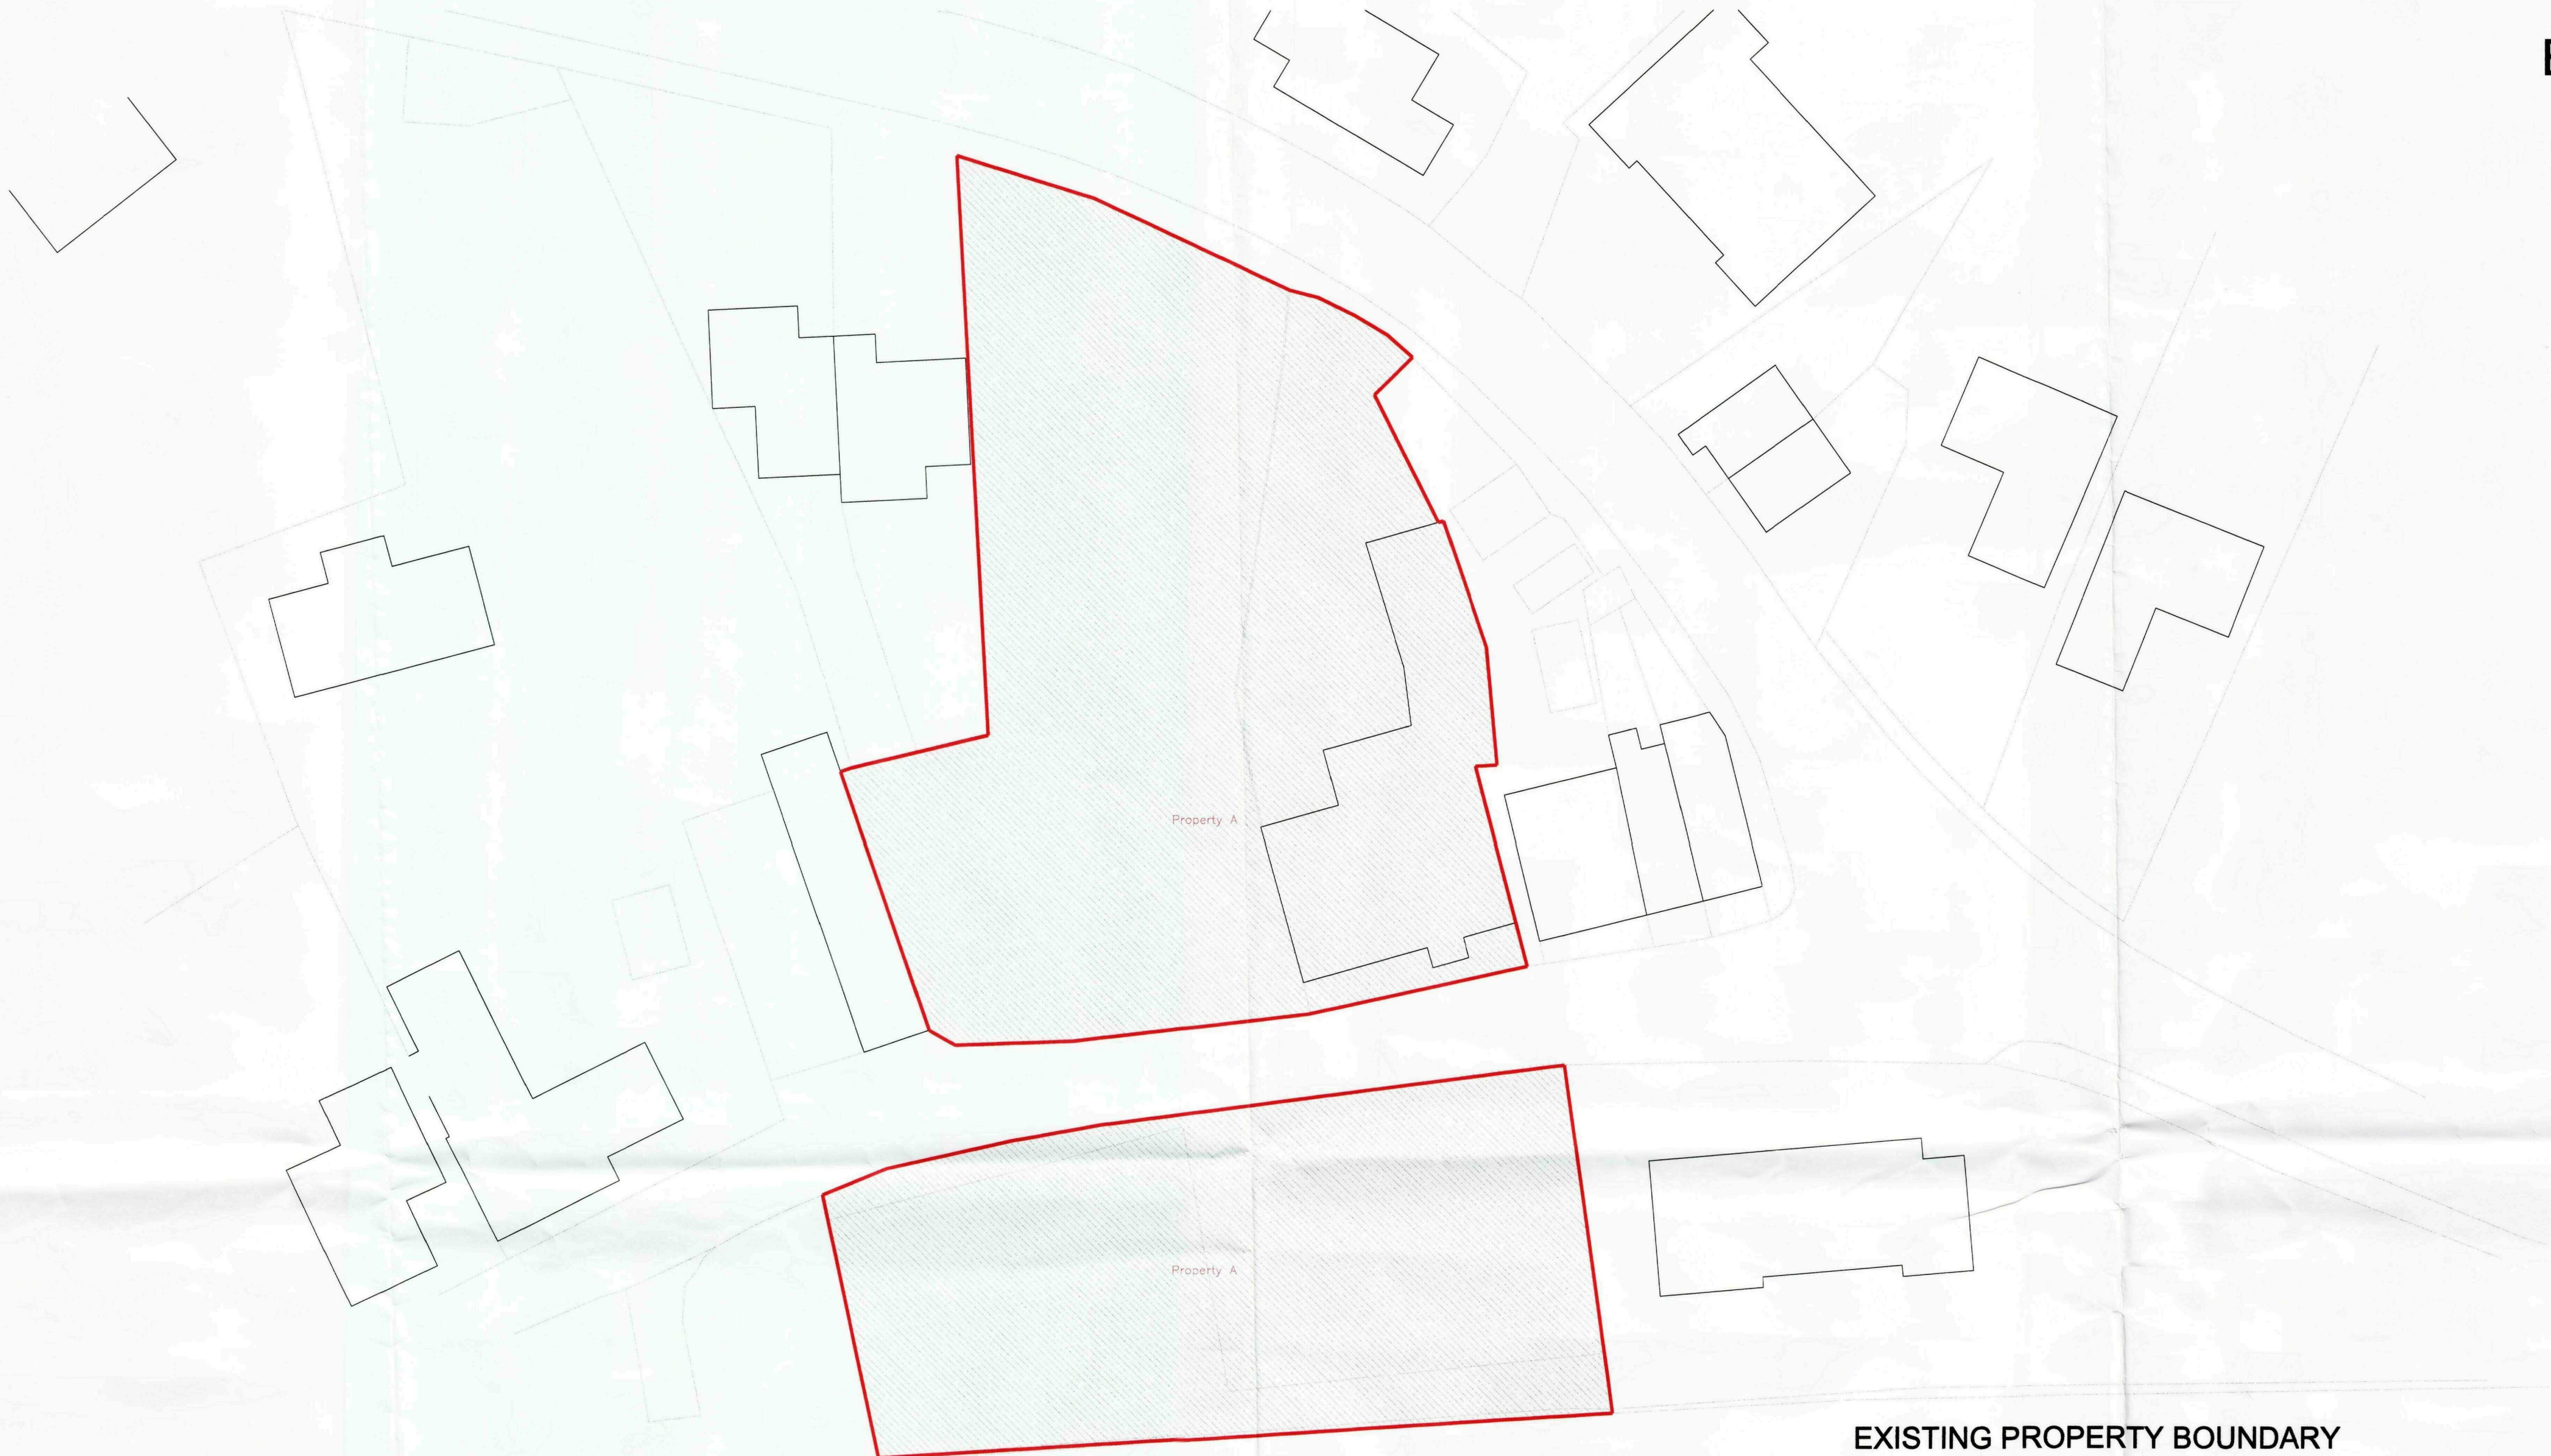

EXISTING PROPERTY BOUNDARY

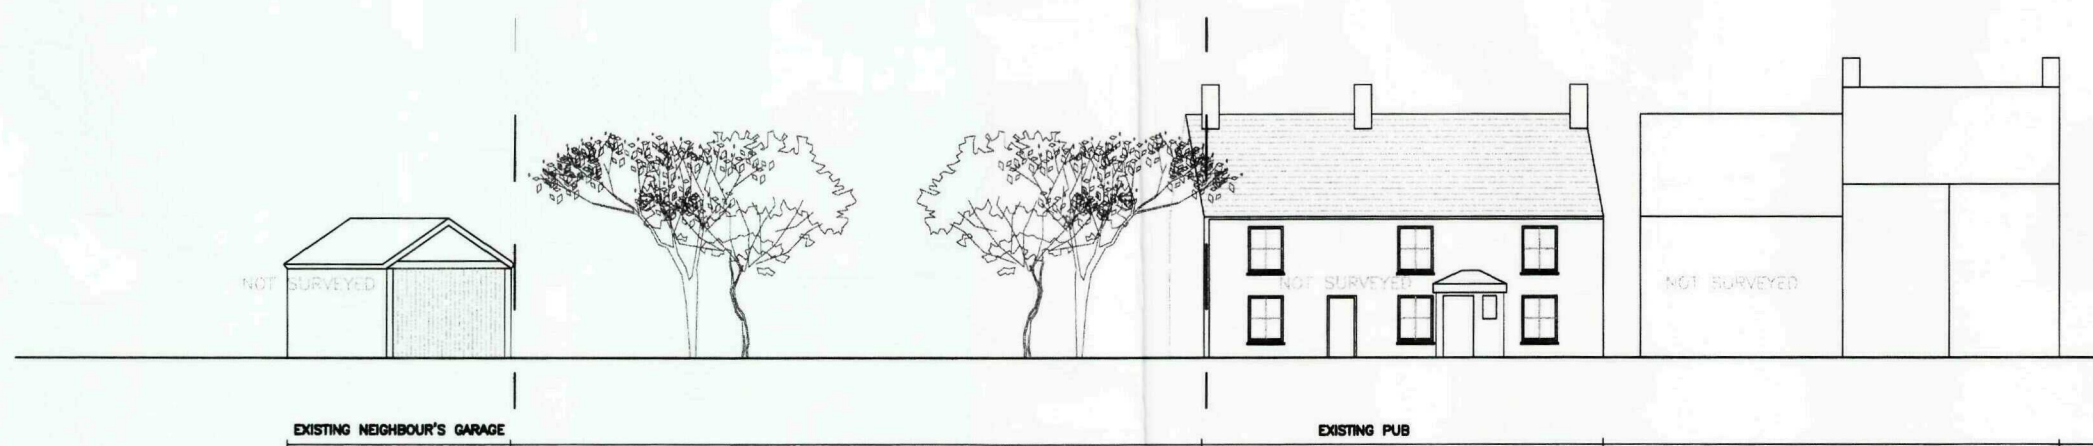


EXISTING FRONT[EAST] ELEVATION

SHDC
Planning & Development
24 NOV 2009
Ref: 0917-09

REVISIONS:

bdAr architects
designers is the trading name of bdAr Ltd

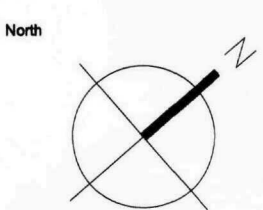

Project No.
0686

Client
CRITERION ASSET

Scale
1/250 @ A1

Date
OCTOBER 2009

Drawn by
JJ

Checked by
SR

Project
GOLDEN BALL PUBLIC HOUSE

Drawing Title
EXISTING SITE PLAN AND ELEVATIONS

Drawing No.
0686-S1

Rev

bdAr architects
designers
Ground Floor South
Staple Inn Buildings
London WC1V 7PZ
t: +44 (0)207 043 3551
f: +44 (0)207 043 3552
www.bdar.co.uk