



PROPOSED

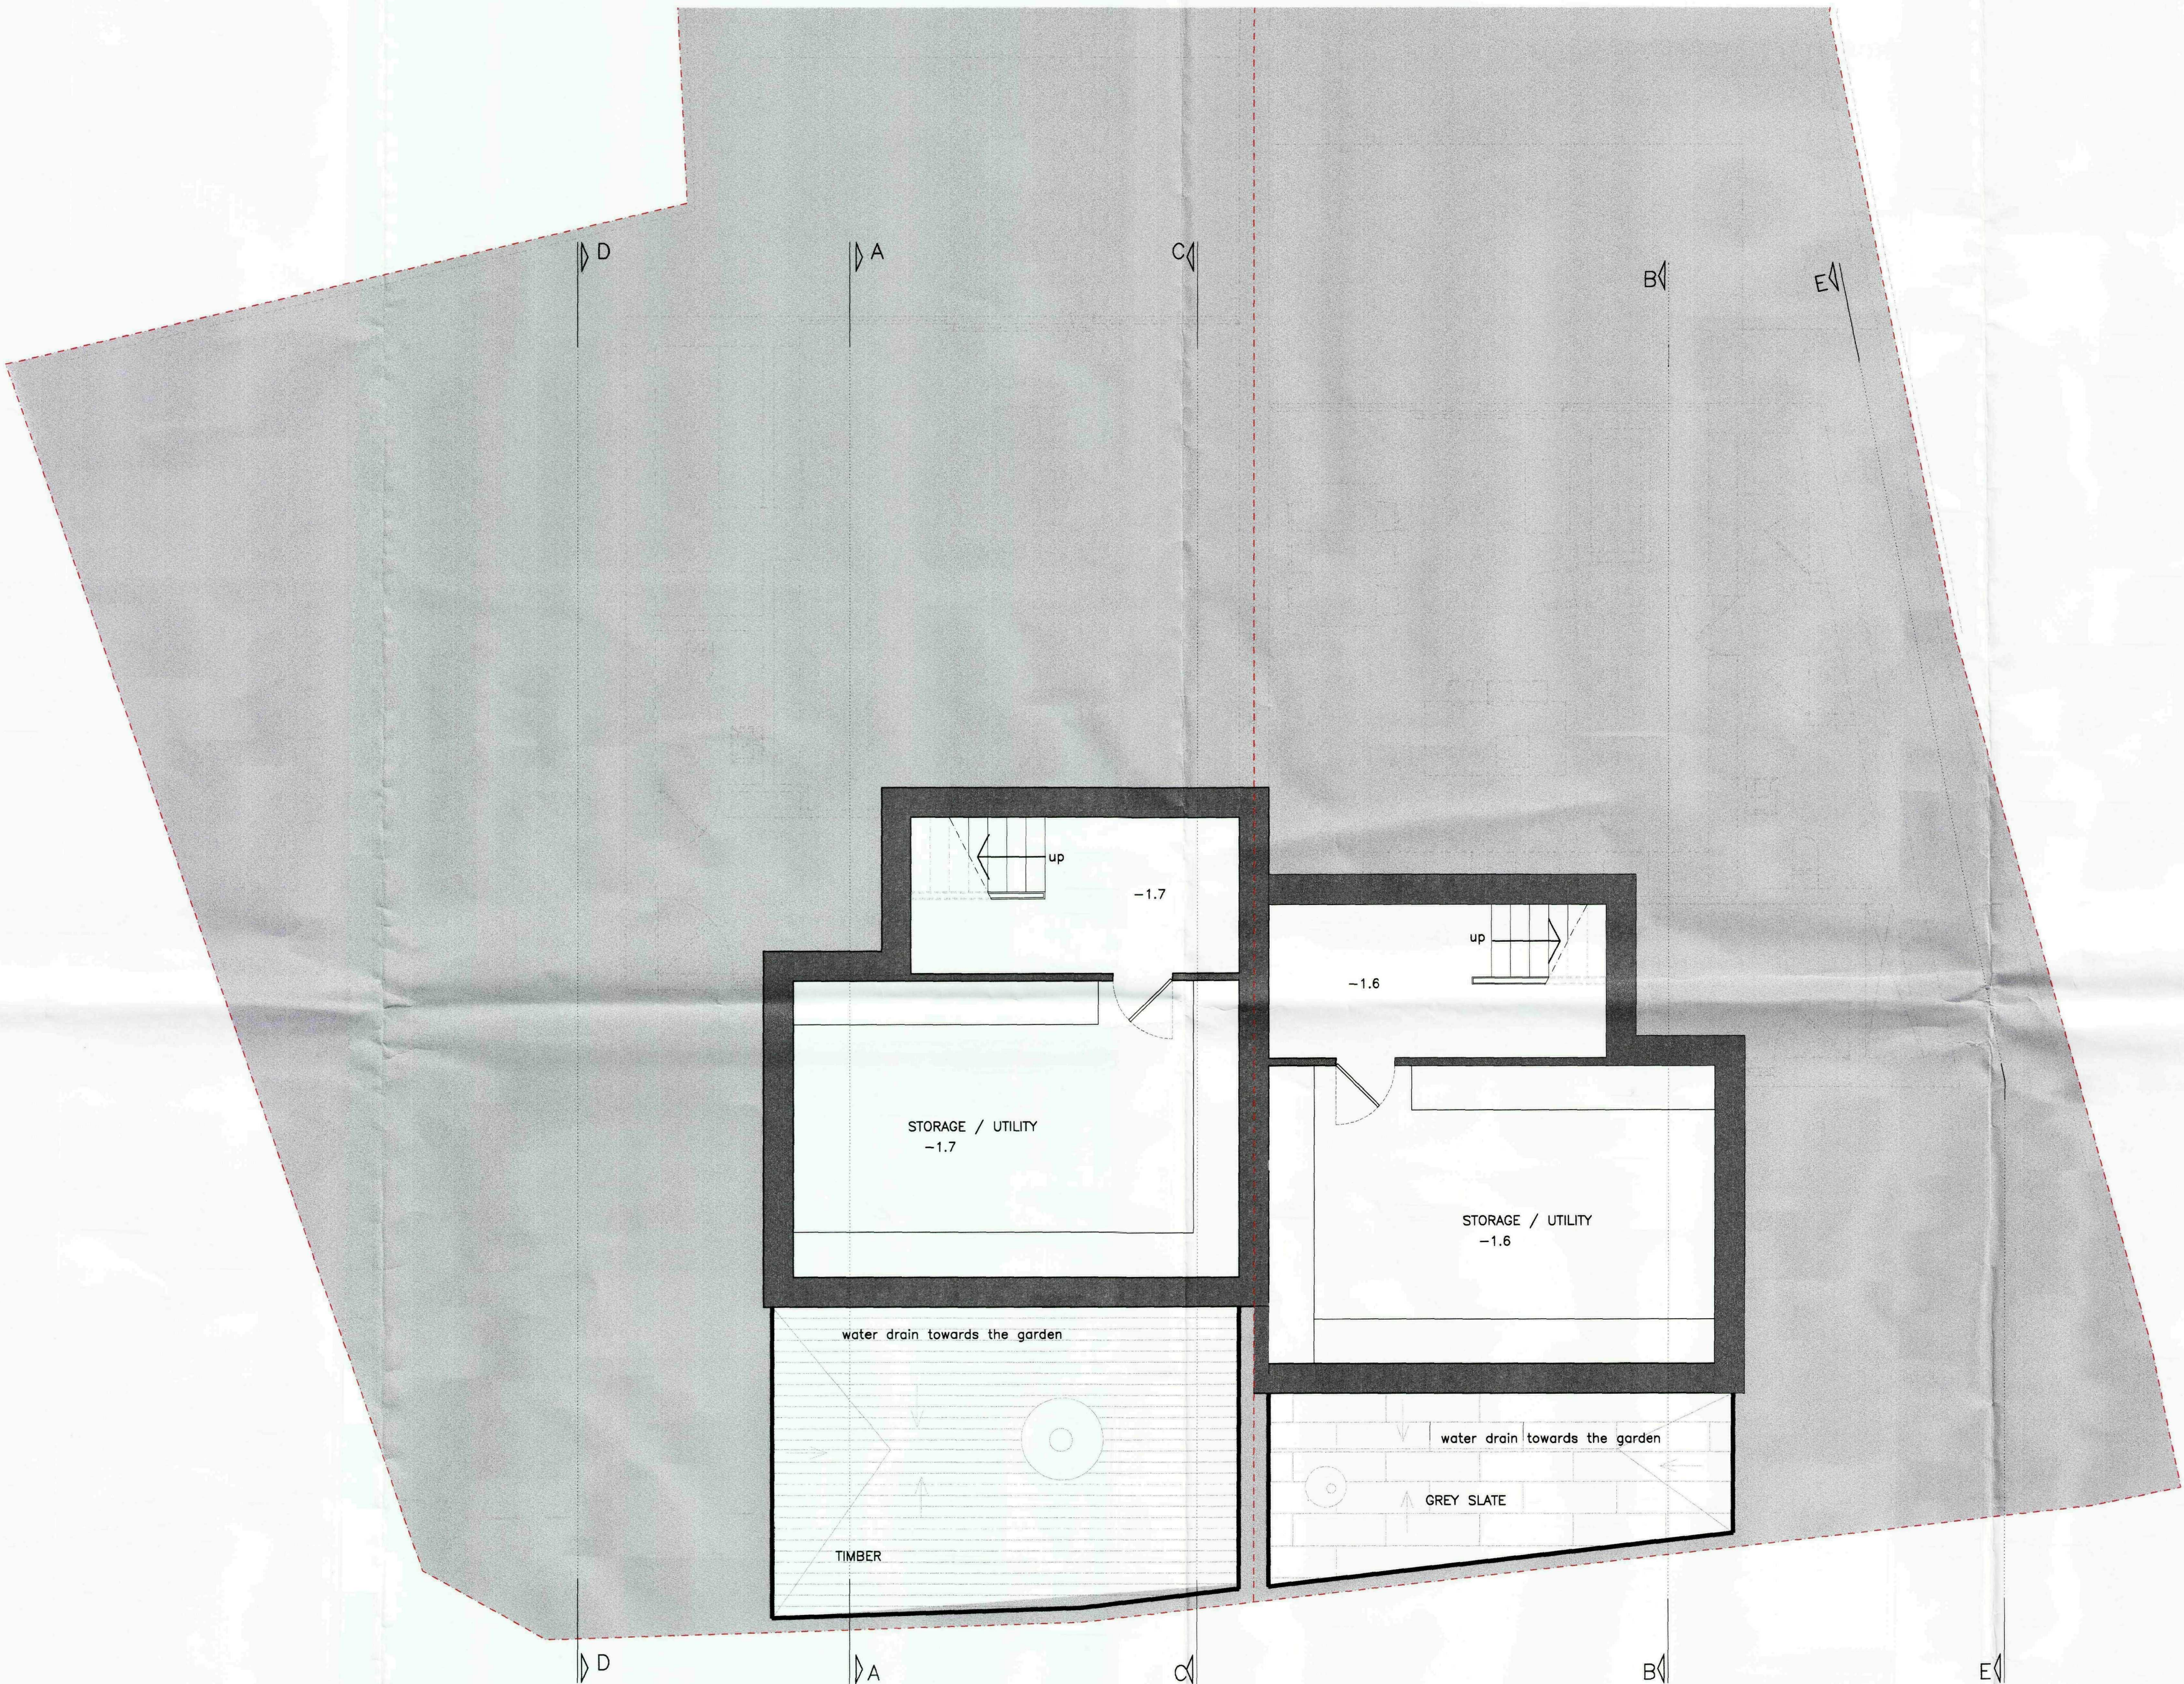


SHDC
Planning & Development
24 NOV 2009
Ref: 0917-09

LOWER GROUND FLOOR PLAN

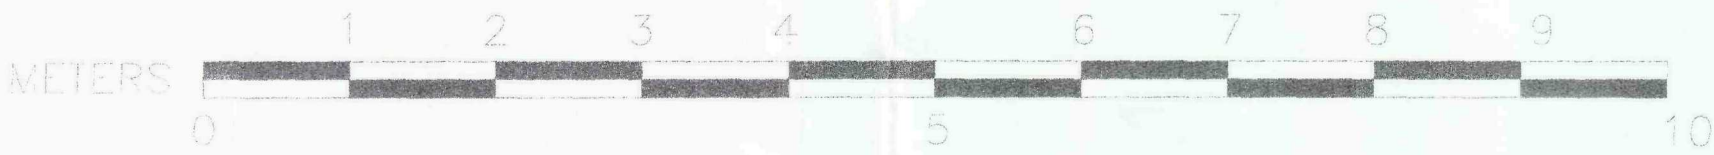

REVISIONS:
[-] Issued for Comment 08.10.09
[A] Issued for Comment 23.10.09
[B] Issued for Planning 10.11.09

bdAr architects
designers is the trading name of bdAr Ltd

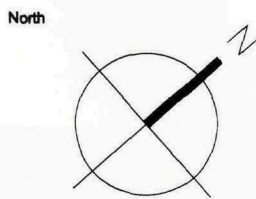

Client CRITERION ASSET		Project GOLDEN BALL PUBLIC HOUSE	
Scale 1/50 @ A1 1/100 @ A3		Drawn by JJ	Drawing Title PROPOSED LOWER GROUND FLOOR
Project No. 0686	Date OCTOBER 2009	Checked by SR	Drawing No. 0686-C2 Rev B

bdAr architects
designers
Ground Floor South
Staple Inn Buildings
London WC1V 7PZ
t: +44 (0)207 043 3551
f: +44 (0)207 043 3552
www.bdar.co.uk