


PROPOSED

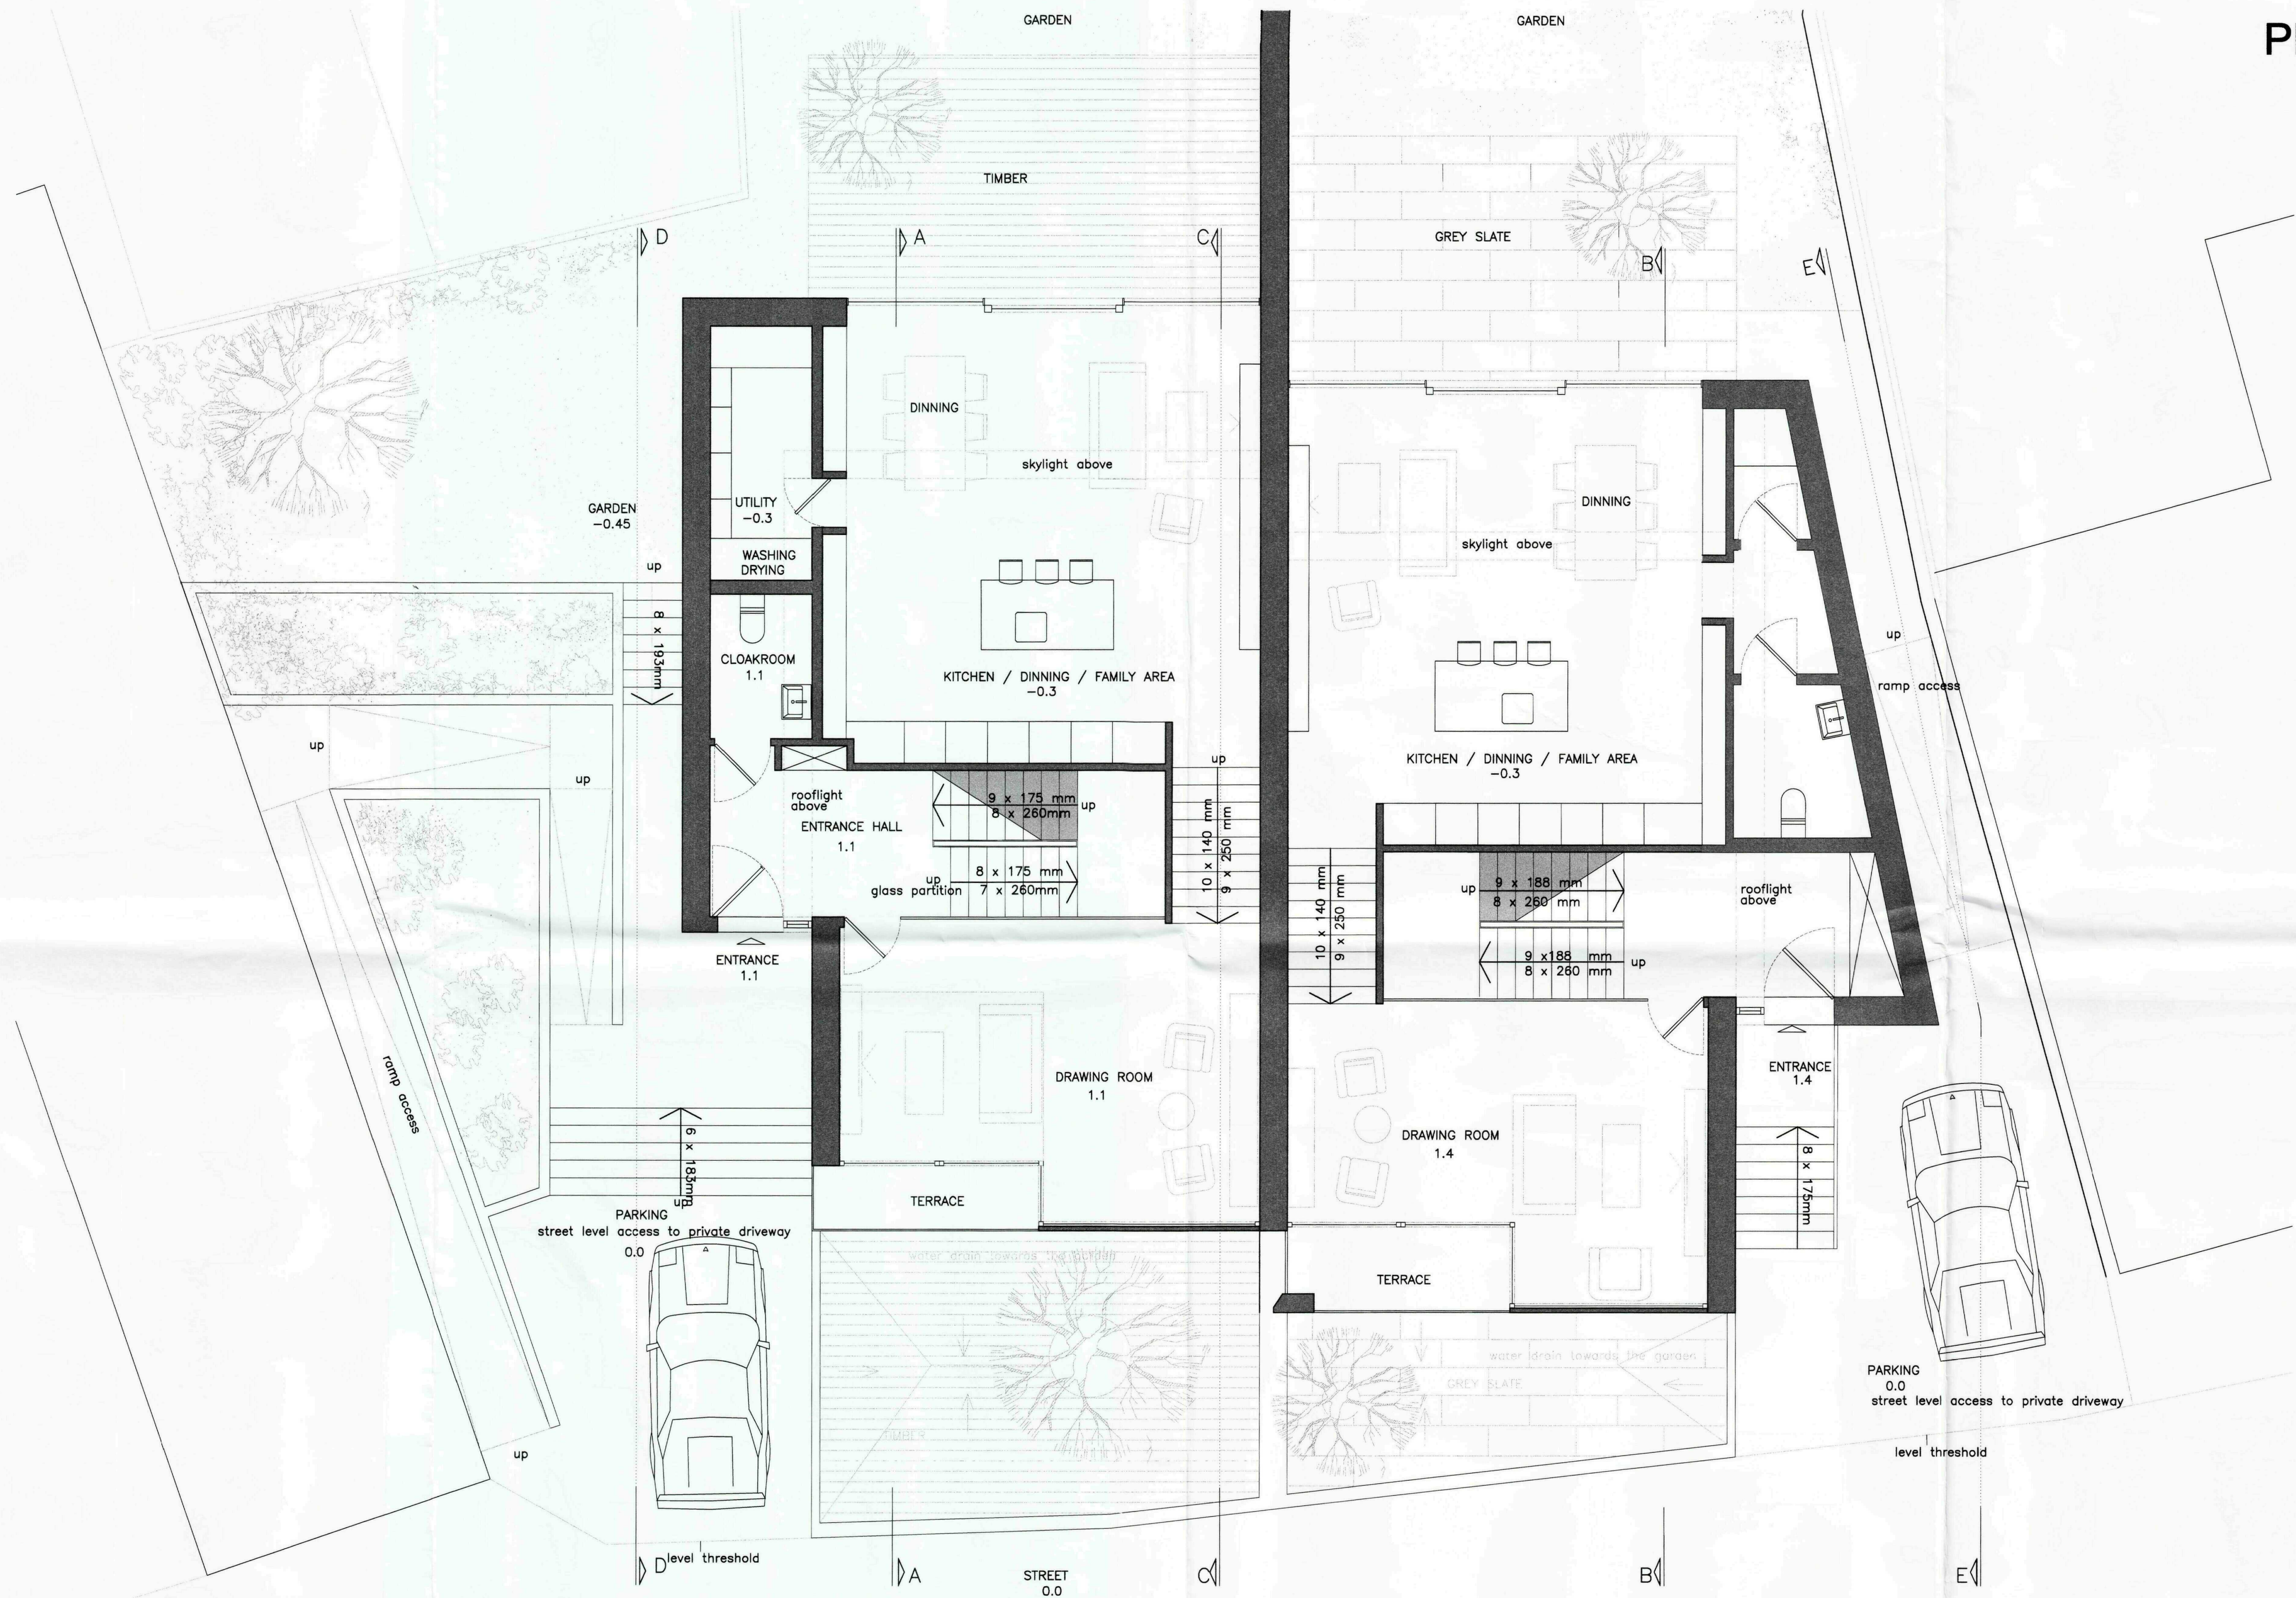


SHDC
Planning & Development
24 NOV 2009
Ref: 0917-09

UPPER GROUND FLOOR PLAN

REVISIONS:

[] Issued for Comment 08.10.09
[A] Issued for Comment 23.10.09
[B] Issued for Planning 10.11.09

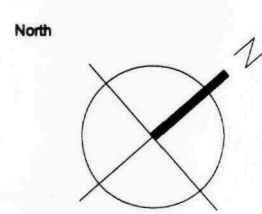

Client
CRITERION ASSET

Scale
1/50 @ A1 1/100 @ A3

Date
OCTOBER 2009

Project
GOLDEN BALL PUBLIC HOUSE

Drawing Title
PROPOSED UPPER GROUND FLOOR

Checked by
SR

Drawing No.
0686-C3

Rev
B

bdAr architects
designers
Ground Floor South
Staple Inn Buildings
London WC1V 7PZ
t: +44 (0)207 043 3551
f: +44 (0)207 043 3552
www.bdar.co.uk

bdAr architects
designers is the trading name of bdAr Ltd