



PROPOSED

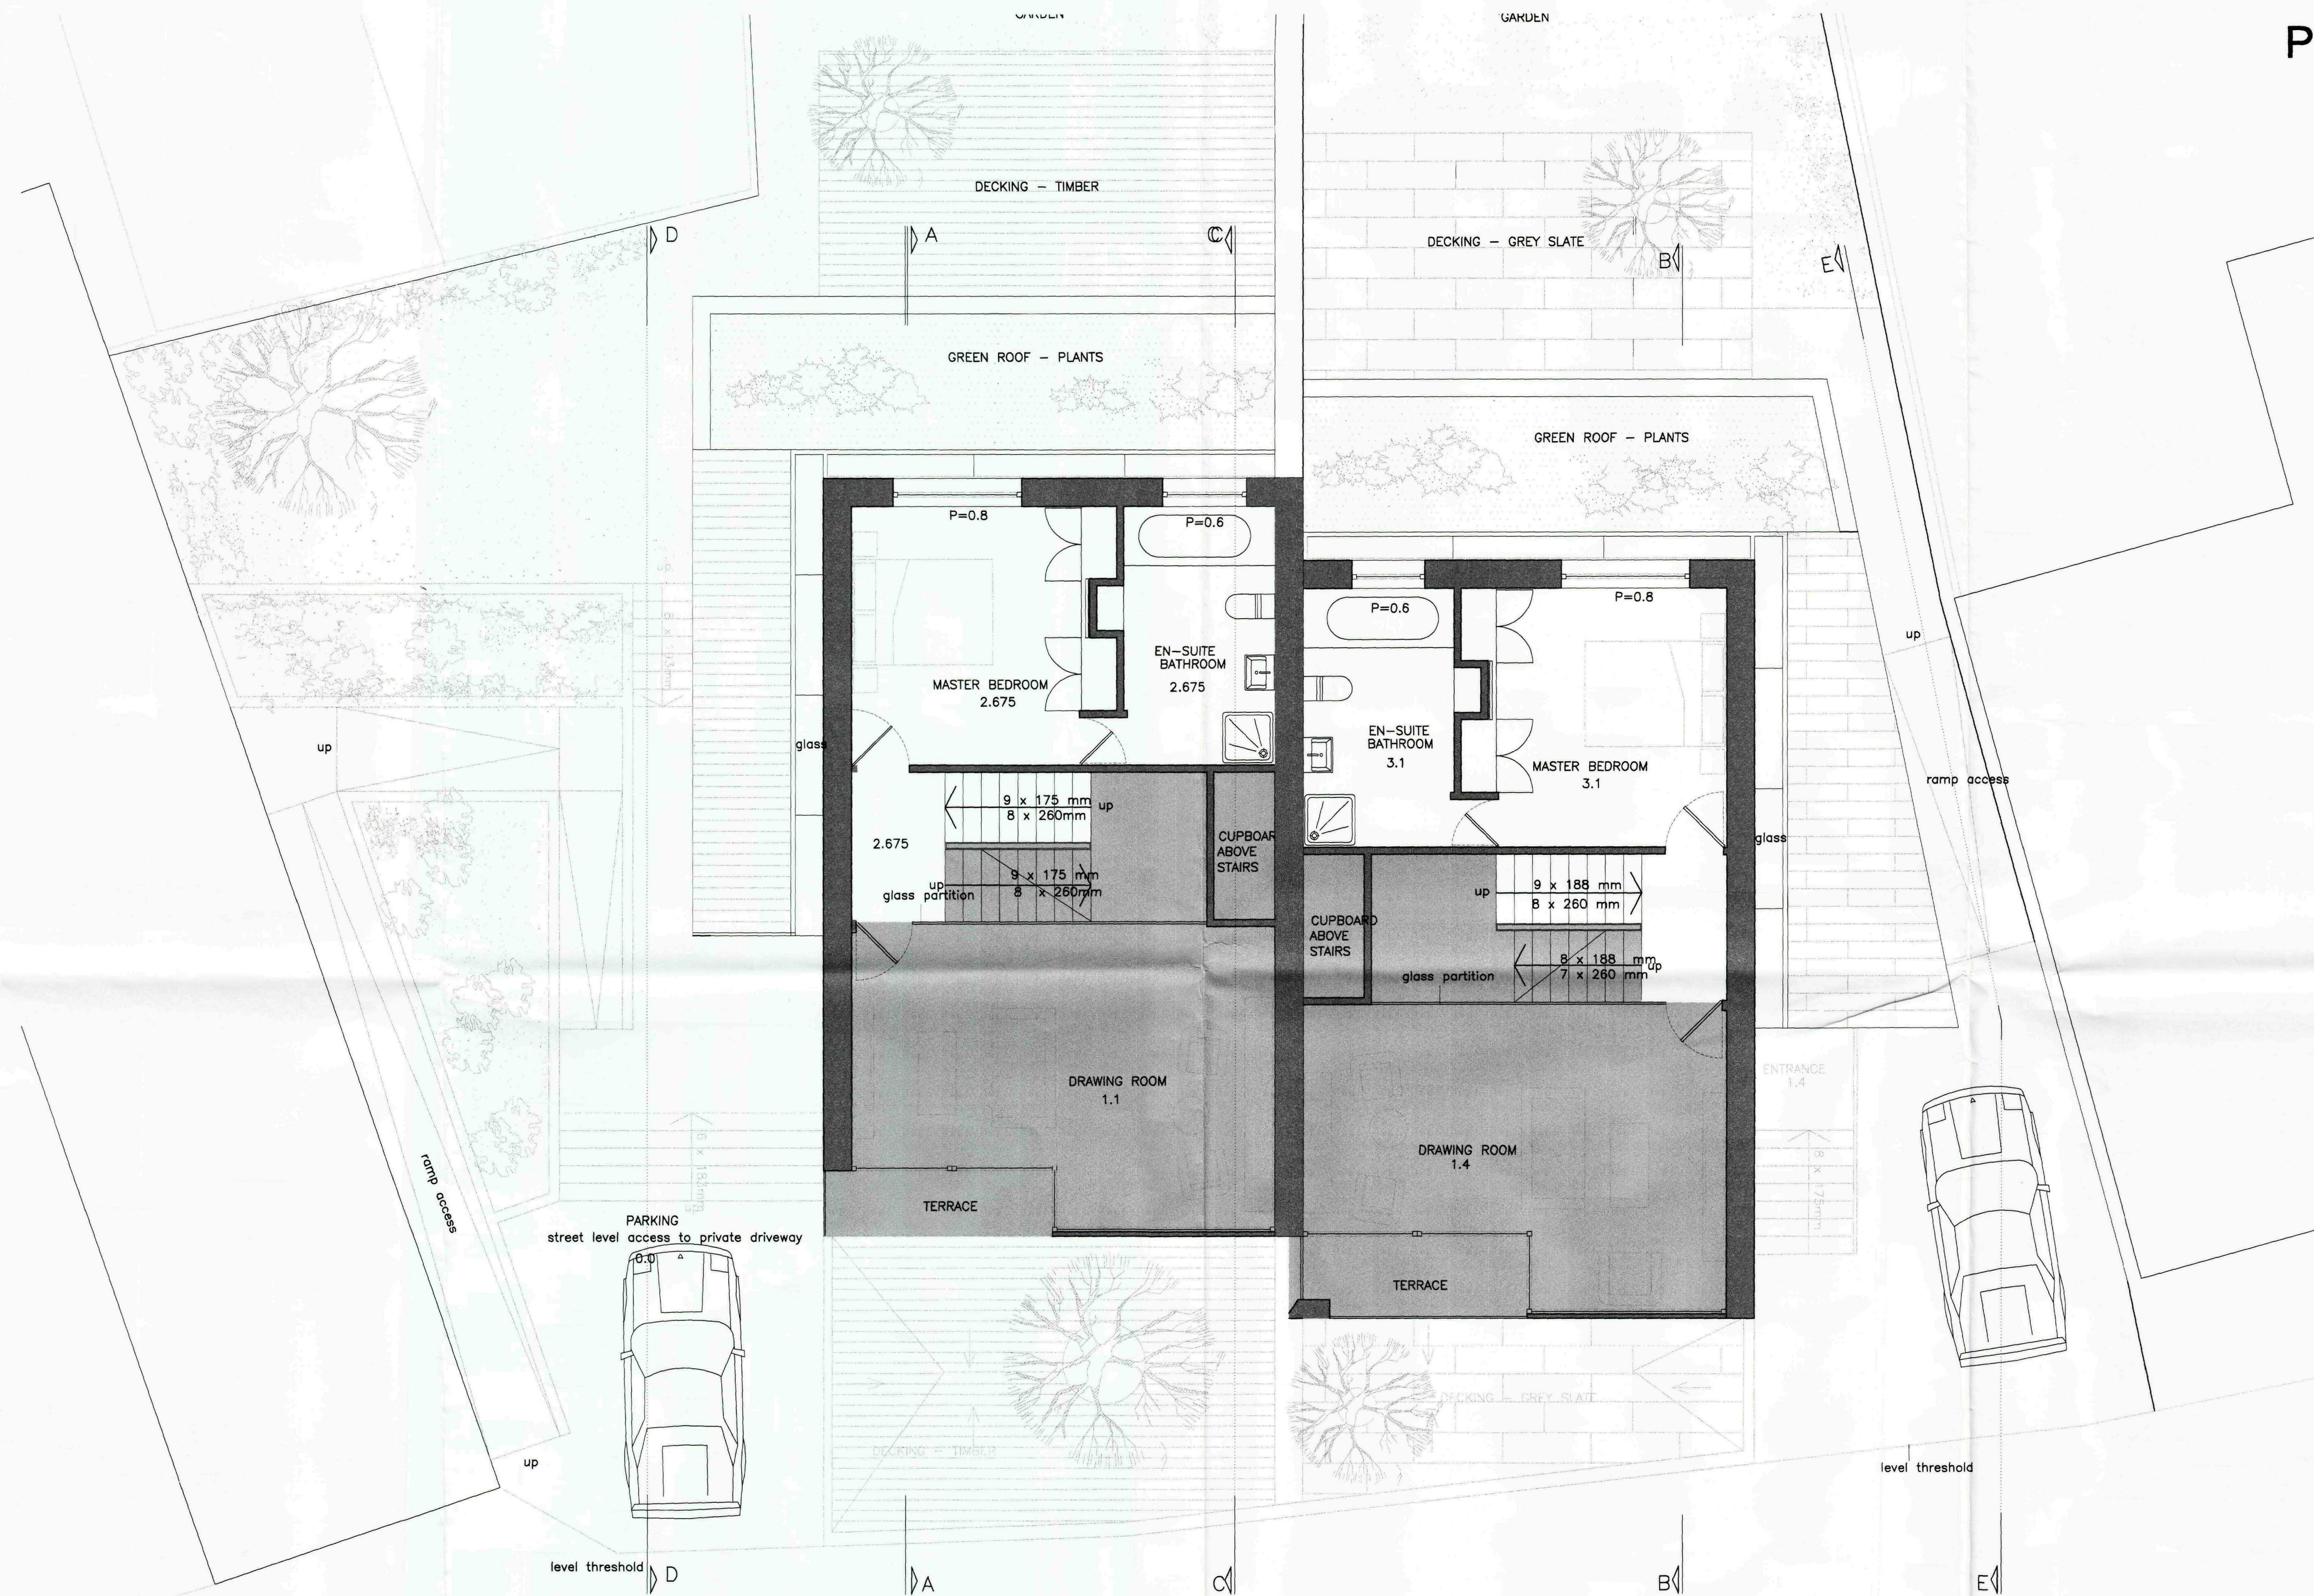

SHDC
Planning & Development
24 NOV 2009
Ref: 0917-09


FIRST FLOOR PLAN

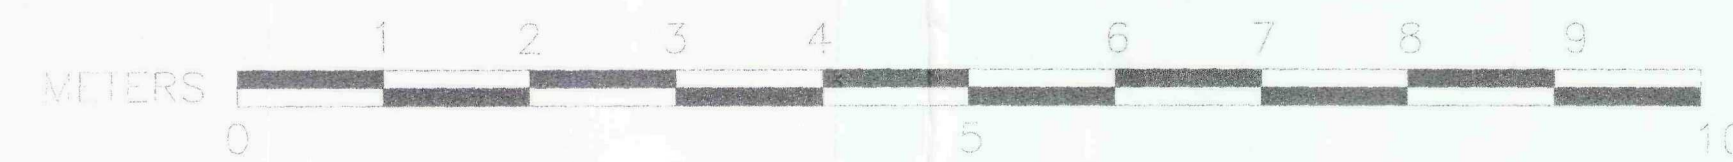

REVISIONS:

- [-] Issued for Comment 08.10.09
- [A] Issued for Comment 23.10.09
- [B] Issued for Planning 10.11.09

bdAr architects
designers is the trading name of bdAr Ltd

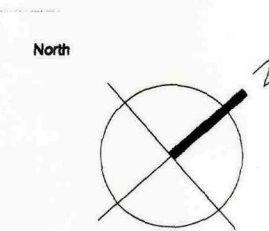

Project No.
0686

Client
CRITERION ASSET

Scales
1/50 @ A1 1/100 @ A3

Date
OCTOBER 2009

Project
GOLDEN BALL PUBLIC HOUSE

Drawn by
JJ
Drawing Title
PROPOSED FIRST FLOOR

Checked by
SR
Drawing No.
0686-C4

Rev
B

bdAr architects
designers
Ground Floor South
Staple Inn Buildings
London WC1V 7PZ
t: +44 (0)207 043 3551
f: +44 (0)207 043 3552
www.bdar.co.uk