


PROPOSED

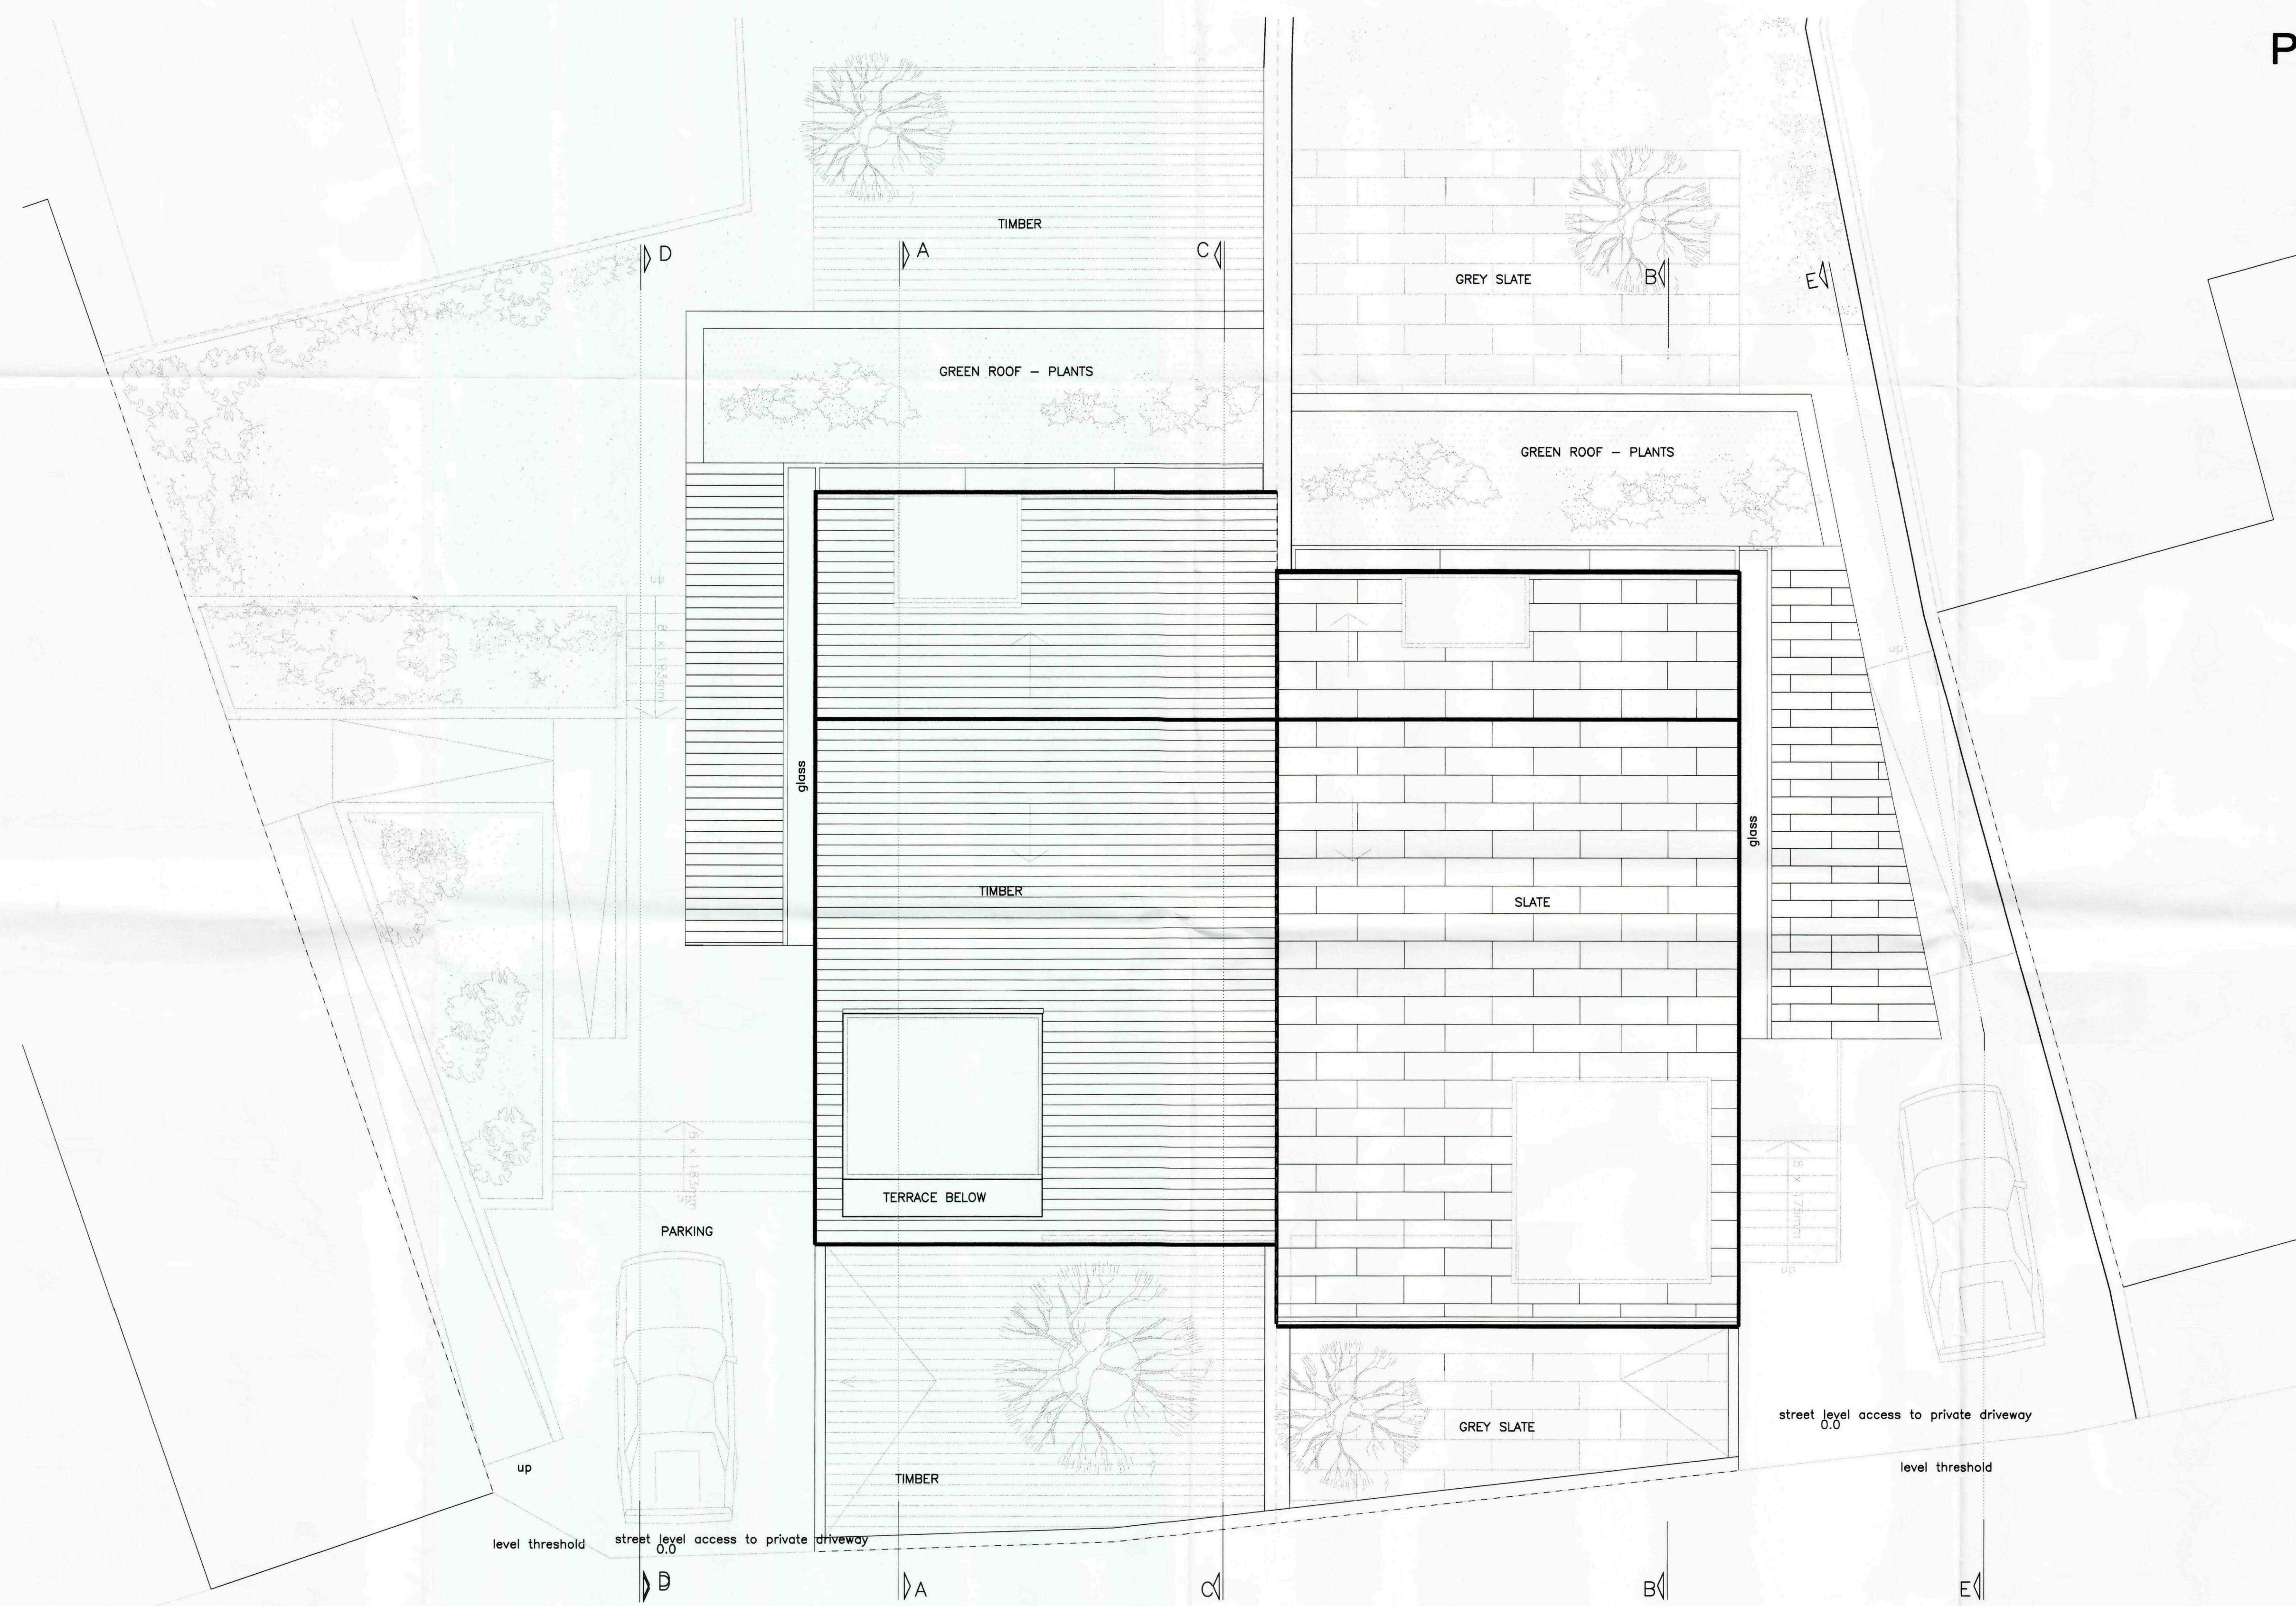


SHDC
Planning & Development
24 NOV 2009
Ref: 0917-09

ROOF PLAN

REVISIONS:

- [-] Issued for Comment 08.10.09
- [A] Issued for Comment 23.10.09
- [B] Issued for Planning 10.11.09

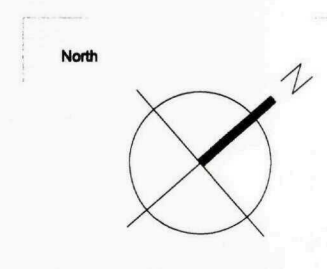

Client	CRITERION ASSET		Project	GOLDEN BALL PUBLIC HOUSE	
Scale	1/50 @ A1	1/100 @ A3	Drawn by	JJ	
Project No.	0686		Drawing Title	PROPOSED ROOF PLAN	
Date	OCTOBER 2009		Checked by	SR	
			Drawing No.	0686-C6	Rev
					B

bdAr architects designers is the trading name of bdAr Ltd

bdAr architects designers
Ground Floor South
Staple Inn Buildings
London WC1V 7PZ
t: +44 (0)207 043 3551
f: +44 (0)207 043 3552
www.bdar.co.uk