



PROPOSED

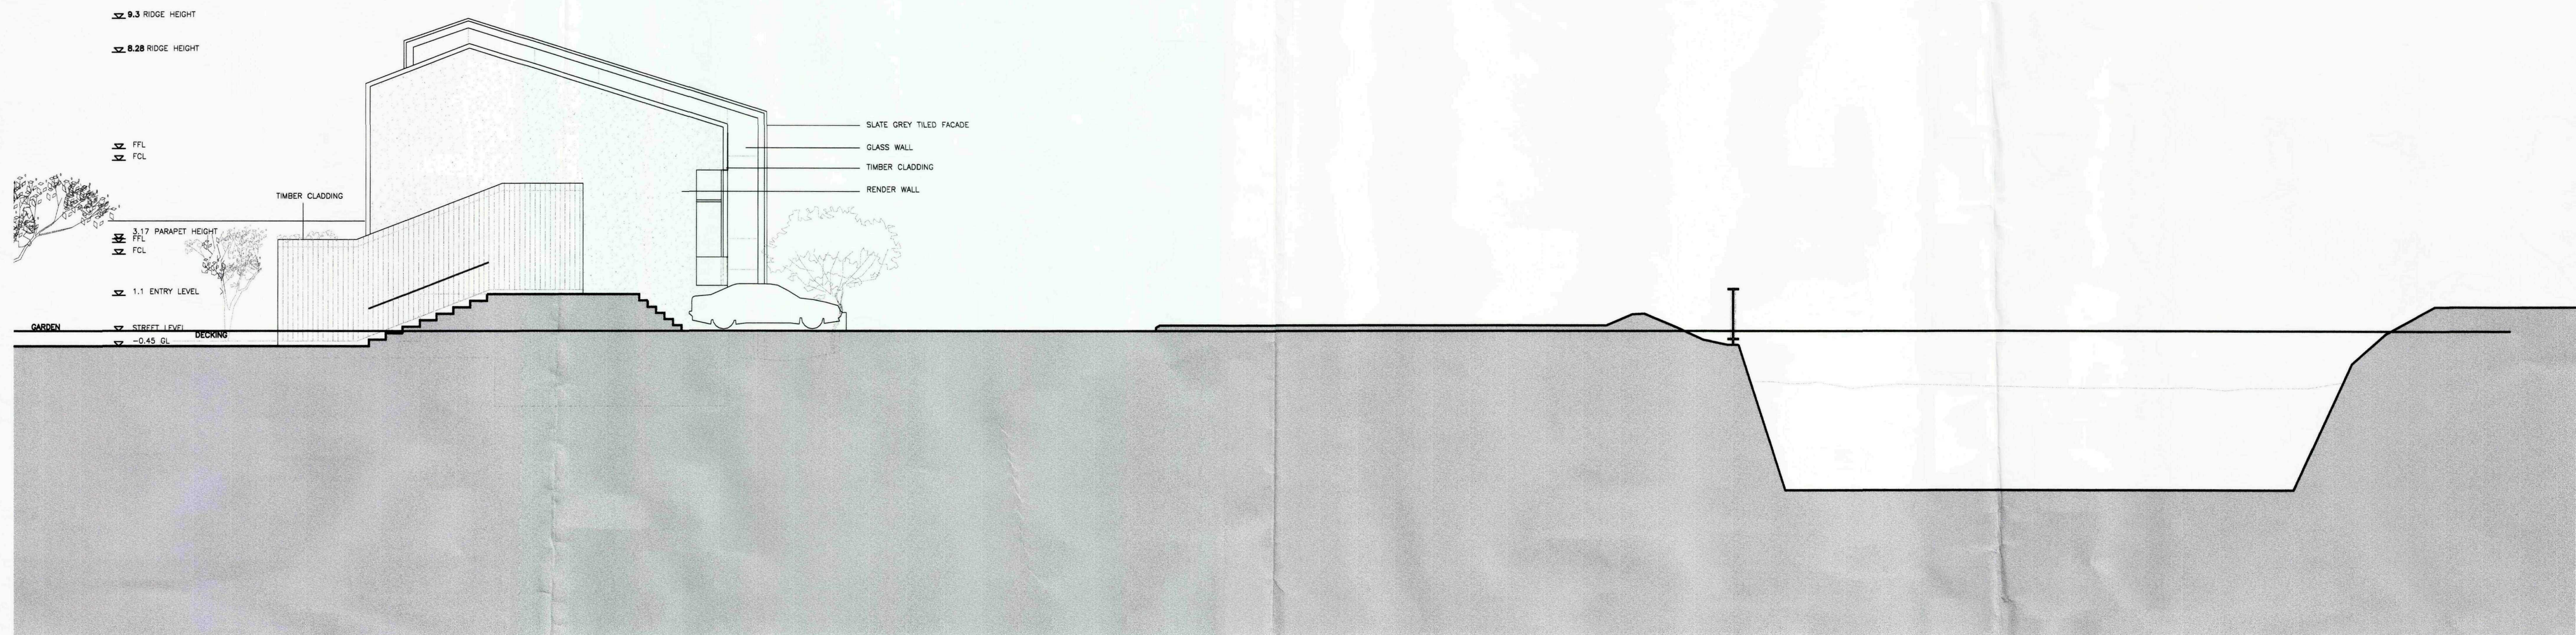

ELEVATION D-D UNIT 1 - SOUTH ELEVATION

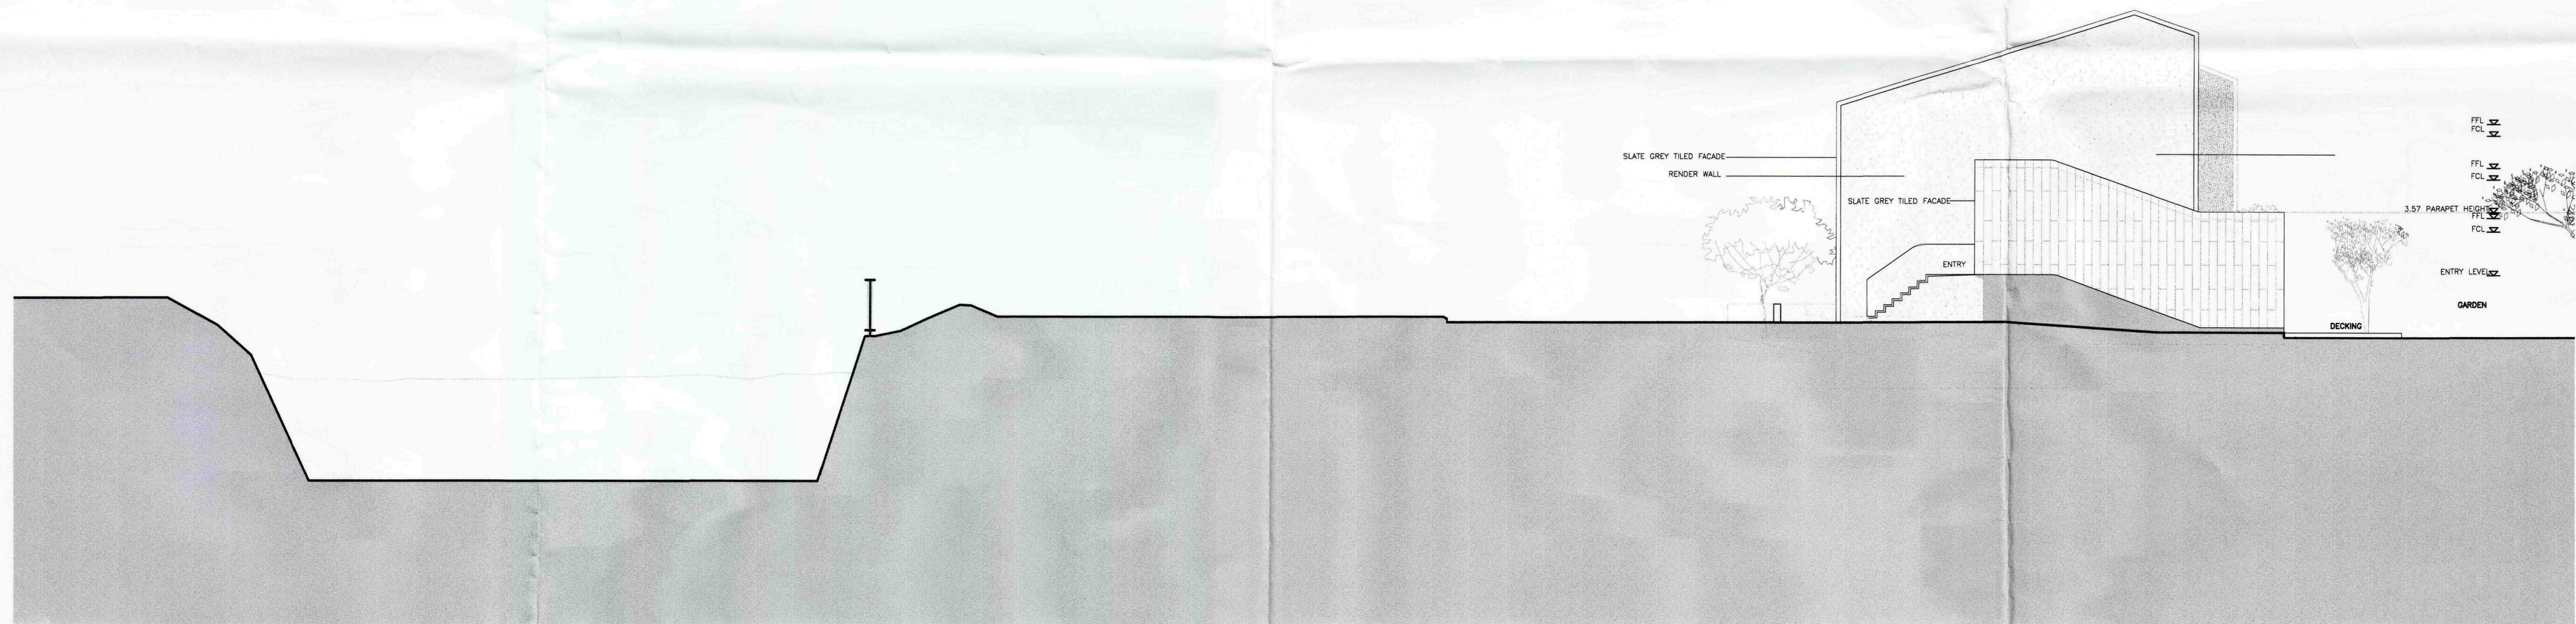

ELEVATION E-E NORTH ELEVATION



REVISIONS:

[-] Issued for Comment 08.10.09
[A] Issued for Comment 23.10.09
[B] Issued for Planning 10.11.09

bdAr architects
designers is the trading name of bdAr Ltd

North	Client	CRITERION ASSET		Project	GOLDEN BALL PUBLIC HOUSE	
	Scale	1/100 @ A1	1/200 @ A3	Drawn by	CH	
Project No.	Date	OCTOBER 2009		Checked by	SR	
0686				Drawing No.	0686-C10	
				Rev	B	

SHDC
Planning & Development
24 NOV 2009
Ref: 0917-09

bdAr architects
designers
Ground Floor South
Staple Inn Buildings
London WC1V 7PZ
t: +44 (0)207 043 3551
f: +44 (0)207 043 3552
www.bdar.co.uk