

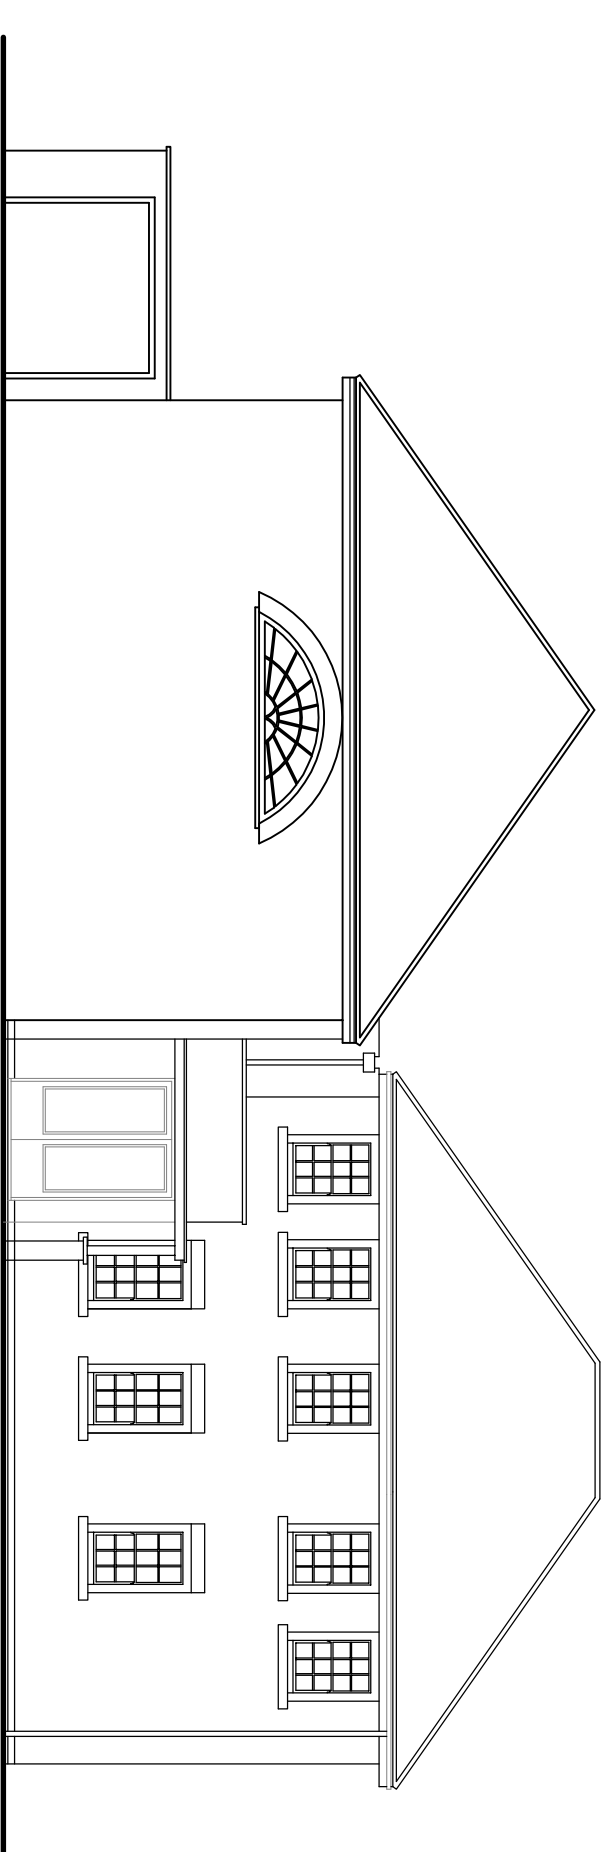
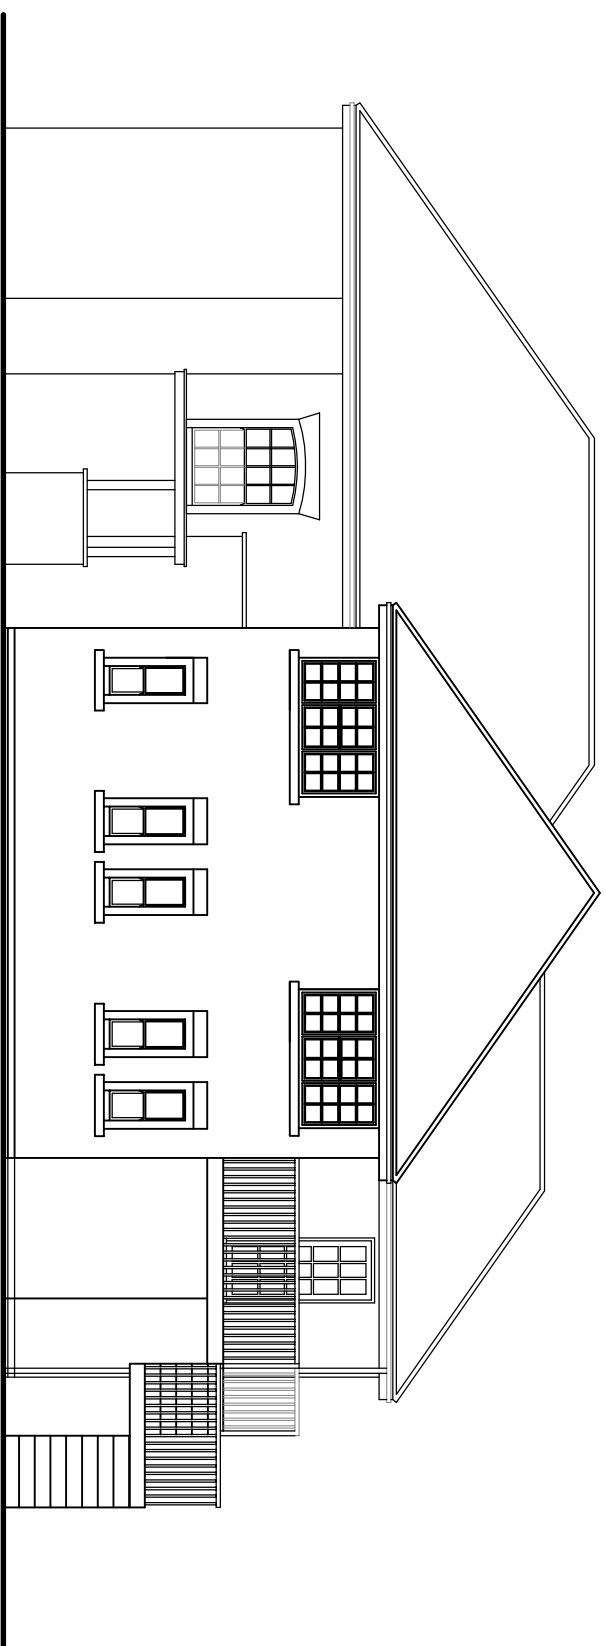


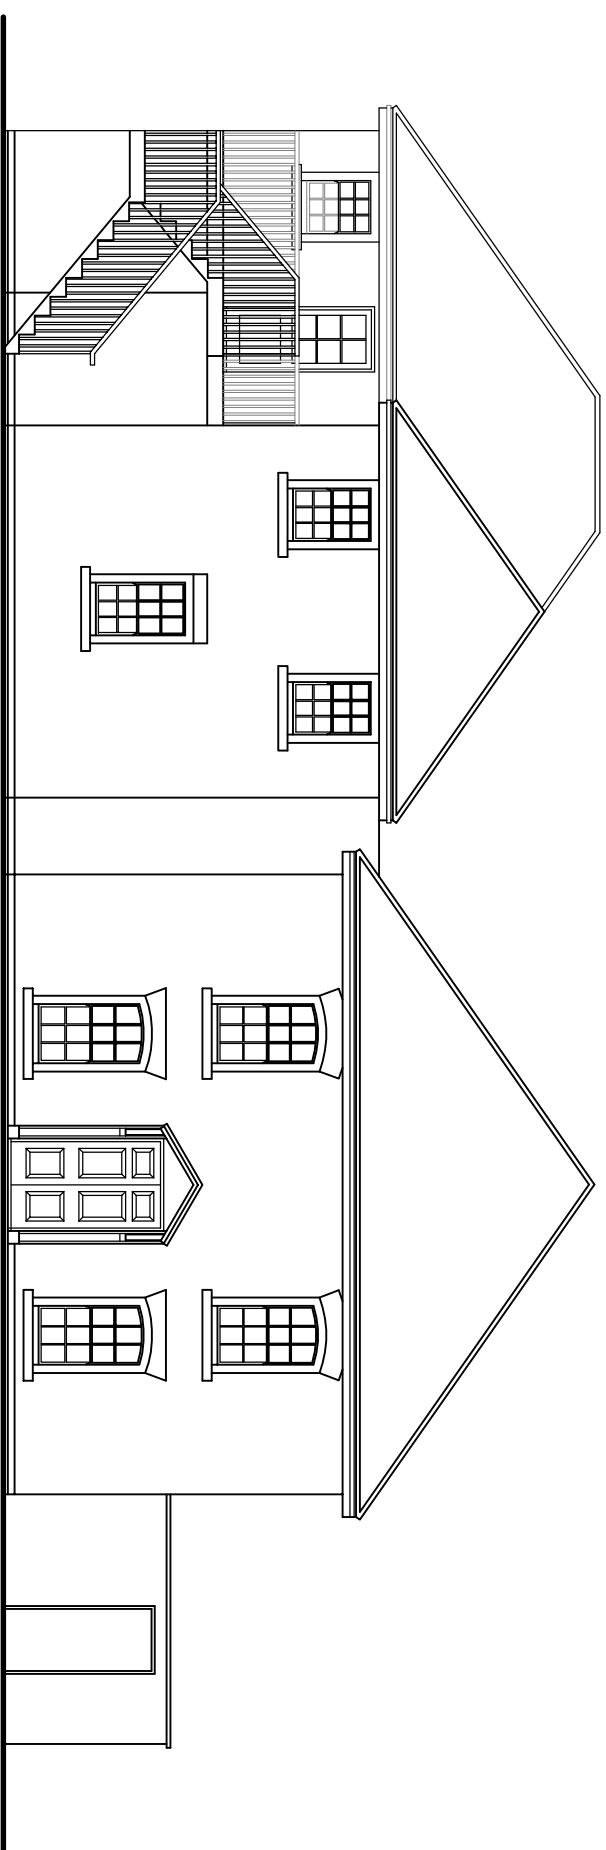

DOUBLE STREET ELEVATION

SIDE ELEVATION

WESTLODE STREET ELEVATION

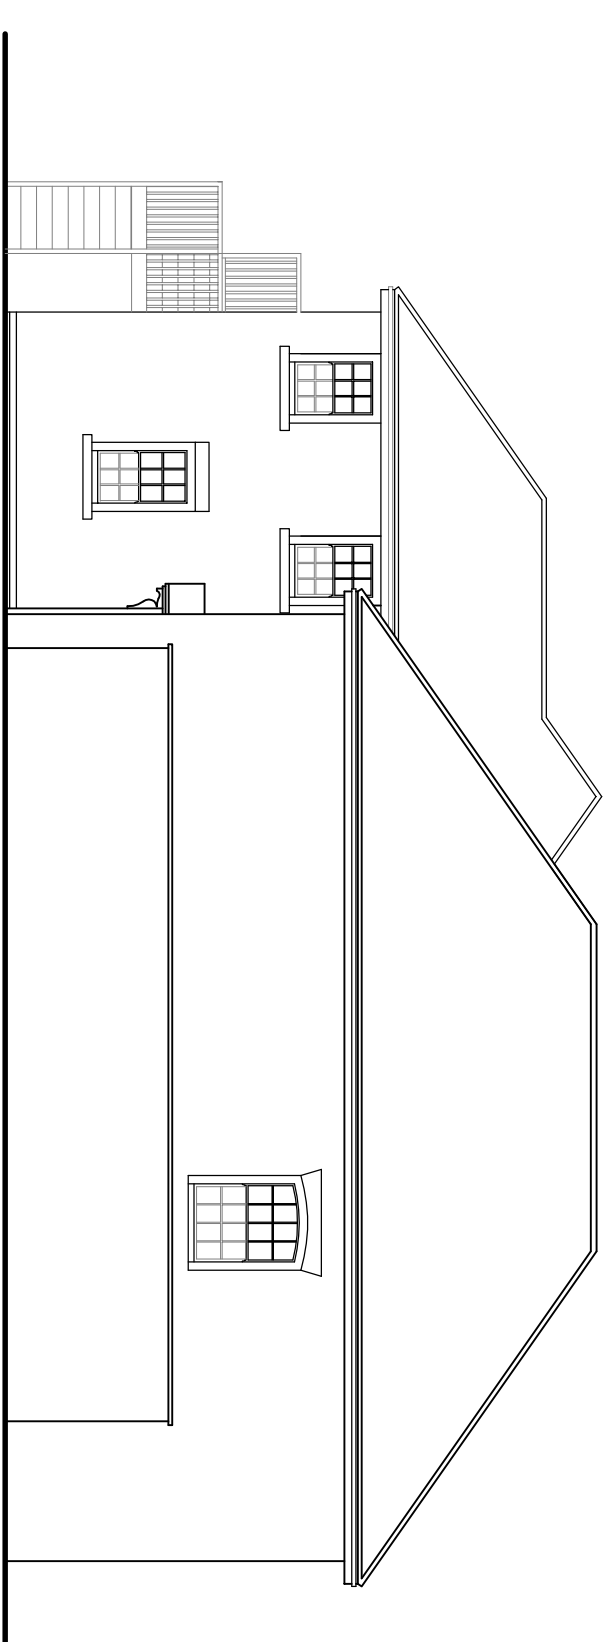

SIDE ELEVATION

[illegible]

G. R. MERCHANT LTD.
I-ENG AMICE FIMO
ARCHITECTURAL, STRUCTURAL
AND LAND DRAINAGE
CONSULTANTS

4 Wrights Mews
12A Park Road, Holbeach,
Spalding, Lincs. PE12 7EE
Tel: 01406 490800
Fax: 01406 425744
E-Mail: gr.merchant@btconnect.com

Project
WINDOW REPLACEMENT & REPAIR
FRIENDS MEETING HOUSE
WESTLODE STREET
SPALDING, Lincs. PE11 2AE

Client
LINCOLNSHIRE AREA QUAKER MEETING

Drawing
GROUND FLOOR PLAN - EXISTING
ELEVATIONS - EXISTING

Job Ref.	Drawing No.
3701-20	01
Date	Drawn
SEPT 2020	SLB

1:50 & 1:100 (Unless Otherwise Stated)

DO NOT SCALE FROM THIS DRAWING

where the β parameters are to be estimated. It is a least-squares regression in which the β parameters are estimated by minimizing the sum of the squares of the residuals. The Generalized Composite β is chosen as the estimator of the β parameters that minimizes the sum of the squares of the residuals.