




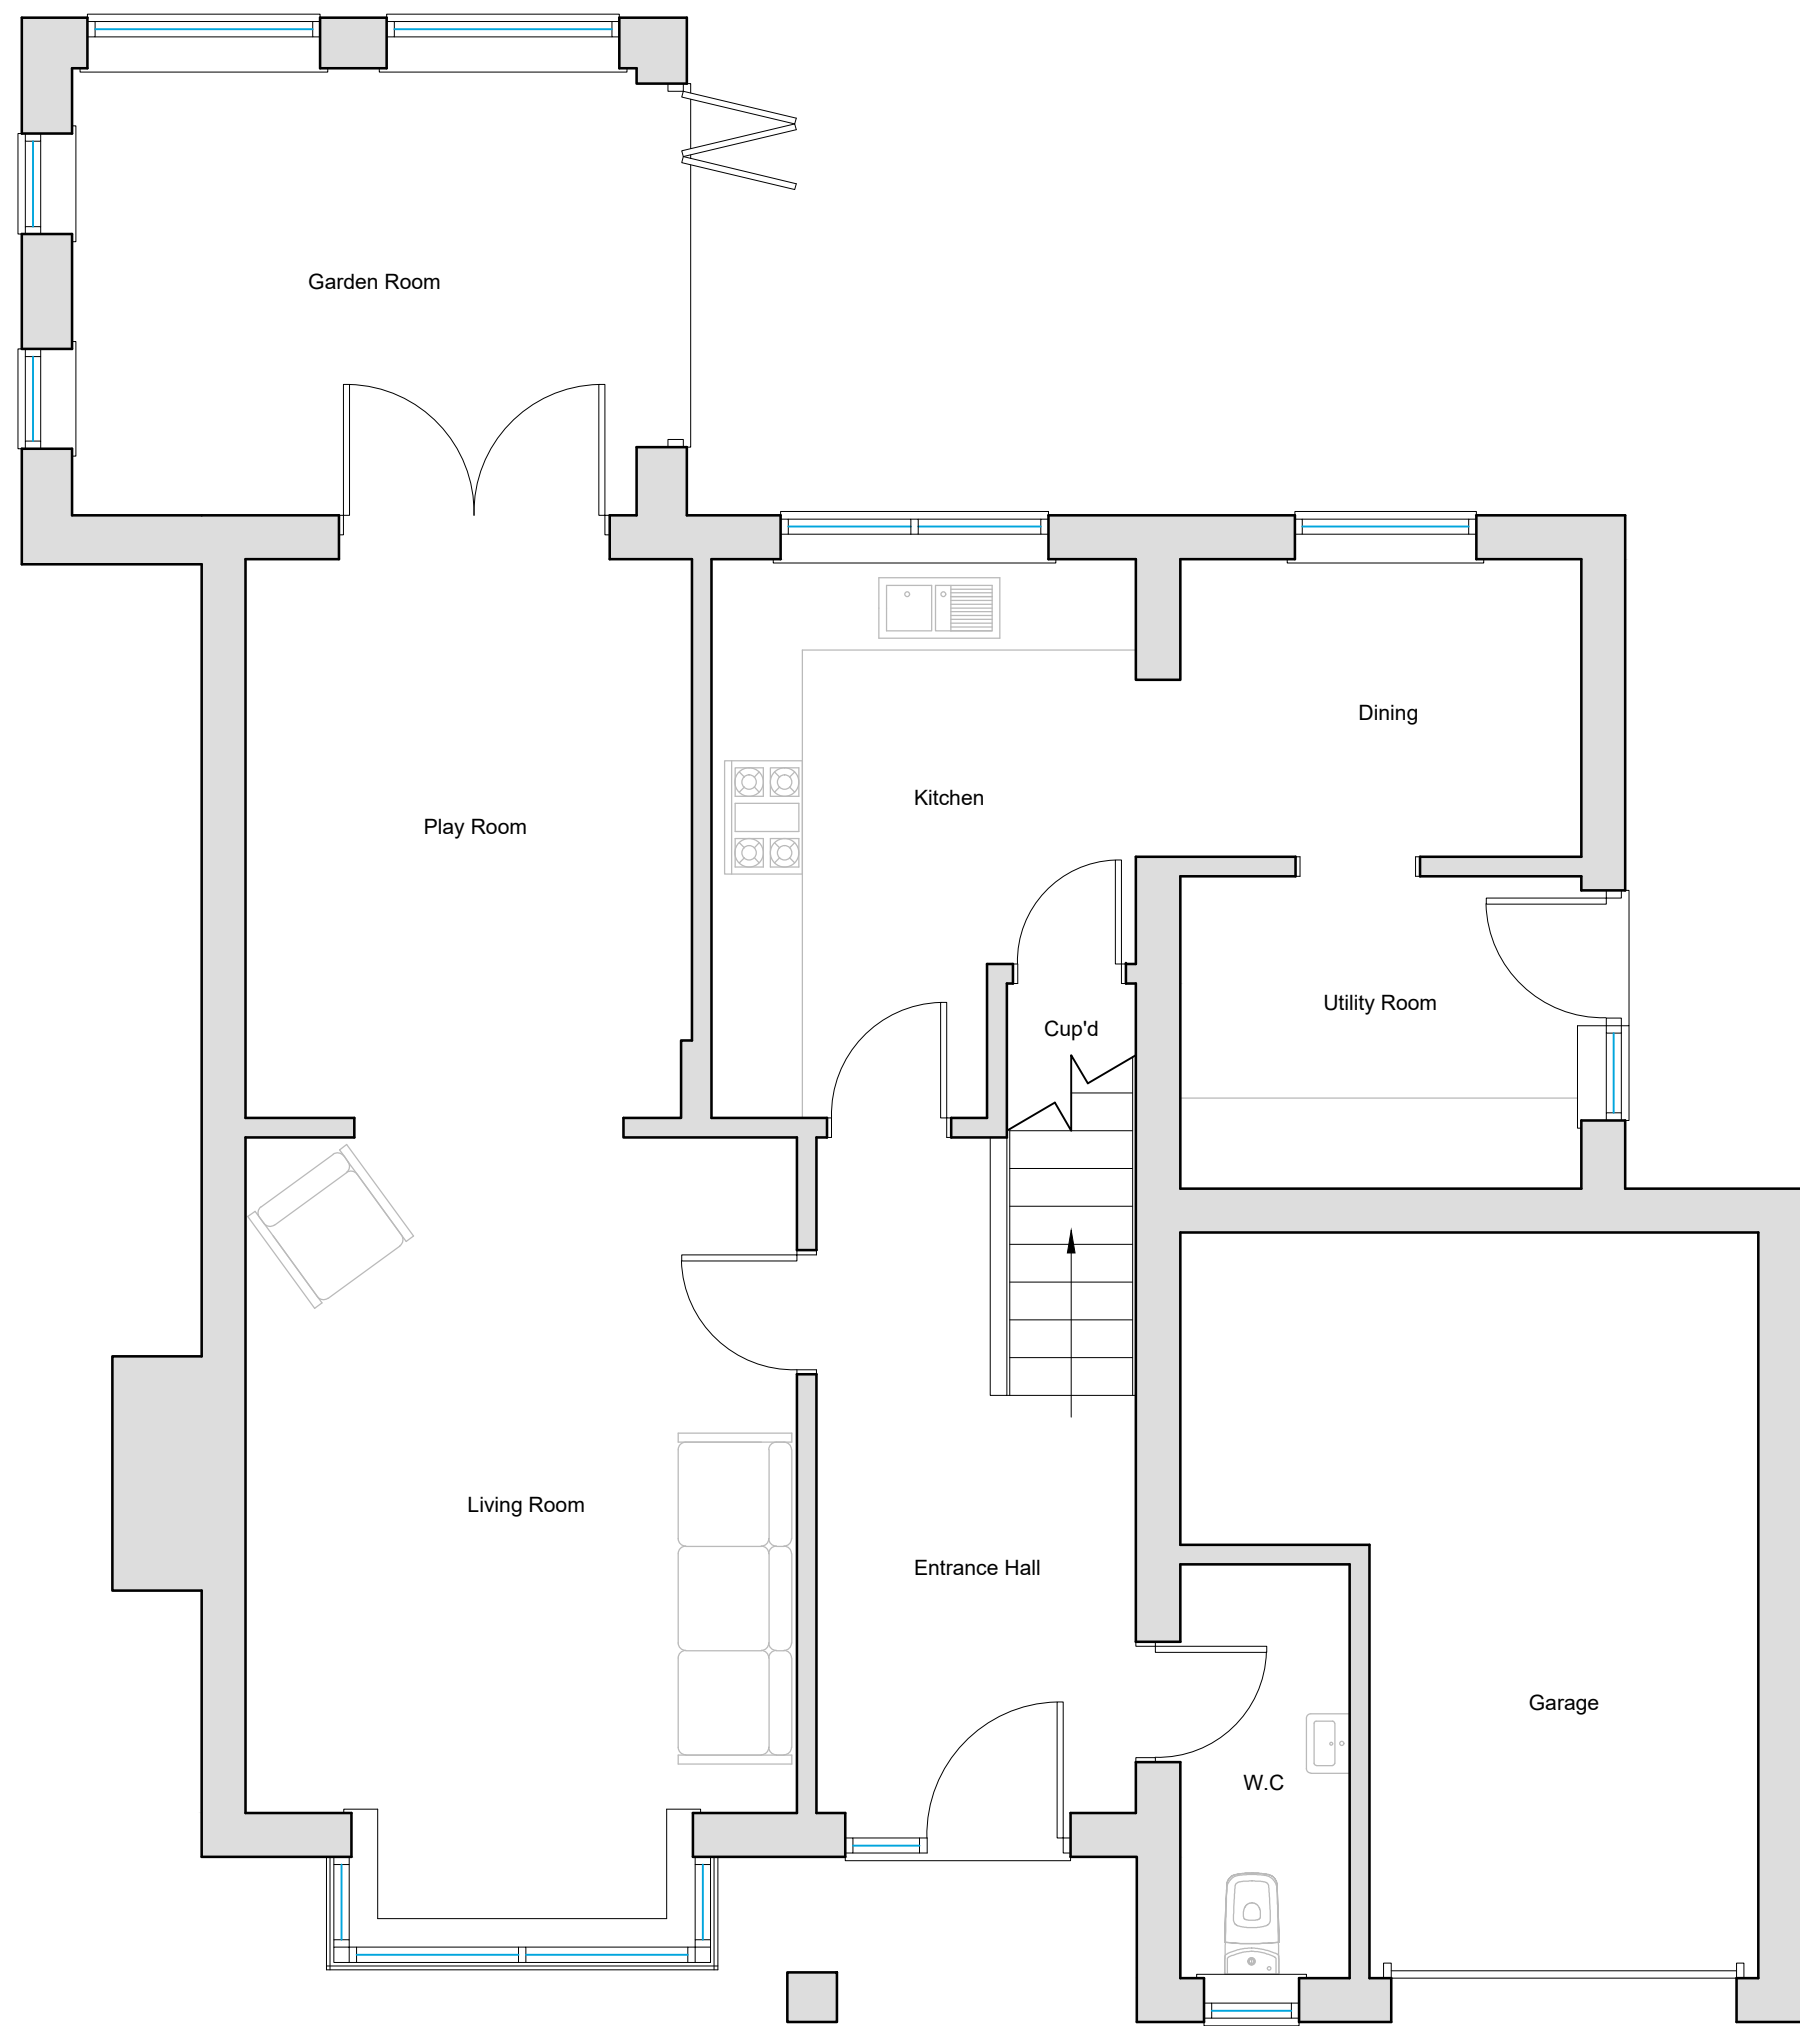


Existing Ground Floor Plan
Scale 1:50

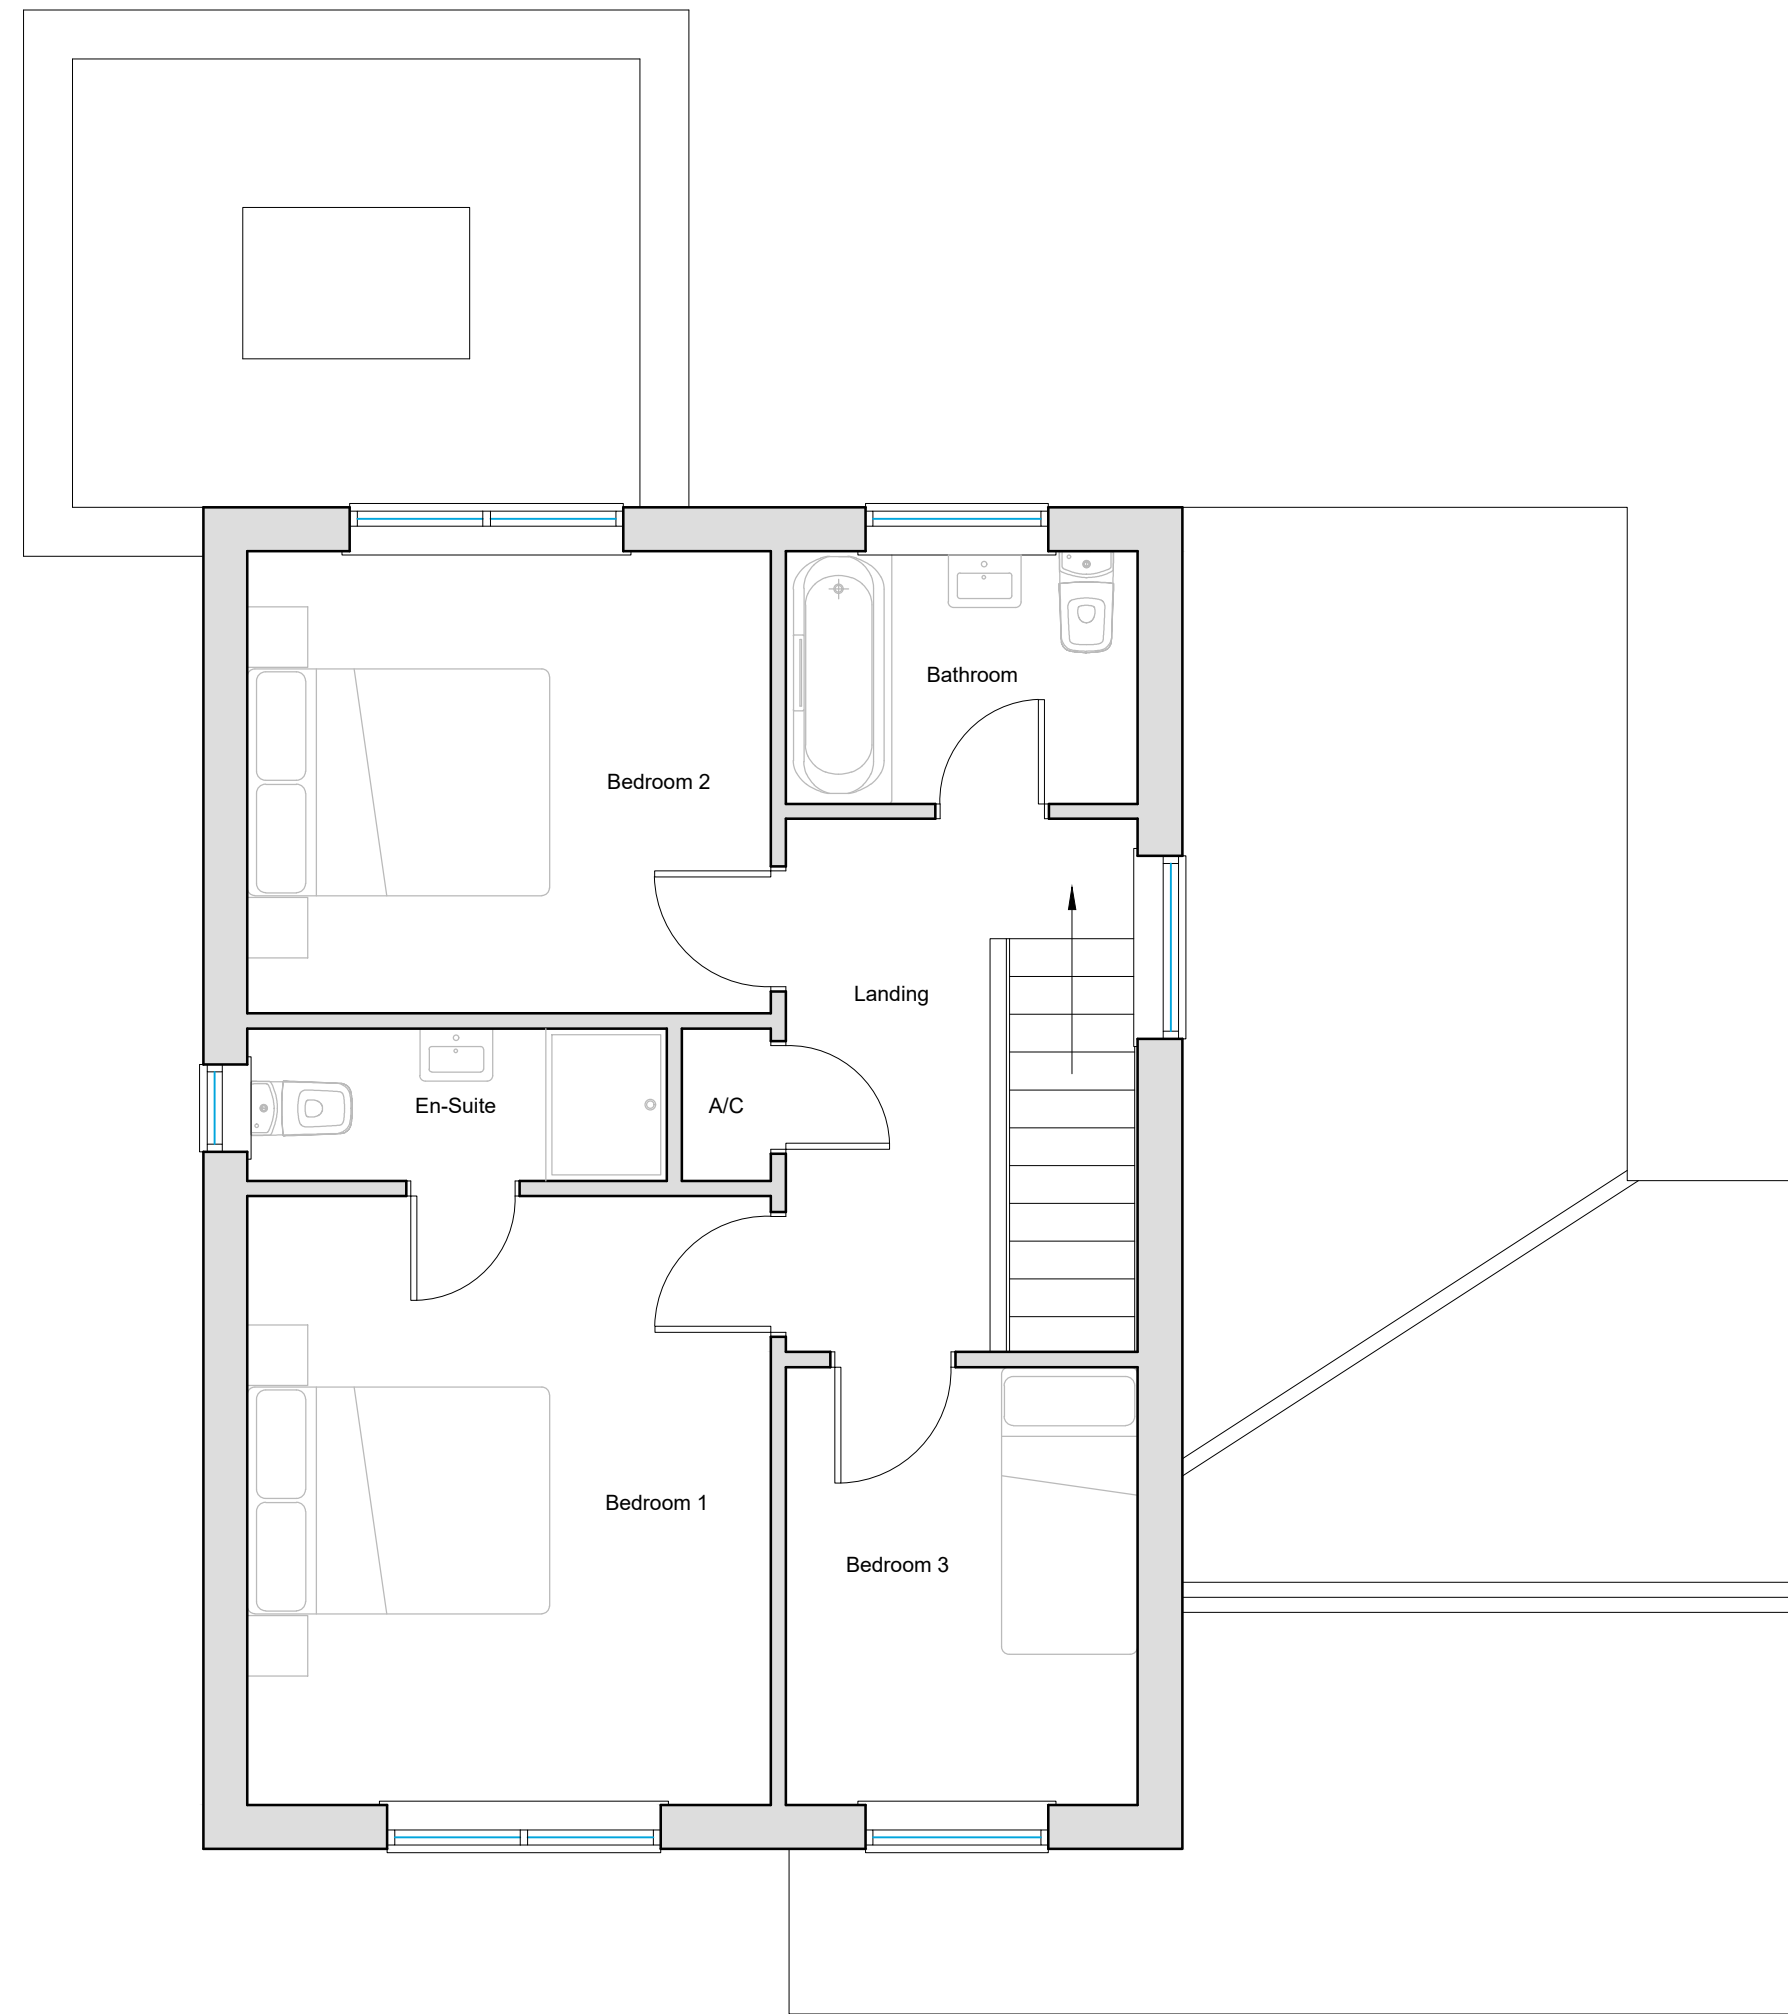

Existing First Floor Plan
Scale 1:50

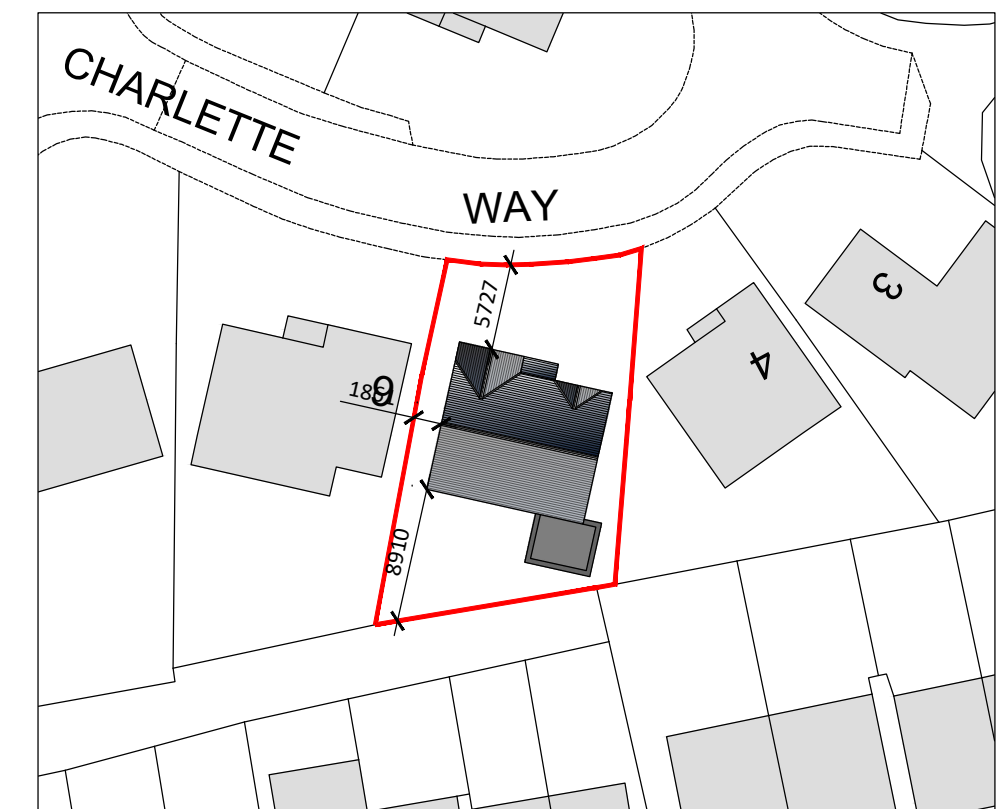

Proposed Block Plan
Scale 1:500

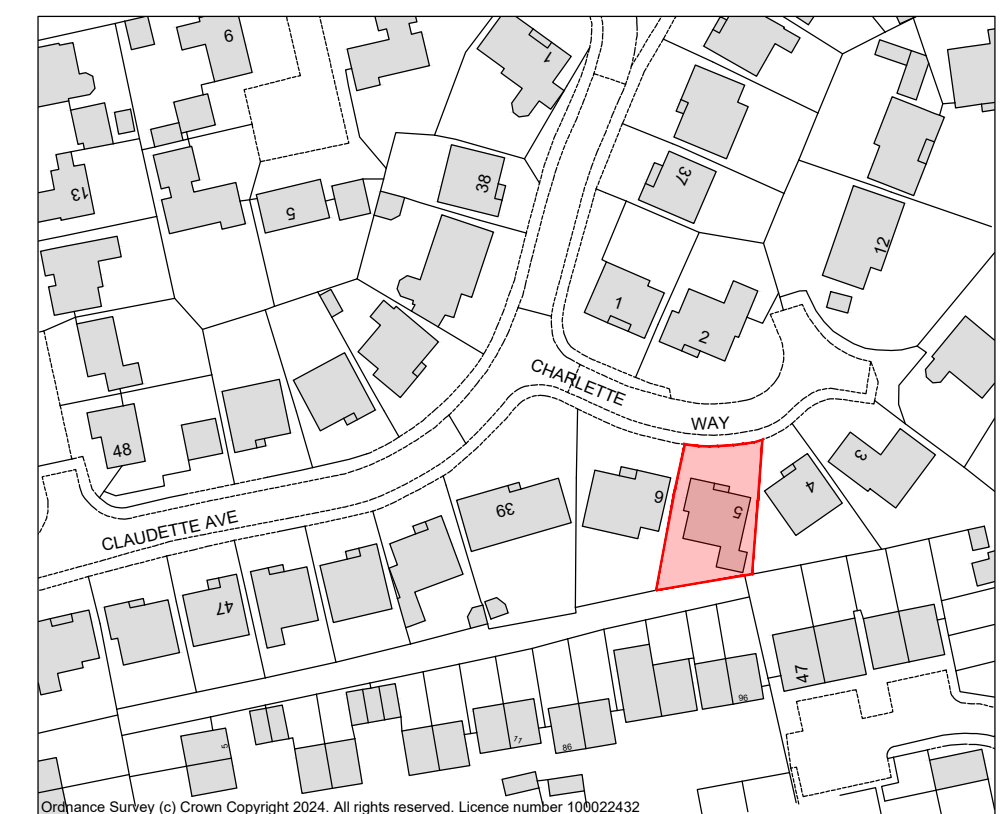

Site Location Plan
Scale 1:1250



Existing Front (N) Elevation
Scale 1:100




Existing Side (W) Elevation
Scale 1:100




Existing Rear (S) Elevation
Scale 1:100




Existing Side (E) Elevation
Scale 1:100

 

SCALE BAR (m) 1:50

 

SCALE BAR (m) 1:100

 

SCALE BAR (m) 1:500




SCALE BAR (m) 1:1250

DESCRIPTION
TWO STOREY SIDE EXTENSION AND
INTERNAL ALTERATIONS AT 5
CHARLOTTE WAY, SPALDING,
PE11 1HW

DATE
03/10/2024

APPROVED
CT

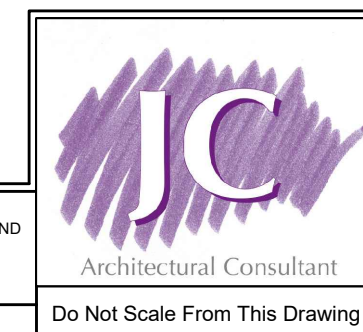

Do Not Scale From This Drawing

REV.	DESCRIPTION	DATE
PROJECT: TWO STOREY SIDE EXTENSION		
DRAWING: EXISTING FLOOR PLANS EXISTING ELEVATIONS		
SITE LOCATION PLAN PROPOSED BLOCK PLAN		
SIZE: A1	CLIENT: Mr & Mrs J. Tamber	
SCALE: as labelled	DRAWING BY: JC	SHEET: 0461/24/01

NOTES: THIS DRAWING/IMAGE INCLUDING ALL ITS CONTENT REMAINS THE PROPERTY OF JC ARCHITECTURAL CONSULTANT. NO UNAUTHORIZED COPYING OR REPRODUCTION IN ANY FORM IS PERMITTED WITHOUT OBTAINING PRIOR WRITTEN PERMISSION FROM JC ARCHITECTURAL CONSULTANT. JC ARCHITECTURAL CONSULTANT RESERVES THE RIGHT TO WITHDRAW THIS INFORMATION AT ANY TIME.
ALL DIMENSIONS ARE TO BE CONFIRMED ON SITE BY CONTRACTOR. ANY DISCREPANCIES ARE TO BE REPORTED TO JC ARCHITECTURAL CONSULTANT IMMEDIATELY.
THIS DESIGN HAS BEEN UNDERTAKEN AS FAR AS POSSIBLE TO AVOID RISKS TO HEALTH AND SAFETY OR TO REDUCE AND CONTROL THE EFFECTS OF ANY UNAVOIDABLE RISK. ANY RELEVANT INFORMATION REGARDING RISKS WHICH ARE NOT ABLE TO BE ELIMINATED WILL BE INCLUDED WITHIN THE PROJECT HEALTH AND SAFETY FILE.