




Proposed Ground Floor Plan
Scale 1:50

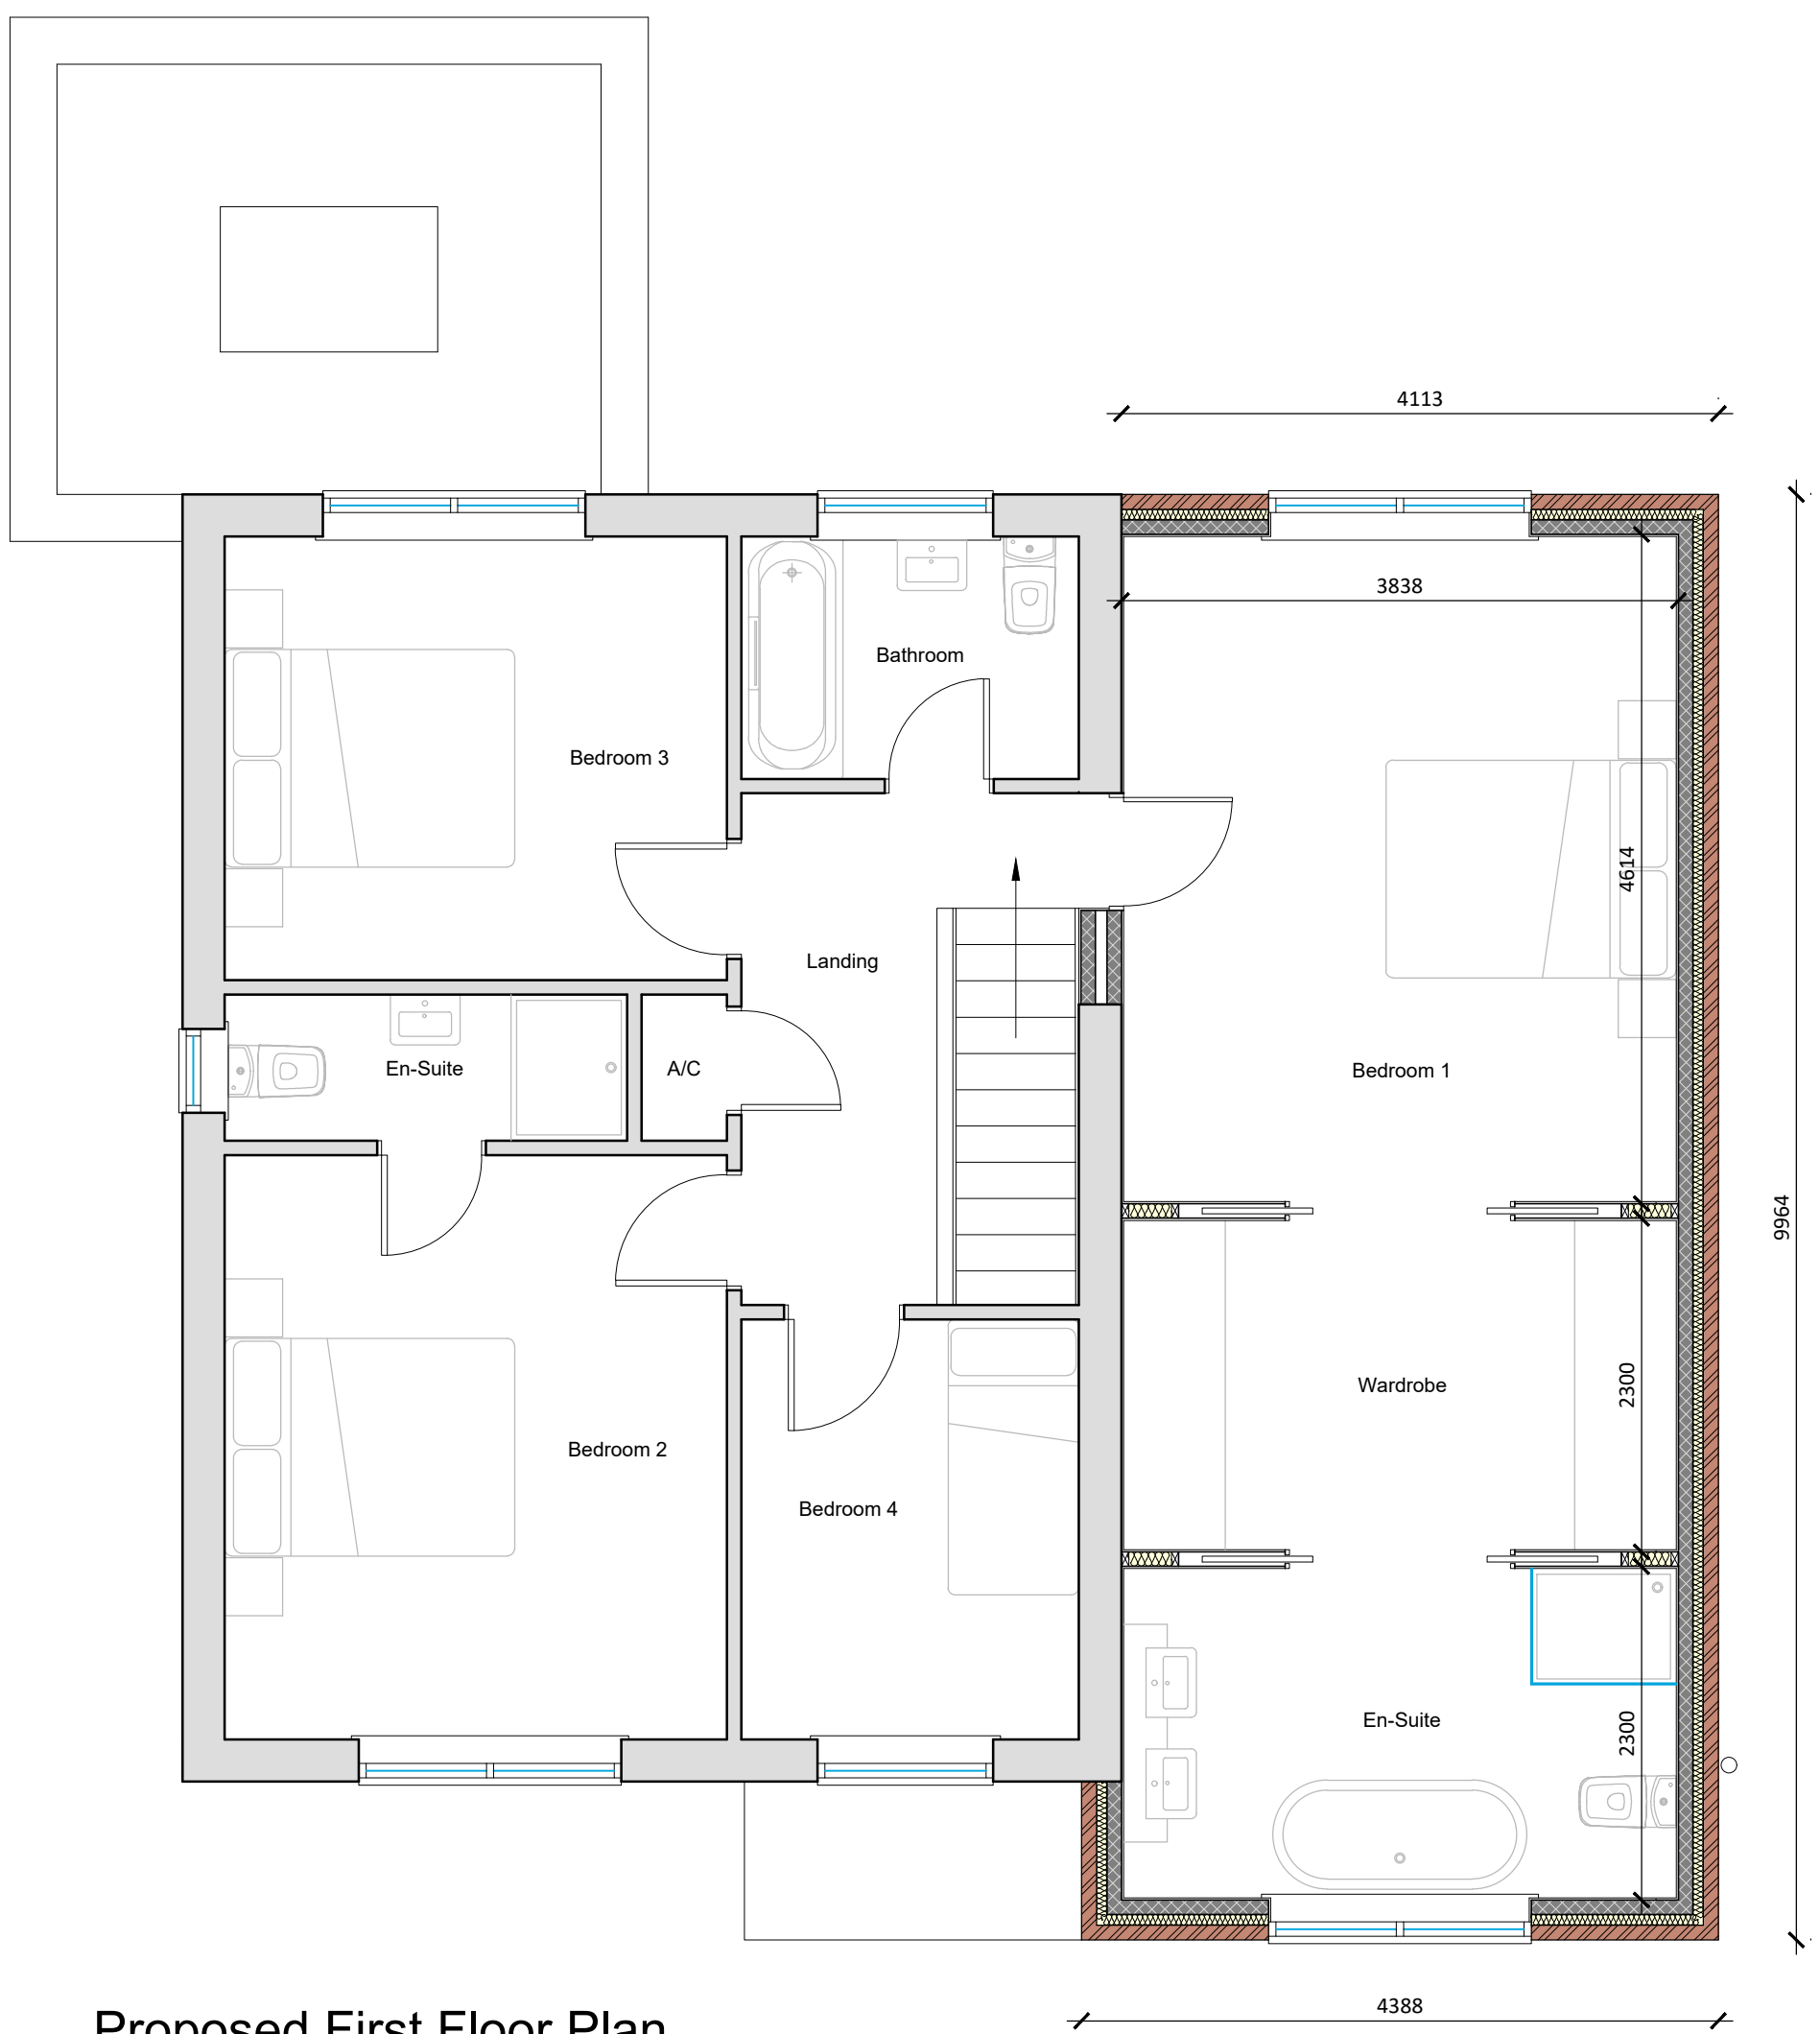

Proposed First Floor Plan
Scale 1:50



Proposed Front (N) Elevation
Scale 1:100




Proposed Side (W) Elevation
Scale 1:100



Proposed Rear (S) Elevation
Scale 1:100




Proposed Side (E) Elevation
Scale 1:100

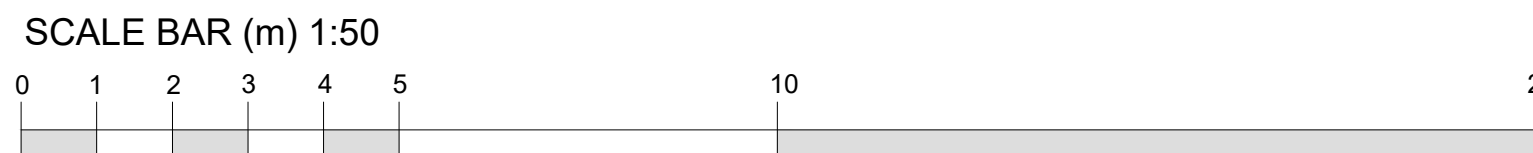

SCALE BAR (m) 1:50

SCALE BAR (m) 1:100

 

SCALE BAR (m) 1:500

SCALE BAR (m) 1:1250

DESCRIPTION	TWO STOREY SIDE EXTENSION AND INTERNAL ALTERATIONS AT 5 CHARLOTTE WAY, SPALDING, PE11 1HW
DATE	03/10/2024
APPROVED	CT



Do Not Scale From This Drawing

REV	DESCRIPTION	DATE
A	Amendments to scheme	24.10.2024
PROJECT: TWO STOREY SIDE EXTENSION		
DRAWING: PROPOSED FLOOR PLANS PROPOSED ELEVATIONS		
SIZE: A1	CLIENT: Mr & Mrs J. Tamber	
SCALE: as labelled	DRAWING BY: JC	SHEET: 0461/24/02A

NOTES: THIS DRAWING/IMAGE INCLUDING ALL ITS CONTENT REMAINS THE PROPERTY OF JC ARCHITECTURAL CONSULTANT. NO UNAUTHORIZED COPYING OR REPRODUCTION IN ANY FORM IS PERMITTED WITHOUT OBTAINING PRIOR WRITTEN PERMISSION FROM JC ARCHITECTURAL CONSULTANT. JC ARCHITECTURAL CONSULTANT RESERVES THE RIGHT TO WITHDRAW THIS INFORMATION AT ANY TIME. ALL DIMENSIONS ARE TO BE CONFIRMED ON SITE BY CONTRACTOR. ANY DISCREPANCIES ARE TO BE REPORTED TO JC ARCHITECTURAL CONSULTANT IMMEDIATELY. THE DESIGN HAS BEEN UNDERTAKEN AS FAR AS POSSIBLE TO AVOID RISKS TO HEALTH AND SAFETY OR TO REDUCE AND CONTROL THE EFFECTS OF ANY UNAVOIDABLE RISK. ANY RELEVANT INFORMATION REGARDING RISKS WHICH ARE NOT ABLE TO BE ELIMINATED WILL BE INCLUDED WITHIN THE PROJECT HEALTH AND SAFETY FILE.