

The Narborough External Window / Door Schedule

Window Code	Window Description	Window Size
W1	Lounge	488 x 1350mm
W1	Lounge	1200 x 1350mm
W1	Lounge	488 x 1350mm
ED1 (HS1)	Hall Entrance Door	838 x 1981mm
W2	Dining Room	488 x 1350mm
W2	Dining Room	1200 x 1350mm
W2	Dining Room	488 x 1350mm
ED2 (HS7)	Utility Door	838 x 1981mm
W3	Kitchen	1770 x 1050mm
ED3	Kitchen French Doorset	1500 x 2100mm
W4	Lounge	1770 x 1350mm
W5	Master Bedroom	1200 x 1200mm
W6	Bedroom 4	1200 x 1200mm
W7	Bedroom 2	1200 x 1200mm
W8	Bedroom 3	1200 x 1200mm
W9	Bathroom	630 x 1050mm
W10	Landing	1200 x 1200mm
W11	Ensuite	1200 x 1050mm

The Narborough Internal Door Schedule

Door Code	Door Description	Door Size
D1	Lounge	838 x 1981mm
D2	W.C.	838 x 1981mm
D3	Dining Room	838 x 1981mm
D4	Kitchen	838 x 1981mm
D5	Kitchen Cupboard	686 x 1981mm
D6	Utility	838 x 1981mm
D7	Utility Cupboard	838 x 1981mm
D8	Master Bedroom	762 x 1981mm
D9	Ensuite	762 x 1981mm
D10	Master Bedroom Wardrobes	2 x 600 x 1981mm
D11	Bedroom 4	762 x 1981mm
D12	Bathroom	762 x 1981mm
D13	Alfing Cupboard	686 x 1981mm
D14	Bedroom 3	762 x 1981mm
D15	Bedroom 2	762 x 1981mm
D16	Bedroom 2 Wardrobes	2 x 600 x 1981mm

NOTES

Do not scale directly from this drawing. All discrepancies are to be brought to the attention of the below office.

The copyright to this drawing is owned by Allison Homes Eastern Limited.

All drawings are to be read in conjunction with the relevant standard details and Allison Homes standard construction notes.

For file references defined with a circle refer to the relevant standard detail.

For file references defined with a diamond refer to the relevant house type drawing.

WALL LEGEND

	External Brickwork Wall (2 Storey) 100mm Facing Brickwork (103mm sq.) 75mm Cavity Fully Filled with Insulation 100mm Blockwork (2.8N/mm sq.) 9.5mm Wallboard on Dabs
	External Render Wall 20mm Monocoche Render 100mm Blockwork (2.8N/mm sq.) 75mm Cavity Fully Filled with Insulation 100mm Blockwork (2.8N/mm sq.) 9.5mm Wallboard on Dabs
	External Brickwork Wall (2 & Half Storey and Above) 100mm Facing Brickwork (103mm sq.) 75mm Cavity Fully Filled with Insulation 100mm Blockwork (2.8N/mm sq.) 9.5mm Wallboard on Dabs
	Party Wall 9.5mm Wallboard (8 kg/m sq.) on Dabs 8mm Gyproc Sound Coat 100mm Blockwork (7N/mm sq. 1350 to 1600kg/m cub.) 75mm Clear Cavity 100mm Blockwork (7N/mm sq. 1350 to 1600kg/m cub.) 8mm Gyproc Sound Coat 9.5mm Wallboard (8 kg/m sq.) on Dabs
	Internal Brickwork Wall 9.5mm Wallboard on Dabs 100mm Blockwork 9.5mm Wallboard on Dabs
	Internal Stud Wall 15mm Wallboard 50mm British Gypsum Gypwall 15mm Wallboard
	Structural Stud Wall 9.5mm Wallboard 9.5mm Plywood 50x75mm C18 Grade Studs 9.5mm Plywood 9.5mm Wallboard

The above wall legend is for identification purposes only and reference should be made to the Allison Homes standard construction notes for full guidance on wall constructions.

TILING SPECIFICATION

- Above Worktop Tiling
- Splashback Tiling min 450mm above Sanitaryware
- Half Height Tiling to Window Sill Level or 1200mm in Bathrooms without a window. No Skirting Required to walls.
- Full Height Tiling. No Skirting Required to walls.

Development
- 6 JUL 2007
09/18/07

DESCRIPTION	DATE

REVISIONS

FLOOR AREA	1355	Square feet
	125.8	Square metres

HOUSE TYPE **The Narborough**

DRAWING **Floor Plans**

SCALE **1:50 @ A1**

DATE **23/03/06**

DRAWN **LRP**


CHECKED **k.w.m**

DRAWING NO. **1-NARB-01**


DETERMINED PLAN

Holland Place, Wardenree Park, Pinhoe, Spalding,
Lincolnshire, PE11 3ZN
T: (01775) 724701 F: (01775) 782153
Allison Homes Eastern Limited is a Kier Residential Company.

Please refer to elevation drawing and external materials schedule for external finishes

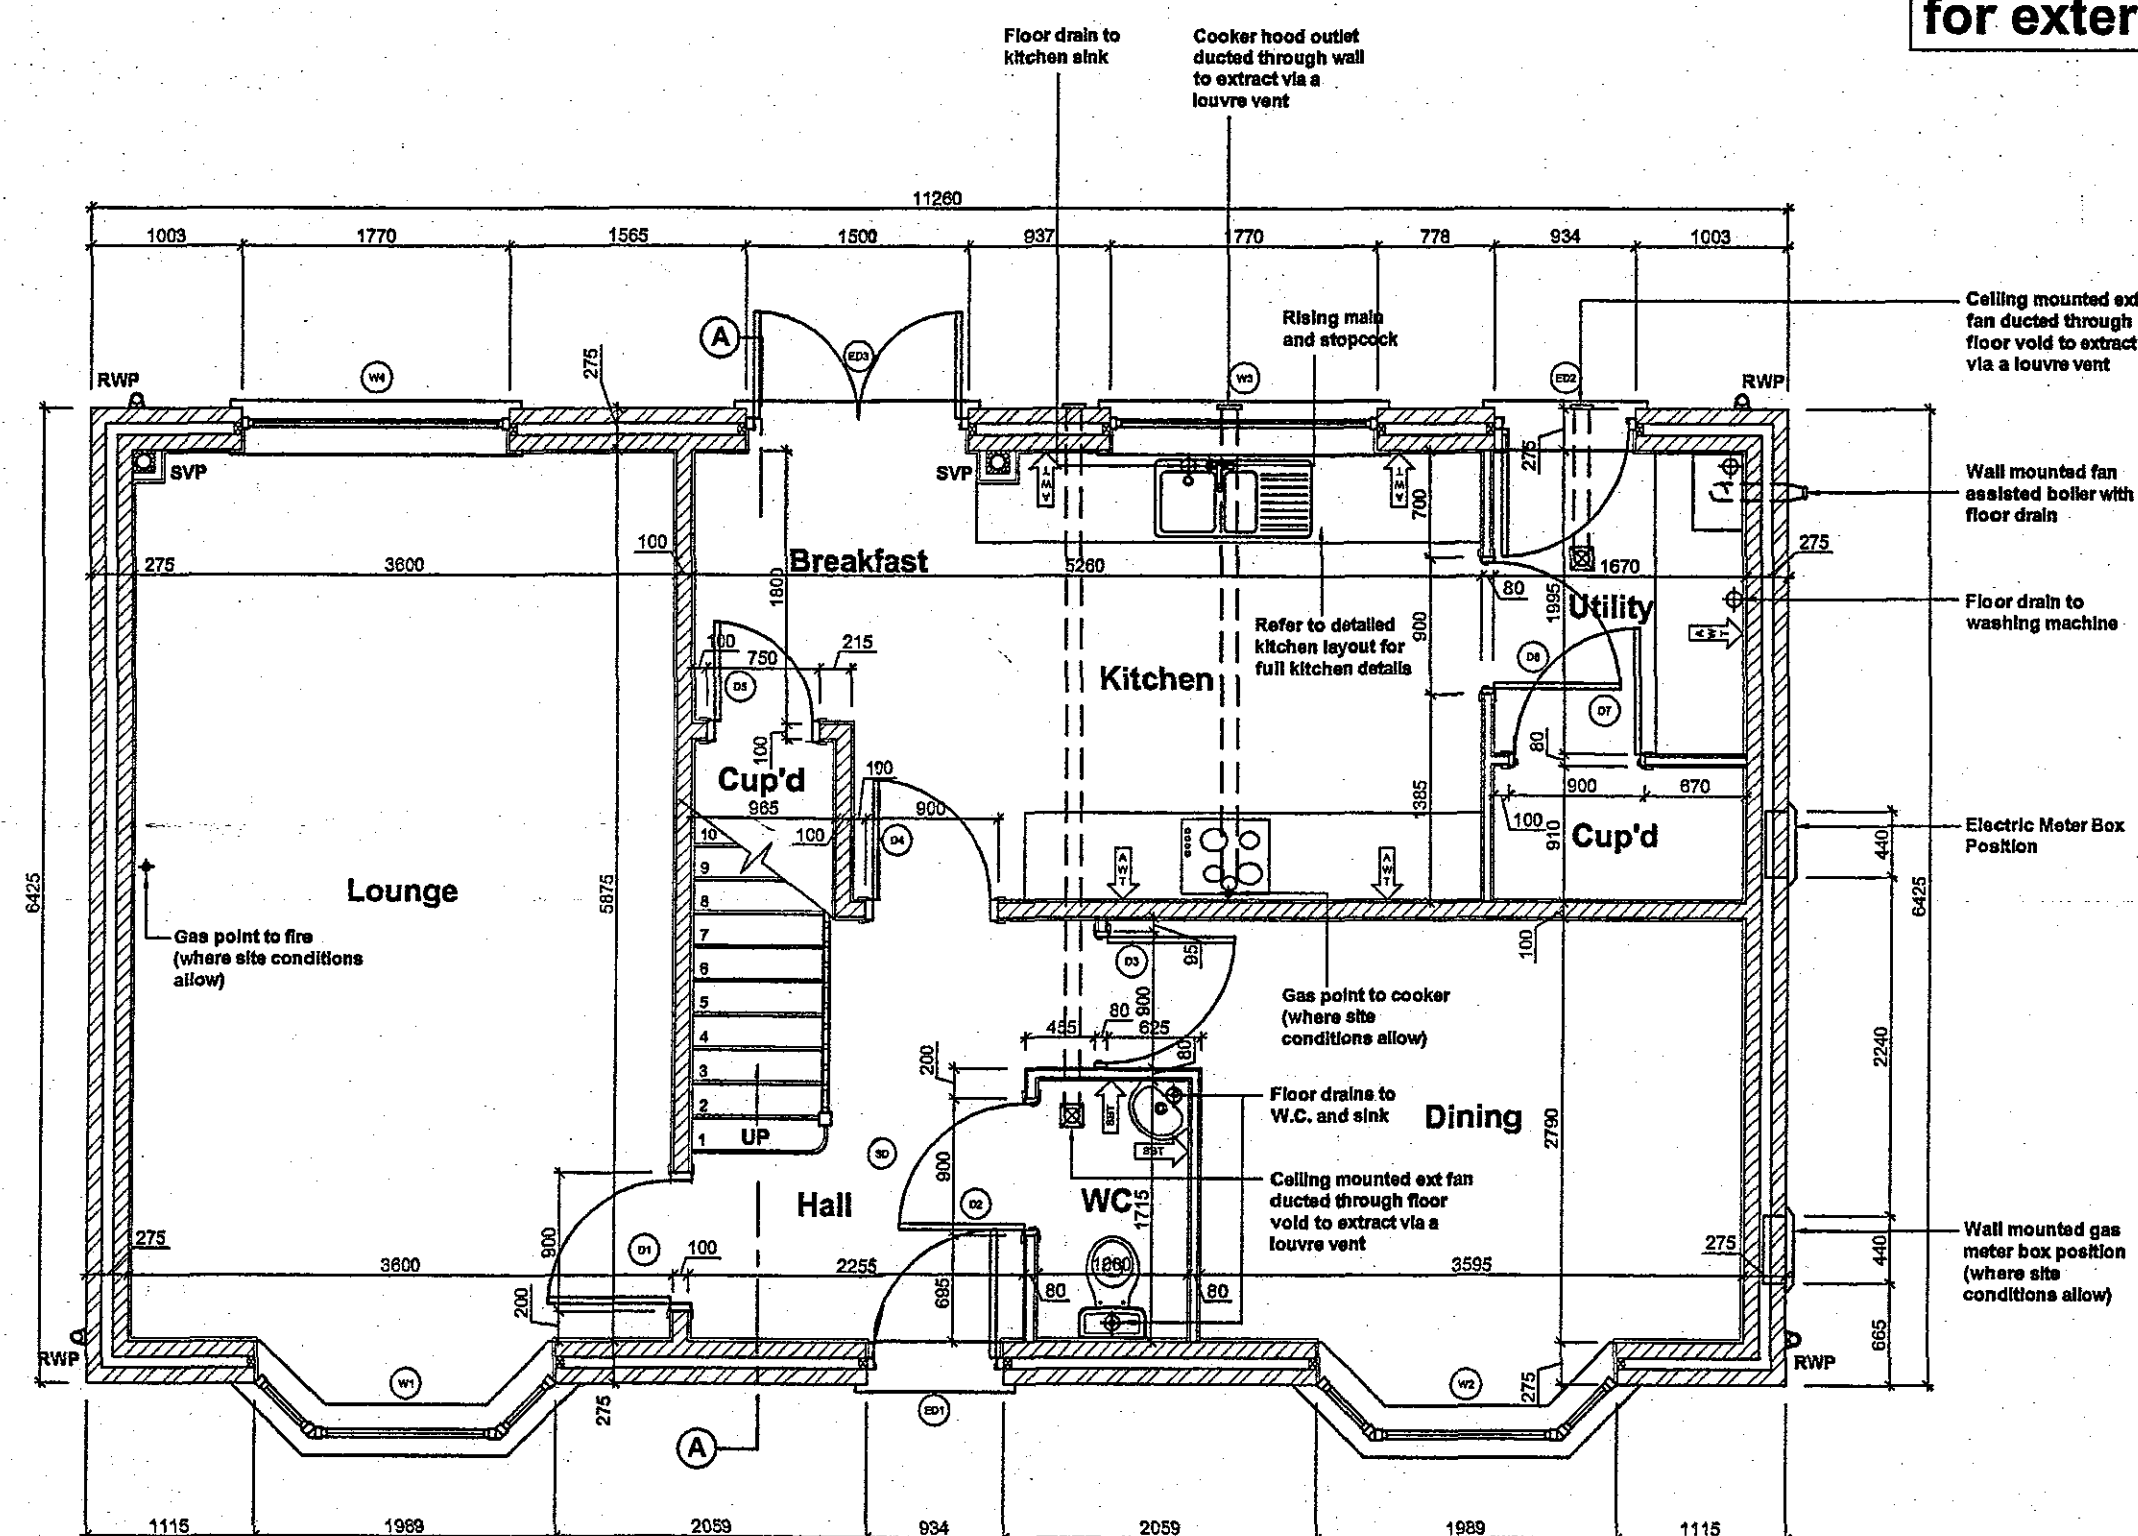

Ground Floor Plan

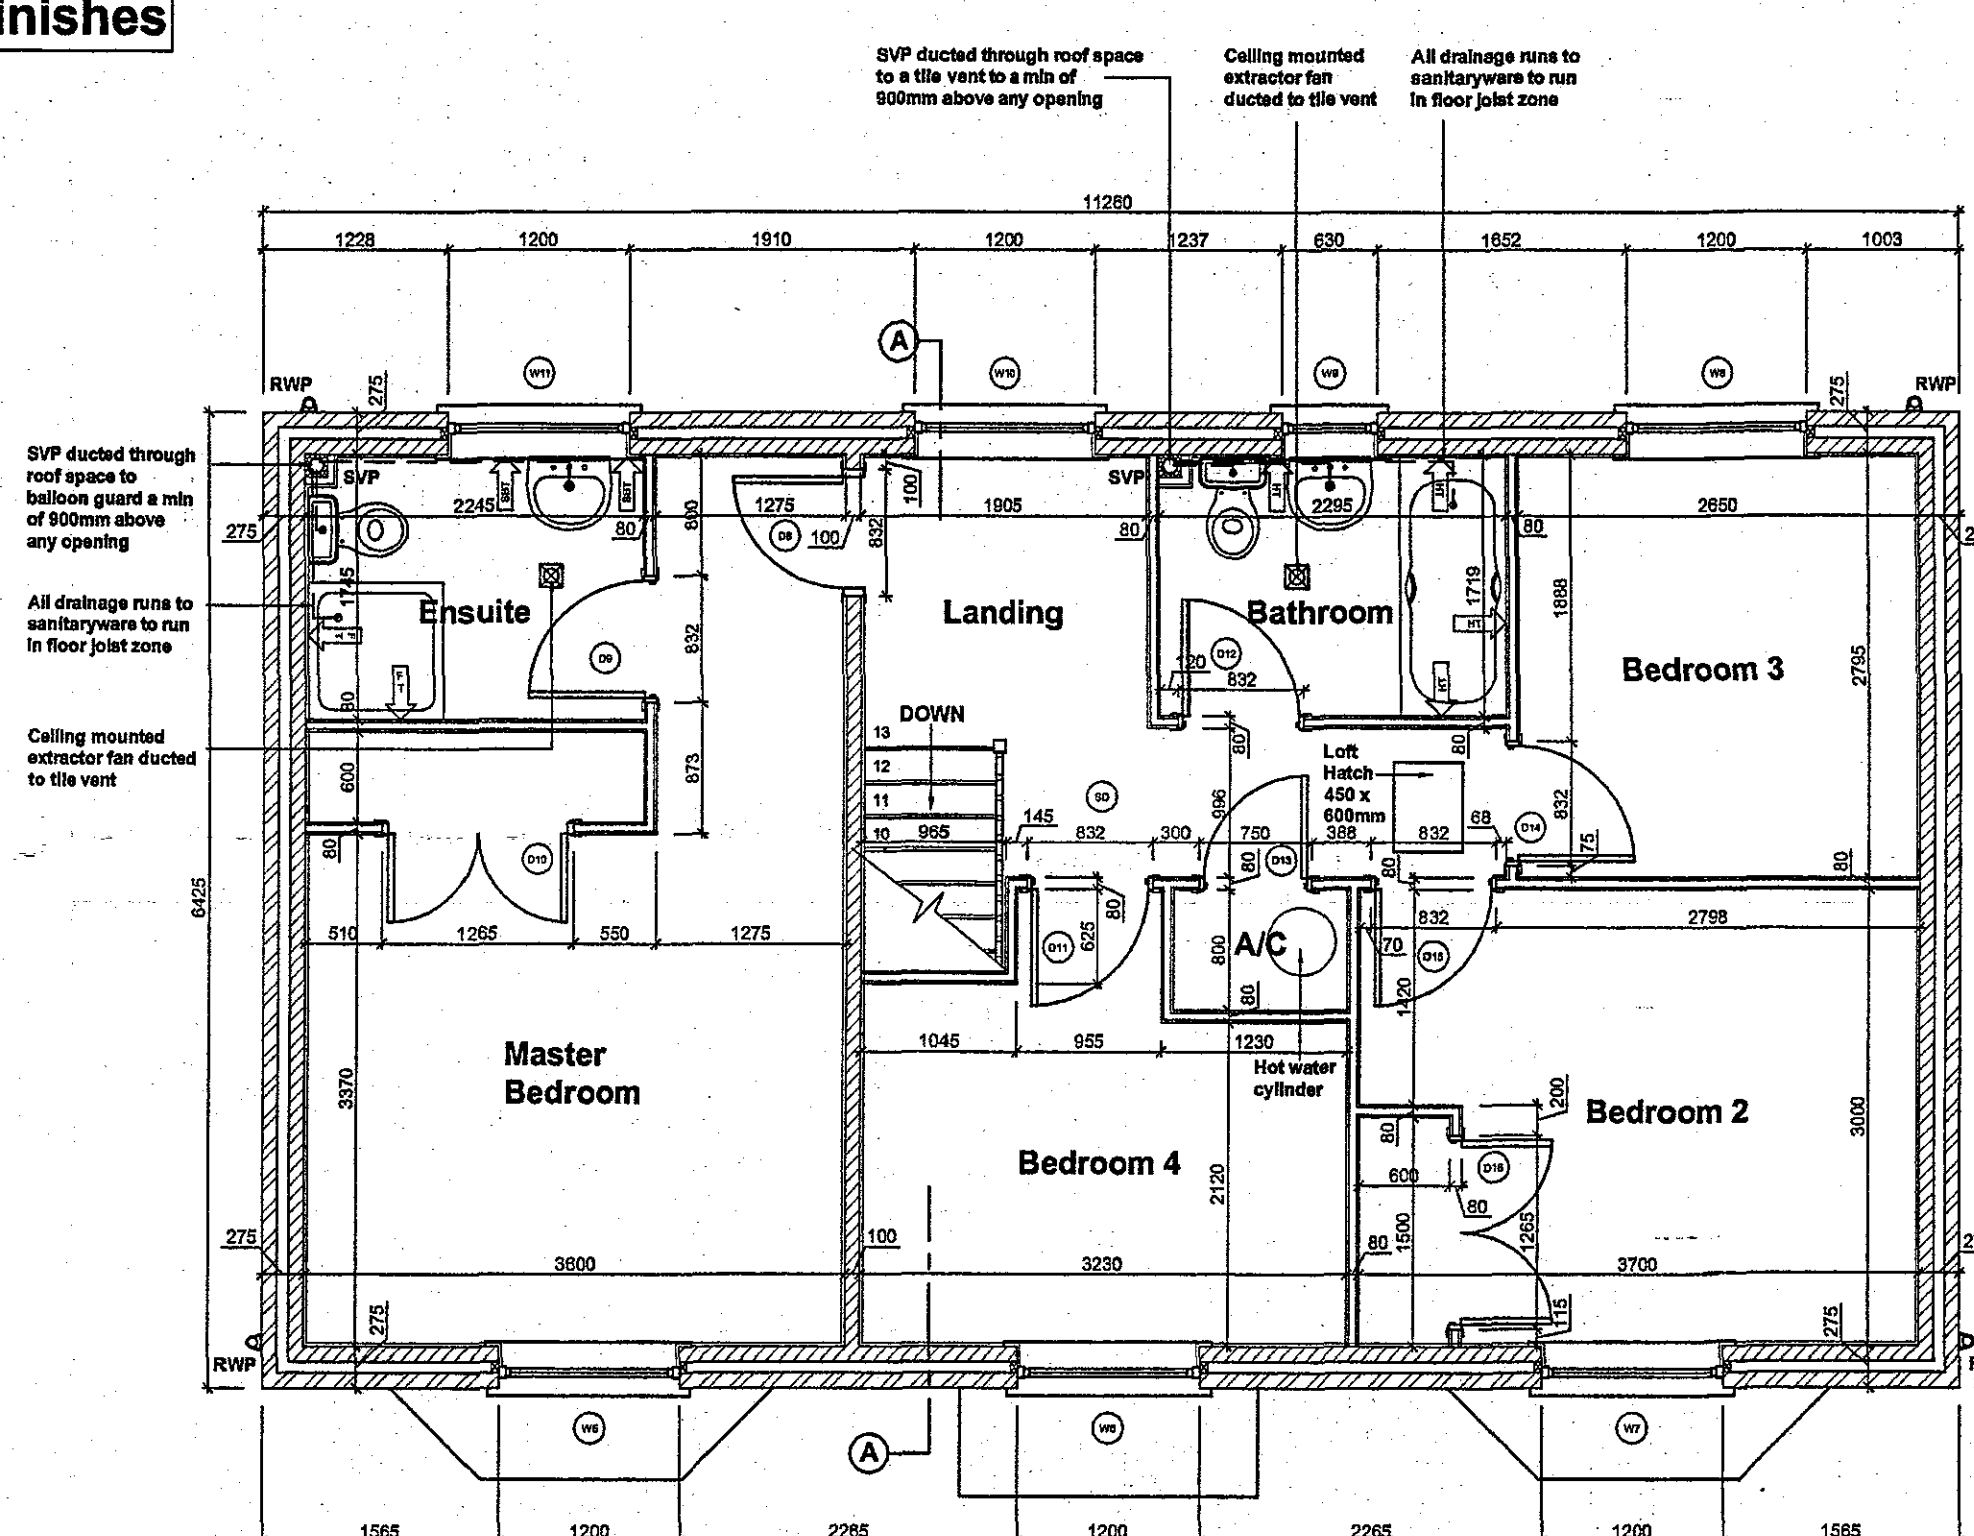

First Floor Plan