

The Unit F External Window / Door Schedule

| Window Code | Window Description | Window Size   |
|-------------|--------------------|---------------|
| W1          | Bedroom 2          | 1200 x 1200mm |
| ED1         | Hall Entrance Door | 914 x 1981mm  |
| W2          | Master Bedroom     | 1200 x 1200mm |
| W3          | Bathroom           | 630 x 1050mm  |
| ED2         | Kitchen Door       | 914 x 1981mm  |
| W4          | Kitchen            | 630 x 1050mm  |
| W5          | Lounge             | 1770 x 1350mm |
| ED3         | Store              | 838 x 1981mm  |

The Unit F Internal Door Schedule

| Door Code | Door Description | Door Size    |
|-----------|------------------|--------------|
| D1        | Bedroom 2        | 838 x 1981mm |
| D2        | Master Bedroom   | 838 x 1981mm |
| D3        | Bathroom         | 838 x 1981mm |
| D4        | Airing Cupboard  | 686 x 1981mm |
| D5        | Hall Cupboard    | 532 x 1981mm |
| D6        | Lounge           | 838 x 1981mm |
| D7        | Kitchen          | 838 x 1981mm |

NOTES

Do not scale directly from this drawing. All discrepancies are to be brought to the attention of the below office.  
The copyright to this drawing is owned by Allison Homes Eastern Limited.  
All drawings are to be read in conjunction with the relevant standard details and Allison Homes standard construction notes.  
For file references defined with a circle refer to the relevant standard detail.  
For file references defined with a diamond refer to the relevant house type drawing.

WALL LEGEND

External Brickwork Wall (2 Storey)  
100mm Facing Brickwork (103mm sq.)  
75mm Cavity Fully Filled with Insulation  
100mm Blockwork (2.8N/mm sq.)  
9.5mm Wallboard on Dabs

External Render Wall  
20mm Monocoche Render  
100mm Blockwork (2.8N/mm sq.)  
75mm Cavity Fully Filled with Insulation  
100mm Blockwork (2.8N/mm sq.)  
9.5mm Wallboard on Dabs

External Brickwork Wall (2 & Half Storey and Above)  
100mm Facing Brickwork (103mm sq.)  
75mm Cavity Fully Filled with Insulation  
100mm Blockwork (7N/mm sq.)  
9.5mm Wallboard on Dabs

Party Wall  
9.5mm Wallboard (8 kg/m sq.) on Dabs  
8mm Gyproc Sound Coat  
100mm Blockwork (7N/mm sq. 1350 to 1600g/m cub.)  
75mm Clear Cavity  
100mm Blockwork (7N/mm sq. 1350 to 1600g/m cub.)  
8mm Gyproc Sound Coat  
9.5mm Wallboard (8 kg/m sq.) on Dabs

Internal Blockwork Wall  
9.5mm Wallboard on Dabs  
100mm Blockwork  
9.5mm Wallboard on Dabs

Internal Stud Wall  
15mm Wallboard  
50mm British Gypsum Gypwall  
15mm Wallboard

Structural Stud Wall  
9.5mm Wallboard  
9.5mm Plywood  
50x 75mm C16 Grade Studs  
9.5mm Plywood  
9.5mm Wallboard

The above wall legend is for identification purposes only and reference should be made to the Allison Homes standard construction notes for full guidance on wall constructions.

TILING SPECIFICATION

Above Worktop Tiling  
Splashback Tiling min 450mm above Sanitaryware  
Half Height Tiling to Window Sill Level or 1200mm in Bathrooms without a window. No Skirting Required to walls.  
Full Height Tiling. No Skirting Required to walls.

Planned Development  
- 6 JUL 2007  
Ref: 0918107

|   |    |   |          |
|---|----|---|----------|
| A | CM | Stud work walls to hall & kitchen changed to 100mm blockwork in accordance with engineers recommendation | 28/02/06 |
|   |    | DESCRIPTION                                                                                              | DATE     |

REVISIONS

|            |       |               |
|------------|-------|---------------|
| FLOOR AREA | 623   | Square feet   |
|            | 57.85 | Square metres |

HOUSETYPE The Unit F


DRAWING Floor Plans

|                 |             |
|-----------------|-------------|
| SCALE 1:50 @ A1 | DRAWING NO. |
| DATE 24/11/05   | 1-UNIF-01   |
| DRAWN RDC       |             |
| CHECKED         |             |

DETERMINED PLAN ALLISON Homes

Holland Place, Warden Park, Pinchbeck, Spalding, Lincolnshire, PE11 3ZN  
T: (01775) 724701 F: (01775) 722153  
Allison Homes Eastern Limited is a Kier Residential Company.

Please refer to elevation drawing and external materials schedule for external finishes

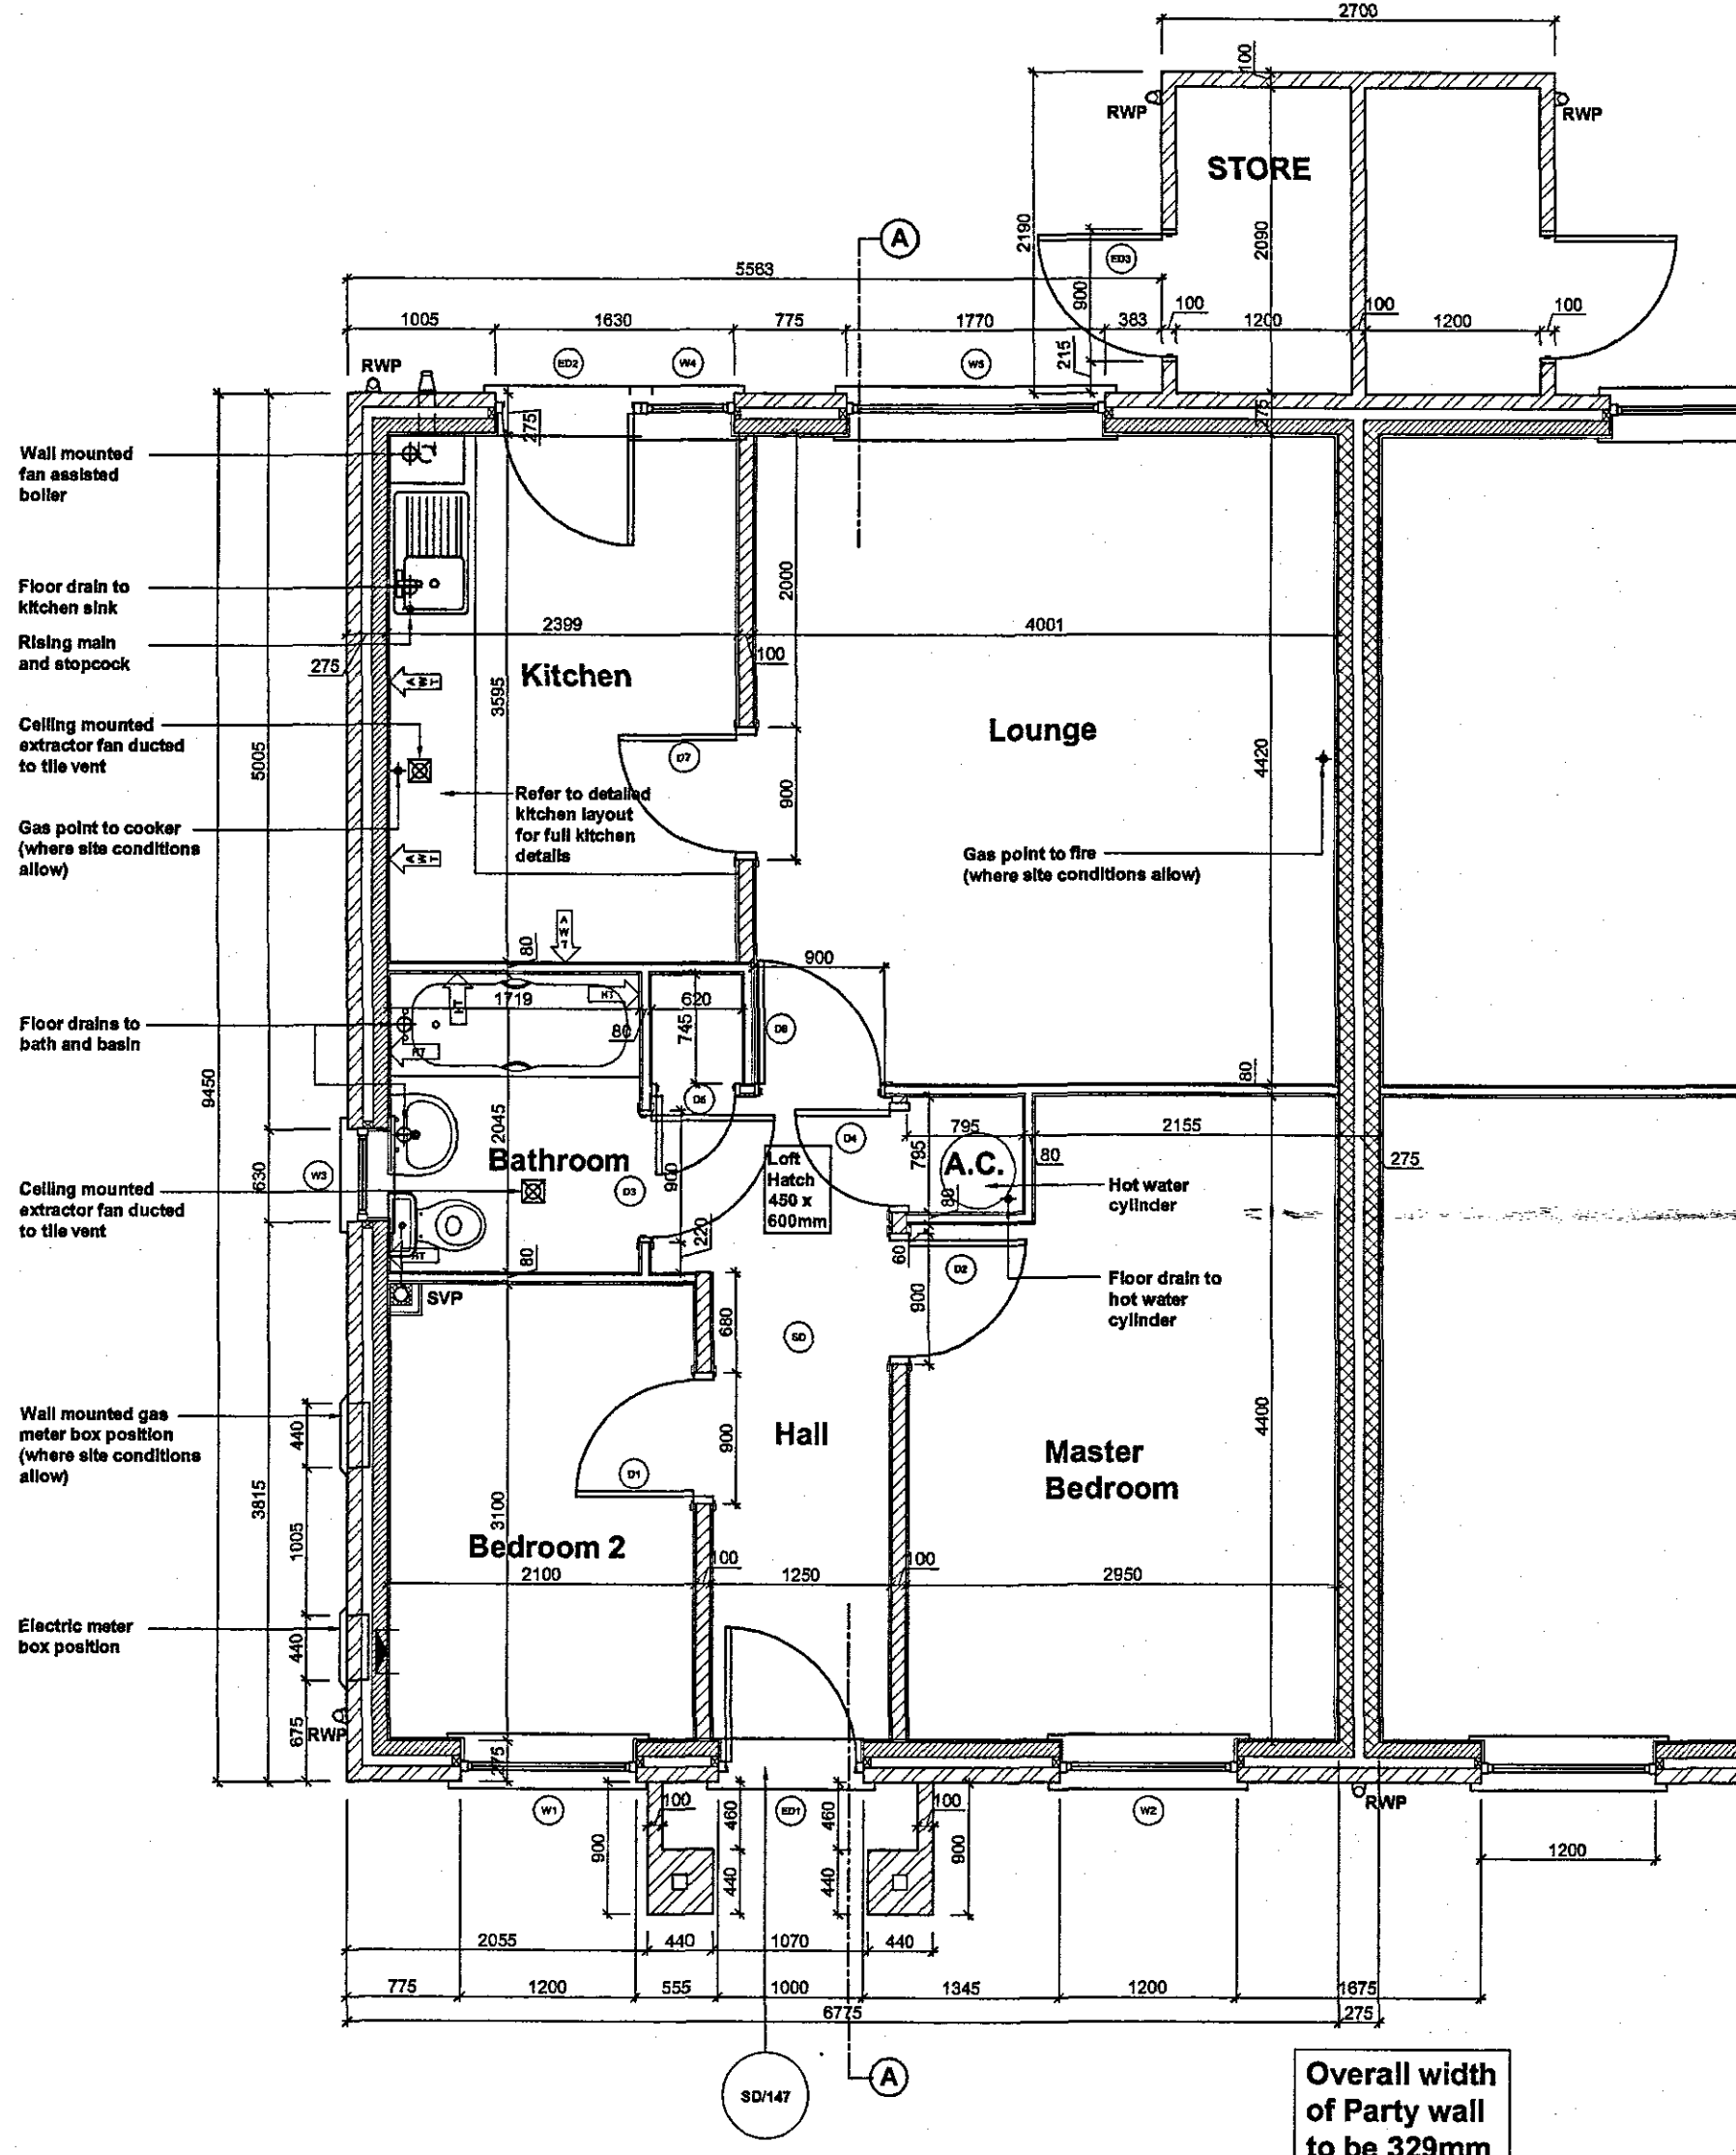

Ground Floor Plan