



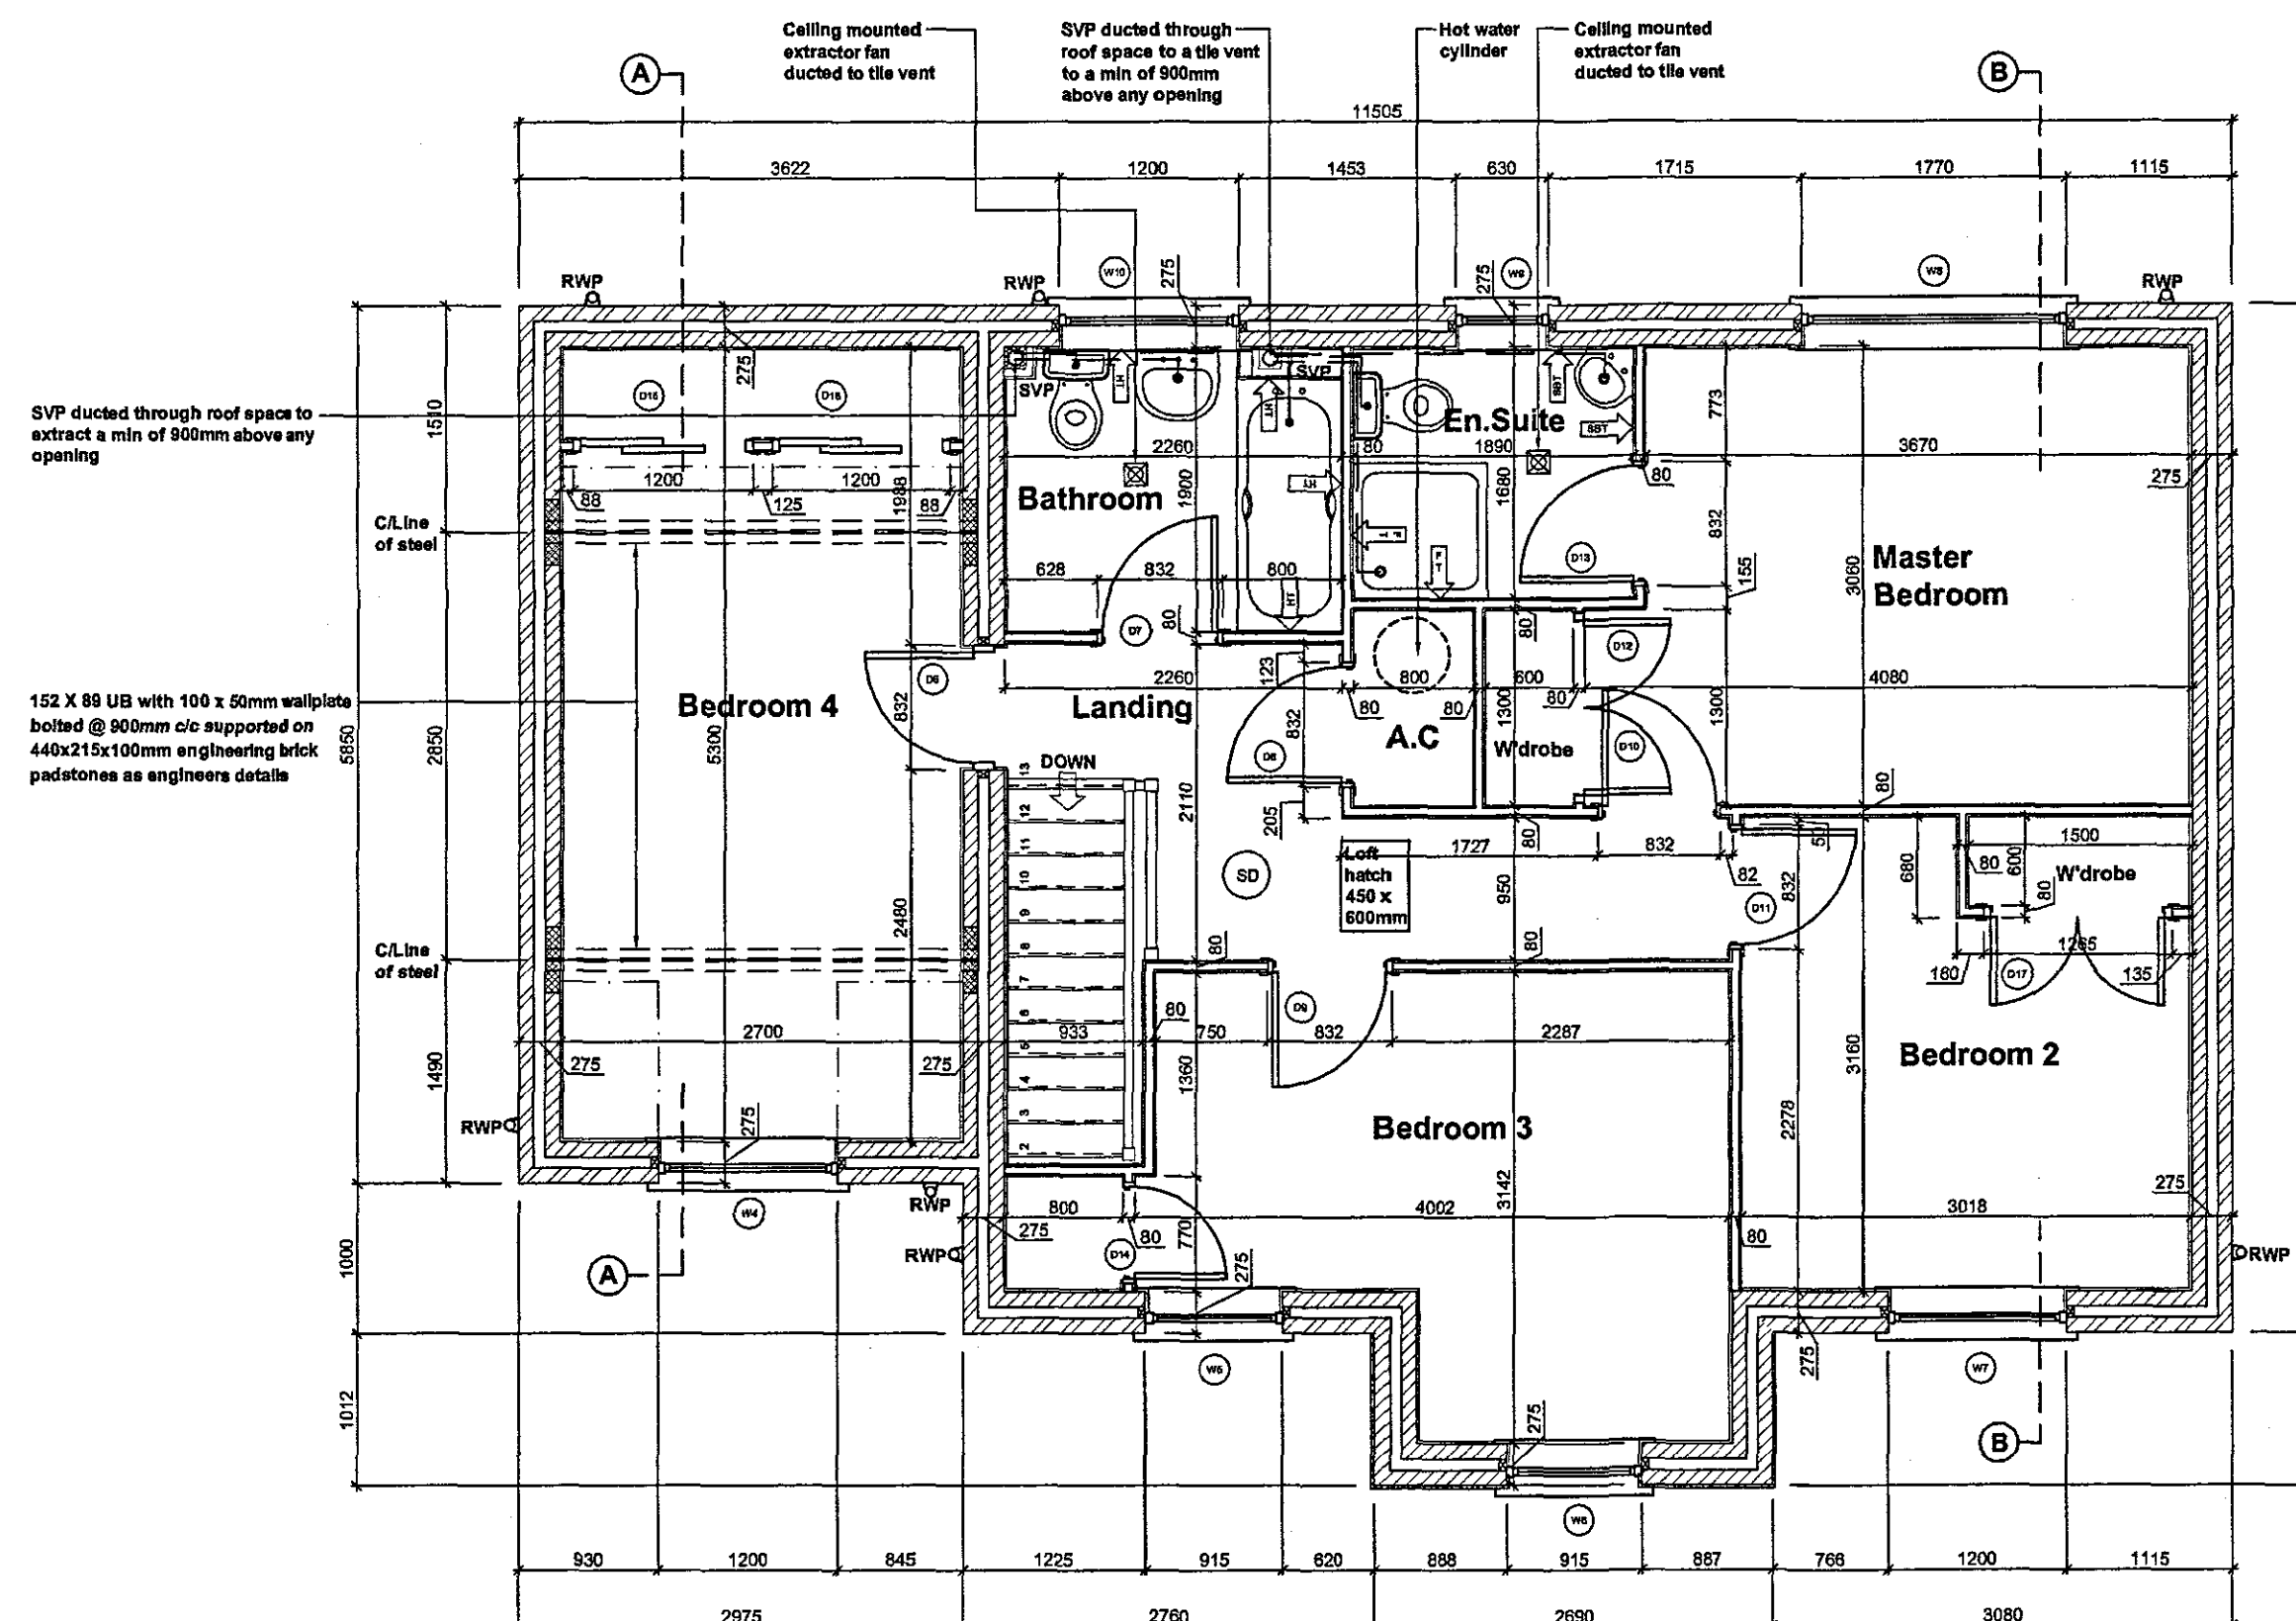

First Floor Plan

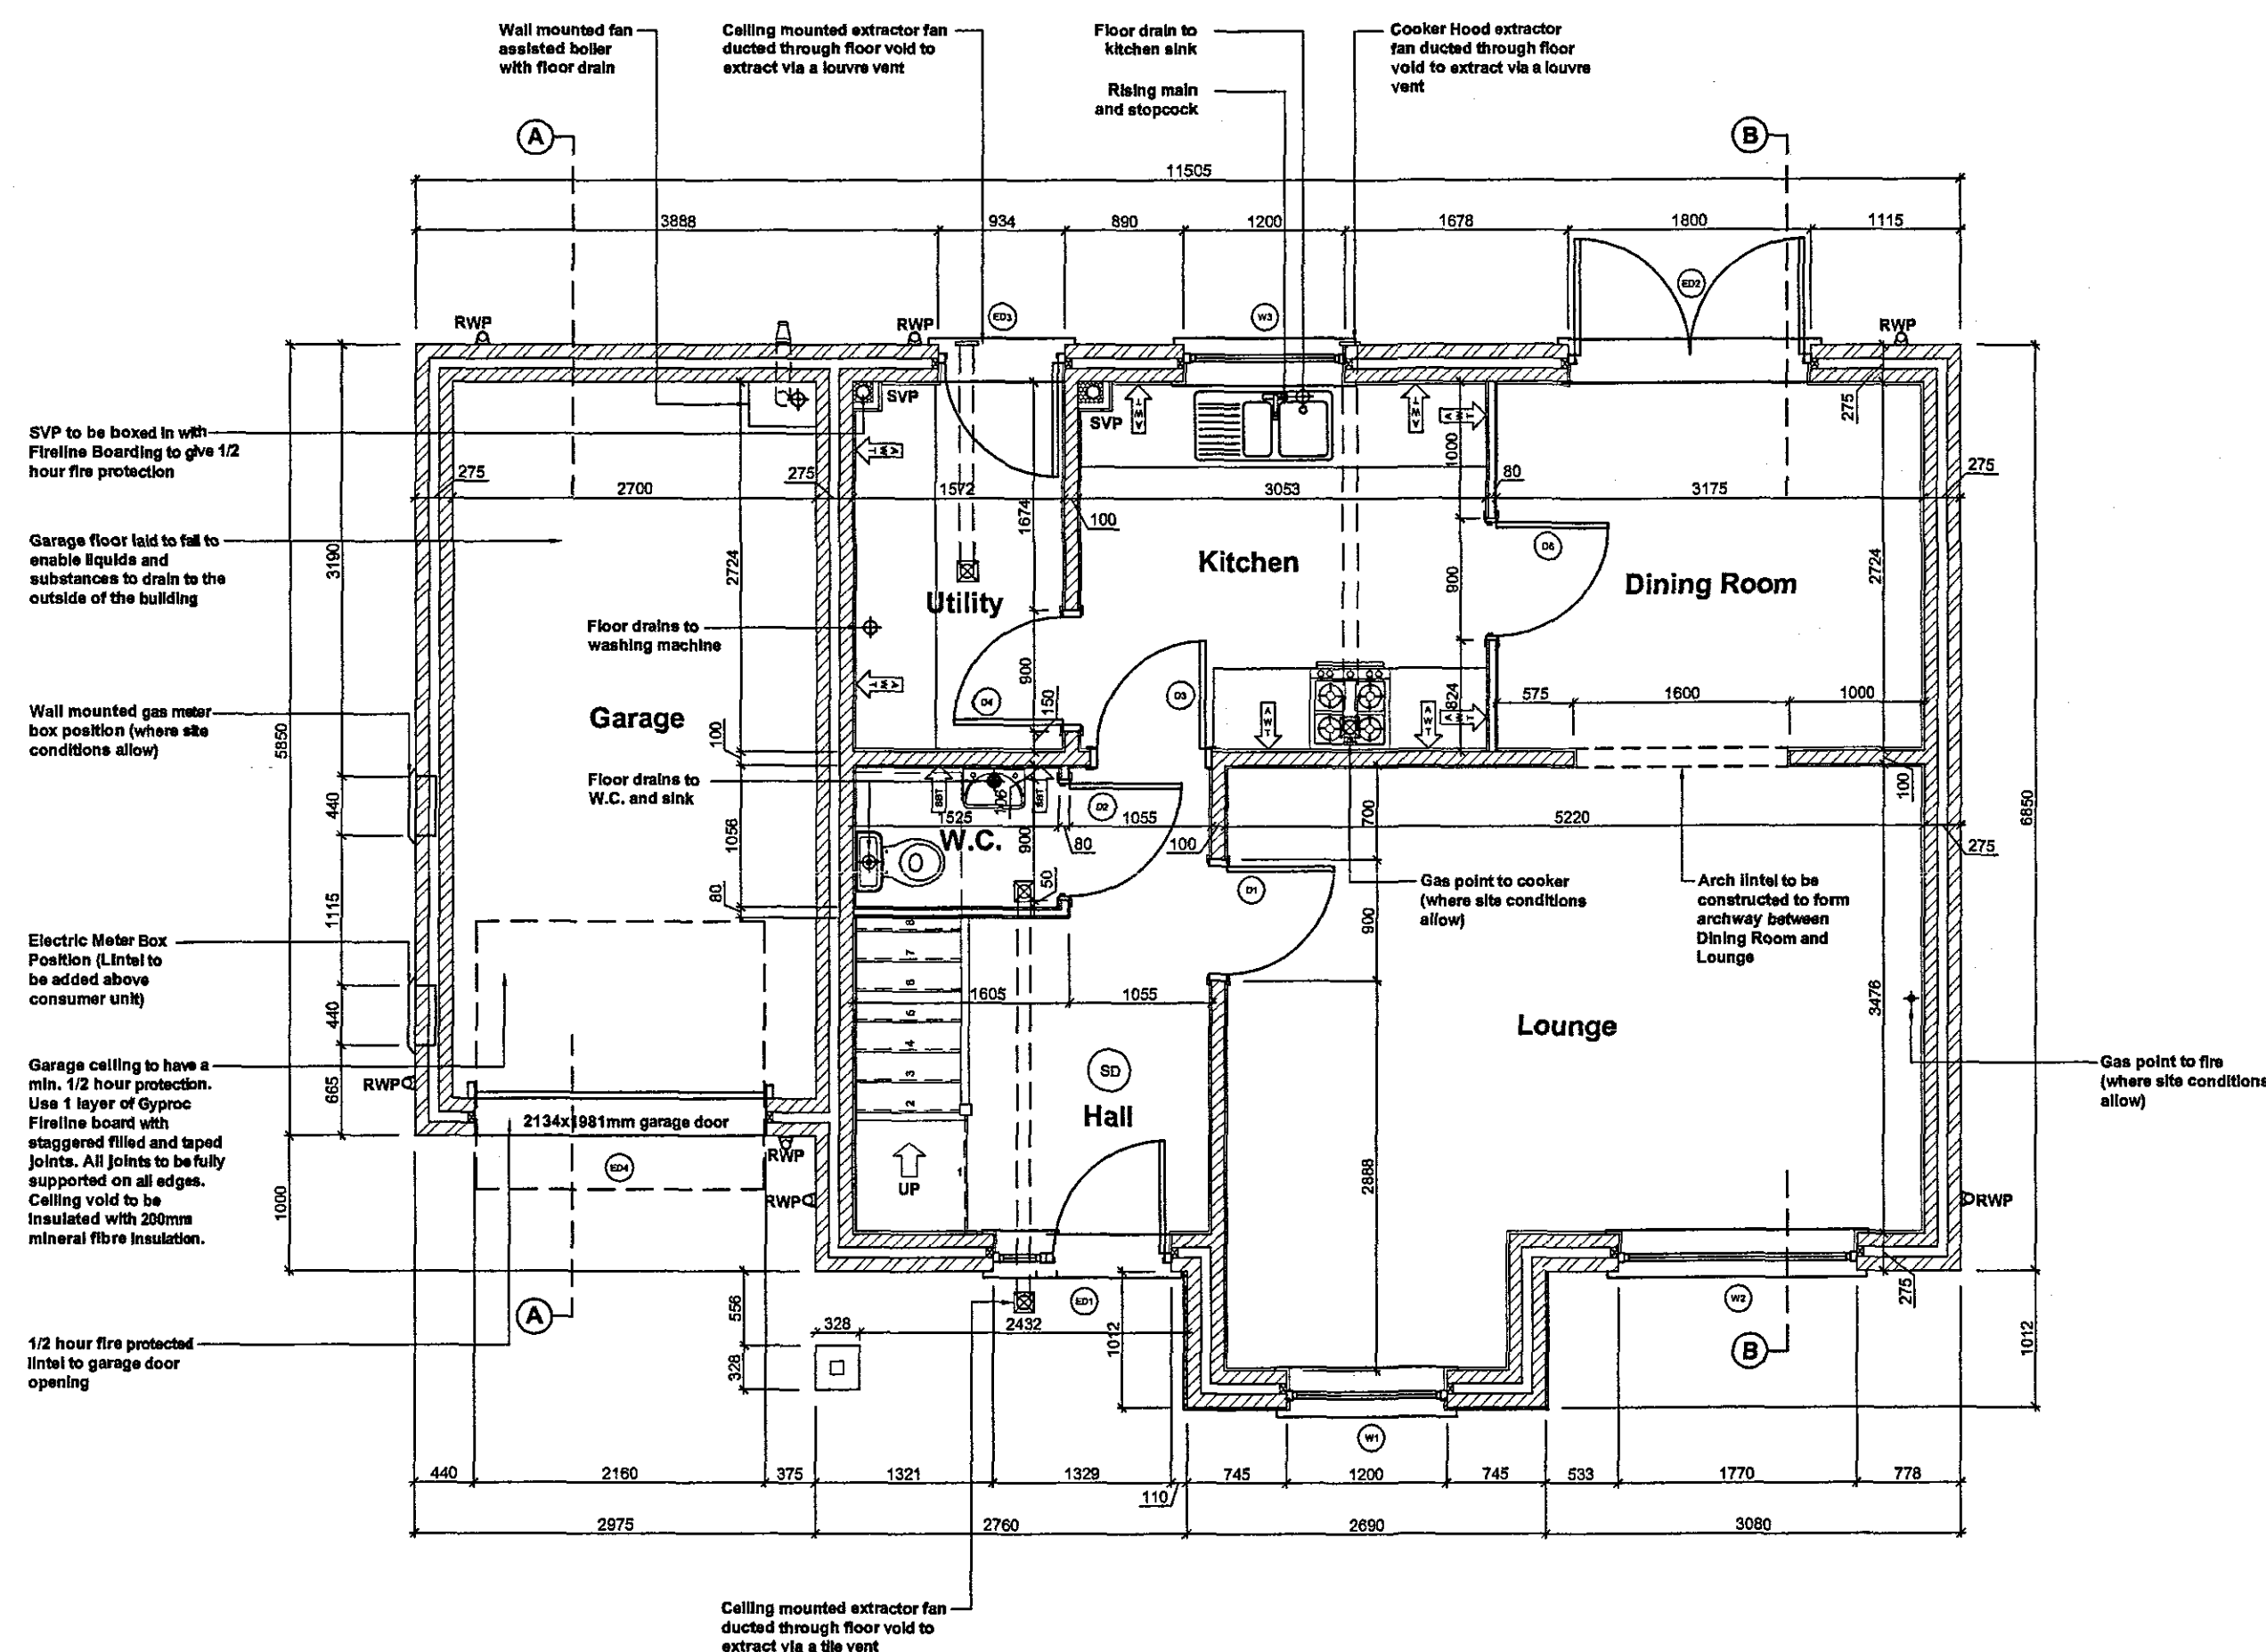

Ground Floor Plan

The Holly External Window / Door Schedule

Code	Description	Size
W1	Lounge	1200 x 1350mm
W2	Lounge	1770 x 1350mm
W3	Kitchen	1200 x 1050mm
W4	Bedroom 4	1200 x 1200mm
W5	Bedroom 3	915 x 1200mm
W6	Bedroom 3	915 x 1200mm
W7	Bedroom 2	1200 x 1200mm
W8	Master Bedroom	1770 x 1200mm
W9	En.Suite	630 x 1050mm
W10	Bathroom	1200 x 1050mm
ED1	Hall Doorset (SP2)	1329 x 2100mm
ED2	Dining Room French Doorset	1800 x 2100mm
ED3	Utility (HS7)	838 x 1981mm
ED4	Garage Door (Regent Style)	2134 x 1981mm

The Holly Internal Door Schedule

Door Code	Door Description	Door Size
D1	Lounge	838 x 1981mm
D2	W.C	838 x 1981mm
D3	Kitchen	838 x 1981mm
D4	Utility	838 x 1981mm
D5	Dining Room	838 x 1981mm
D6	Bedroom 4	762 x 1981mm
D7	Bathroom	762 x 1981mm
D8	A.C	762 x 1981mm
D9	Bedroom 3	762 x 1981mm
D10	Master Bedroom	762 x 1981mm
D11	Bedroom 2	762 x 1981mm
D12	Master Bedroom Wardrobes	2 x 600 x 1981mm
D13	Master Bedroom En.Suite	762 x 1981mm
D14	Bedroom 3 Wardrobe	610 x 1981mm
D15	Bedroom 4 Wardrobe	2 x 600 x 1981mm
D16	Bedroom 4 Wardrobe	2 x 600 x 1981mm
D17	Bedroom 2 Wardrobe	2 x 600 x 1981mm

Please refer to elevation drawing and external materials schedule for external finishes

NOTES

Do not scale directly from this drawing. All discrepancies are to be brought to the attention of the below office.

The copyright to this drawing is owned by Allison Homes Eastern Limited.

All drawings are to be read in conjunction with the relevant standard details and Allison Homes standard construction notes.

For file references defined with a circle refer to the relevant standard detail.

For file references defined with a diamond refer to the relevant house type drawing.

WALL LEGEND

	External Brickwork Wall (2 Storey) 100mm Facing Brickwork (103mm sq.) 75mm Cavity Fully Filled with Insulation 100mm Blockwork (2.8N/mm sq.) 9.5mm Wallboard on Dabs
	External Render Wall 20mm Monocoche Render 100mm Blockwork (2.8N/mm sq.) 75mm Cavity Fully Filled with Insulation 100mm Blockwork (7N/mm sq.) 9.5mm Wallboard on Dabs
	Party Wall 9.5mm Wallboard (8 kg/m sq.) on Dabs 8mm Gyproc Sound Coat 100mm Blockwork (7N/mm sq. 1350 to 1600kg/m cub.) 75mm Clear Cavity 100mm Blockwork (7N/mm sq. 1350 to 1600kg/m cub.) 8mm Gyproc Sound Coat 9.5mm Wallboard (8 kg/m sq.) on Dabs
	Internal Blockwork Wall 9.5mm Wallboard on Dabs 100mm Blockwork 9.5mm Wallboard on Dabs
	Internal Stud Wall 15mm Wallboard 50mm British Gypsum Gypwall 15mm Wallboard
	Structural Stud Wall 9.5mm Wallboard 9.5mm Plywood 50x 75mm C16 Grade Studs 9.5mm Plywood 9.5mm Wallboard

The above wall legend is for identification purposes only and reference should be made to the Allison Homes standard construction notes for full guidance on wall constructions.


TILING SPECIFICATION

	Above Worktop Tiling
	Splashback Tiling min 450mm above Sanitaryware
	Half Height Tiling to Window Sill Level or 1200mm in Bathrooms without a window. No Skirting Required to walls.
	Full Height Tiling. No Skirting Required to walls.

Planning & Development
- 6 JUL 2007
Ref: 045107

DESCRIPTION	DATE

REVISIONS		
FLOOR AREA	1283	Square feet
	119.2	Square metres

 HOUSE TYPE		The Holly	
DRAWING		Floor Plans	
SCALE	1:50 @ A1	DRAWING NO.	1-HOLL-01
DATE	04.05.06		
DRAWN	RDL/LRP		
CHECKED			

DETERMINED PLAN ALLISON + Homes

Holland Place, Wardenhoe Park, Pinchbeck, Spalding, Lincolnshire, PE11 3ZN
T: (01775) 724701 F: (01775) 762153
Allison Homes Eastern Limited is a Kier Residential Company.