





Front Elevation 1:50


FE= DEPICTS FIRE
ESCAPE WINDOWS

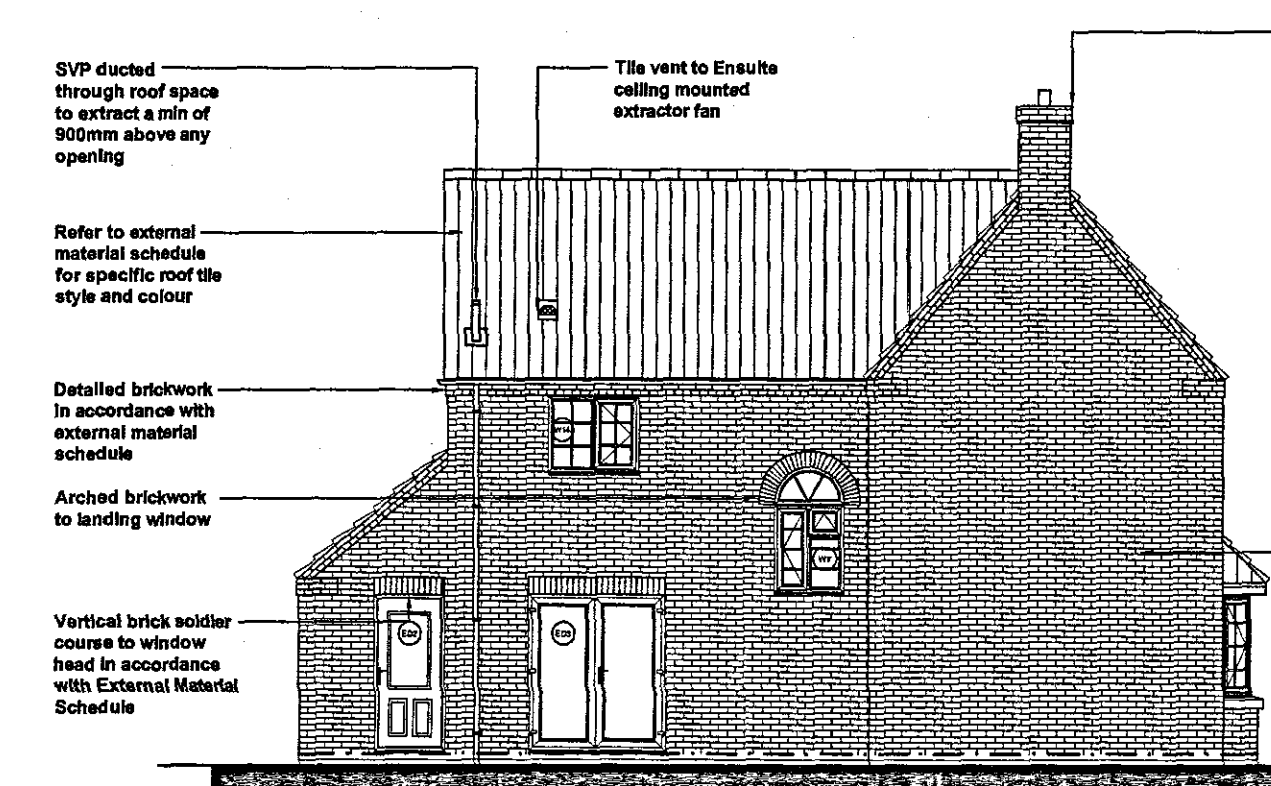

Rear Elevation

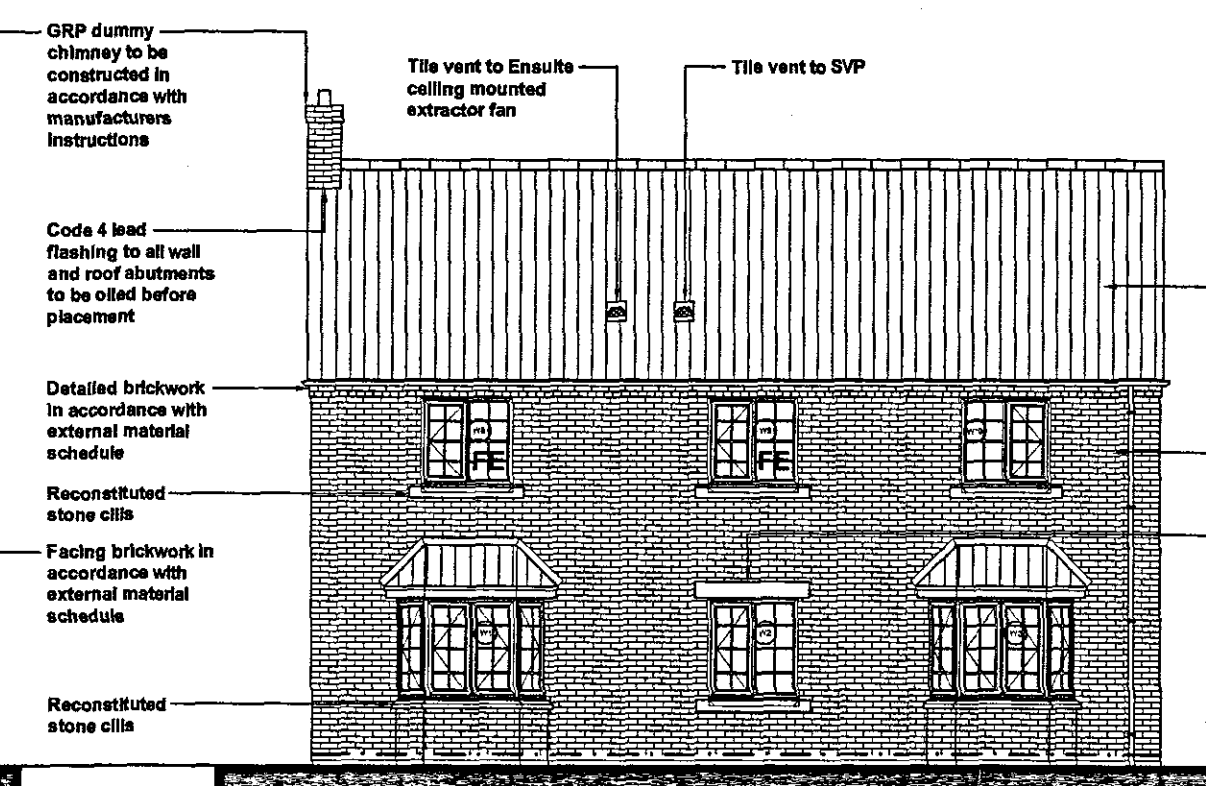

Side Elevation

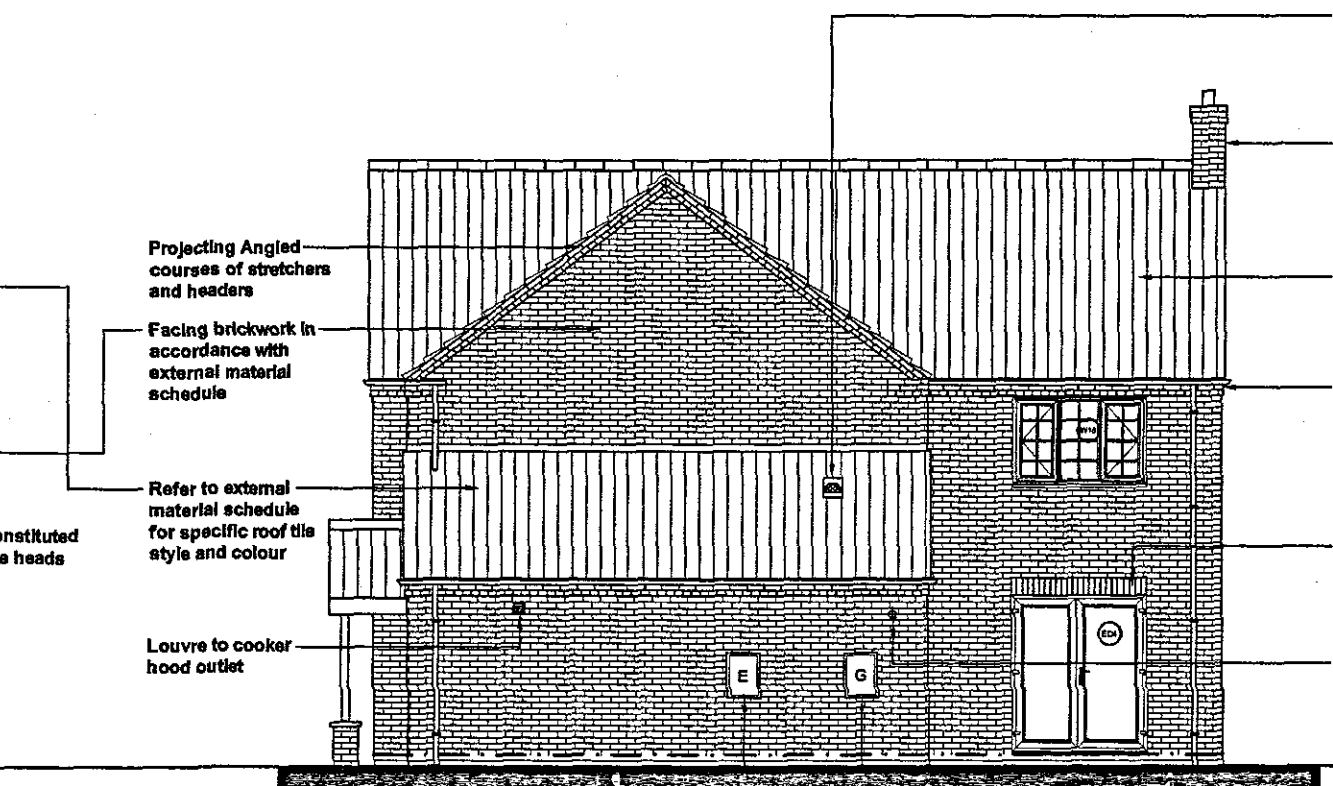

Side Elevation

The Hamilton External Window / Door Schedule		
Code	Description	Size
W1	Lounge	1200x1350mm 2x 488x1350mm
W2	Study	1200x1350mm
W3	Dining Room	1200x1350mm 2x 488x1350mm
W4	Dining Room	1770x1350mm
ED1	Hall (SP2)	838x1981mm
W5	Kitchen	1770x1050mm
W6	Kitchen	630x1050mm
ED2	Utility (HS7)	838x1981mm
ED3	Family Room Doorset	1800x2100mm
W7	Stairwell	915x1350mm
ED4	Lounge Doorset	1800x2100mm
W8	Bedroom 2	1200x1200mm
W9	Bedroom 4	1200x1200mm
W10	Bedroom 3	1200x1200mm
W11	Bedroom 3	1200x1200mm
W12	Bathroom	1200x1050mm
W13	Bedroom 1	1200x1200mm
W14	En-suite	1200x1050mm
W15	Bedroom 2	1770x1200mm

Where garages are constructed with this house type, CORINTHIAN style garage doors are to be constructed.

NOTES

Do not scale directly from this drawing. All discrepancies are to be brought to the attention of the below office.

The copyright to this drawing is owned by Allison Homes Eastern Limited.

All drawings are to be read in conjunction with the relevant standard details and Allison Homes standard construction notes.

For file references defined with a circle refer to the relevant standard detail.

For file references defined with a diamond refer to the relevant house type drawing.

Planning Development
- 6 JUL 2007
0918107

DESCRIPTION	DATE
REVISIONS	
HOUSE TYPE The Hamilton	
DRAWING Elevations	
SCALE 1:50/1:100 @ A1	DRAWING NO. 1-HAMI-02
DATE 14/06/06	
DRAWN Resi Dev/LRP	
CHECKED	

DETERMINED PLAN

ALLISON Homes

Holland Place, Wanders Park, Pinchbeck, Spalding, Lincolnshire, PE11 3ZN
T: (01775) 724701 F: (01775) 762153
Allison Homes Eastern Limited is a Kier Residential Company.