




Front Elevation 1:50


FE= DEPICTS FIRE ESCAPE WINDOWS

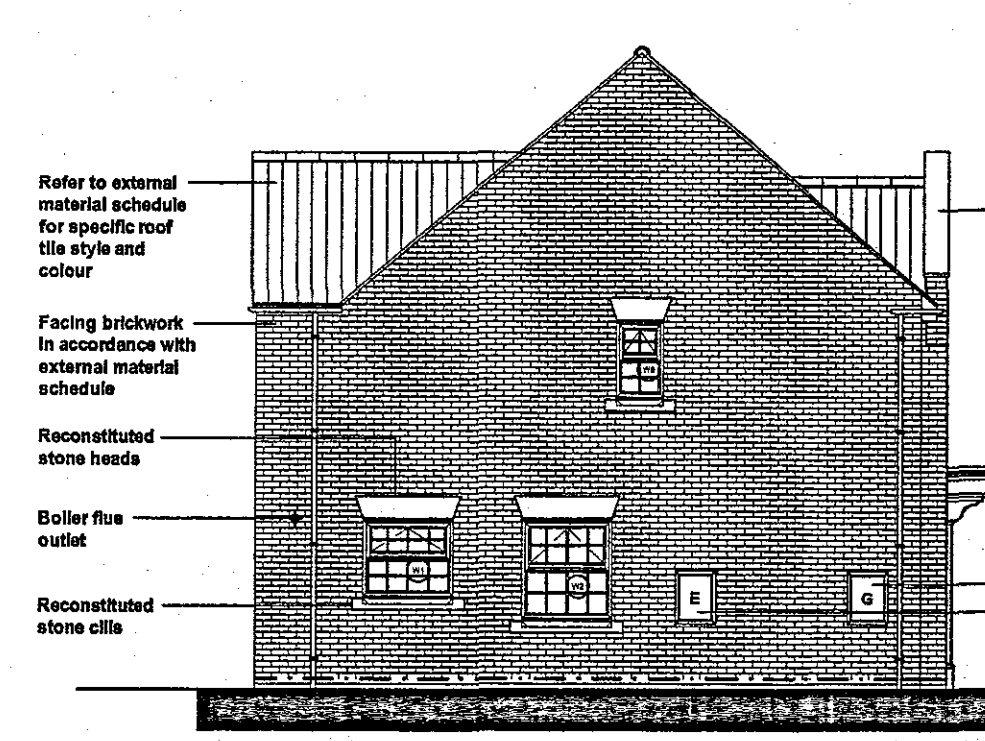

Side Elevation



Rear Elevation

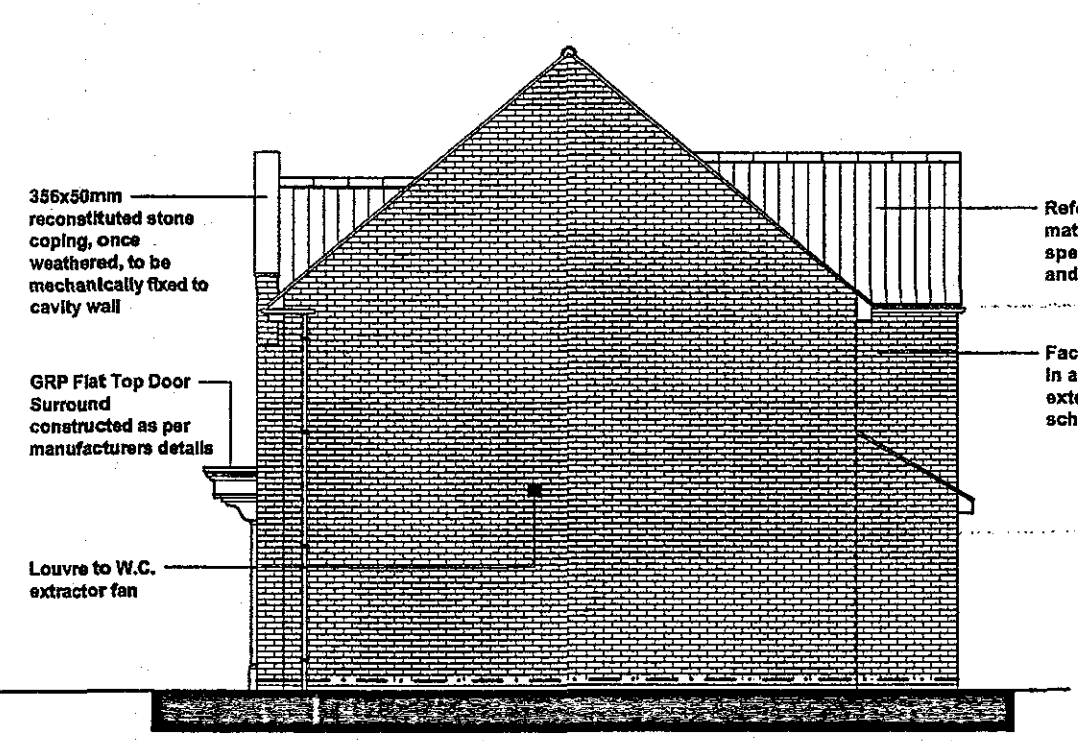

Side Elevation

The Mayfair External Window / Door Schedule		
Code	Description	Size
W1	Utility	1200x1050mm
W2	Study	1200x1350mm
W3	Dining Room	1200x1350mm
W4	Dining Room	1200x1350mm
ED3 (HS1)	Hall	838x1981mm
W5	Lounge	1200x1350mm
W6	Lounge	1200x1350mm
ED4	Lounge Doorset	1500x2100mm 2x630x1350mm
W7	Kitchen	1770x1050mm
ED1	Kitchen/Breakfast	1500x2100mm
ED2 (HS7)	Utility	838x1981mm
W8	Master Bedroom	1770x1200mm
W9	En-suite	830x1050mm
W10	Bedroom 4	1200x1200mm
W11	Bedroom 4	1200x1200mm
W12	Landing	1770x1350mm
W13	Bedroom 3	1200x1200mm
W14	Bedroom 3	1200x1200mm
W15	Bedroom 2	2340x1200mm
W16	Bathroom	1200x1050mm

NOTES

Do not scale directly from this drawing. All discrepancies are to be brought to the attention of the below office.

The copyright to this drawing is owned by Allison Homes Eastern Limited.

All drawings are to be read in conjunction with the relevant standard details and Allison Homes standard construction notes.

For file references defined with a circle refer to the relevant standard detail.

For file references defined with a diamond refer to the relevant house type drawing.

Stamp: 6 JUL 2007

DESCRIPTION	DATE
REVISIONS	
HOUSETYPE The Mayfair	
DRAWING Elevations	
SCALE 1:50/1:100 @ A1	DRAWING NO. 1-MAYF-02
DATE 18/04/06	
DRAWN LRP/ Resi Dev	
CHECKED	
DETERMINED PLAN	
ALLISON Homes	
Holland Place, Wardenhoe Park, Pirecht, Spalding, Lincolnshire, PE11 3ZL	
T: (01775) 724701 F: (01775) 762153	
Allison Homes Eastern Limited is a Kier Residential Company.	