




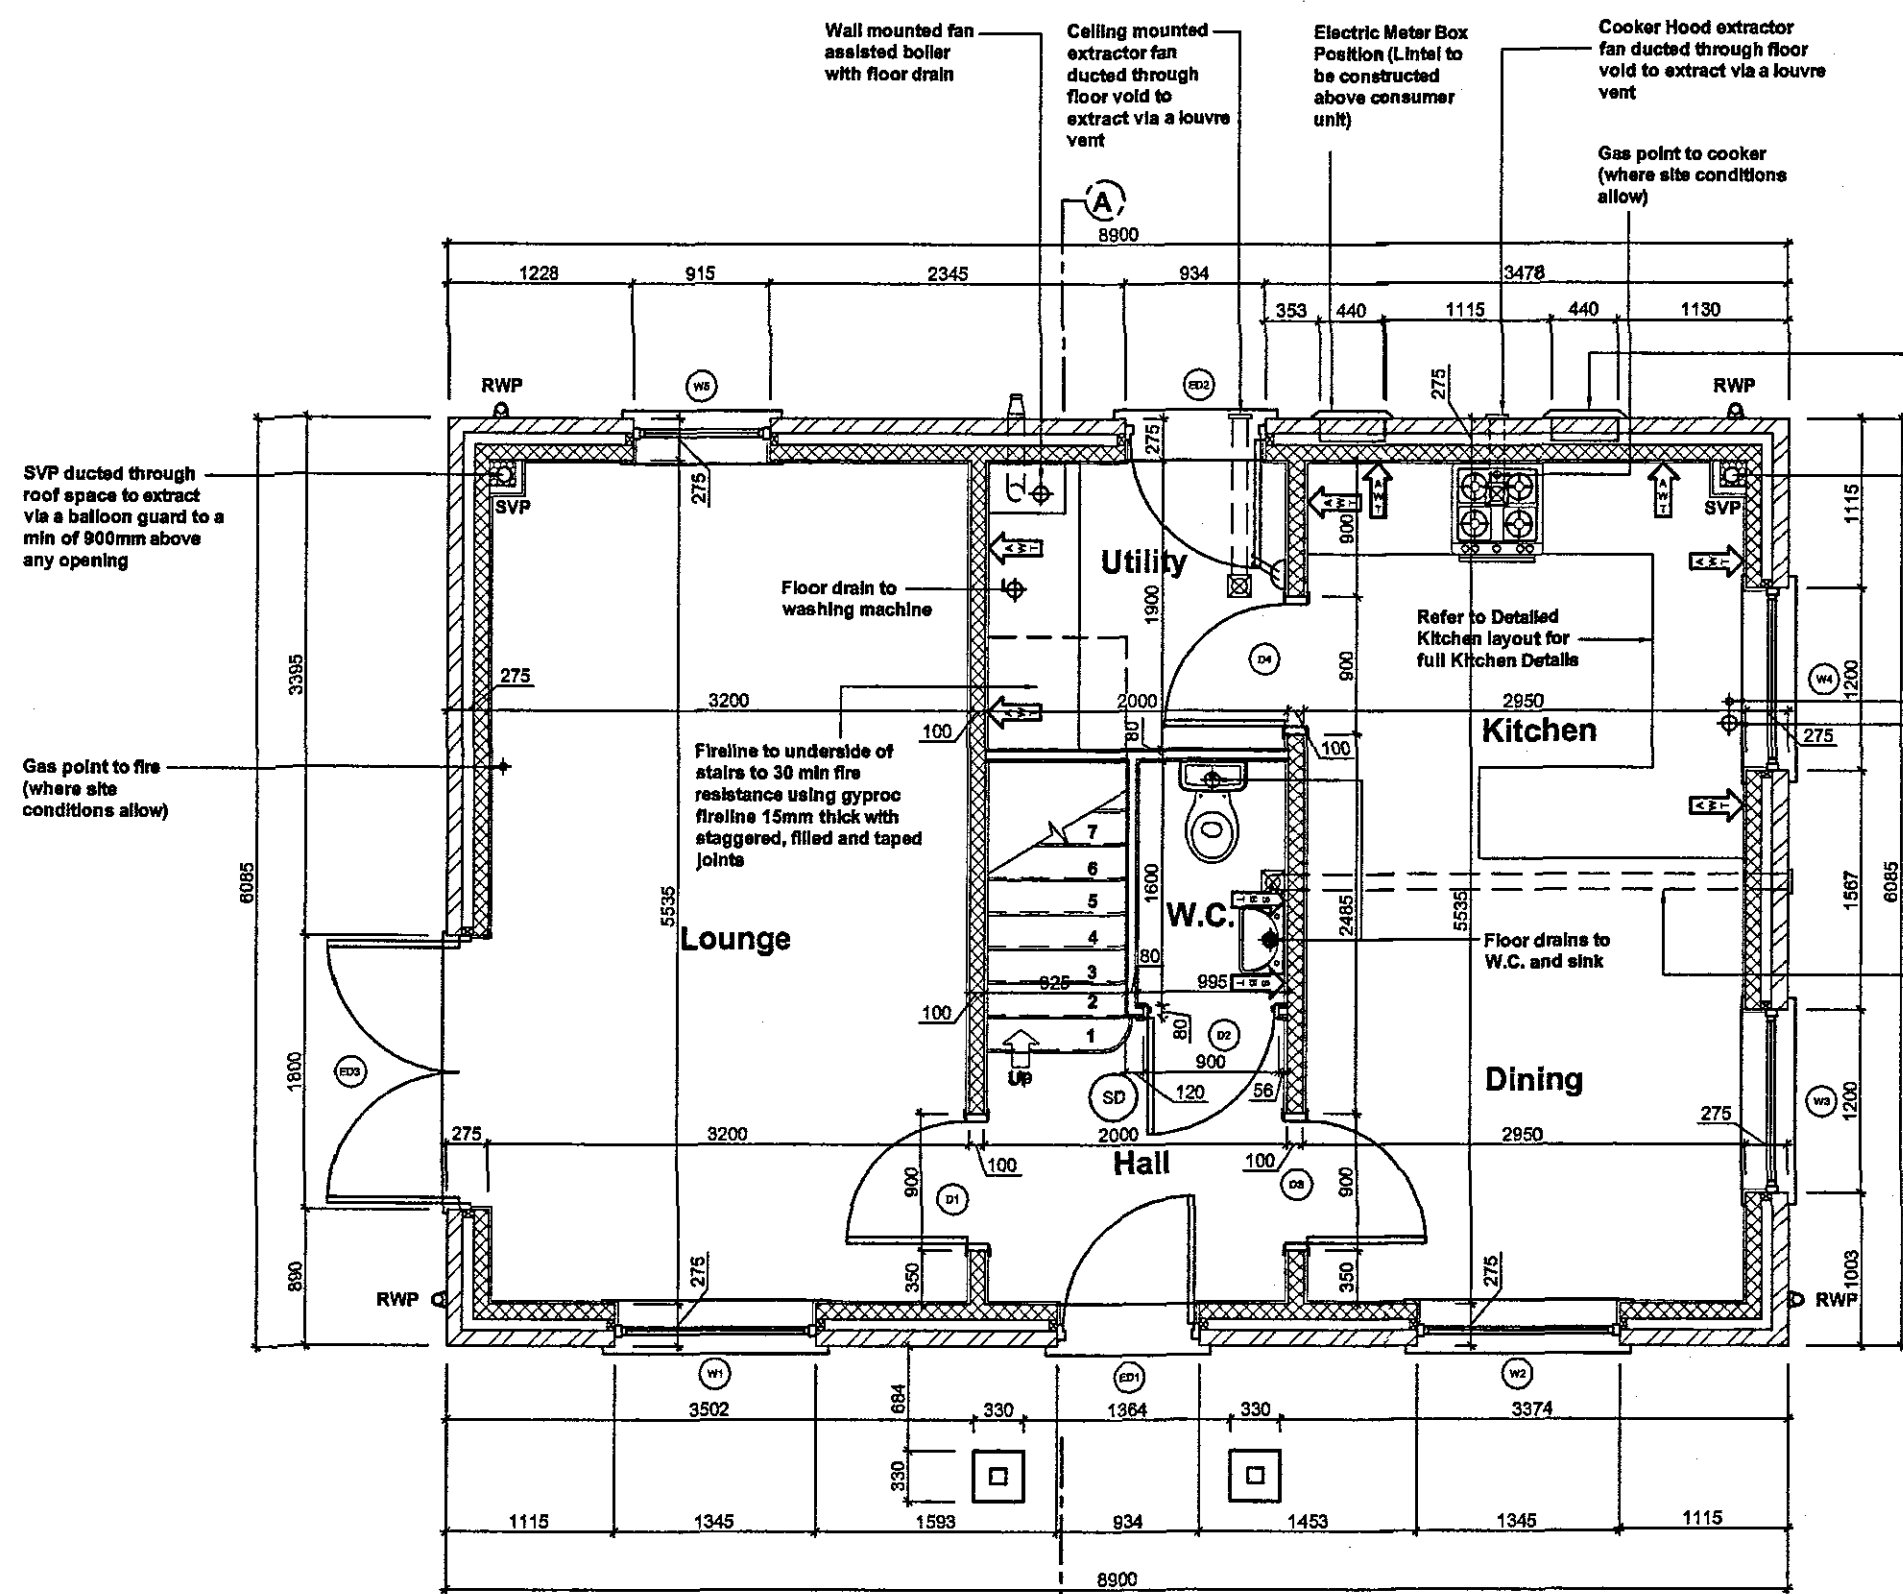

Ground Floor Plan

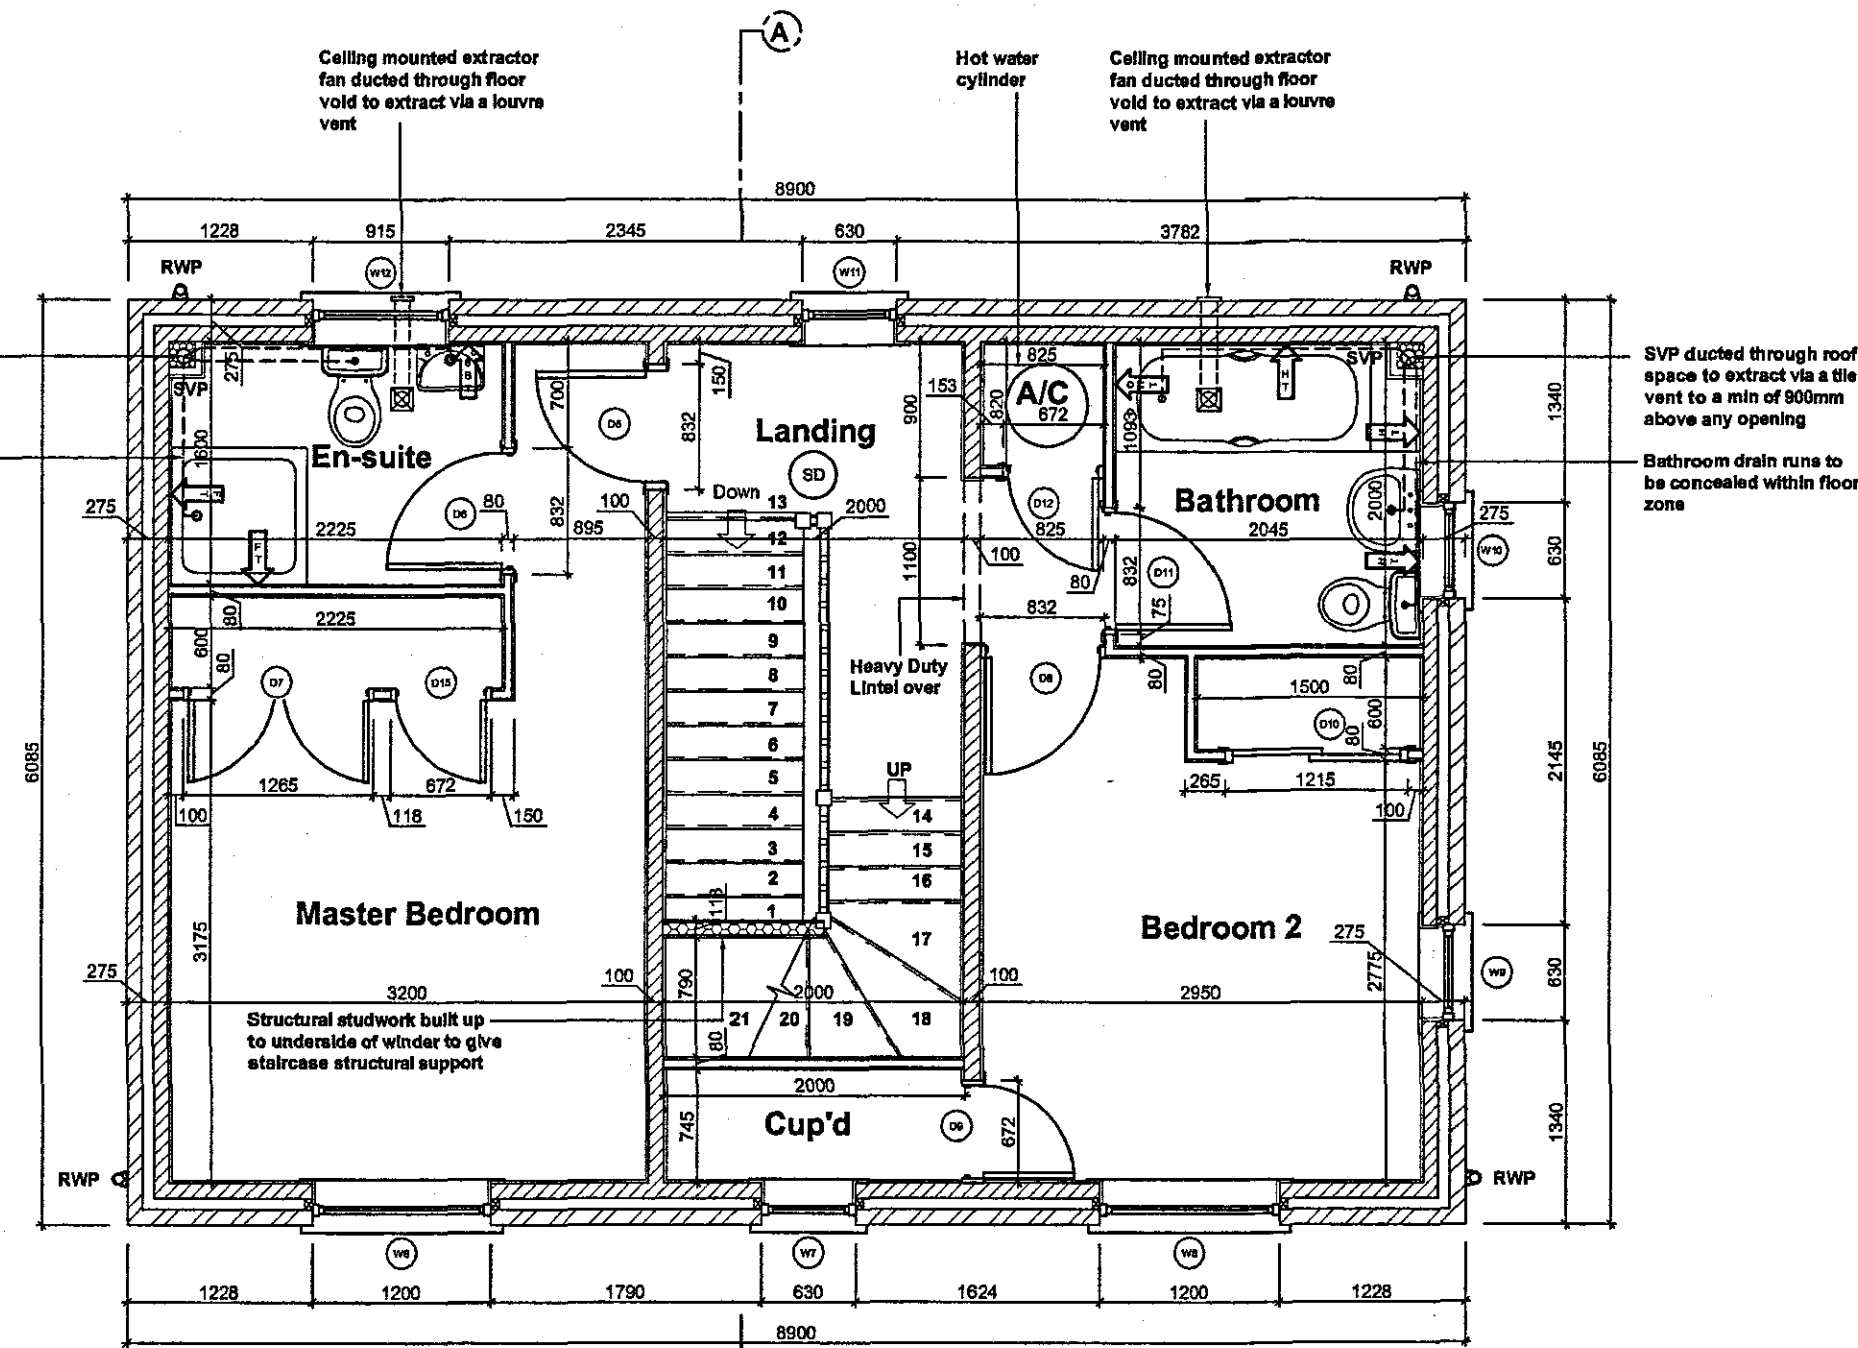

First Floor Plan

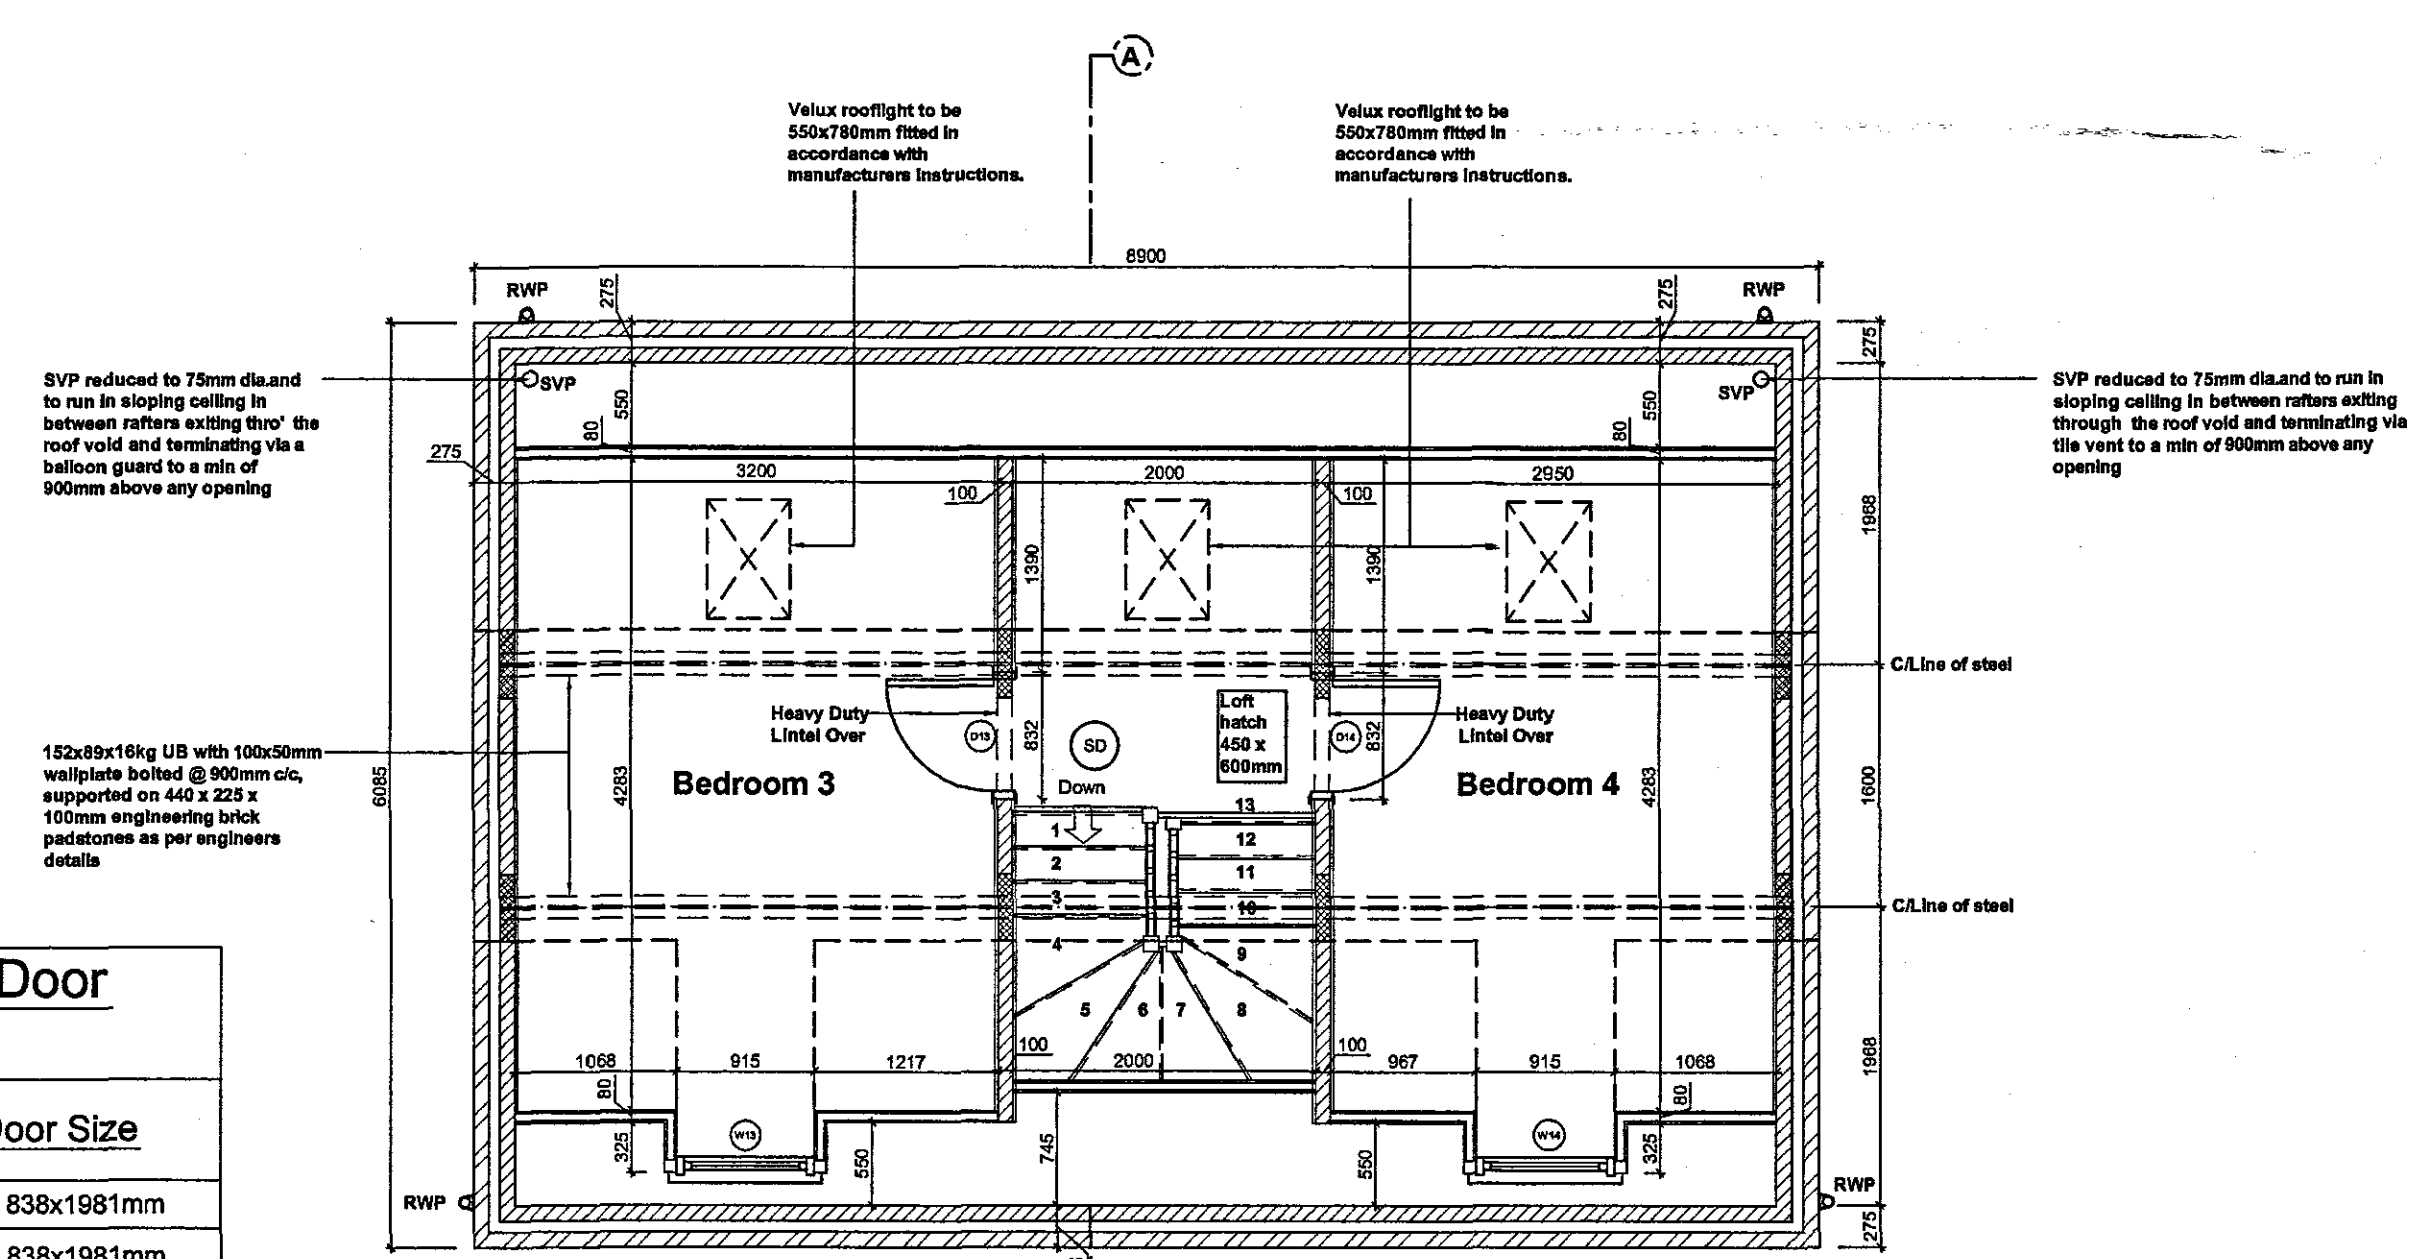

Second Floor Plan

The Raleigh External Window /Door Schedule		
Code	Description	Size
W1	Lounge	1345x1350mm
ED1	Hall (HS4)	838x1981mm
W2	Dining Room	1345x1350mm
W3	Dining Room	1200x1350mm
W4	Kitchen	1200x1050mm
ED2	Utility (HS7)	838x1981mm
W5	Lounge	915x1350mm
ED3	Lounge Doorset	1800x2100mm
W6	Master Bedroom	1200x1200mm
W7	Bedroom 2 Cupboard	630x1050mm
W8	Bedroom 2	1200x1200mm
W9	Bedroom 2	630x900mm
W10	Bathroom	630x900mm
W11	Landing	630x1200mm
W12	Master Bedroom En-suite	915x1050mm
W13	Bedroom 3	915x1050mm
W14	Bedroom 4	915x1050mm

The Raleigh Internal Door Schedule		
Door Code	Door Description	Door Size
D1 (FD30 SC)	Lounge	838x1981mm
D2 (FD30 SC)	W.C.	838x1981mm
D3 (FD30 SC)	Dining Room	838x1981mm
D4	Kitchen	838x1981mm
D5 (FD30 SC)	Master Bedroom	762x1981mm
D6	Master Bedroom En-suite	762x1981mm
D7	Master Bedroom Wardrobe	2x600x1981mm
D8 (FD30 SC)	Bedroom 2	762x1981mm
D9	Bedroom 2 Cupboard	610x1981mm
D10	Bedroom 2 Wardrobe	2x600x1981mm
D11 (FD30 SC)	Bathroom	762x1981mm
D12 (FD30 SC)	Airing Cupboard	610x1981mm
D13 (FD30 SC)	Bedroom 3	762x1981mm
D14 (FD30 SC)	Bedroom 4	762x1981mm
D15	Master Bedroom Wardrobe	610x1981mm

Please refer to elevation drawing and external materials schedule for external finishes

NOTES

Do not scale directly from this drawing. All discrepancies are to be brought to the attention of the below office.

The copyright to this drawing is owned by Allison Homes Eastern Limited. All drawings are to be read in conjunction with the relevant standard details and Allison Homes standard construction notes.

For file references defined with a circle refer to the relevant standard detail.

For file references defined with a diamond refer to the relevant house type drawing.

WALL LEGEND

External Brickwork Wall (2 Storey)
100mm Facing Brickwork (103mm 5N/mm sq.)
75mm Cavity Fully Filled with Insulation
100mm Blockwork (2.8N/mm sq.)
9.5mm Wallboard on Dabs

External Render Wall
20mm Monocoche Render
100mm Blockwork (2.8N/mm sq.)
75mm Cavity Fully Filled with Insulation
100mm Blockwork (2.8N/mm sq.)
9.5mm Wallboard on Dabs

External Brickwork Wall (2 & Half Storey and Above)
100mm Facing Brickwork (103mm 5N/mm sq.)
75mm Cavity Fully Filled with Insulation
100mm Blockwork (7N/mm sq.)
9.5mm Wallboard on Dabs

Party Wall
9.5mm Wallboard (8 kg/m sq.) on Dabs
8mm Gyproc Sound Coat
100mm Blockwork (7N/mm sq. 1350 to 1600kg/m cub.)
75mm Clear Cavity
100mm Blockwork (7N/mm sq. 1350 to 1600kg/m cub.)
8mm Gyproc Sound Coat
9.5mm Wallboard (8 kg/m sq.) on Dabs

Internal Blockwork Wall
9.5mm Wallboard on Dabs
100mm Blockwork
9.5mm Wallboard on Dabs

Internal Stud Wall
15mm Wallboard
50mm British Gypsum Gypwall
15mm Wallboard

Structural Stud Wall
9.5mm Wallboard
9.5mm Plywood
50x75mm C16 Grade Studs
9.5mm Plywood
9.5mm Wallboard

The above wall legend is for identification purposes only and reference should be made to the Allison Homes standard construction notes for full guidance on wall constructions.

TILING SPECIFICATION

Above Worktop Tiling

Splashback Tiling min 450mm above Sanitaryware

Half Height Tiling to Window Sill Level or 1200mm in Bathrooms without a window. No Skirting Required to walls.

Full Height Tiling. No Skirting Required to walls.

REVISIONS

DESCRIPTION	DATE
A DKW Door D2 revised to 900mm opening	14/09/07

FLOOR AREA

AREA	1382	Square feet
AREA	128	Square metres

The Raleigh Floor Plans

SCALE 1:50 @ A1

DATE 16/08/06

DRAWN Resi Dev / DKW

CHECKED

DETERMINED PLAN

ALLISON

Holland Place, Wanders Park, Pinchbeck, Spalding, Lincolnshire, PE11 3ZN
T: (01775) 724701 F: (01775) 725153
Allison Homes Eastern Limited is a Kier Residential Company.