




Front Elevation 1:50

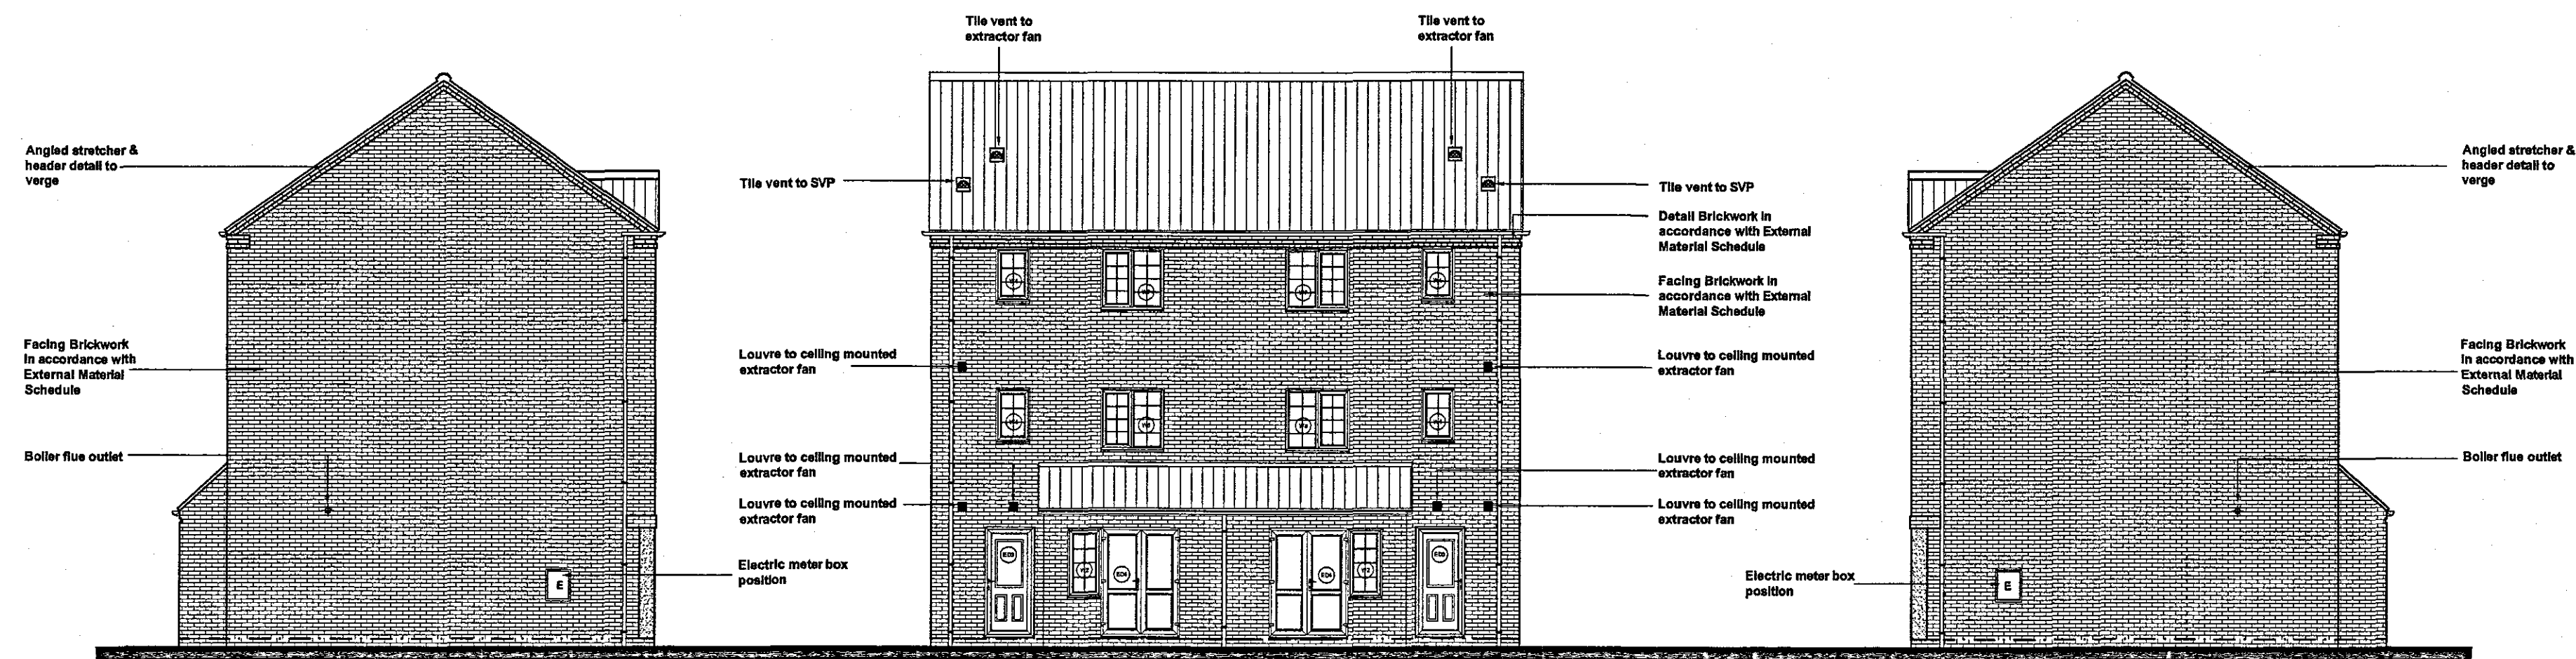

Side Elevation

Rear Elevation

Side Elevation

The Denham External Window / Door Schedule

Code	Description	Size
W1	Family Room	1770 x 1350mm
ED1	Hall	838 x 1981mm
W2	Dining	630 x 1350mm
W3	Lounge	2 x 1200 x 1350mm
ED2	Bin Store	838 x 1981mm
W4	En-Suite/ Bathroom	2 x 630 x 1050mm
W5	Master Bedroom	1200 x 1200mm
W6	Bedroom 2	1200 x 1200mm
W7	Bedroom 3	1200 x 1200mm
W8	Bedroom 4/Study	1200 x 1200mm
ED3	Utility	838 x 1981mm
ED4	Dining Doorset	1500 x 2100mm

NOTES

Do not scale directly from this drawing. All discrepancies are to be brought to the attention of the below office.

The copyright to this drawing is owned by Allison Homes Eastern Limited.

All drawings are to be read in conjunction with the relevant standard details and Allison Homes standard construction notes.

For file references defined with a circle refer to the relevant standard detail.

For file references defined with a diamond refer to the relevant house type drawing.

Planning & Development
- 6 JUL 2007
Ref: 0918107

DESCRIPTION	DATE

REVISIONS

HOUSE TYPE	The Denham
DRAWING	Elevations
SCALE	1:50/1:100 @ A1
DATE	12/12/05
DRAWN	IPGT
CHECKED	<i>k.m.b.</i>

DRAWING NO. 1-DENH-02

DETERMINED PLAN



Holland Place, Wardenhoe Park, Pinchbeck, Spalding,
Lincolnshire. PE11 3DN
T: (01775) 724701 P: (01775) 782153
Allison Homes Eastern Limited is a Kier Residential Company.